

# SWINERTON OFFICE TI


170 120TH AVE NW

DRAWING INDEX	
ITEM #	DESCRIPTION
8476-01	WORKROOM 134
8476-02	KITCHENETTE 138
8476-03	KITCHENTTE ISLAND 138
8476-04	WELLNESS ROOM 119
8476-05	BREAKROOM 120
8476-06	BREAKROOM 120 ISLAND
8476-07	OPEN OFFICE 140, 124 STORAGE ISLAND
8476-08	COPY 128
8476-09	COPY/STORAGE 110
8476-10	OPEN OFFICE 108 STORAGE ISLAND

FINISH SCHEDULE	
FINISH	DESCRIPTION
MEL-1	WHITE MELAMINE
PL-1	PLASTIC LAMINATE, CLEAF VALLEY LR22, SABLE
PL-2	PLASTIC LAMINATE, WILSONART D354-60 DESIGNER WHITE
SS-1	PENTAL QUARTZ #BQ8815H MISTERIO HONED 2CM
SS-2	PENTAL QUARTZ, BQ8863H TARTUFO HONED 2CM

COVER SHEET		DESIGNED BY:	halley	8/17/2023	STATUS:	WorkInProgress
SWINERTON OFFICE TI BELLEUE, WA		This document contains confidential and proprietary information that cannot be reproduced or divulged, in whole or in part, without written authorization from Master Millwork, Inc.  ALL DIMENSIONS IN INCHES UNLESS OTHERWISE NOTED			RELEASED DATE:	
					RELEASED BY:	INITIALS
JOB NO.	8476	MASTER MILLWORK, INC				
ITEM NO.	00	11603 CANYON ROAD EAST PUYALLUP, WA 98373				
SHEET NO.	1 OF 1	PHONE: 770-2023 FAX: (253) 770-6679				



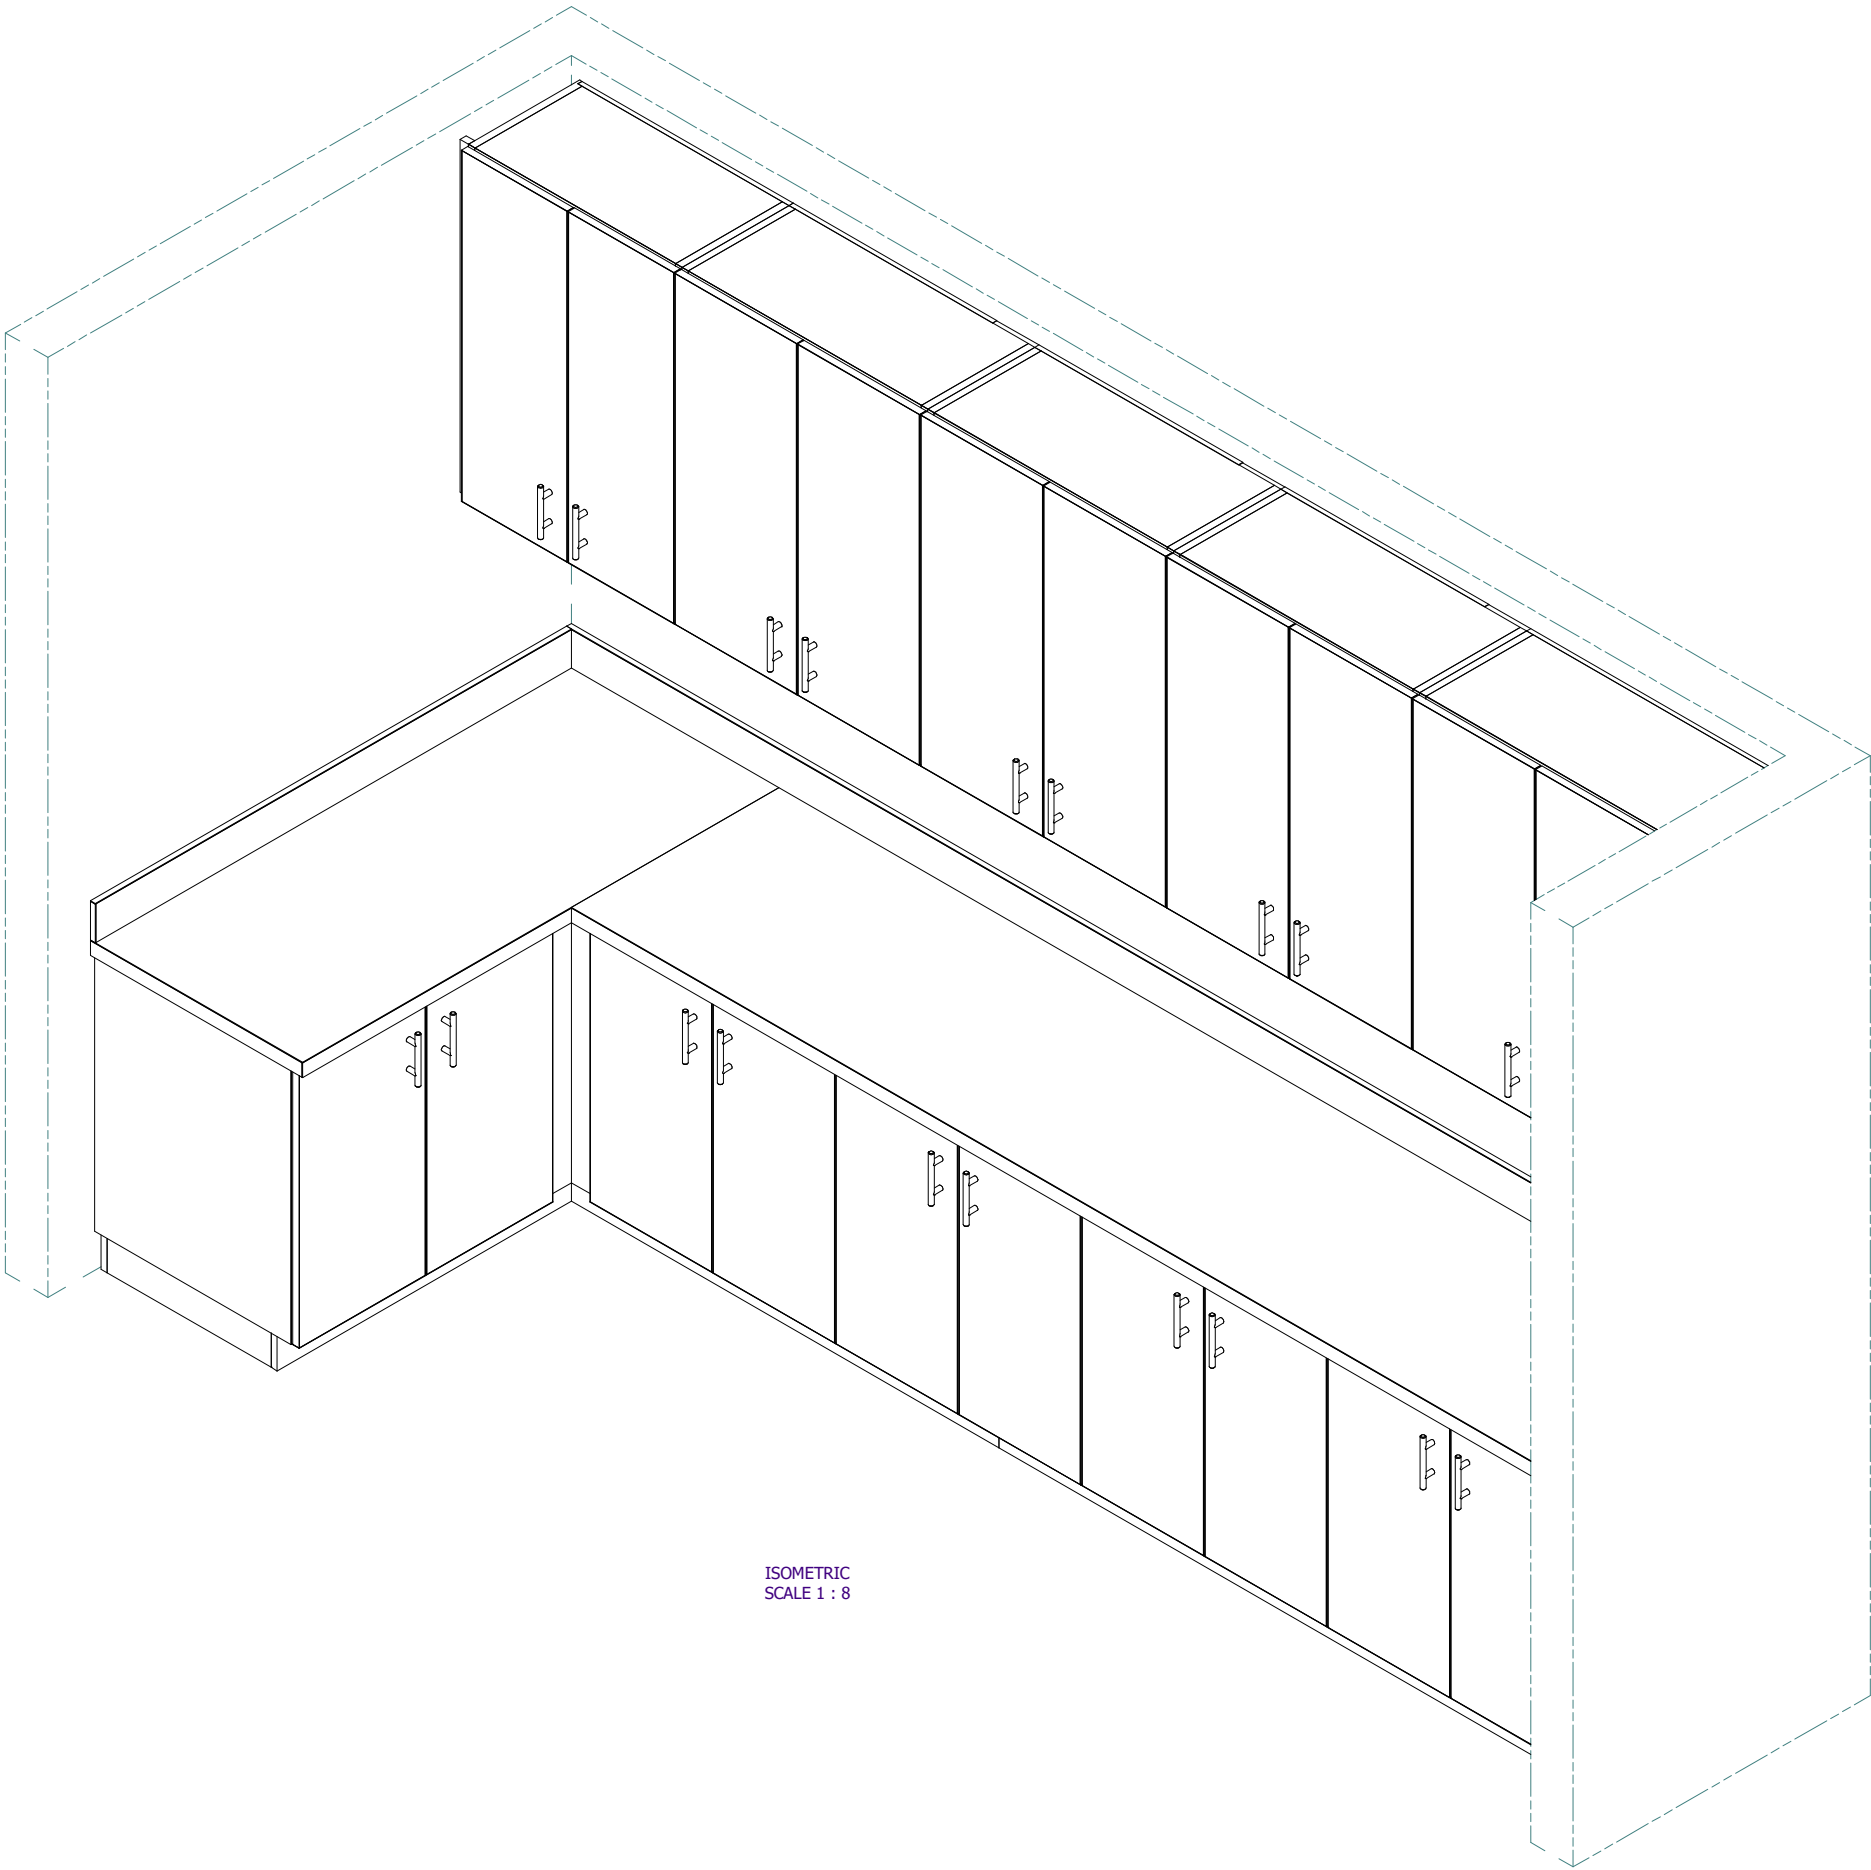

ISOMETRIC  
SCALE 1 : 8

WORKROOM 134  
SWINERTON OFFICE TI  
170 120TH AVE NW BELLEVUE, WA 98004

JOB NO.

8476

ITEM NO.

01

SHEET NO.

2 OF 2

DESIGNED BY:

tyler

8/14/2023

This document contains confidential and proprietary information that cannot be reproduced or divulged, in whole or in part, without written authorization from Master Millwork, Inc.  
ALL DIMENSIONS IN INCHES UNLESS OTHERWISE NOTED

STATUS:

RELEASED DATE:





RELEASED BY:

TN


WorkInProgress

MASTER MILLWORK, INC  
11603 CANYON ROAD EAST  
PUYALLUP, WA 98373  
PHONE: (253) 770-2023 FAX: (253) 770-6679



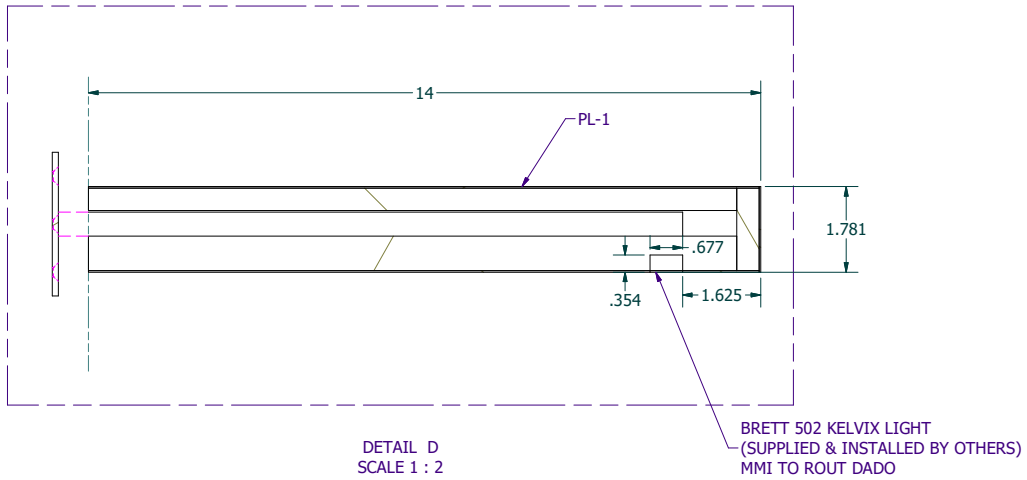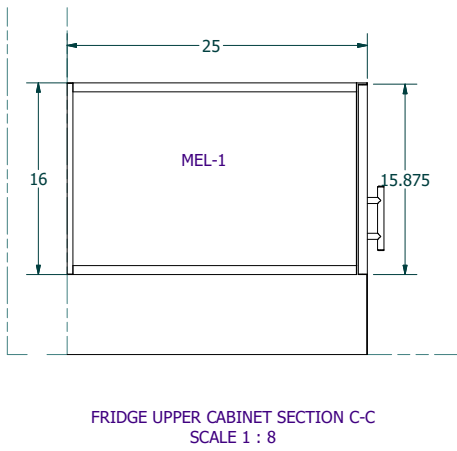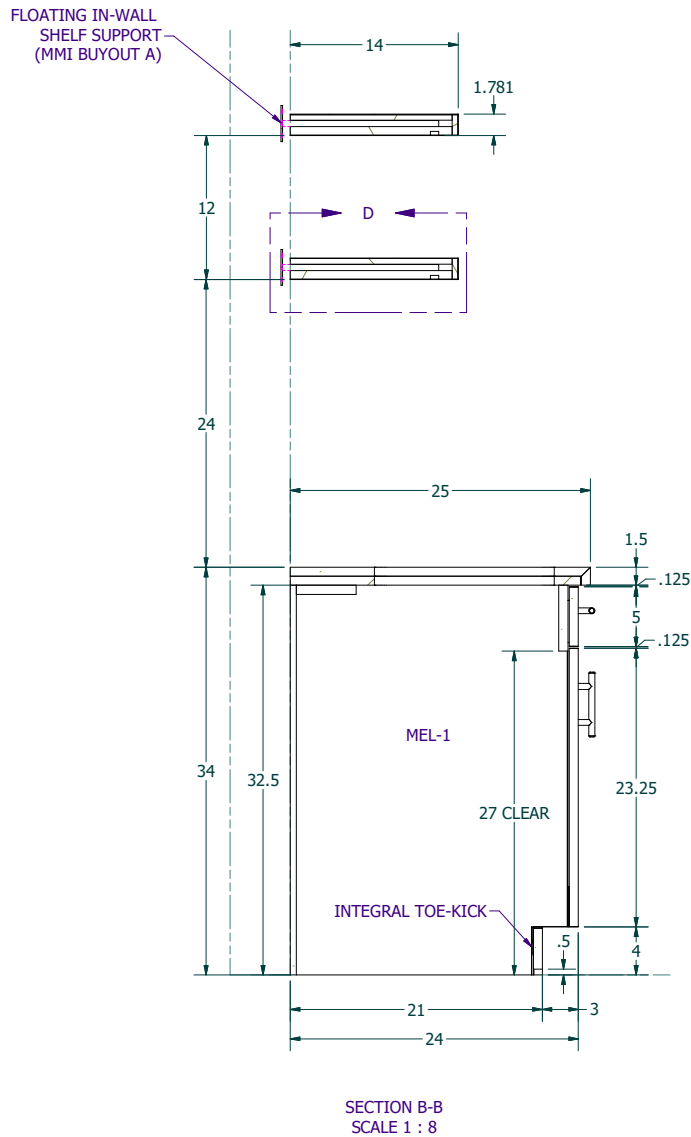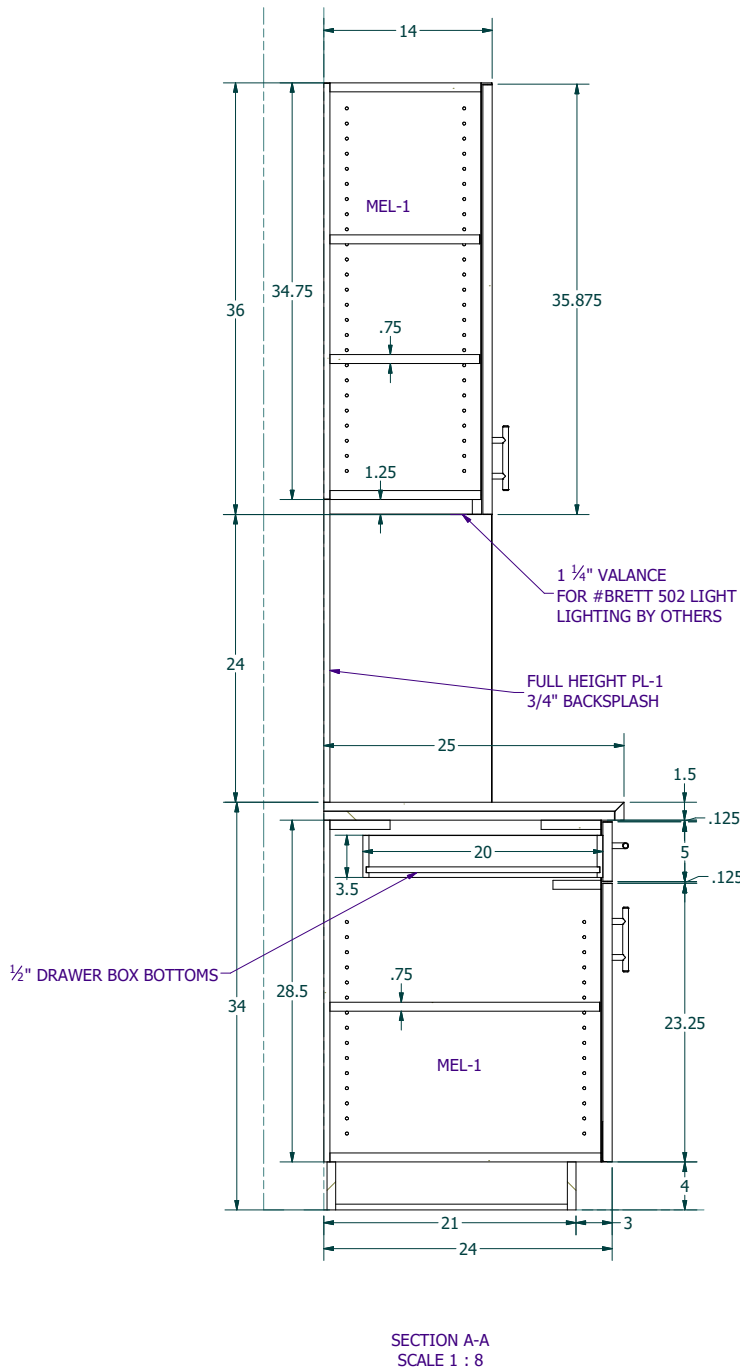

DESIGNED BY:	hailey	8/14/2023	STATUS:	WorkInProgress
RELEASED DATE:			RELEASED BY:	INITIALS
This document contains confidential and proprietary information that cannot be reproduced or divulged, in whole or in part, without written authorization from Master Millwork, Inc.				
ALL DIMENSIONS IN INCHES UNLESS OTHERWISE NOTED				

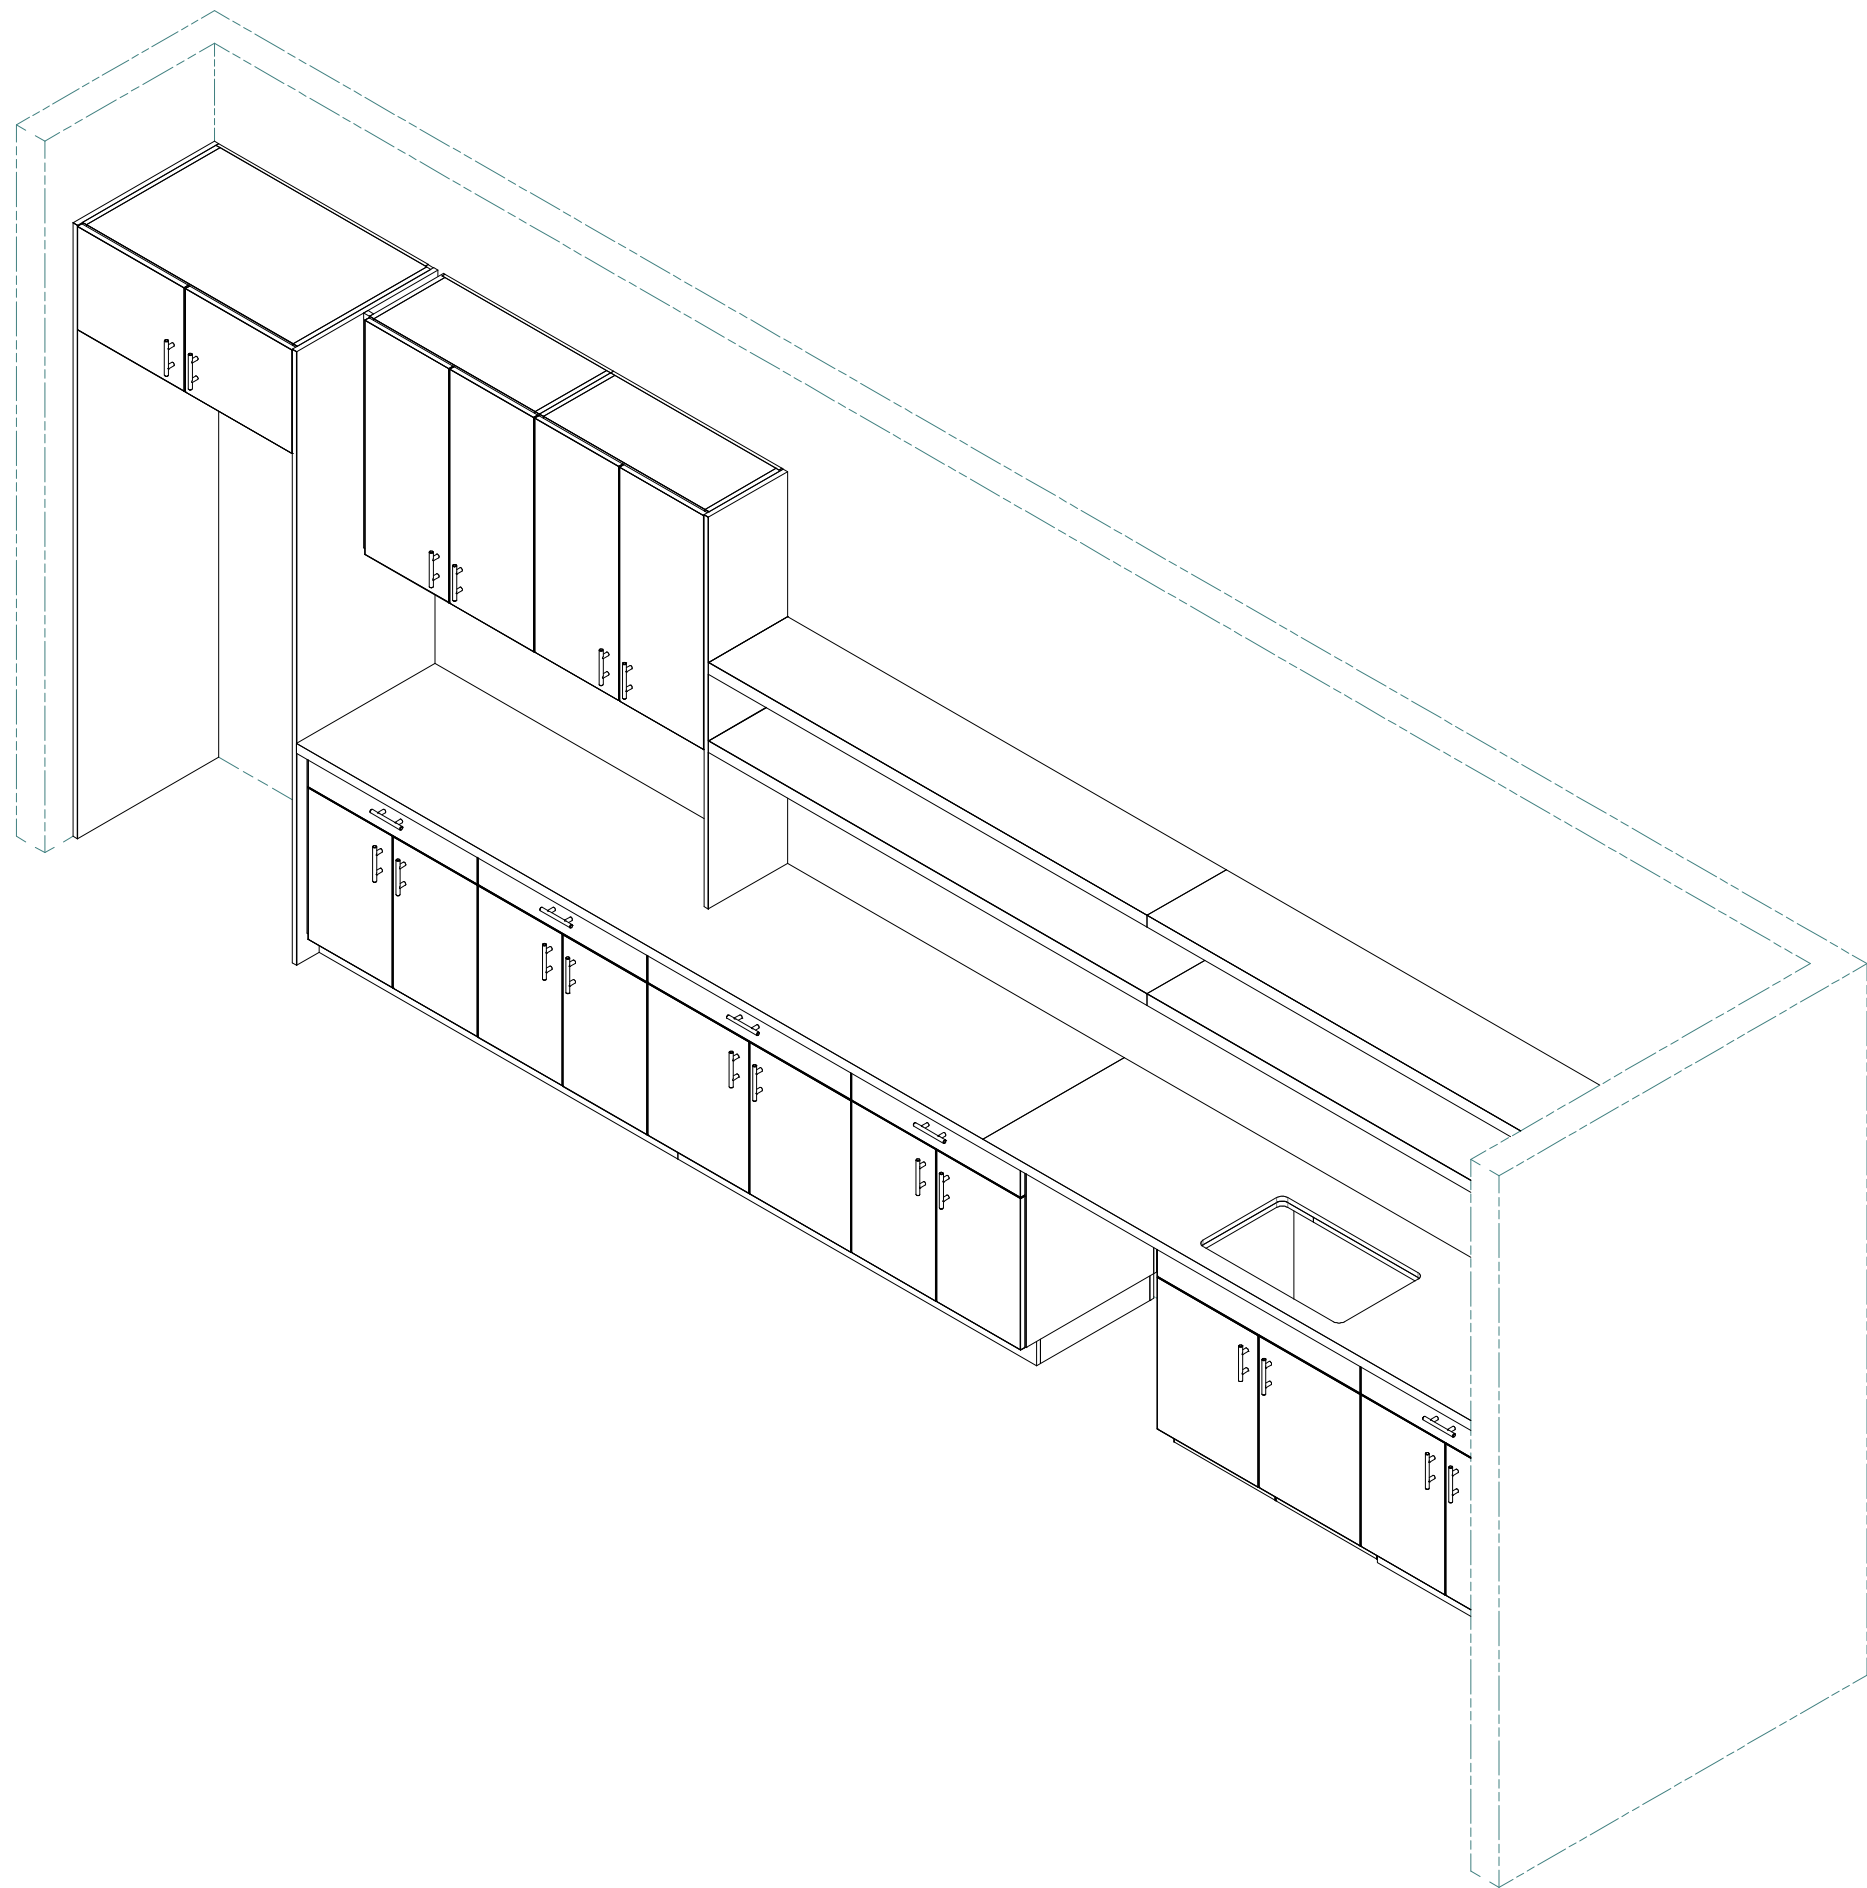

KITCHENETTE 138

SWINERTON OFFICE TI  
BELLEVUE, WA

JOB NO.

8476

ITEM NO.

02

SHEET NO.

3 OF 3

DESIGNED BY:

---

hailey

8/14/2023

STATUS:

STATUS:	
RELEASED DATE:	

WorkInProg

WorkInProgress

DESIGNED BY:	hailey	8/14/2023
--------------	--------	-----------

This document contains confidential and proprietary information that cannot be reproduced or divulged, in whole or in part, without written authorization from Master Millwork, Inc.

ALL DIMENSIONS IN INCHES UNLESS OTHERWISE NOTED

**MASTER MILLWORK, INC**

11603 CANYON ROAD EAST  
PUYALLUP, WA 98373


PHONE: (253) 770-2023 FAX: (253) 770-6679

FINISH SCHEDULE	
FINISH	DESCRIPTION
SS-1	PENTAL QUARTZ BQ8815H MISTERIO HONED 2CM
PL-1	PLASTIC LAMINATE, CLEAF VALLEY LR22, SABLE
MEL-1	WHITE MELAMINE


PROVIDE QTY (1 EA) AS SHOWN

PURCHASED COMPONENTS		
DESCRIPTION	QTY	PART NUMBER
Aluminum Angle, 2 x 2 x .125,Eagle Mouldings	4.000 ft	#A-1202
Blum 170 degree hinge and hinge plate	6	71T6550 w/ 174H7100E
Blum hinge and hinge plate	8	71B3580 w/ 174H7100E
COSMAS, EURO STYLE BAR PULL, FLAT BLACK	6	305-030FB
Drawer Slide (pair), Accuride or EQ	2	3932E-20
Shelf support, Nickel, 5 mm - Spoon Type	8	stock
Stainless Steel Trash Deflector	3	8476 MMI Buyout B
Stealth SpeedBrace, 16" L - Black, Fastcap	3	SB-16 STEALTH BL
Trash Bin, Grey, Rubbermaid 2957	3	2957-Gray


MASTER MILLWORK, INC  
11603 CANYON ROAD EAST  
PUYALLUP, WA 98373  
PHONE: (253) 770-2023 FAX: (253) 770-6679

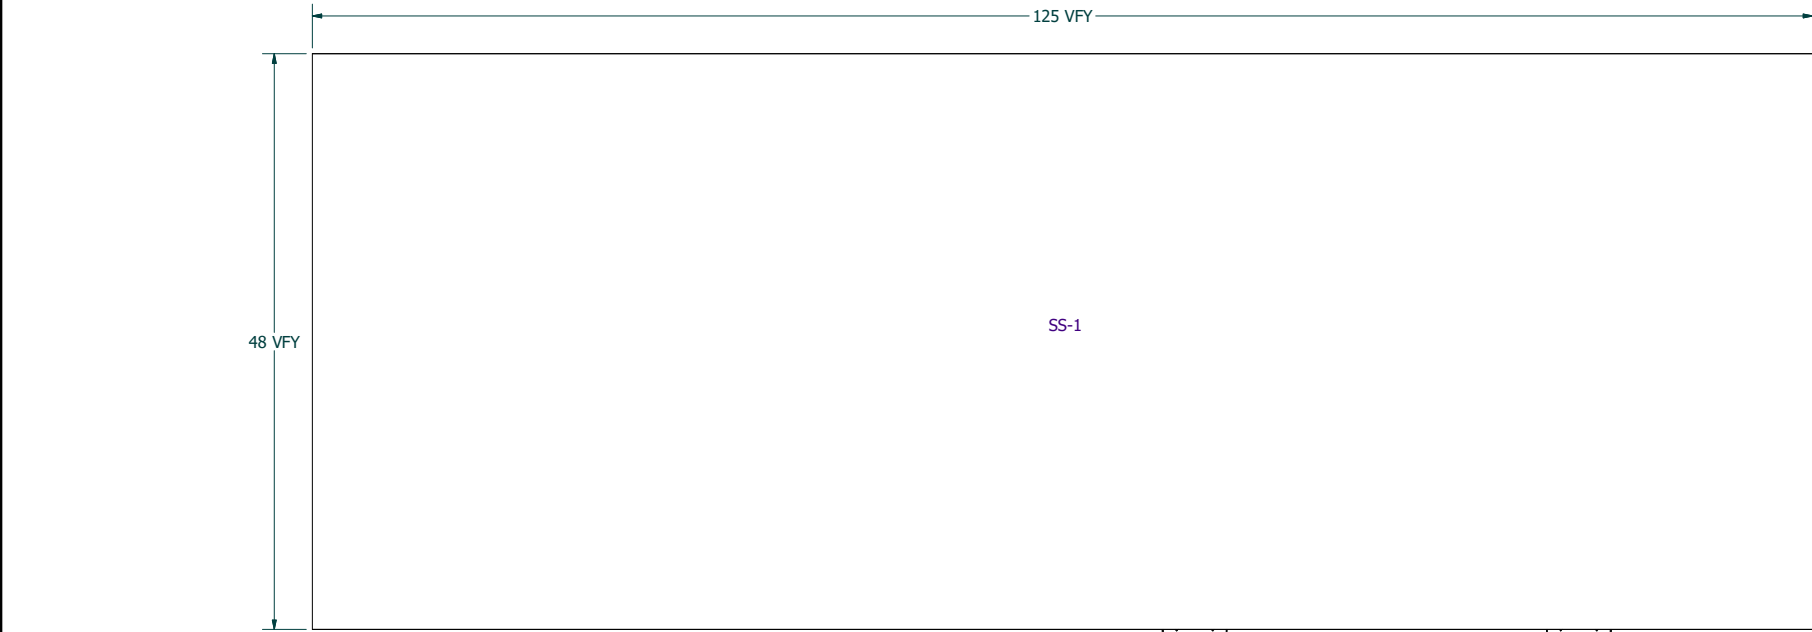

PLAN VIEW  
SCALE 1 : 8

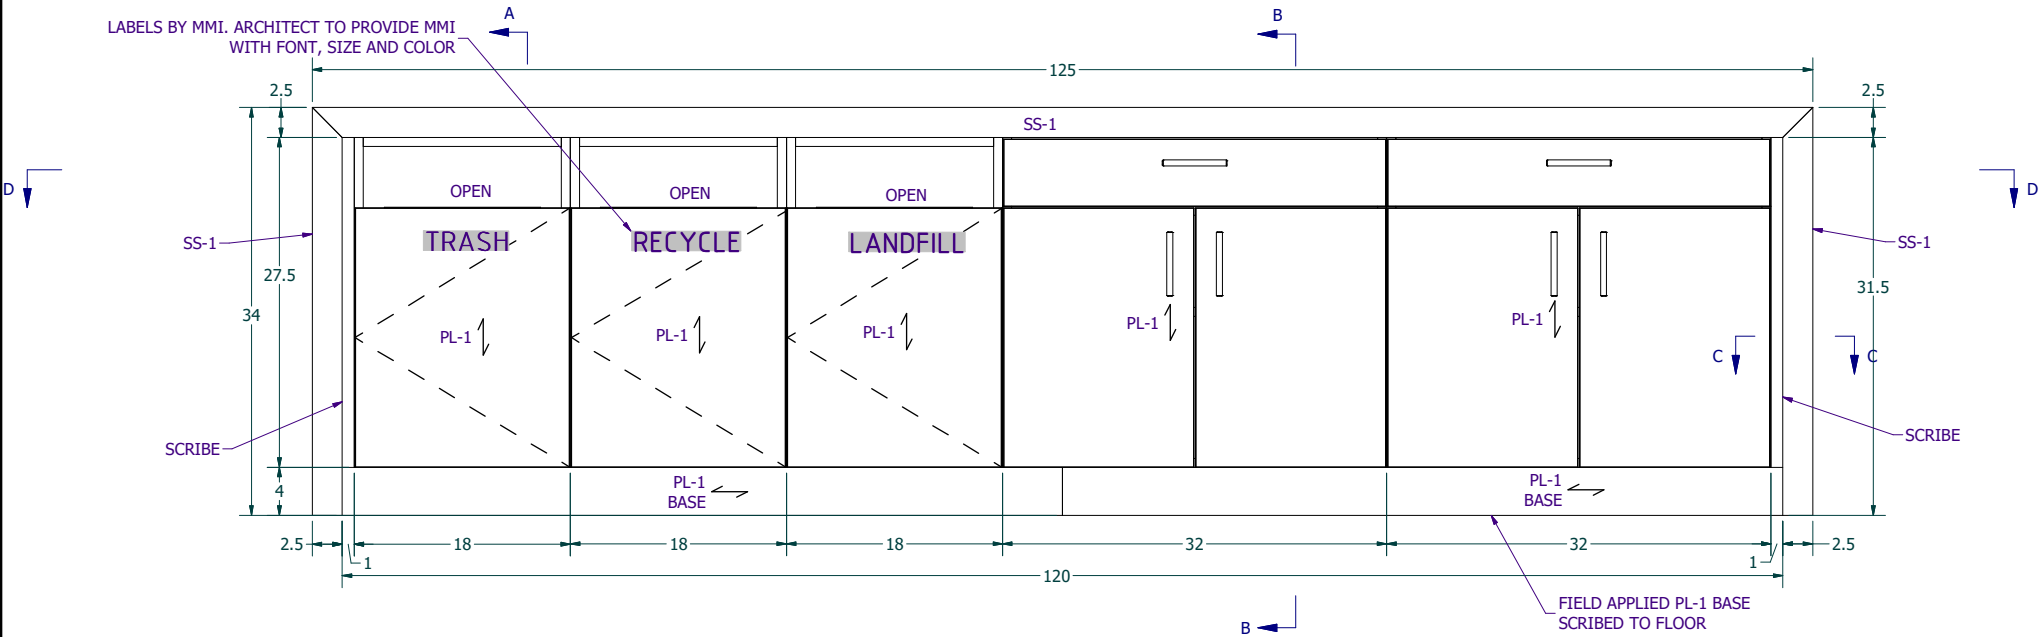

EAST ELEVATION  
SCALE 1 : 8

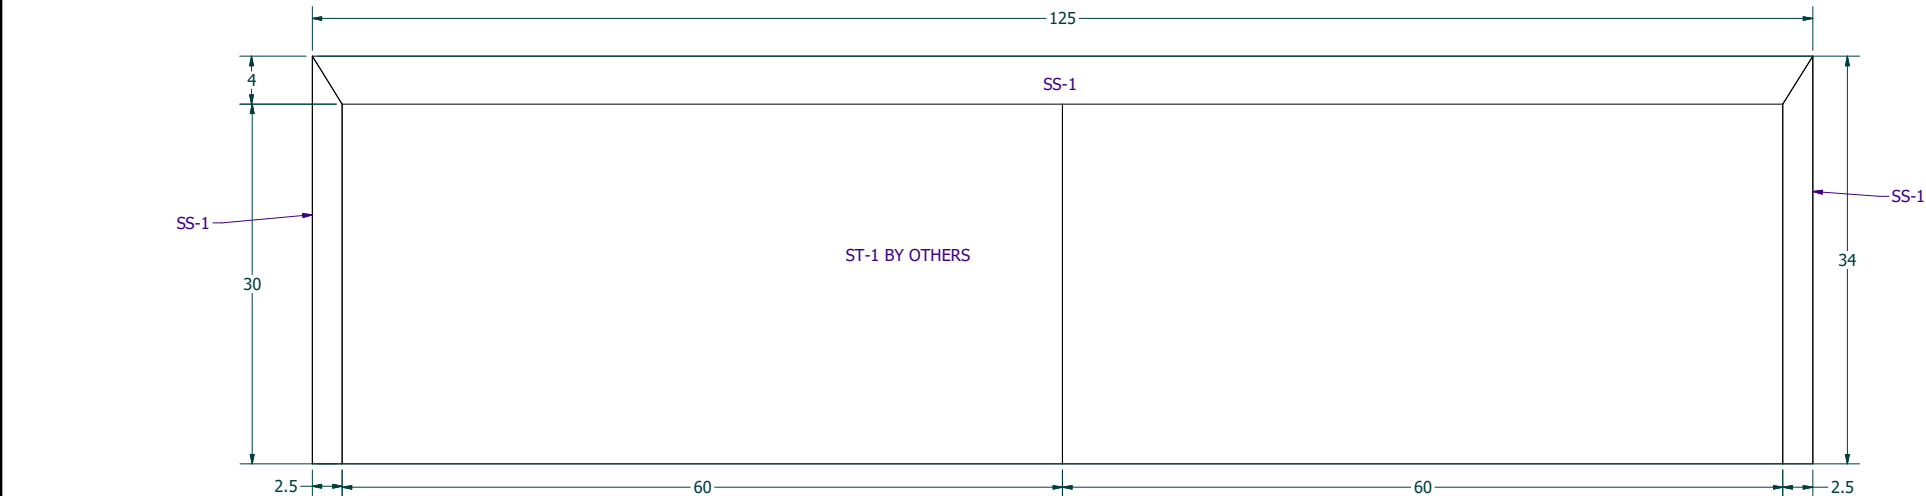

WEST ELEVATION  
SCALE 1 : 8

**PRELIMINARY**  
**NOT FOR CONSTRUCTION**

REVISION HISTORY			
REV	DESCRIPTION	DATE	ENGINEER
1	SS-2 CHANGE TO SS-1	9/5/2023	DS

DESIGNED BY: tyler  
8/16/2023  
STATUS: WorkInProgress  
RELEASED DATE: TN  
RELEASED BY:   
This document contains confidential and proprietary information that cannot be reproduced or divulged, in whole or in part, without written authorization from Master Millwork, Inc.  
ALL DIMENSIONS IN INCHES UNLESS OTHERWISE NOTED

KITCHENTTE ISLAND 138  
SWINERTON OFFICE TI  
BELLEVUE, WA

JOB NO.


8476

ITEM NO.


03

SHEET NO.


1 OF 2

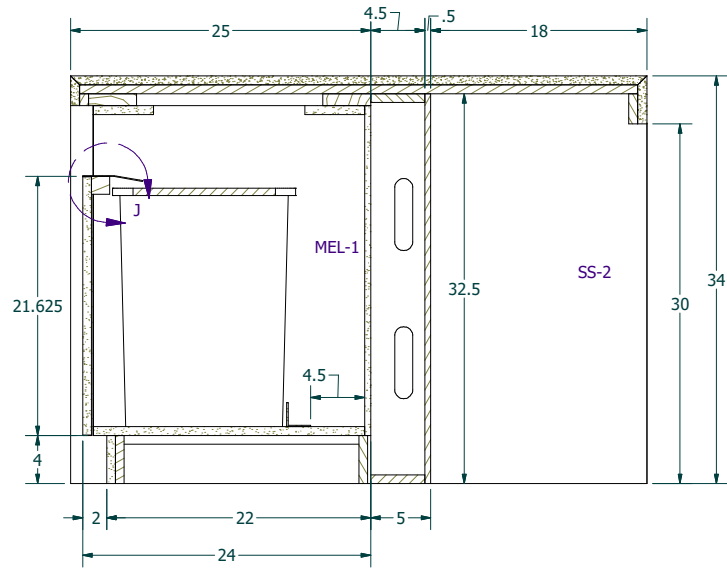


SECTION A-A  
SCALE 1 : 8

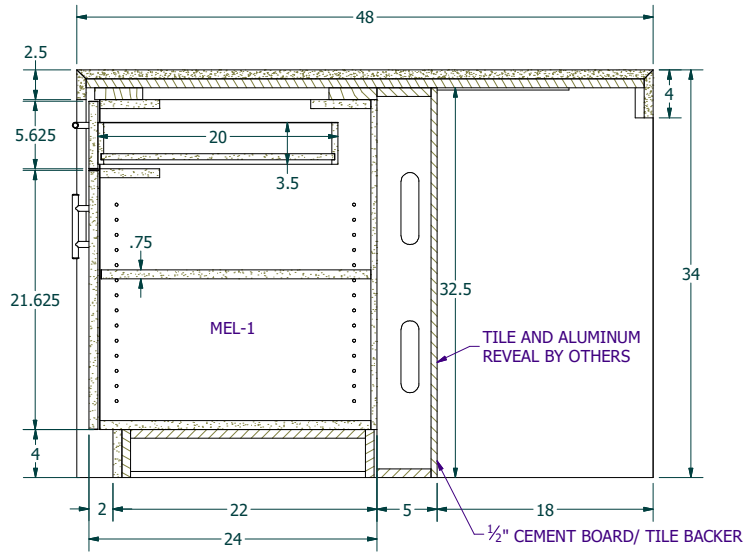


SECTION B-B  
SCALE 1 : 8

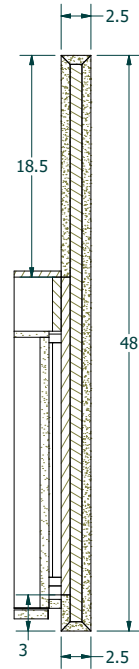


SECTION C-C  
SCALE 1 : 8

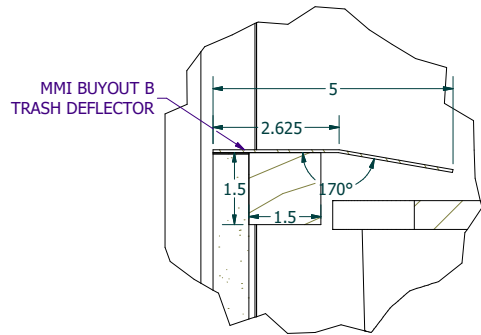


DETAIL J  
SCALE 1 : 2

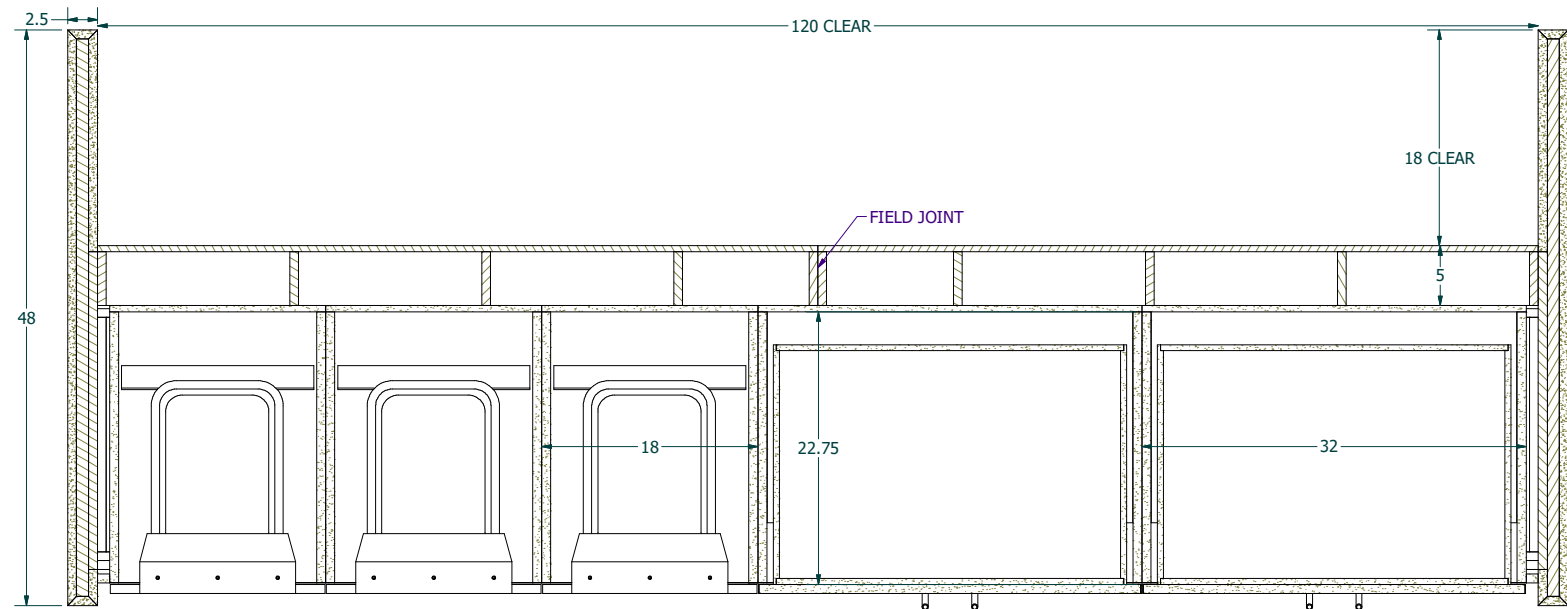

SECTION D-D  
SCALE 1 : 8





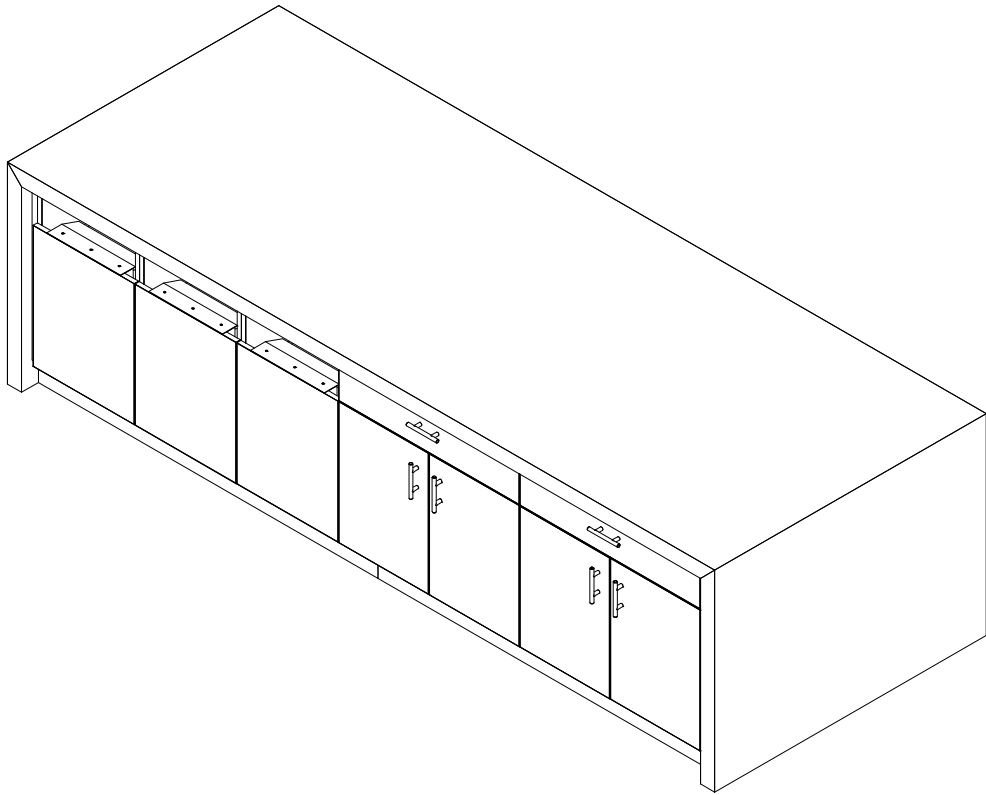


ISOMETRIC  
SCALE 1 : 12

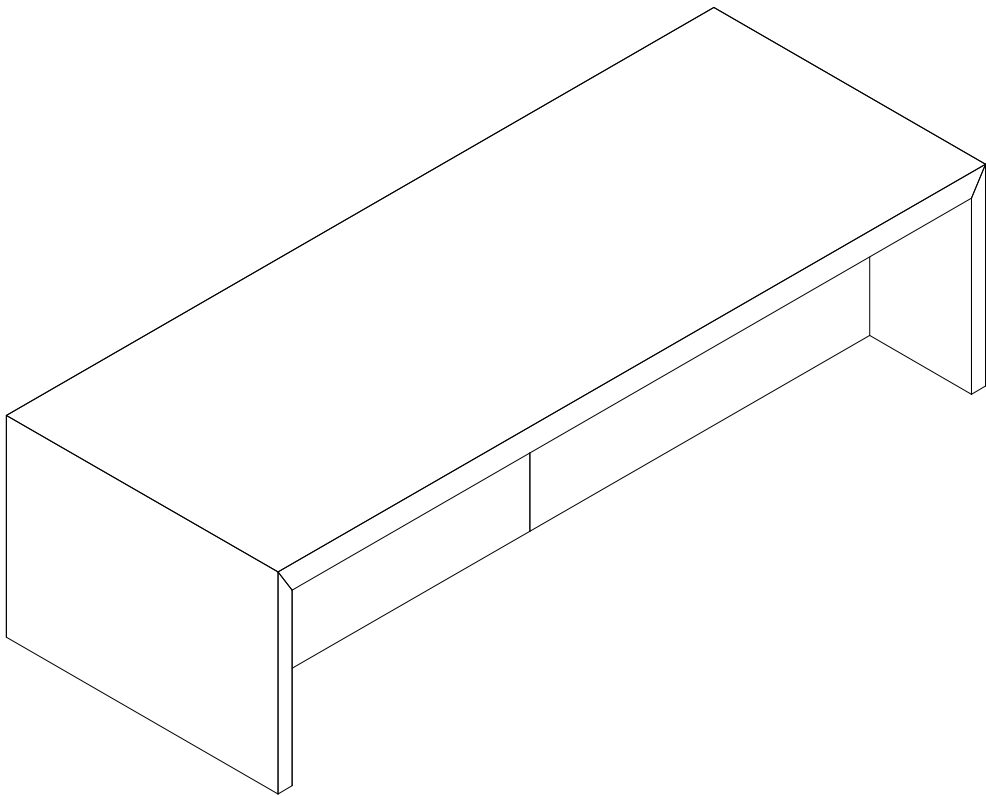

ISOMETRIC  
SCALE 1 : 12



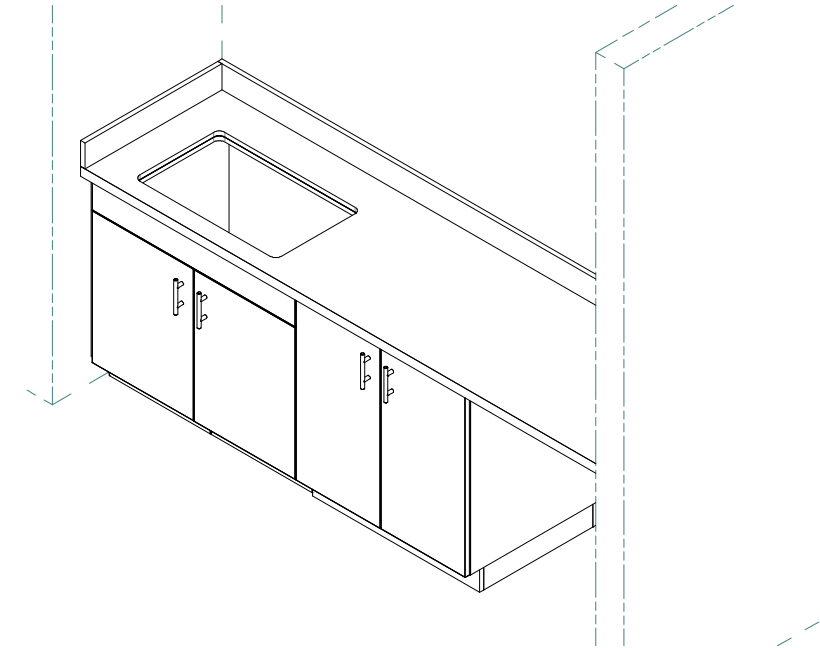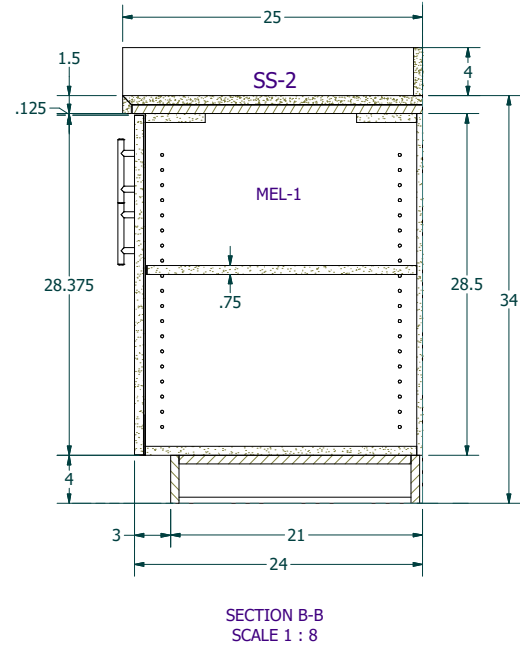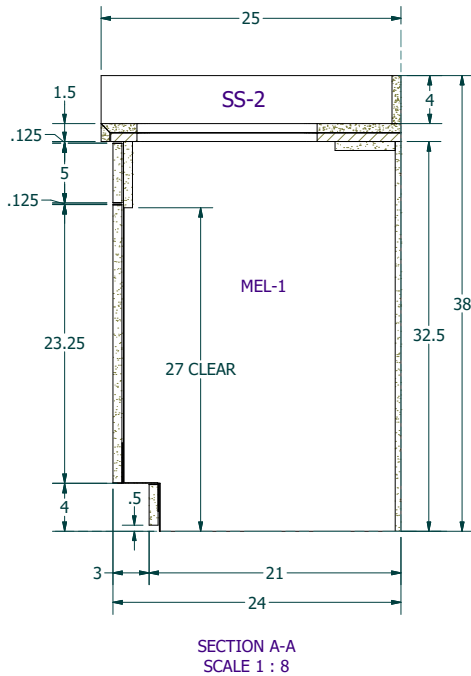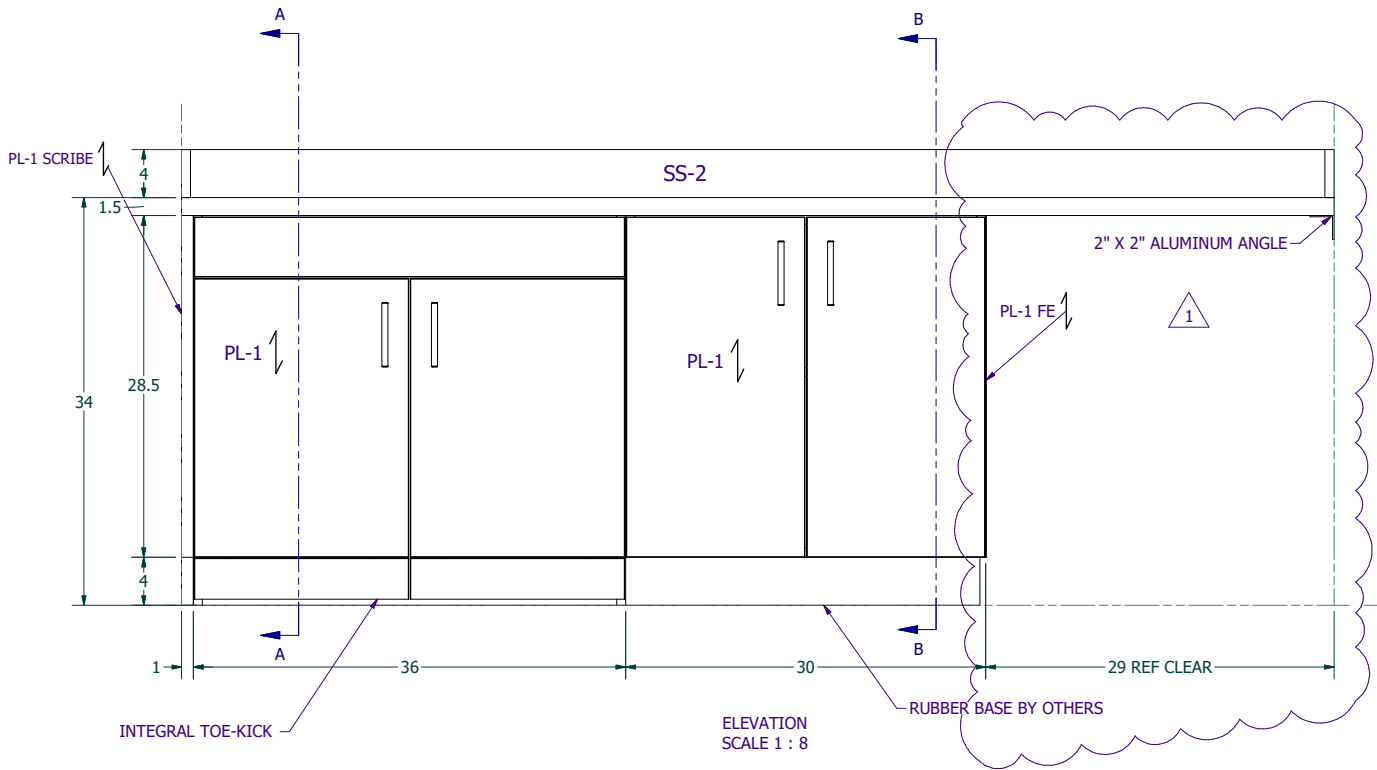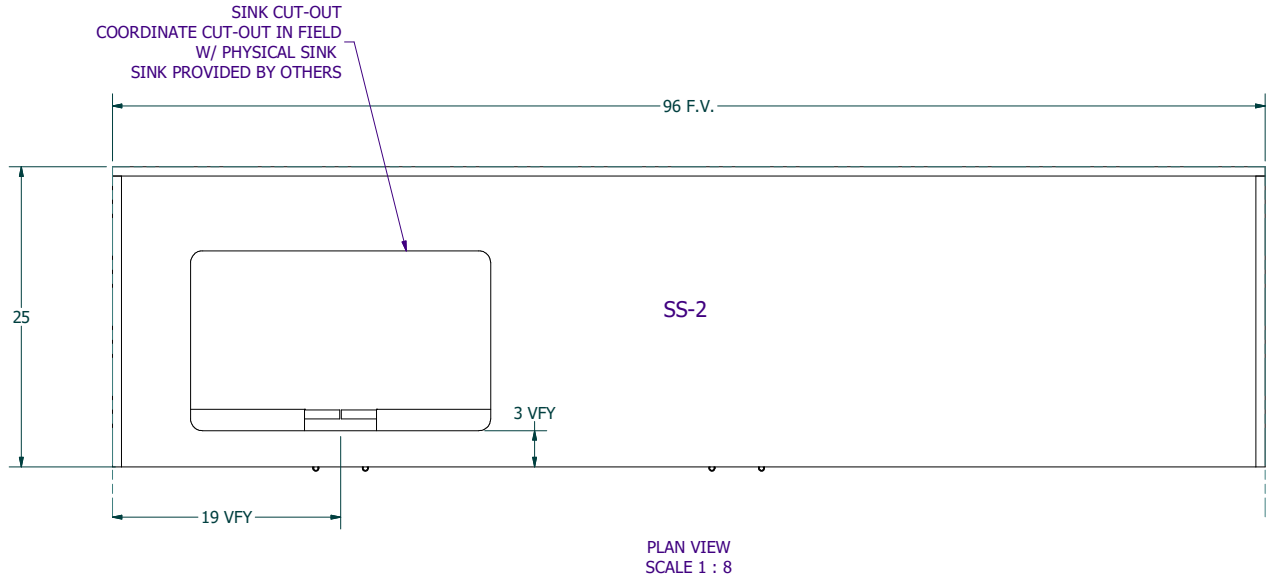

ISOMETRIC  
SCALE 1 : 12

PURCHASED COMPONENTS		
DESCRIPTION	QTY	PART NUMBER
Aluminum Angle, 2 x 2 x .125,Eagle Mouldings	1.333 ft	A-1202
Blum 170 degree hinge and hinge plate	4	71T6550 w/ 174H7100E
Blum hinge and hinge plate	4	71B3580 w/ 174H7100E
Bracket, White, 3 in Setback, EZ - Kick or EQ	2	FN-EZ2000-3-WH
COSMAS, EURO STYLE BAR PULL, FLAT BLACK	4	305-030FB
Shelf support, Nickel, 5 mm - Spoon Type	4	stock

PROVIDE QTY (1 EA) AS SHOWN

FINISH SCHEDULE	
FINISH	DESCRIPTION
PL-1	PLASTIC LAMINATE, CLEAF VALLEY LR22, SABLE
SS-2	PENTAL QUARTZ, BQ8863H TARTUFO HONED 2CM
MEL-1	WHITE MELAMINE

**MASTER MILLWORK, INC**  
11603 CANYON ROAD EAST  
PUYALLUP, WA 98373  
PHONE: (253) 770-2023 FAX: (253) 770-6679

DESIGNED BY:	hailey	8/16/2023	STATUS:	WorkInProgress
RELEASED DATE:			RELEASED BY:	INITIALS
This document contains confidential and proprietary information that cannot be reproduced or divulged, in whole or in part, without written authorization from Master Millwork, Inc.				
ALL DIMENSIONS IN INCHES UNLESS OTHERWISE NOTED				

WELLNESS ROOM 119  
SWINERTON OFFICE TI  
BELLEUE, WA

JOB NO.	8476
ITEM NO.	04
SHEET NO.	1 OF 1

REVISION HISTORY			
REV	DESCRIPTION	DATE	ENGINEER
1	REMOVE CABINET FOR MINI REF. , CHANGE PULLS TO COSMAS EURO STYLE	9/5/2023	DS

**PRELIMINARY**  
**NOT FOR CONSTRUCTION**

FINISH SCHEDULE	
FINISH	DESCRIPTION
PL-1	PLASTIC LAMINATE, CLEAF VALLEY LR22, SABLE
SS-2	PENTAL QUARTZ, BQ8863H TARTUFO HONED 2CM
MEL-1	WHITE MELAMINE

PROVIDE QTY (1 EA) AS SHOWN

PURCHASED COMPONENTS		
DESCRIPTION	QTY	PART NUMBER
Blum hinge and hinge plate	36	71B3580 w/ 174H7100E
Shelf support, Nickel, 5 mm - Spoon Type	52	stock
Blum 170 degree hinge and hinge plate	4	71T6550 w/ 174H7100E
Bracket, White, 3 in Setback, EZ - Kick or EQ	2	FN-EZ2000-3-WH
Drawer Slide (pair), Accuride or EQ	3	3932E-20
COSMAS, EURO STYLE BAR PULL, FLAT BLACK	23	305-030FB

MASTER MILLWORK, INC  
11603 CANYON ROAD EAST  
PUYALLUP, WA 98373  
PHONE: (253) 770-2023 FAX: (253) 770-6679



WorkInProgress	
INITIALS	
RELEASED DATE:	
RELEASED BY:	

DESIGNED BY: hailey  
8/14/2023  
This document contains confidential and proprietary information that cannot be reproduced or divulged, in whole or in part, without written authorization from Master Millwork, Inc.  
ALL DIMENSIONS IN INCHES UNLESS OTHERWISE NOTED


BREAKROOM 120  
SWINERTON OFFICE TI  
BELLEUVE, WA

JOB NO.	8476
ITEM NO.	05
SHEET NO.	1 OF 3


REVISION HISTORY			
REV	DESCRIPTION	DATE	ENGINEER
1	SS-1 CHANGE TO SS-2, CHANGE PULLS TO COSMAS EURO STYLE	9/5/2023	

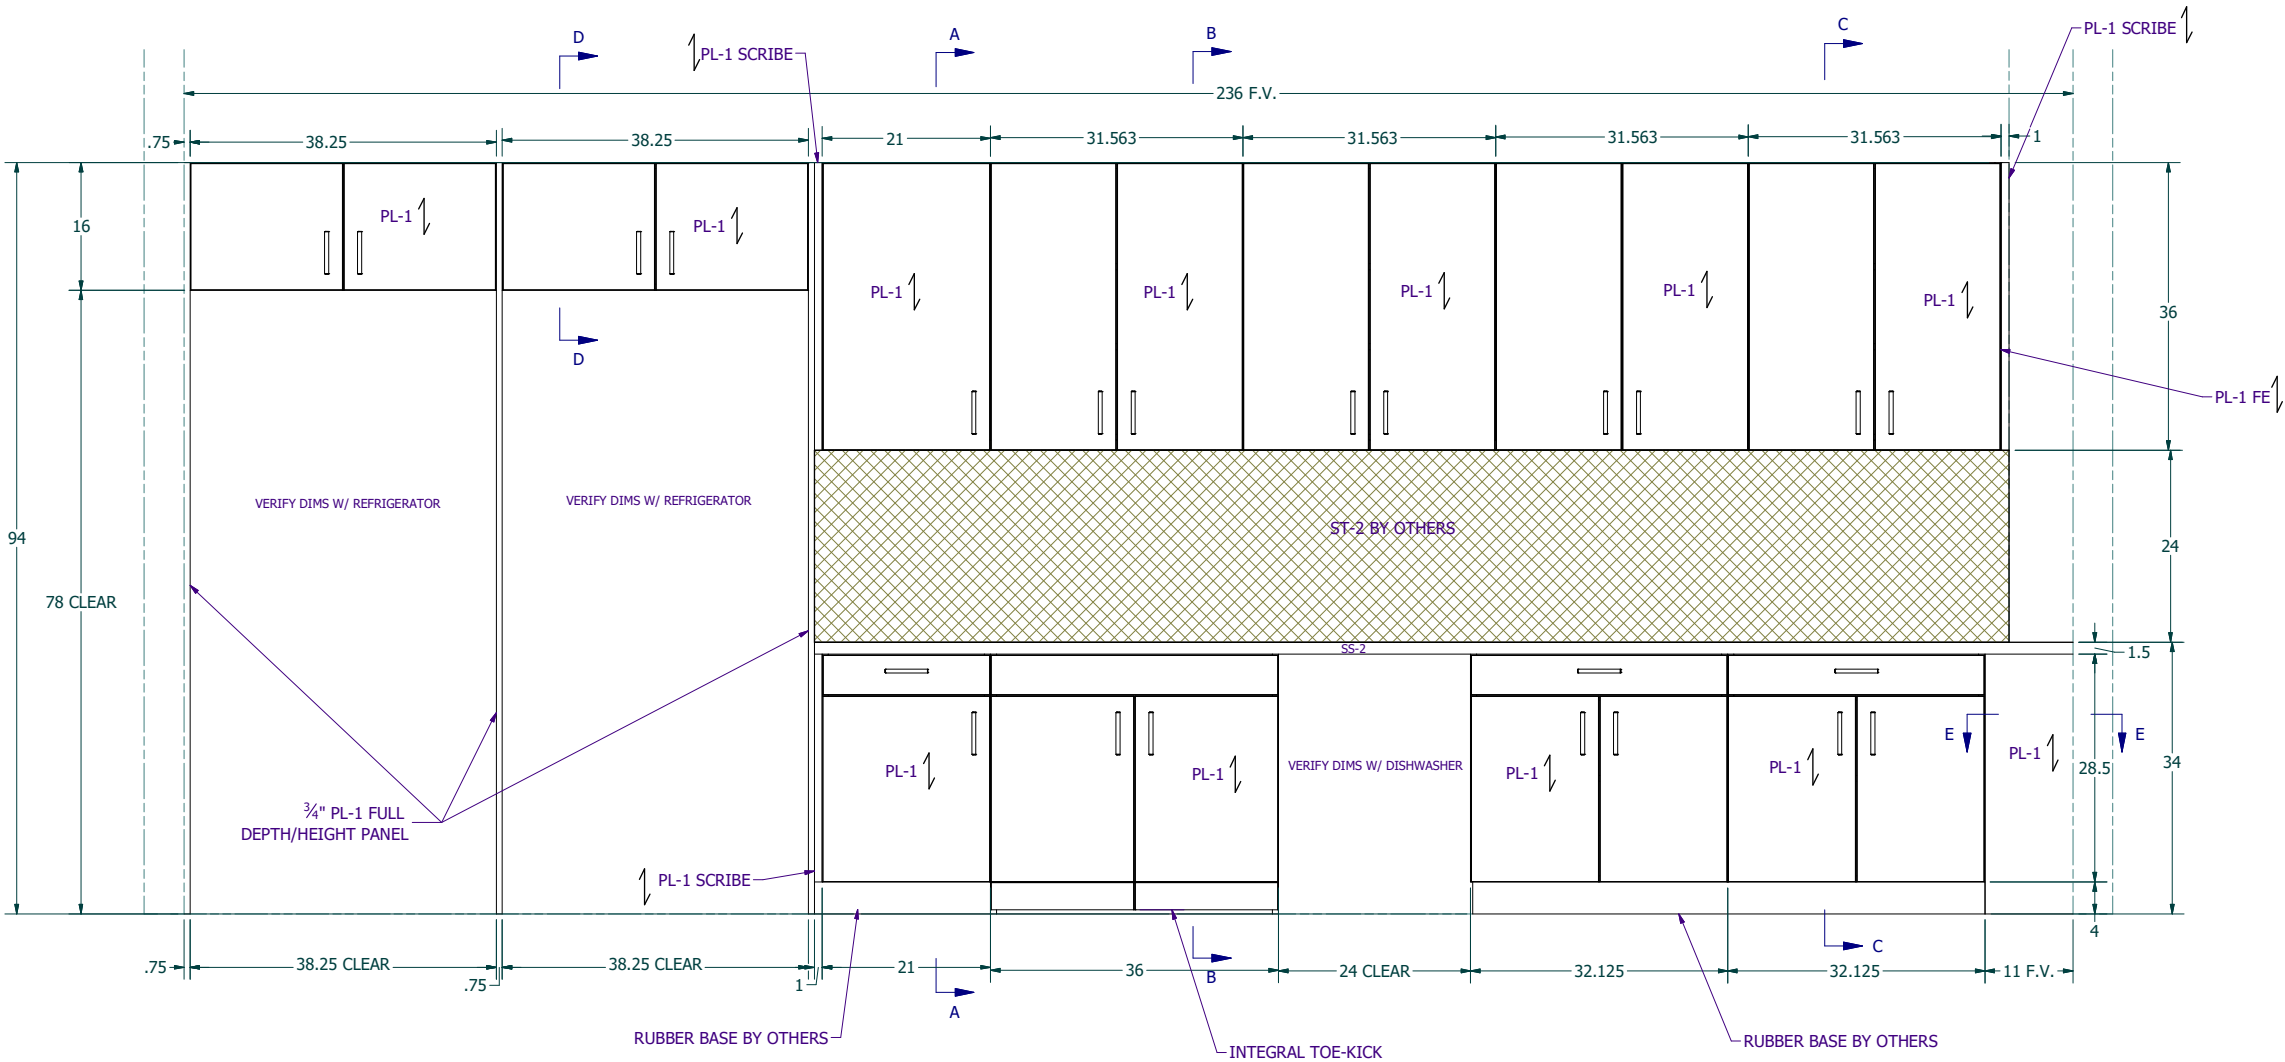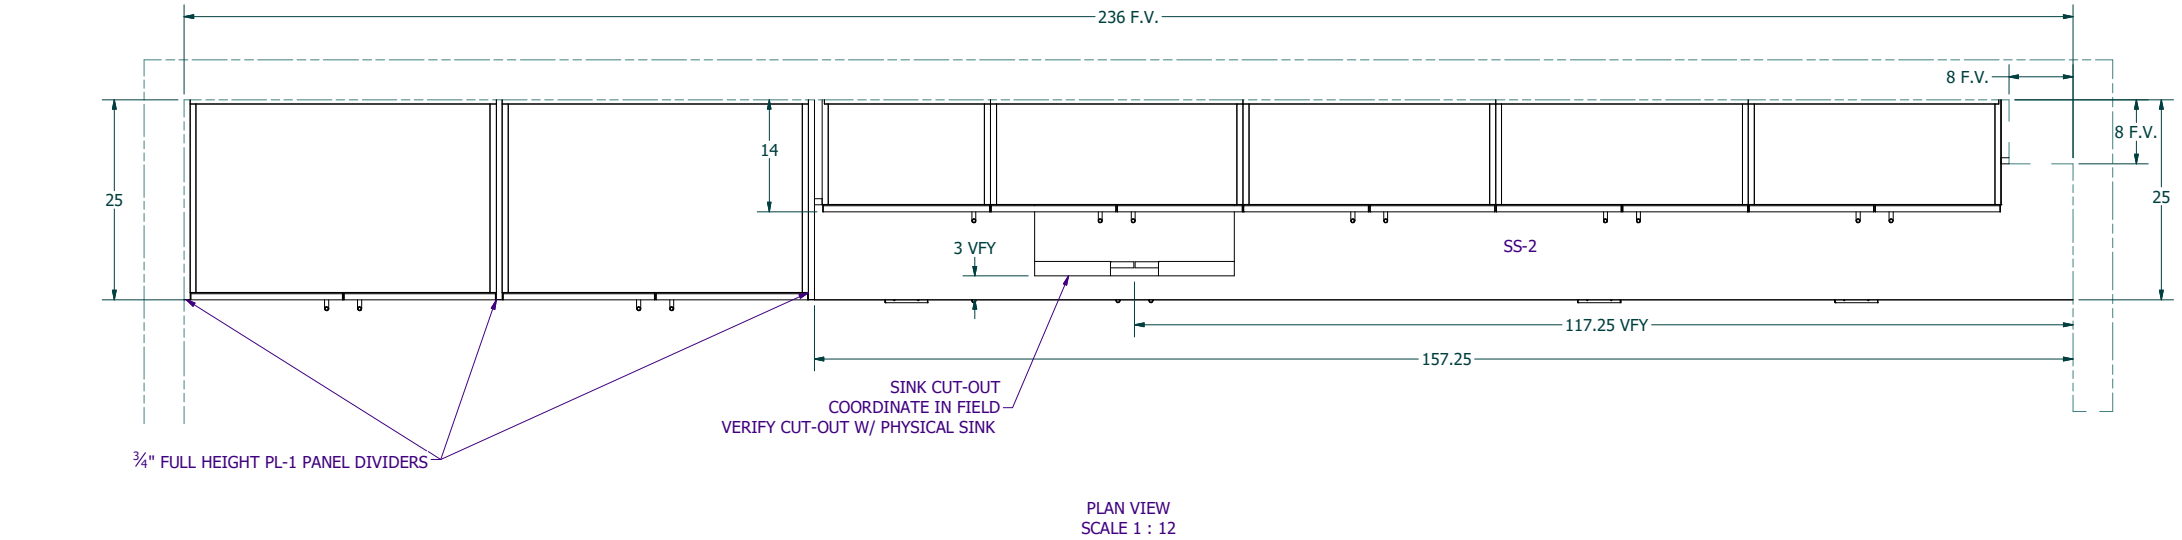


PRELIMINARY  
NOT FOR CONSTRUCTION

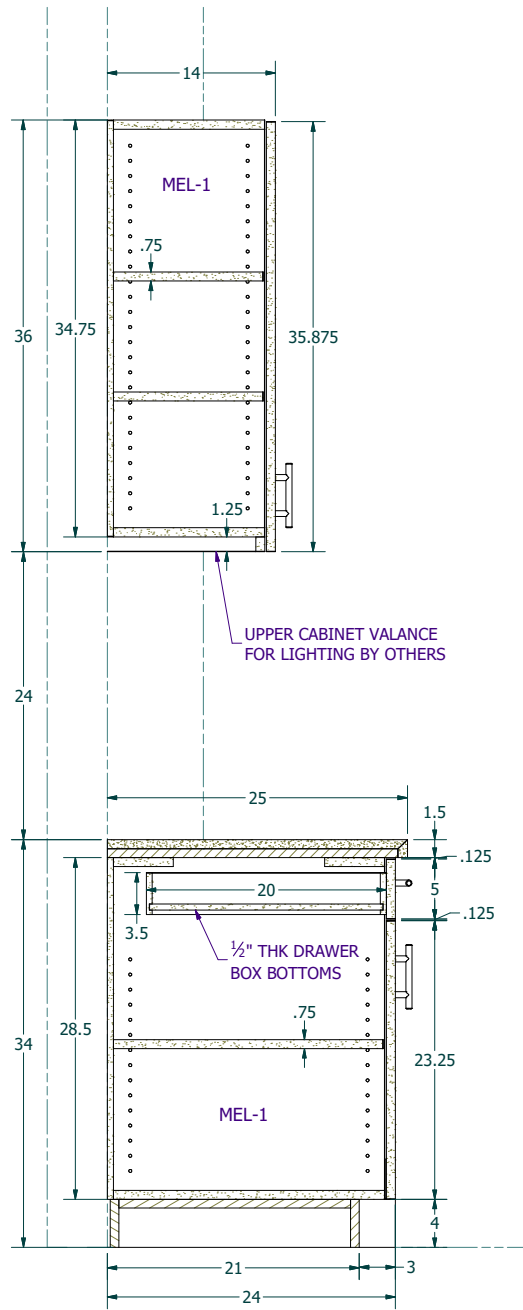


SECTION A-A  
SCALE 1 : 8

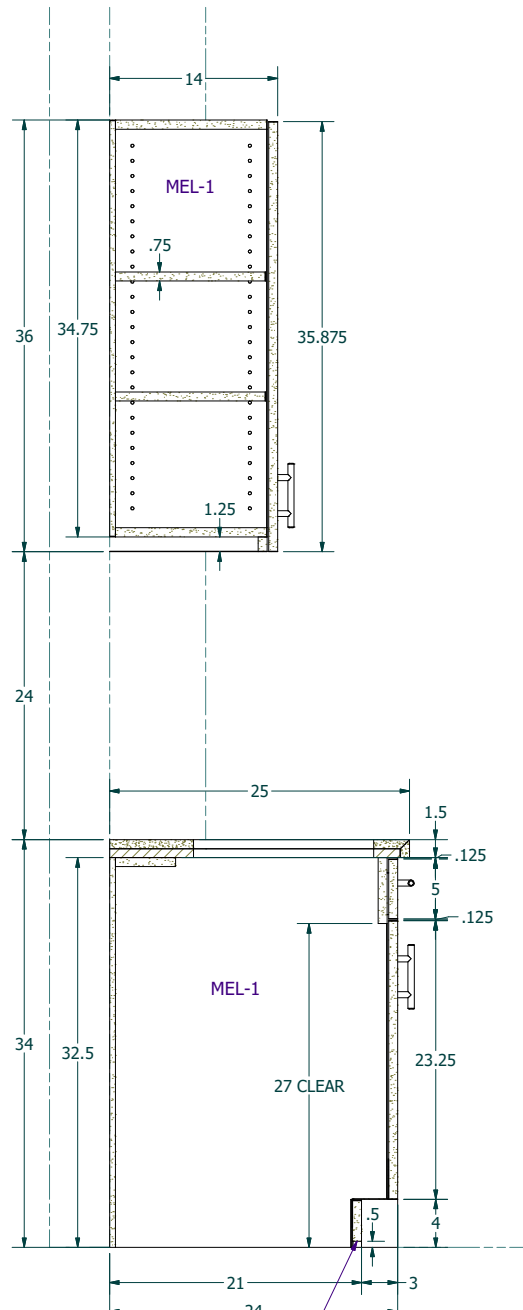


SECTION B-B  
SCALE 1 : 8

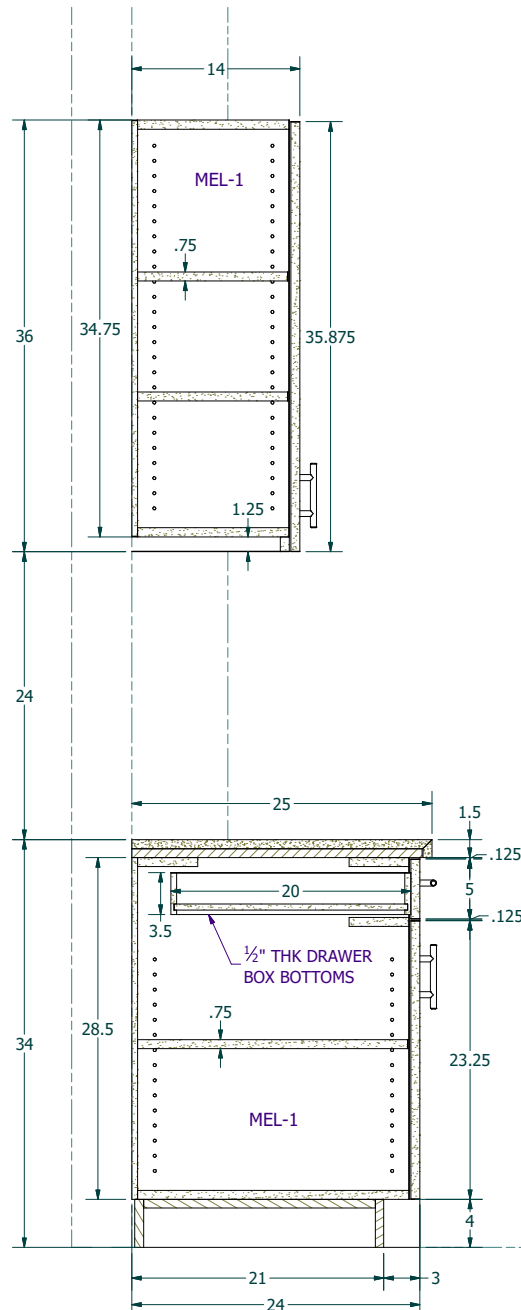


SECTION C-C  
SCALE 1 : 8

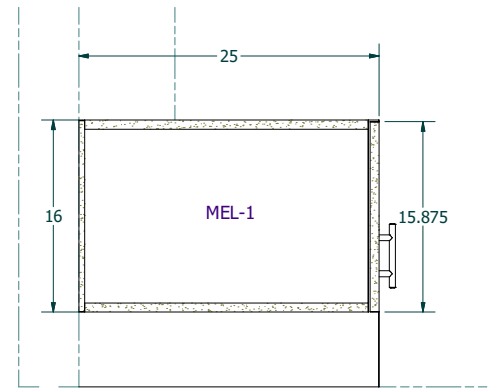

SECTION D-D  
SCALE 1 : 8

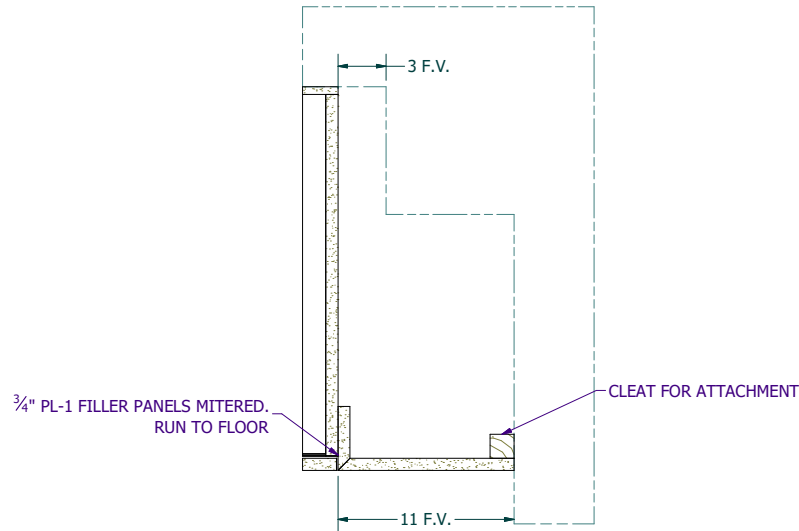

SECTION E-E  
SCALE 1:6

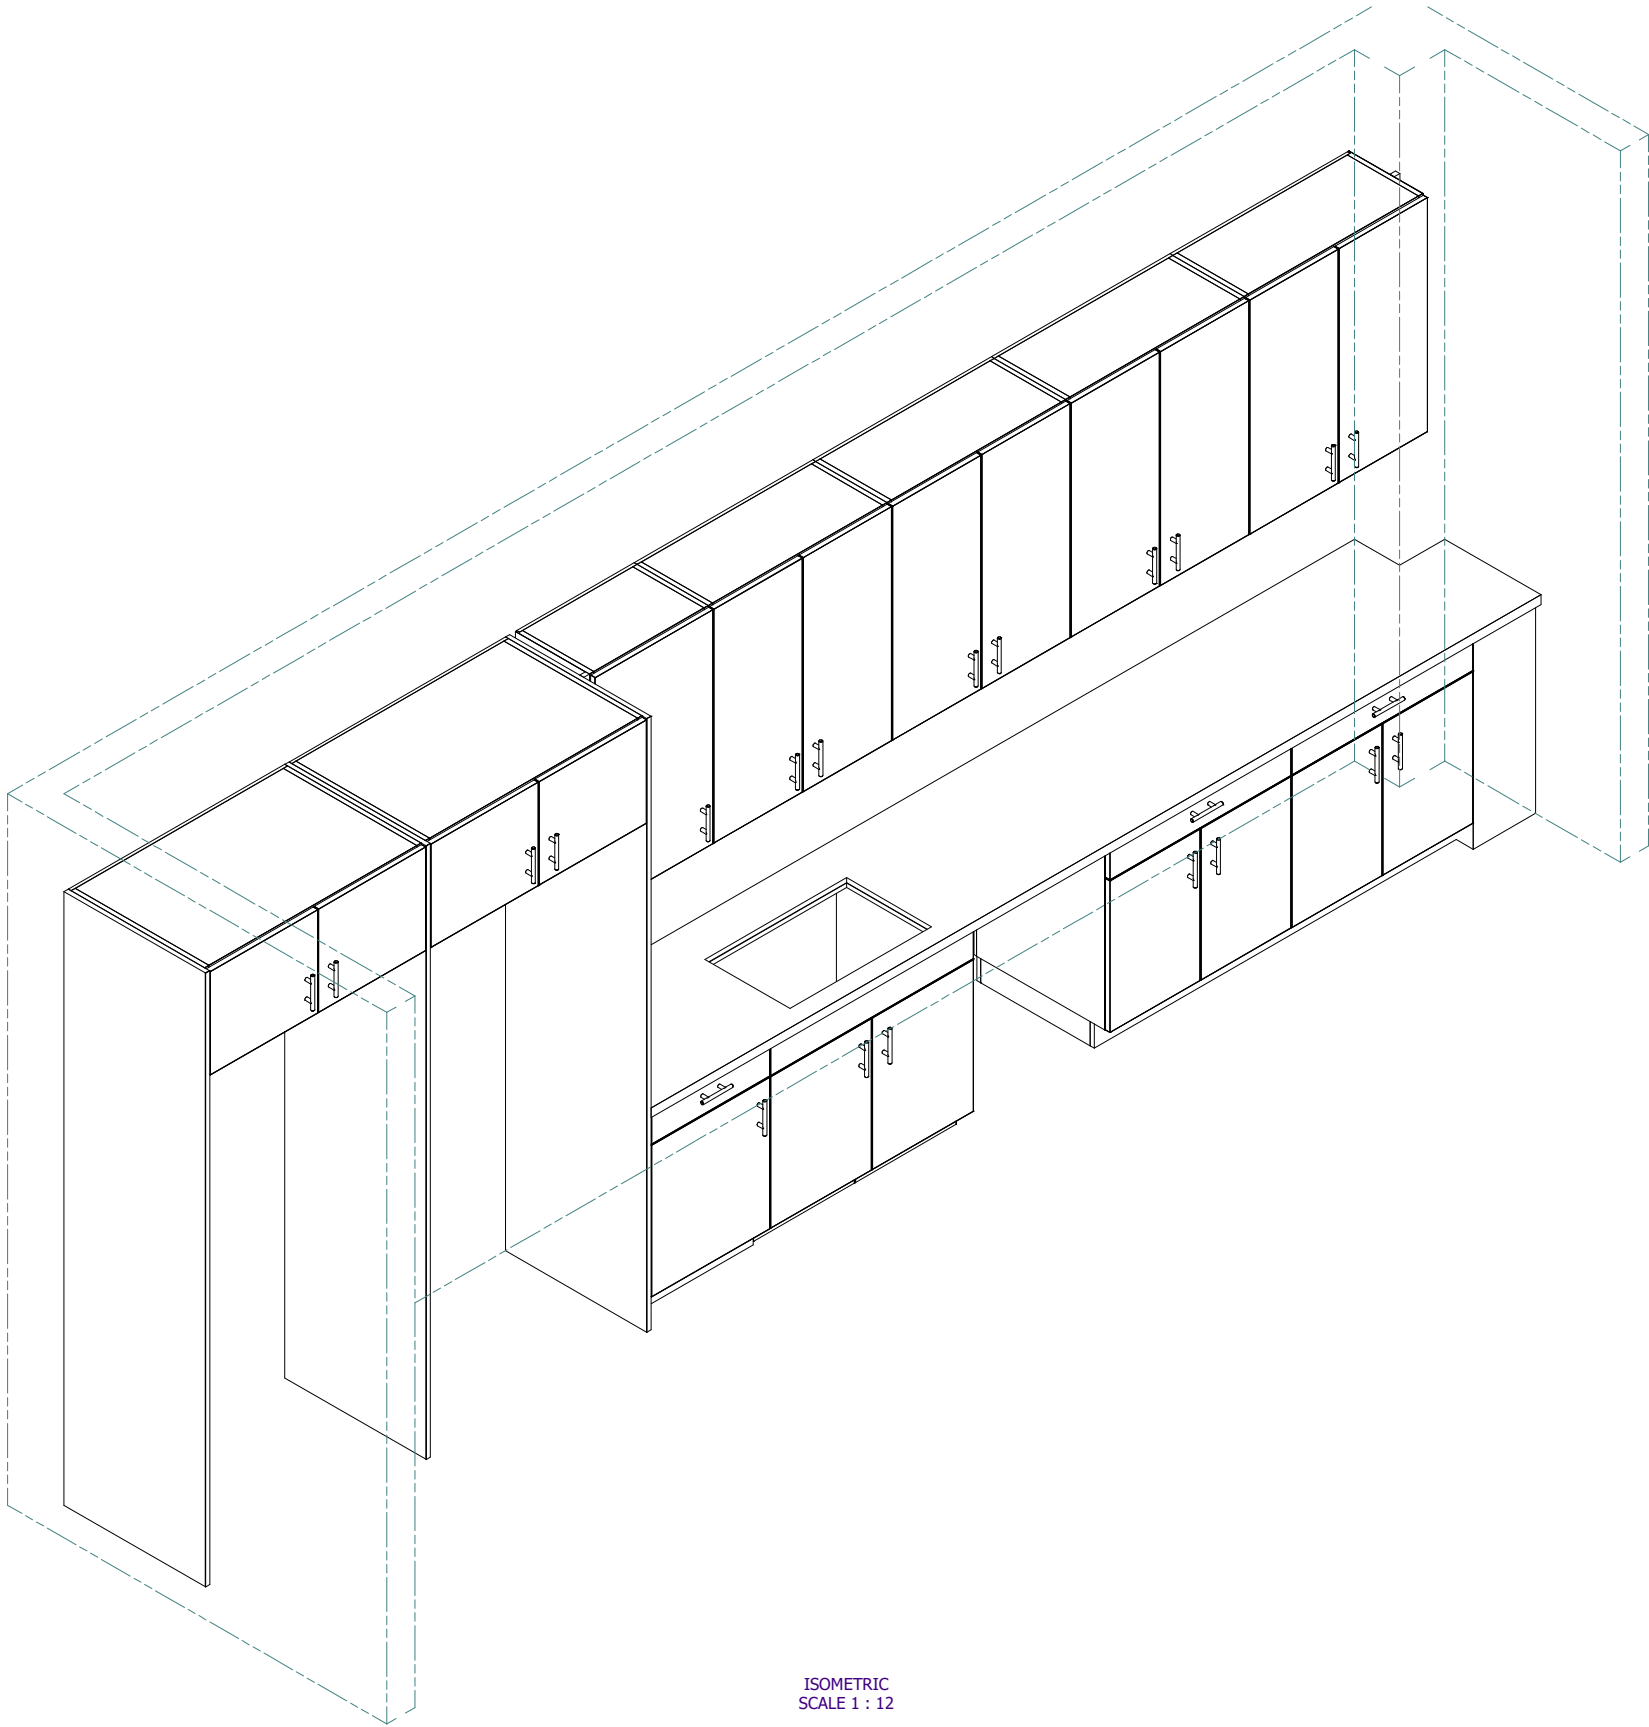

ISOMETRIC  
SCALE 1 : 12

BREAKROOM 120  
SWINERTON OFFICE TI  
BELLEUE, WA

JOB NO.

8476

ITEM NO.

05

SHEET NO.

3 OF 3


DESIGNED BY: hailey 8/14/2023  
This document contains confidential and proprietary information that cannot be reproduced or divulged, in whole or in part, without written authorization from Master Millwork, Inc.  
ALL DIMENSIONS IN INCHES UNLESS OTHERWISE NOTED

STATUS:  
RELEASED DATE:  
RELEASED BY:  
INITIALS


WorkIn Progress

MASTER MILLWORK, INC  
11603 CANYON ROAD EAST  
PUYALLUP, WA 98373  
PHONE: (253) 770-2023 FAX: (253) 770-6679




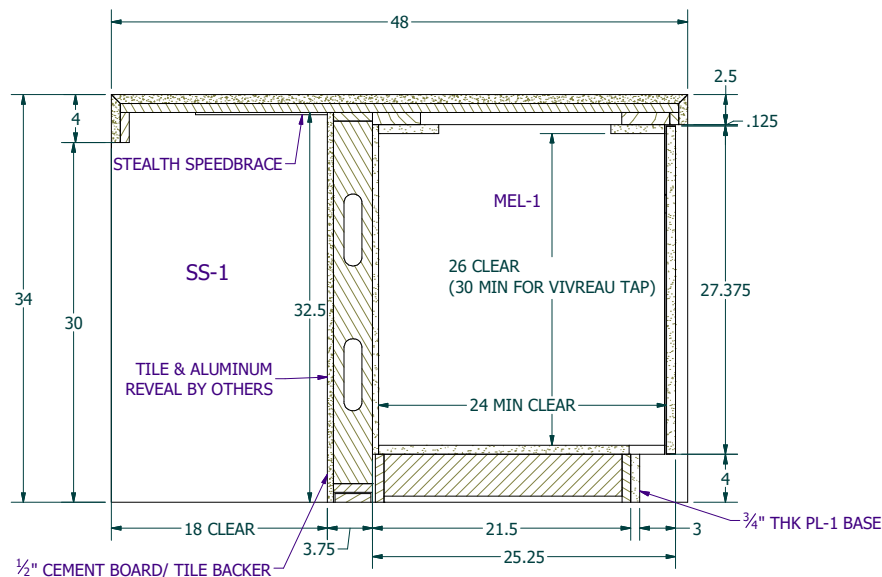


SECTION A-A  
SCALE 1 : 8

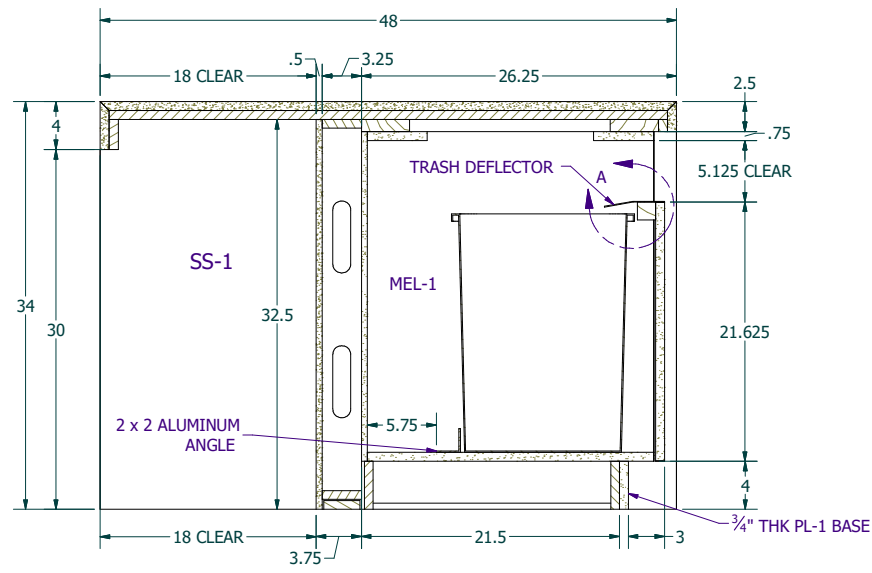


SECTION B-B  
SCALE 1 : 8

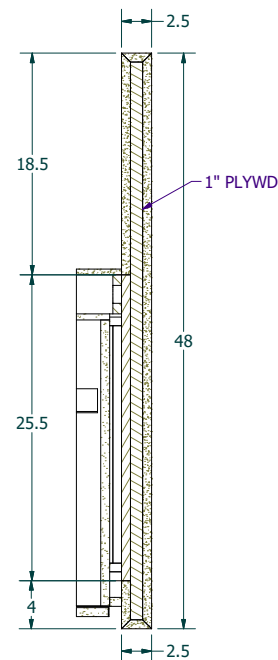


SECTION D-D  
SCALE 1 : 8

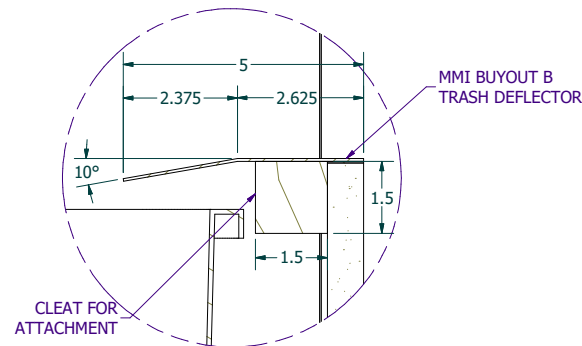


DETAIL A  
SCALE 1 : 2

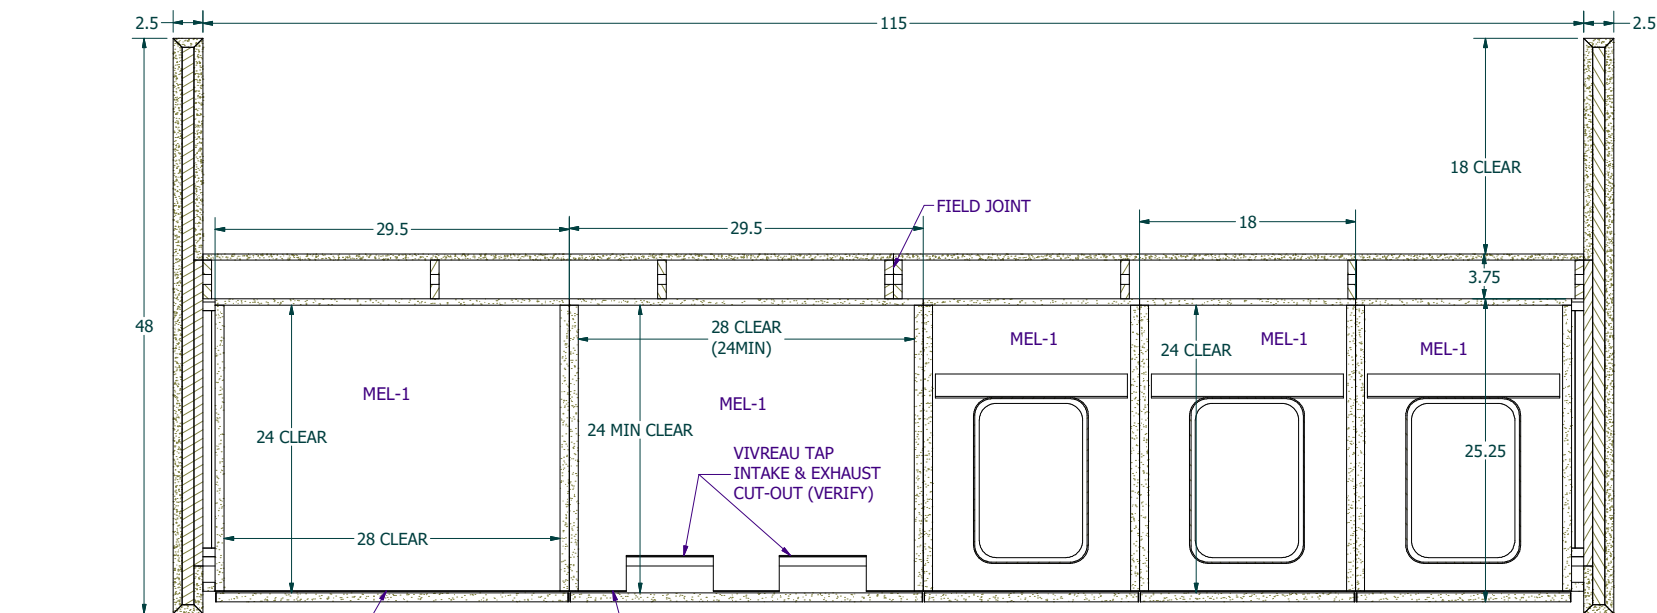

SECTION C-C  
SCALE 1 : 8

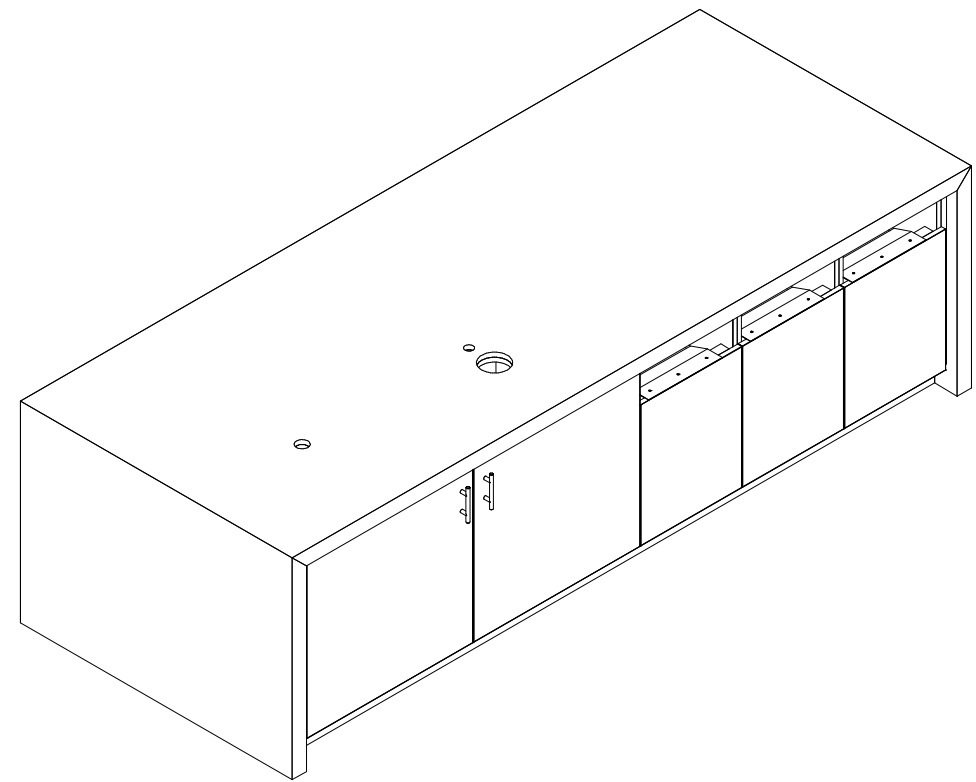

ISOMETRIC  
SCALE 1 : 12

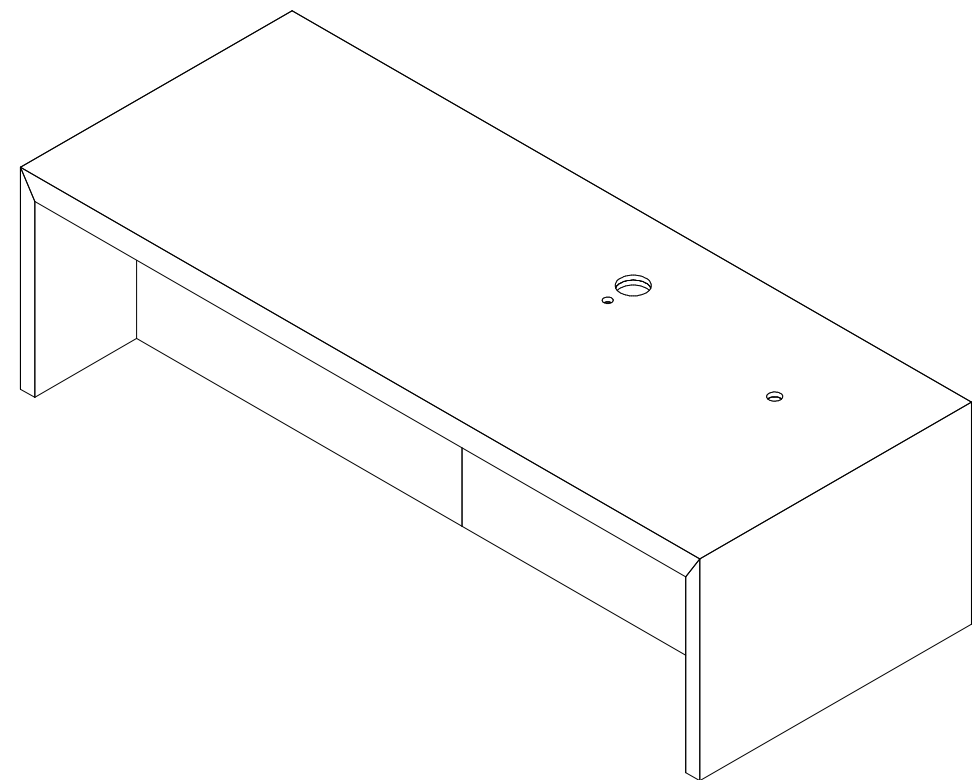

ISOMETRIC  
SCALE 1 : 12

MASTER MILLWORK, INC

11603 CANYON ROAD EAST  
PUYALLUP, WA 98373

PHONE: (253) 770-2023 FAX: (253) 770-6679

WorkInProgress

INITIALS

STATUS:

RELEASED DATE:

RELEASED BY:

INITIALS

8/21/2023

hailey

DESIGNED BY:

This document contains confidential and proprietary information that cannot be reproduced or divulged, in whole or in part, without written authorization from Master Millwork, Inc.

ALL DIMENSIONS IN INCHES UNLESS OTHERWISE NOTED

BREAKROOM 120 ISLAND

SWINERTON OFFICE TI

BELLEVUE, WA

JOB NO.

8476

ITEM NO.

06


SHEET NO.

2 OF 2

FINISH SCHEDULE	
FINISH	DESCRIPTION
MEL-1	WHITE MELAMINE

PROVIDE QTY (3 EA) AS SHOWN


PURCHASED COMPONENTS		
DESCRIPTION	QTY	PART NUMBER
Shelf support, Nickel, 5 mm - Spoon Type	32	stock
Aluminum Angle, 2 x 2 x .125,Eagle	6.667 ft	A-1202
Mouldings		

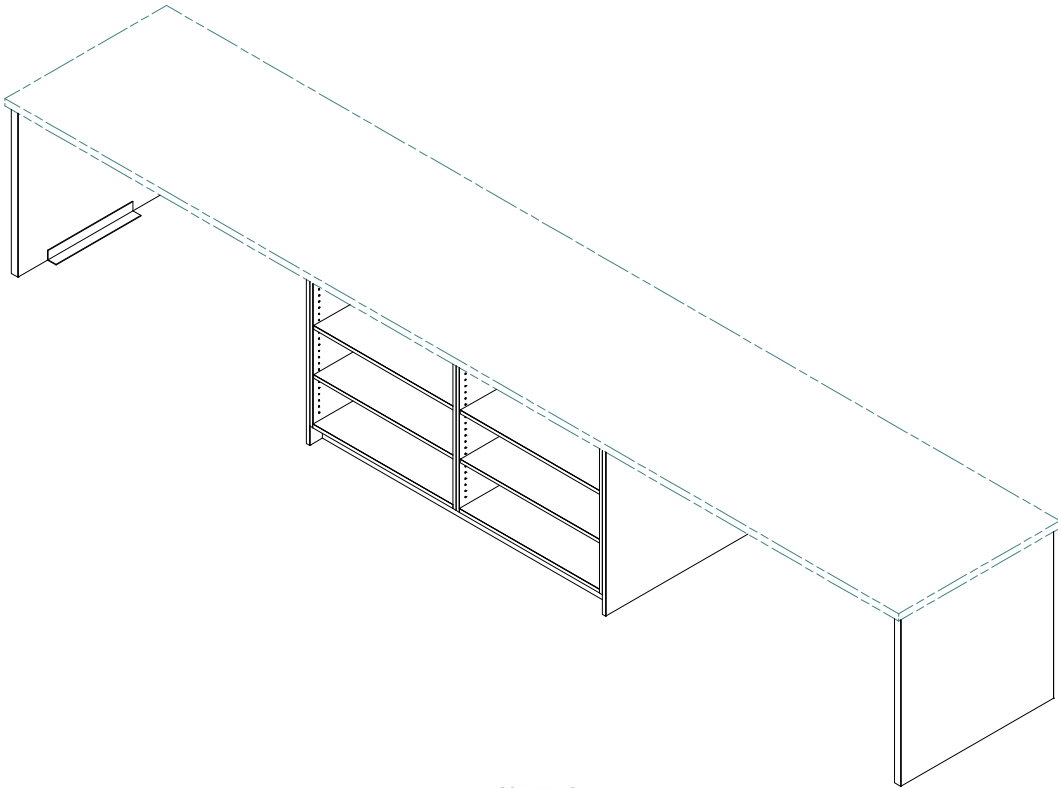


ISOMETRIC  
SCALE 1 : 16



PLAN VIEW  
SCALE 1 : 12

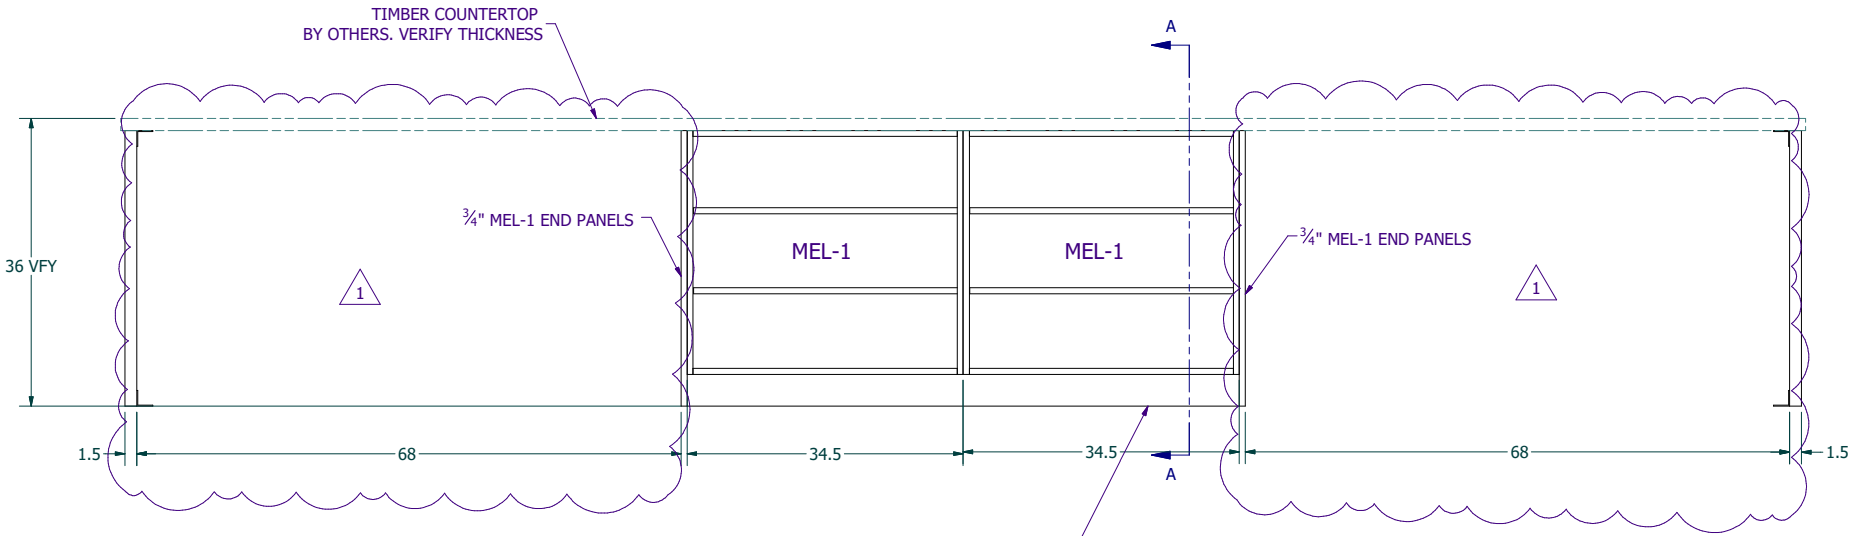

ELEVATION  
SCALE 1 : 12

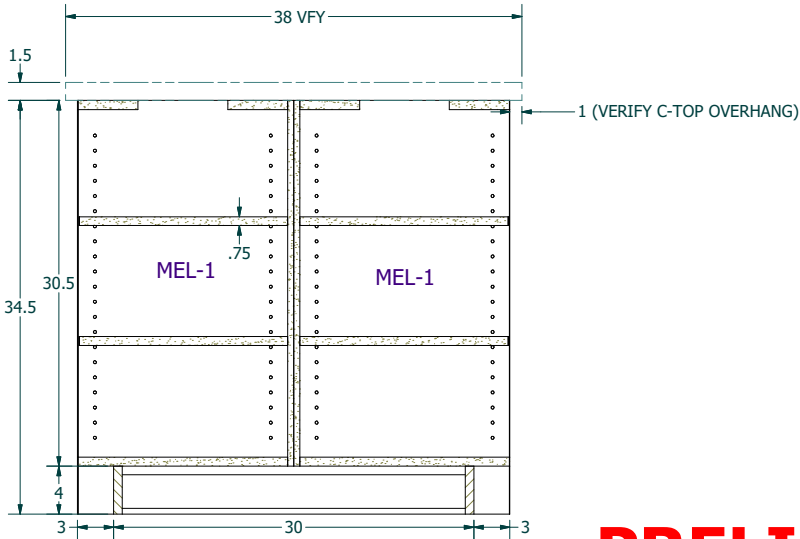

SECTION A-A  
SCALE 1 : 8

**PRELIMINARY**  
**NOT FOR CONSTRUCTION**

REVISION HISTORY			
REV	DESCRIPTION	DATE	ENGINEER
1	REMOVE OPEN CABINETS FOR SEATING AREA	9/5/2023	

MASTER MILLWORK, INC

11603 CANYON ROAD EAST

PUYALLUP, WA 98373

PHONE: (253) 770-2023 FAX: (253) 770-6679

WorkInProgress

INITIALS

STATUS:

RELEASED DATE:

RELEASED BY:

DESIGNED BY:

hailey

8/16/2023

This document contains confidential and proprietary information that cannot be reproduced or divulged, in whole or in part, without written authorization from Master Millwork, Inc.

ALL DIMENSIONS IN INCHES UNLESS OTHERWISE NOTED

OPEN OFFICE 140, 124 STORAGE ISLAND

SWINERTON OFFICE TI

BELLEUE, WA

JOB NO.

8476

ITEM NO.

07

SHEET NO.


1 OF 1




FINISH SCHEDULE	
FINISH	DESCRIPTION
PL-1	PLASTIC LAMINATE, CLEAF VALLEY LR22, SABLE
PL-2	PLASTIC LAMINATE, WILSONART D354-60 DESIGNER WHITE
MEL-1	WHITE MELAMINE

PROVIDE QTY (1 EA) AS SHOWN

PURCHASED COMPONENTS		
DESCRIPTION	QTY	PART NUMBER
Blum hinge and hinge plate	24	71B3580 w/ 174H7100E
Drawer Slide (pair), Accuride or EQ	2	3932E-20
Shelf support, Nickel, 5 mm - Spoon Type	40	stock
COSMAS, EURO STYLE BAR PULL, FLAT BLACK	14	305-030FB

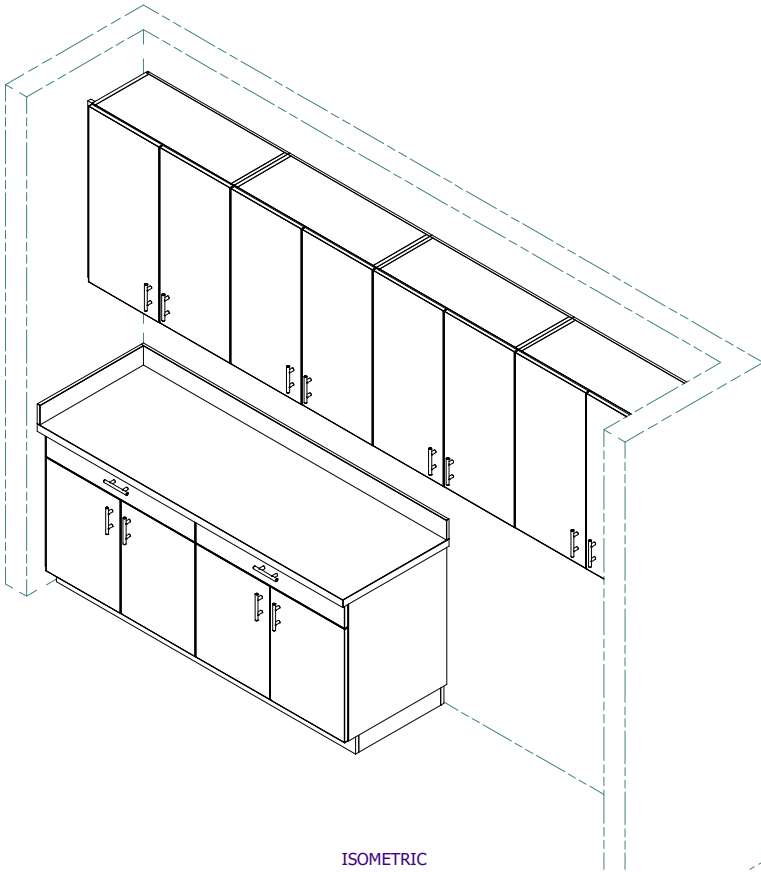


ISOMETRIC  
SCALE 1 : 16

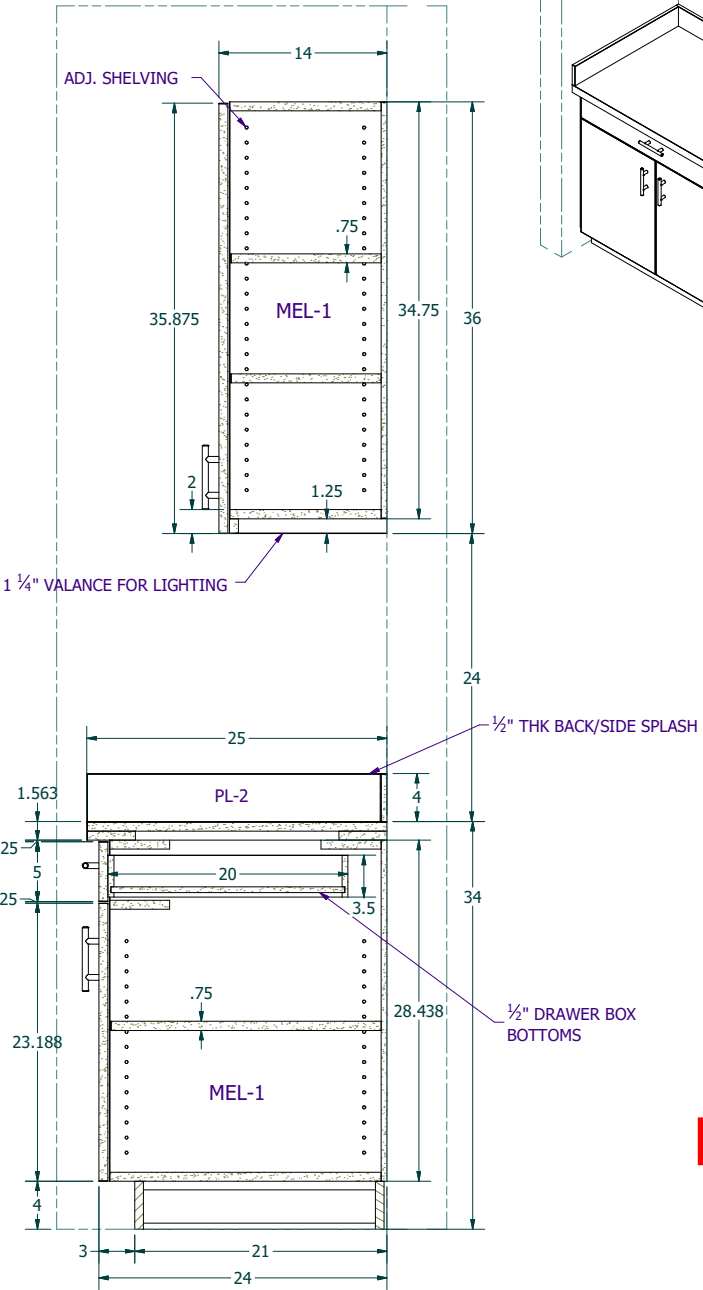


**PRELIMINARY**  
**NOT FOR CONSTRUCTION**

REVISION HISTORY			
REV	DESCRIPTION	DATE	ENGINEER
1	CHANGE PULLS TO COSMAS EURO STYLE	9/5/2023	

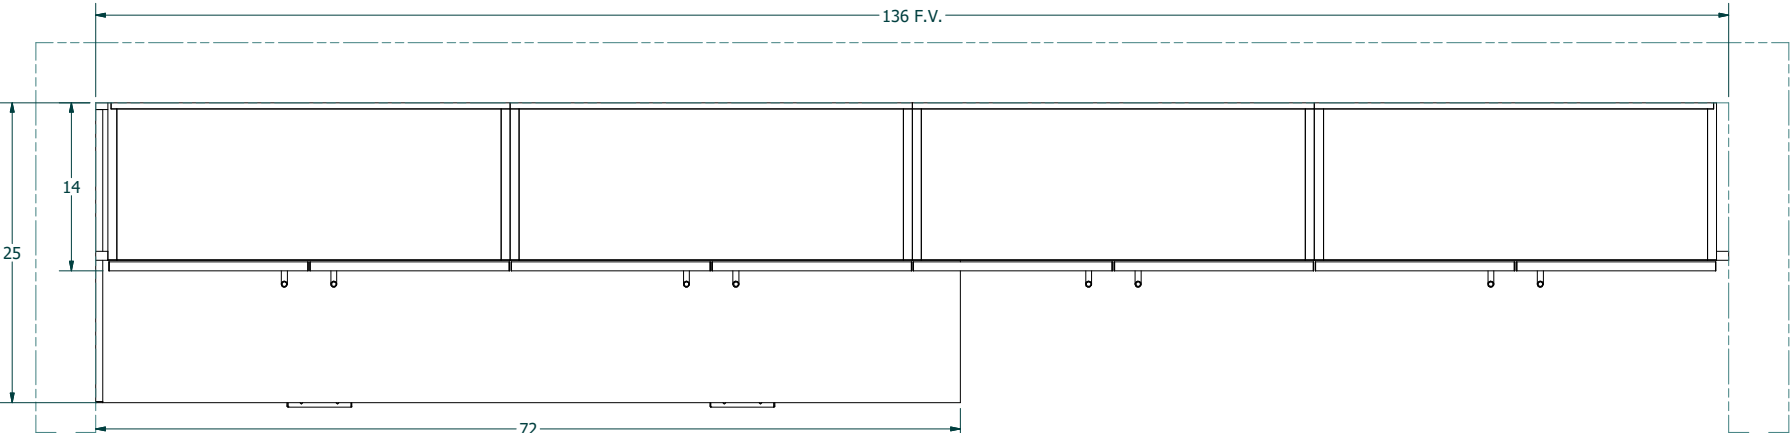

PLAN VIEW  
SCALE 1 : 8

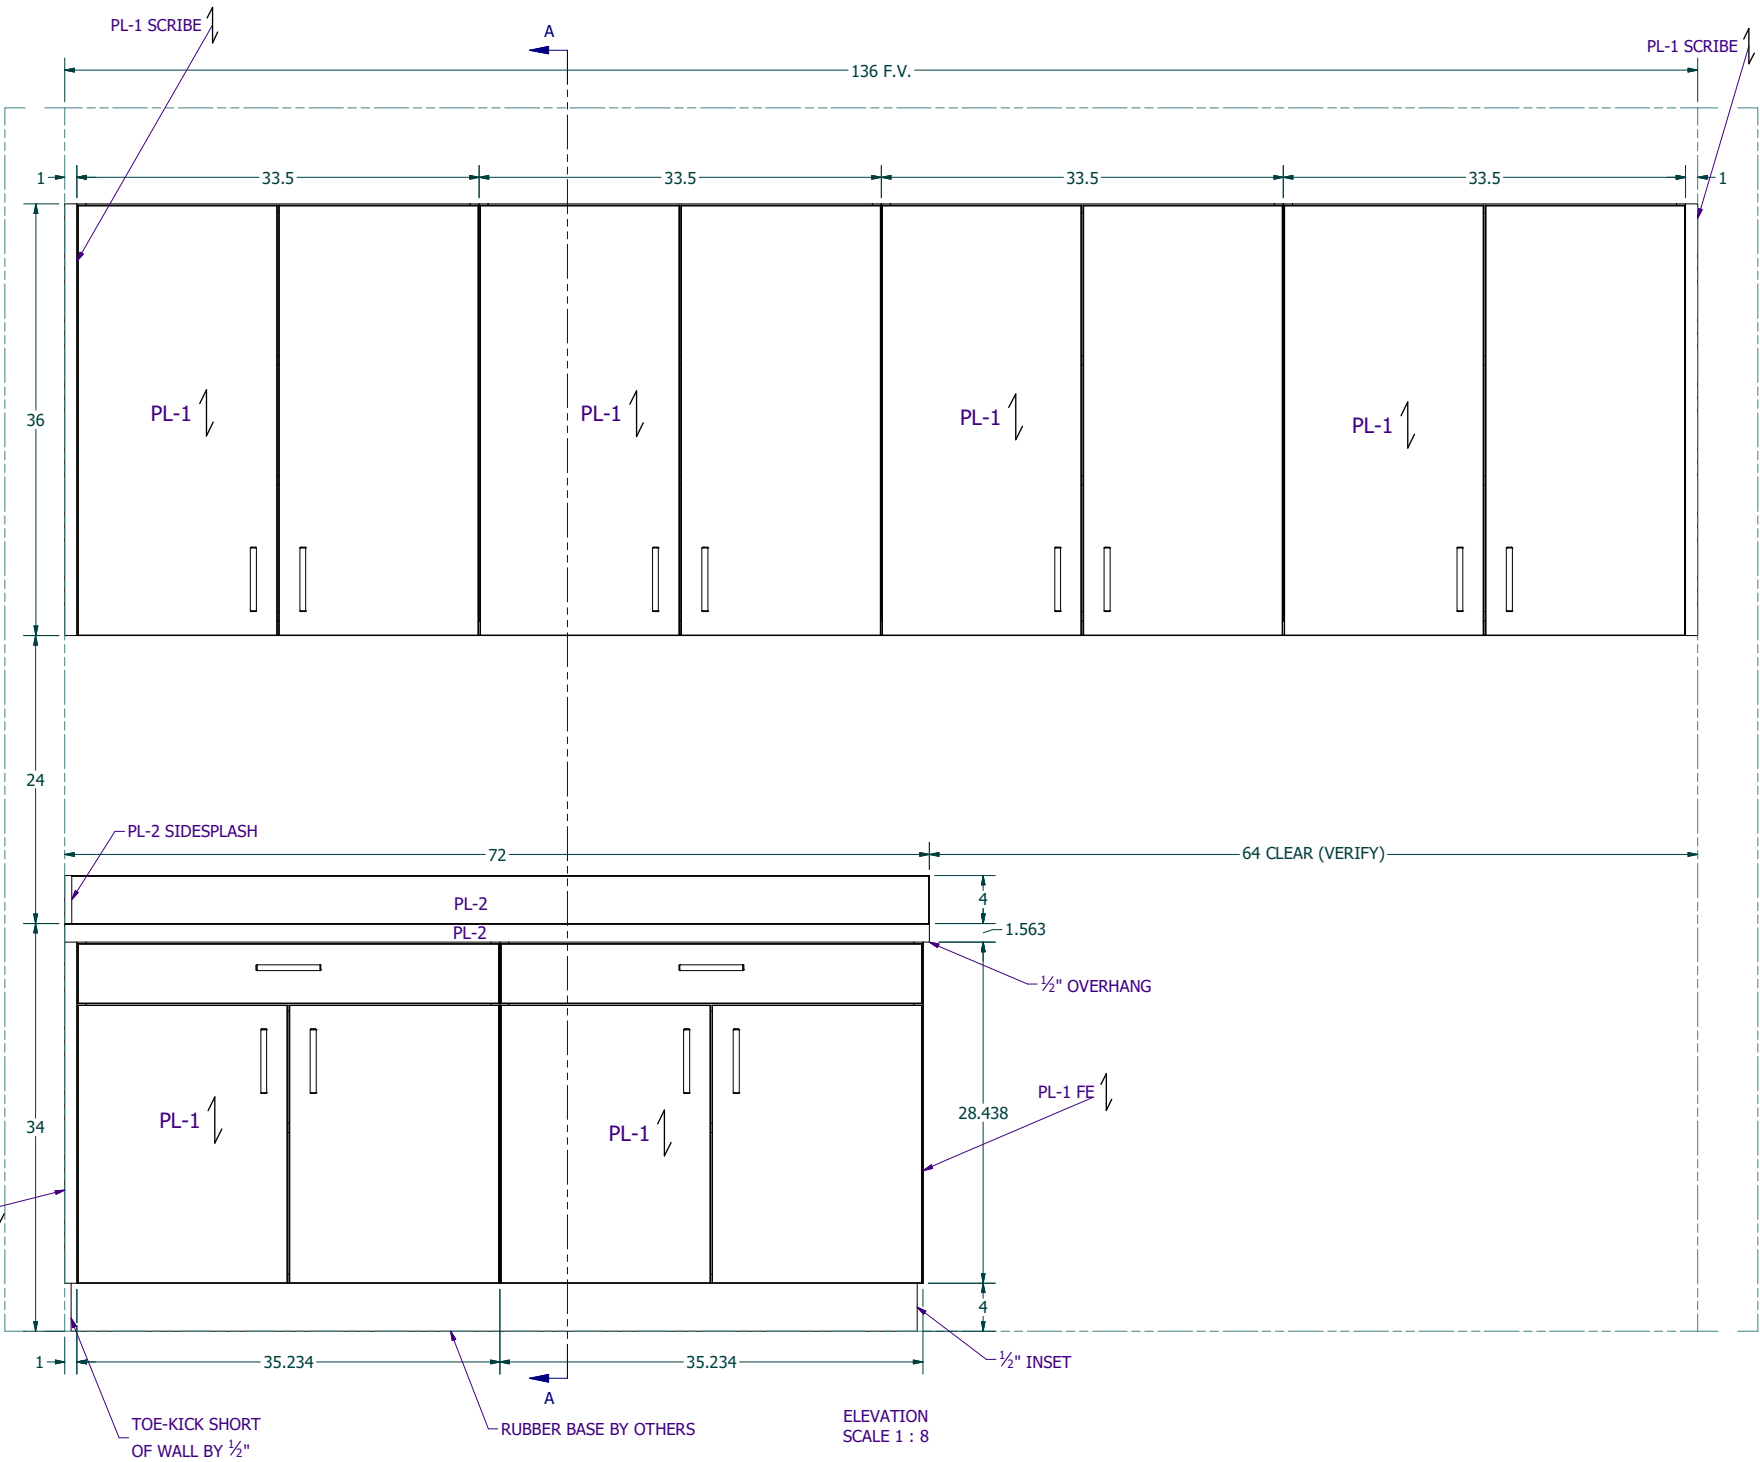

**MASTER MILLWORK, INC**  
11603 CANYON ROAD EAST  
PUYALLUP, WA 98373  
PHONE: (253) 770-2023 FAX: (253) 770-6679

Work in Progress	INITIALS
STATUS:	RELEASED BY:

DESIGNED BY: hailey  
8/15/2023  
This document contains confidential and proprietary information that cannot be reproduced or divulged, in whole or in part, without written authorization from Master Millwork, Inc.  
ALL DIMENSIONS IN INCHES UNLESS OTHERWISE NOTED

COPY 128  
SWINERTON OFFICE TI  
BELLEUE, WA

JOB NO.	8476
ITEM NO.	08
SHEET NO.	1 OF 1



FINISH SCHEDULE	
FINISH	DESCRIPTION
PL-1	PLASTIC LAMINATE, CLEAF VALLEY LR22, SABLE
PL-2	PLASTIC LAMINATE, WILSONART D354-60 DESIGNER WHITE
MEL-1	WHITE MELAMINE

PROVIDE QTY (1 EA) AS SHOWN

PURCHASED COMPONENTS		
DESCRIPTION	QTY	PART NUMBER
Blum hinge and hinge plate	24	71B3580 w/ 174H7100E
Drawer Slide (pair), Accuride or EQ	2	3932E-20
Shelf support, Nickel, 5 mm - Spoon Type	40	stock
COSMAS, EURO STYLE BAR PULL, FLAT BLACK	14	305-030FB

MASTER MILLWORK, INC  
11603 CANYON ROAD EAST  
PUYALLUP, WA 98373  
PHONE: (253) 770-2023 FAX: (253) 770-6679

WorkInProgress

INITIALS

STATUS:

RELEASED DATE:

RELEASED BY:

DESIGNED BY:

hailey

8/15/2023

This document contains confidential and proprietary information that cannot be reproduced or divulged, in whole or in part, without written authorization from Master Millwork, Inc.

ALL DIMENSIONS IN INCHES UNLESS OTHERWISE NOTED

COPY/STORAGE 109

SWINERTON OFFICE TI  
BELLEUE, WA

JOB NO.

8476


ITEM NO.

09


SHEET NO.

1 OF 1


REVISION HISTORY			
REV	DESCRIPTION	DATE	ENGINEER
1	CHANGE PULLS TO COSMAS EURO STYLE	9/5/2023	DS

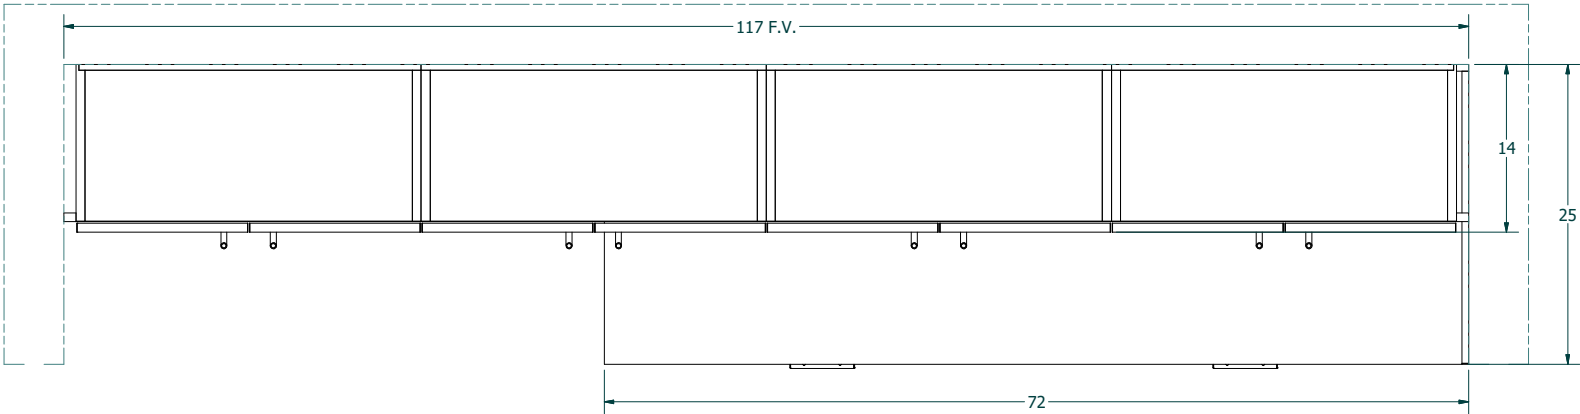


PLAN VIEW  
SCALE 1 : 8

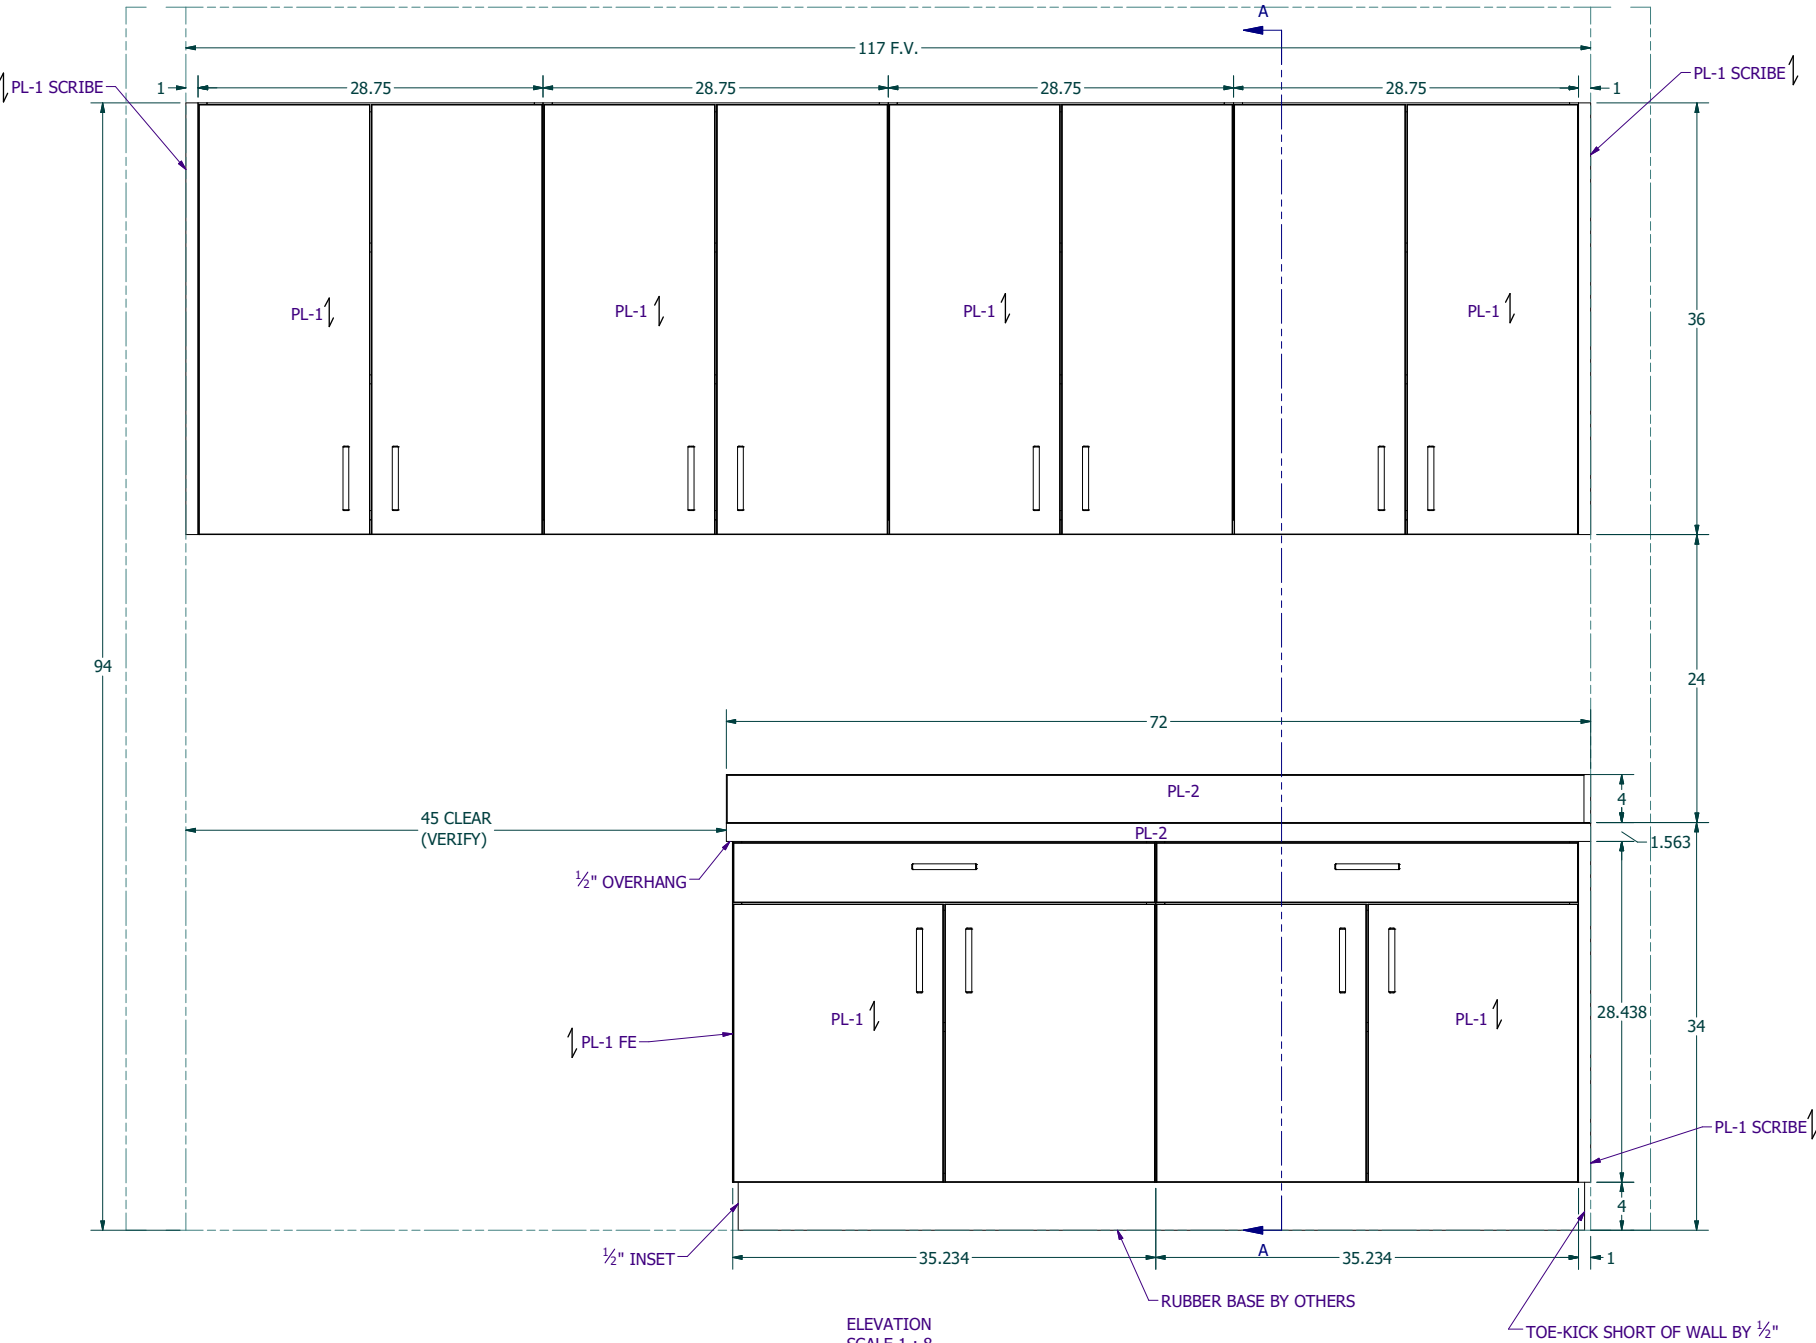

ELEVATION  
SCALE 1 : 8

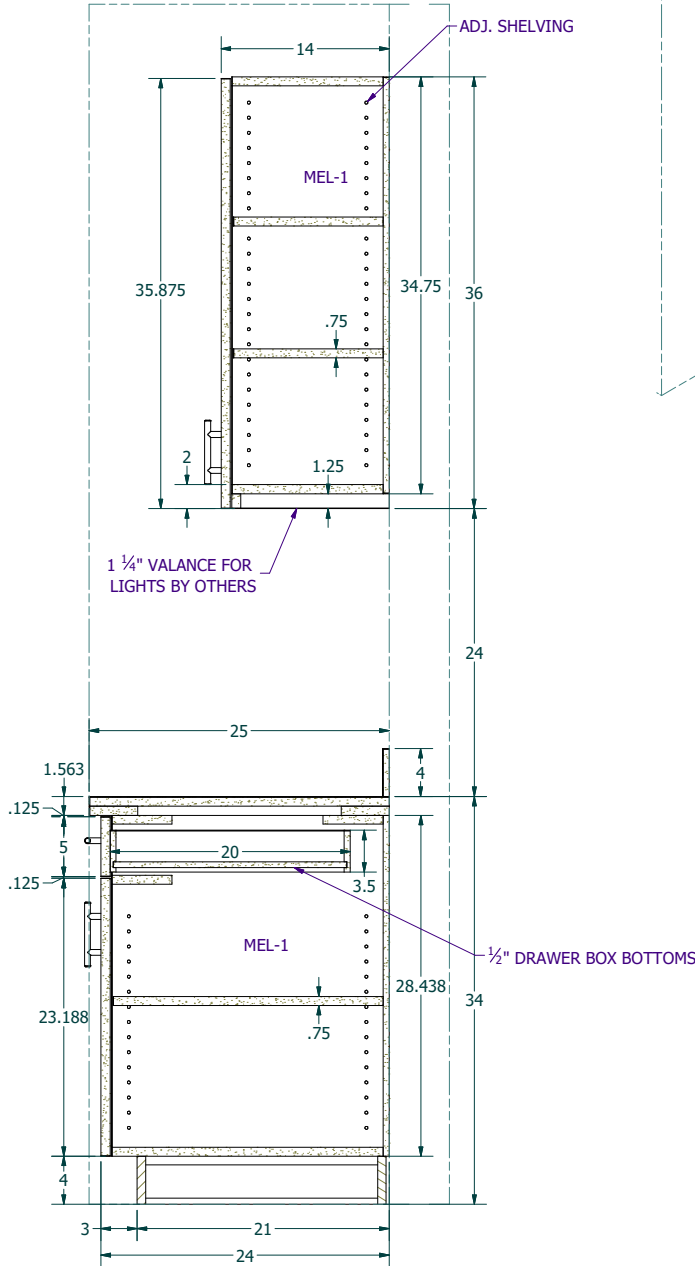

SECTION A-A  
SCALE 1 : 8

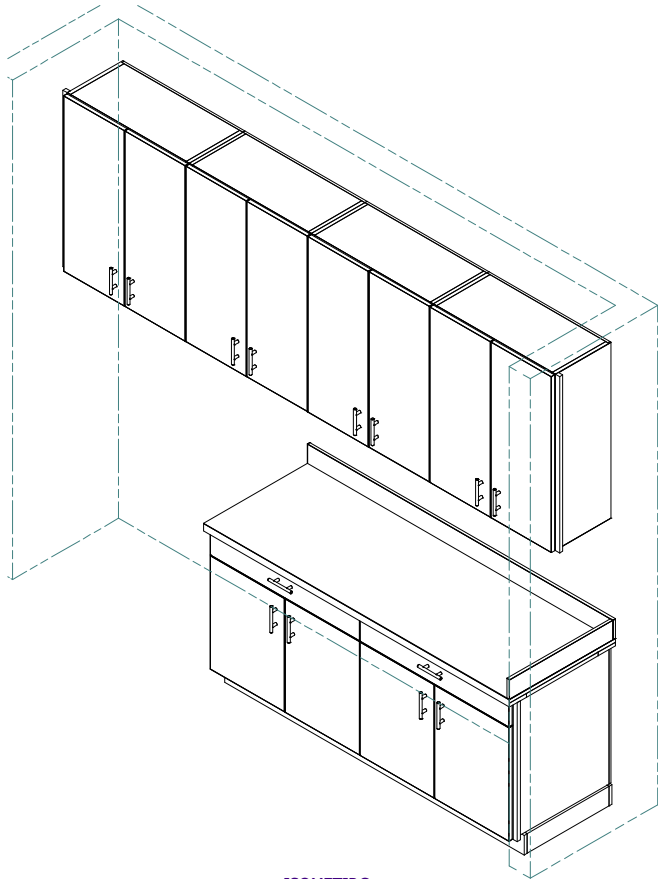

ISOMETIRC  
SCALE 1 : 16

**PRELIMINARY**  
**NOT FOR CONSTRUCTION**

FINISH SCHEDULE	
FINISH	DESCRIPTION
MEL-1	WHITE MELAMINE

MASTER MILLWORK, INC

11603 CANYON ROAD EAST  
PUYALLUP, WA 98373  
PHONE: (253) 770-2023 FAX: (253) 770-6679

WorkInProgress
INITIALS

STATUS:
RELEASED DATE:
RELEASED BY:

DESIGNED BY: hailey

8/16/2023

This document contains confidential and proprietary information that cannot be reproduced or divulged, in whole or in part, without written authorization from Master Millwork, Inc.  
ALL DIMENSIONS IN INCHES UNLESS OTHERWISE NOTED


OPEN OFFICE 108 STORAGE ISLAND

SWINERTON OFFICE TI  
BELLEUE, WA


JOB NO.
8476
ITEM NO.
10
SHEET NO.
1 OF 1

PROVIDE QTY (1 EA) AS SHOWN


PURCHASED COMPONENTS		
DESCRIPTION	QTY	PART NUMBER
Shelf support, Nickel, 5 mm - Spoon Type	32	stock
Aluminum Angle, 2 x 2 x .125,Eagle	6.667 ft	A-1202
Mouldings		

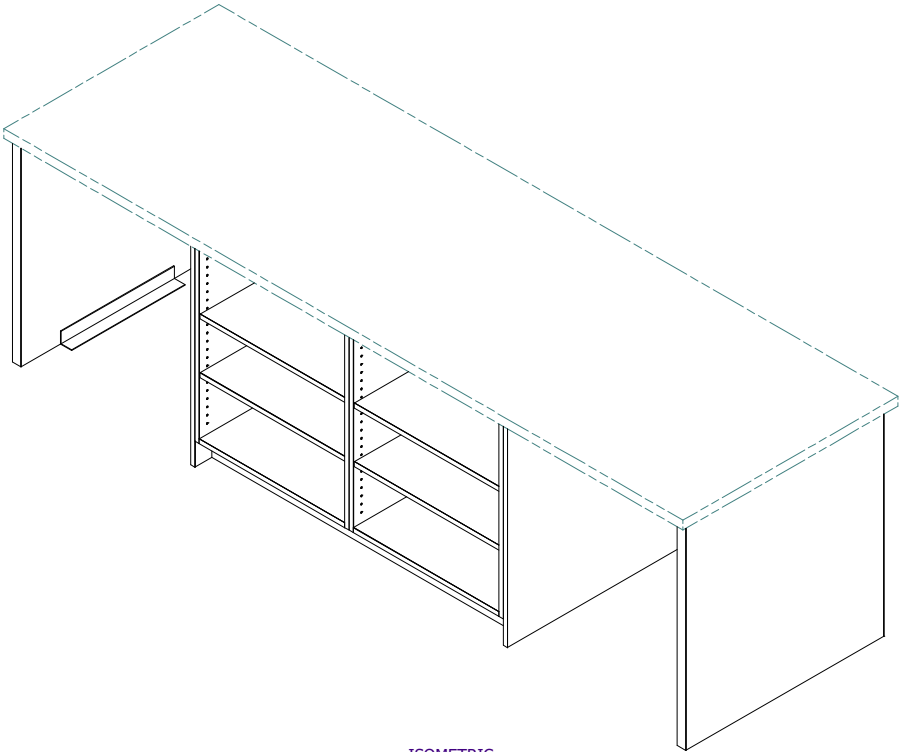


ISOMETRIC  
SCALE 1 : 12

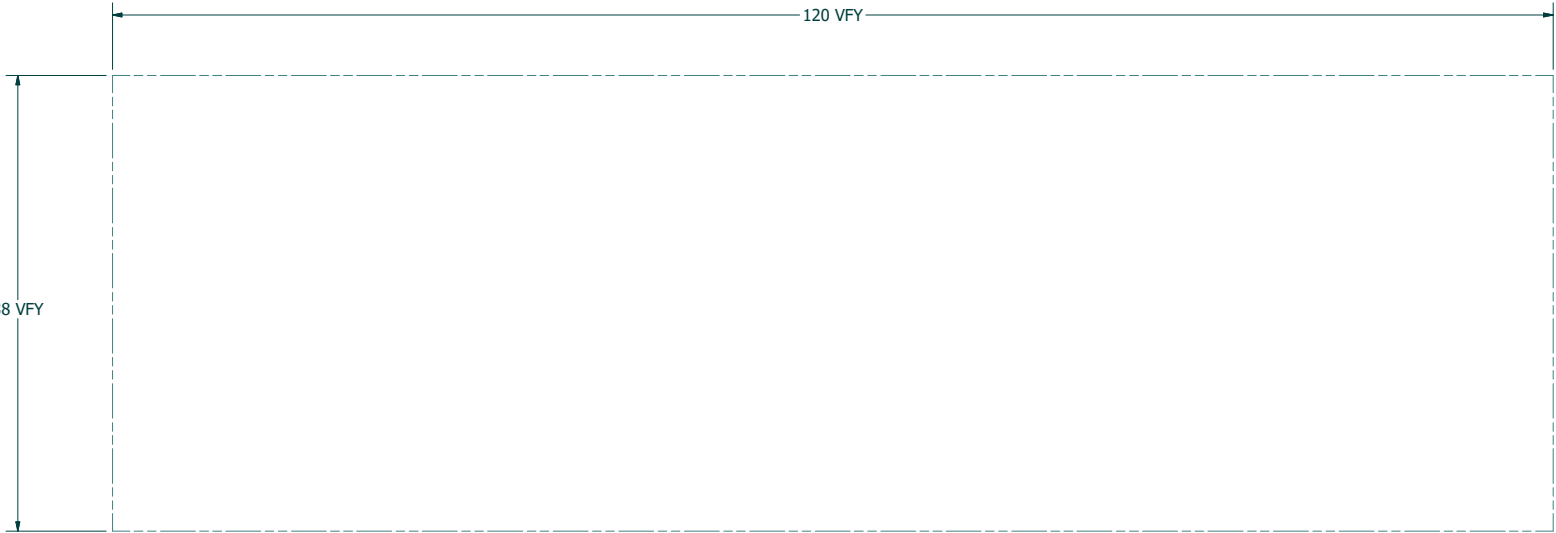

PLAN VIEW  
SCALE 1 : 8

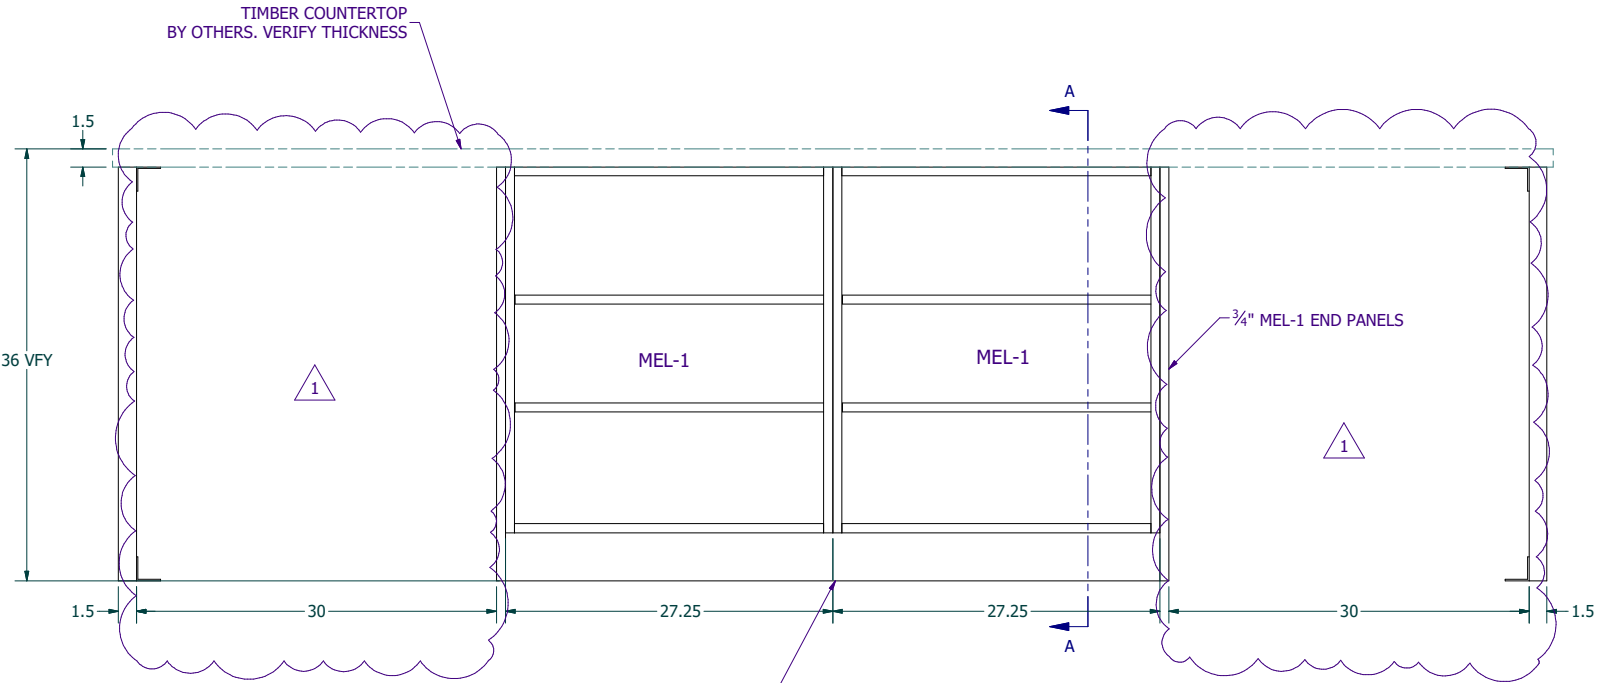

ELEVATION  
SCALE 1 : 8

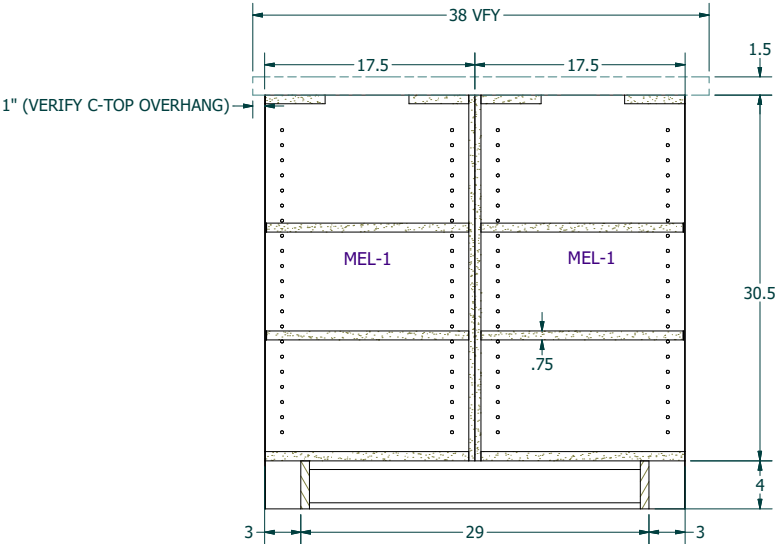

SECTION A-A  
SCALE 1 : 8

PRELIMINARY  
NOT FOR CONSTRUCTION

REVISION HISTORY			
REV	DESCRIPTION	DATE	ENGINEER
1	REMOVE END OPEN CABINETS FOR SEATING	9/5/2023	DS