


PELLA WINDOWS AND DOORS


5225 TACOMA MALL BLVD, SUITE D102, TACOMA, WA

DRAWING INDEX	
ITEM #	DESCRIPTION
8536-01	RM 102 BULLPEN
8536-02	RM 107 KITCHENETTE
8536-03	RM 111 BREAKROOM


FINISH SCHEDULE	
FINISH	DESCRIPTION
MEL-1	WHITE MELAMINE
PL-1	PLASTIC LAMINATE, WILSONART ASIAN NIGHT 7949K-18
PL-2	PLASTIC LAMINATE, WILSONART MUSHROOM 5013K-19
PL-3	PLASTIC LAMINATE, WILSONART HIGH RISE 4996-38
QT-1	MSI UBATUBA, 3CM SLAB (1.25)

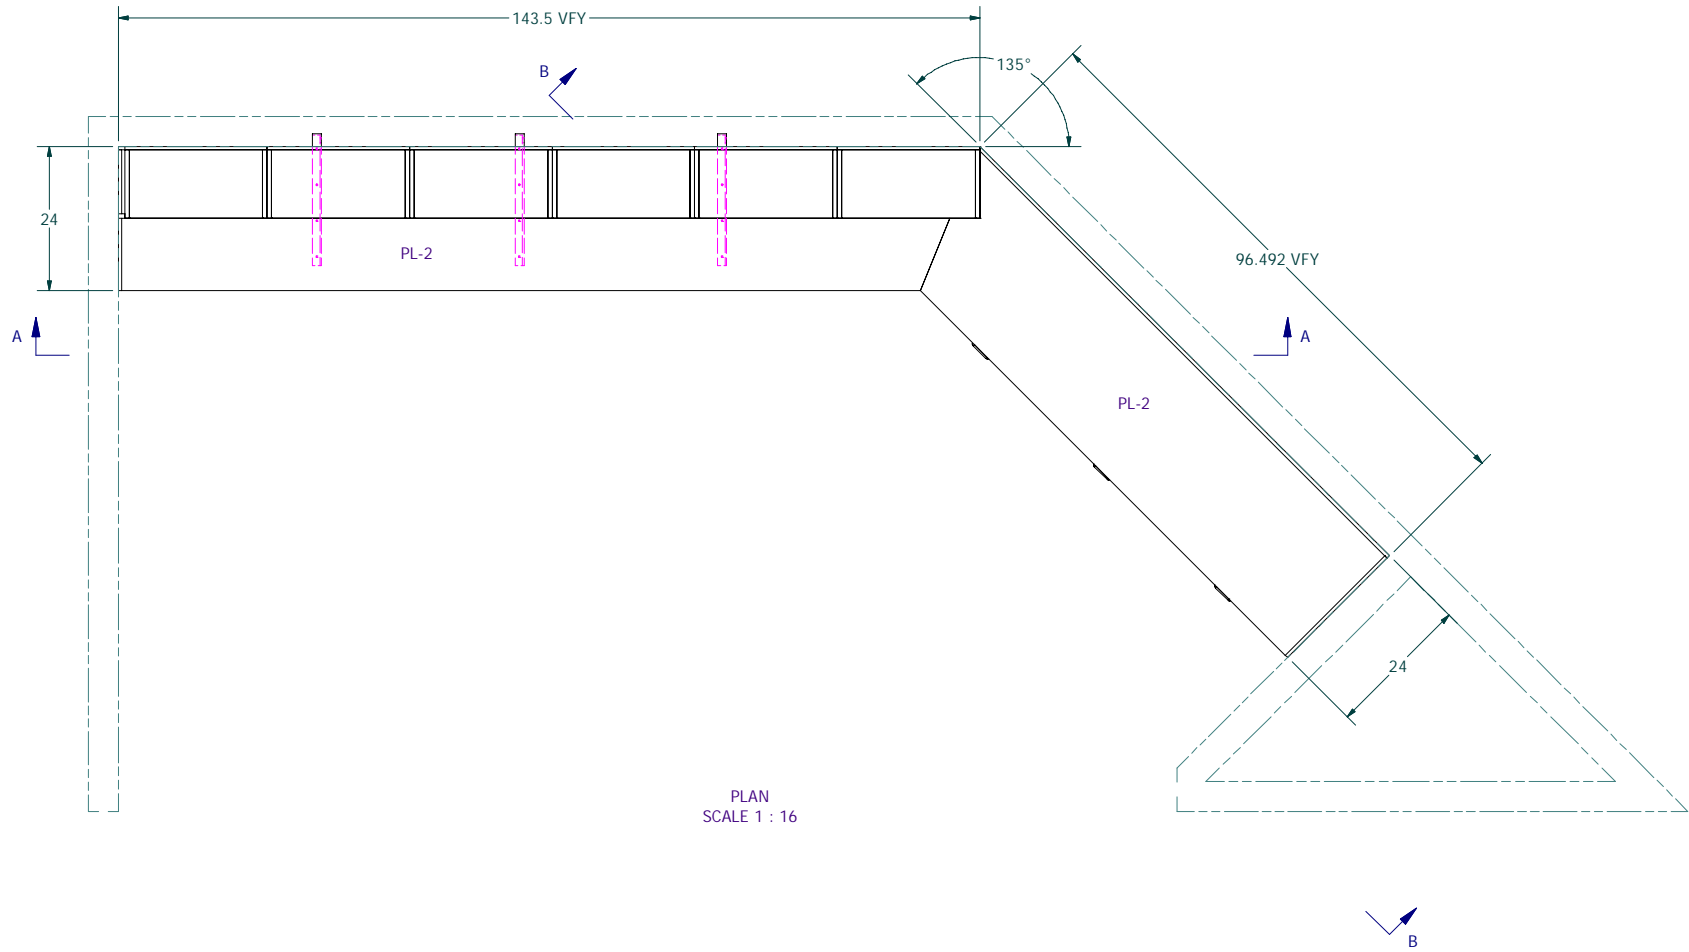

PLAN
SCALE 1 : 16

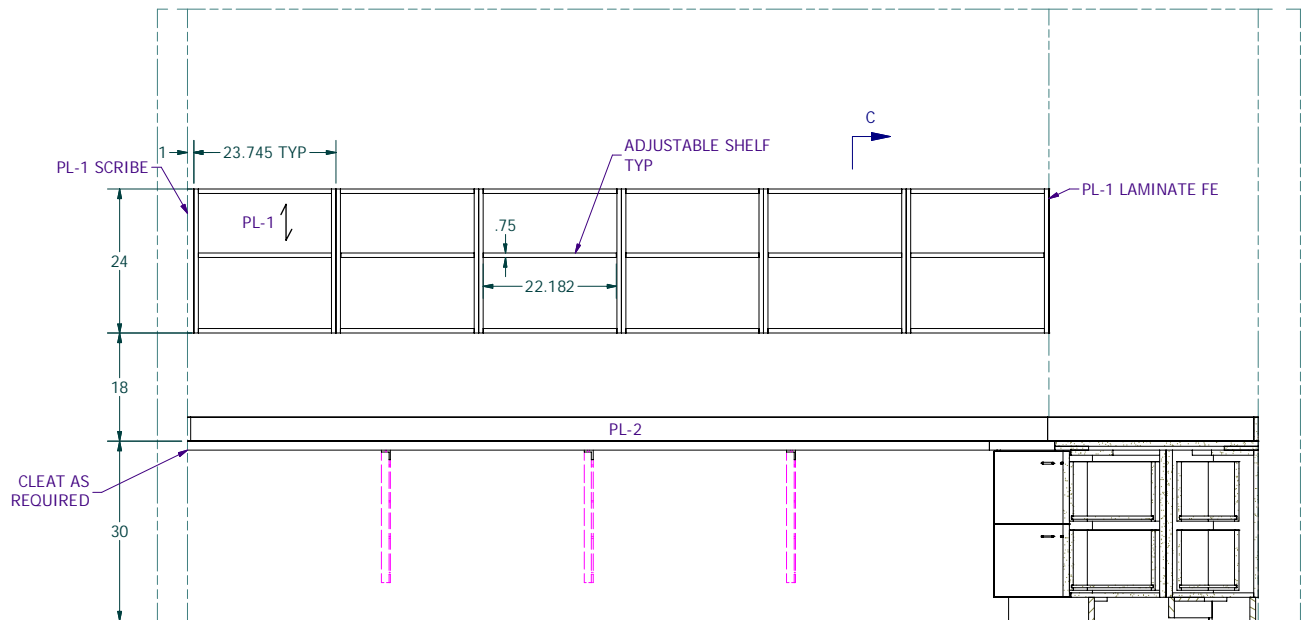

A- NORTH ELEVATION

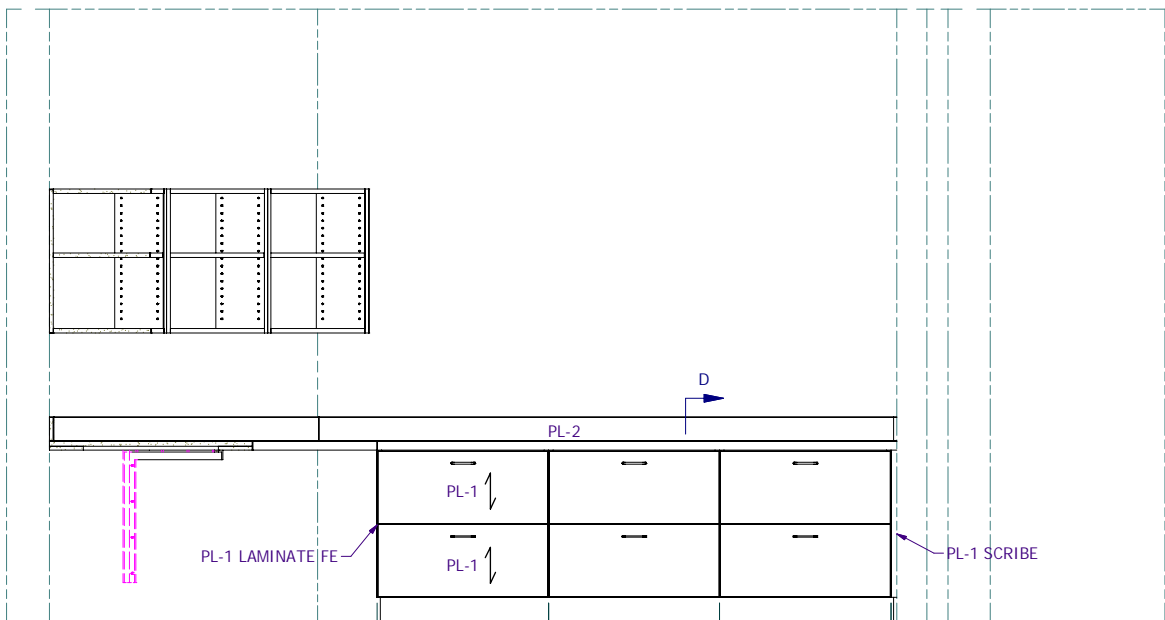

B- NORTHEAST ELEVATION

FINISH SCHEDULE	
FINISH	DESCRIPTION
MEL-1	WHITE MELAMINE
PL-1	PLASTIC LAMINATE, WILSONART ASIAN NIGHT 7949K-18
PL-2	PLASTIC LAMINATE, WILSONART MUSHROOM 5013K-19

PROVIDE QTY (1 EA) AS SHOWN

PURCHASED COMPONENTS		
DESCRIPTION	QTY	PART NUMBER
Shelf support, Nickel, 5 mm - Spoon Type	24	stock
Drawer Slide (pair), Accuride or EQ	6	4034-20
Pull, Berenson 96mm, Dull Chrome, EB Bradley	6	BB6131-01-26D
In Wall Support, Steel, 22" x 22"	3	IWS22x22

MASTER MILLWORK, INC
11603 CANYON ROAD EAST
PUYALLUP, WA 98373
PHONE: (253) 770-2023 FAX: (253) 770-6679

WorkInProgress

STATUS:

RELEASED DATE:

RELEASED BY:

1/25/2024

tyler

This document contains confidential and proprietary information that cannot be reproduced or divulged, in whole or in part, without written authorization from Master Millwork, Inc.
ALL DIMENSIONS IN INCHES UNLESS OTHERWISE NOTED

RM 102 BULLPEN


PELLA WINDOWS AND DOORS
TACOMA, WA

JOB NO.
8536


ITEM NO.
01

SHEET NO.
1 OF 2


PRELIMINARY
NOT FOR CONSTRUCTION

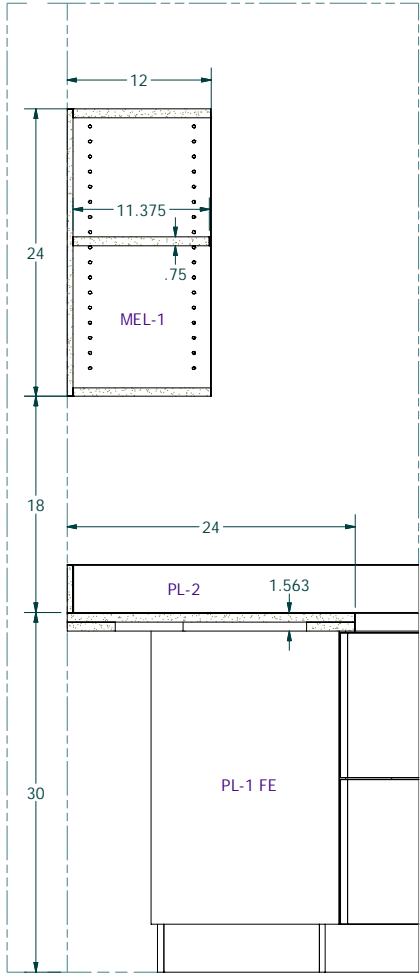

SECTION C-C
SCALE 1 : 8

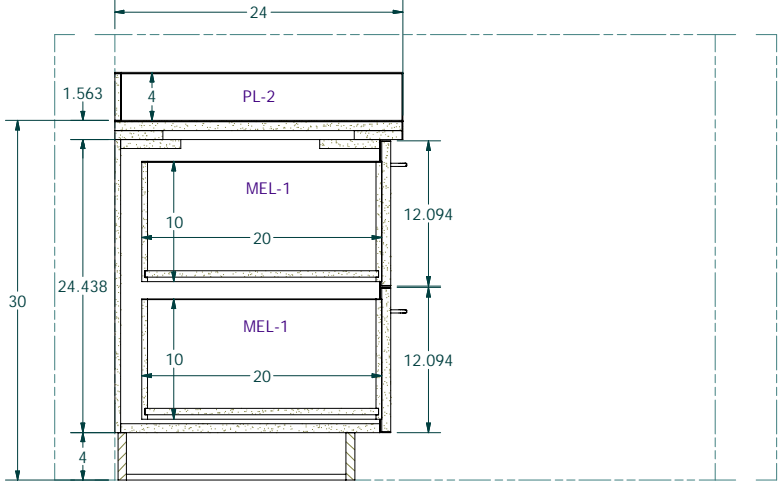

SECTION D-D
SCALE 1 : 8

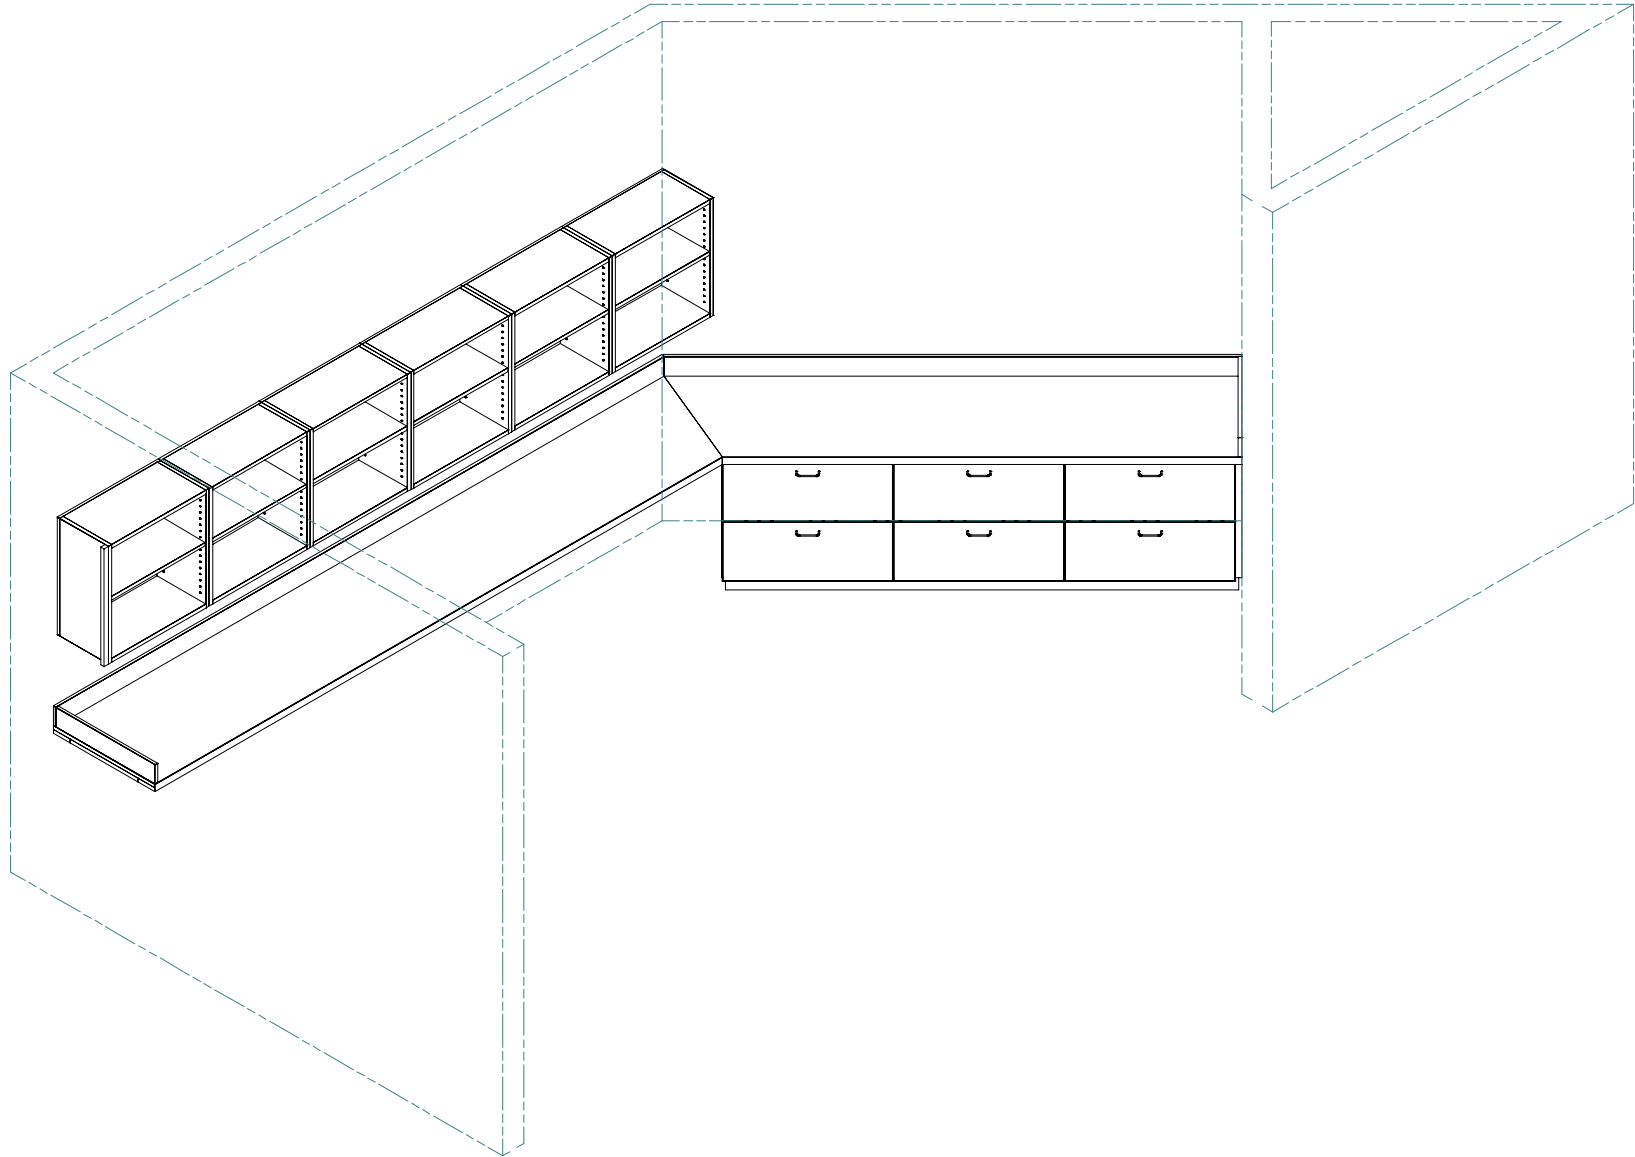

ISOMETRIC
SCALE 1 : 16

RM 102 BULLPEN
PELLA WINDOWS AND DOORS
TACOMA, WA

JOB NO.

8536

ITEM NO.

01

SHEET NO.

2 OF 2

DESIGNED BY: Tyler
1/25/2024
This document contains confidential and proprietary information that cannot be reproduced or divulged, in whole or in part, without written authorization from Master Millwork, Inc.
ALL DIMENSIONS IN INCHES UNLESS OTHERWISE NOTED


WorkInProgress

STATUS:
RELEASED DATE:

RELEASED BY:

TN

MASTER MILLWORK, INC
11603 CANYON ROAD EAST
PUYALLUP, WA 98373
PHONE: (253) 770-2023 FAX: (253) 770-6679

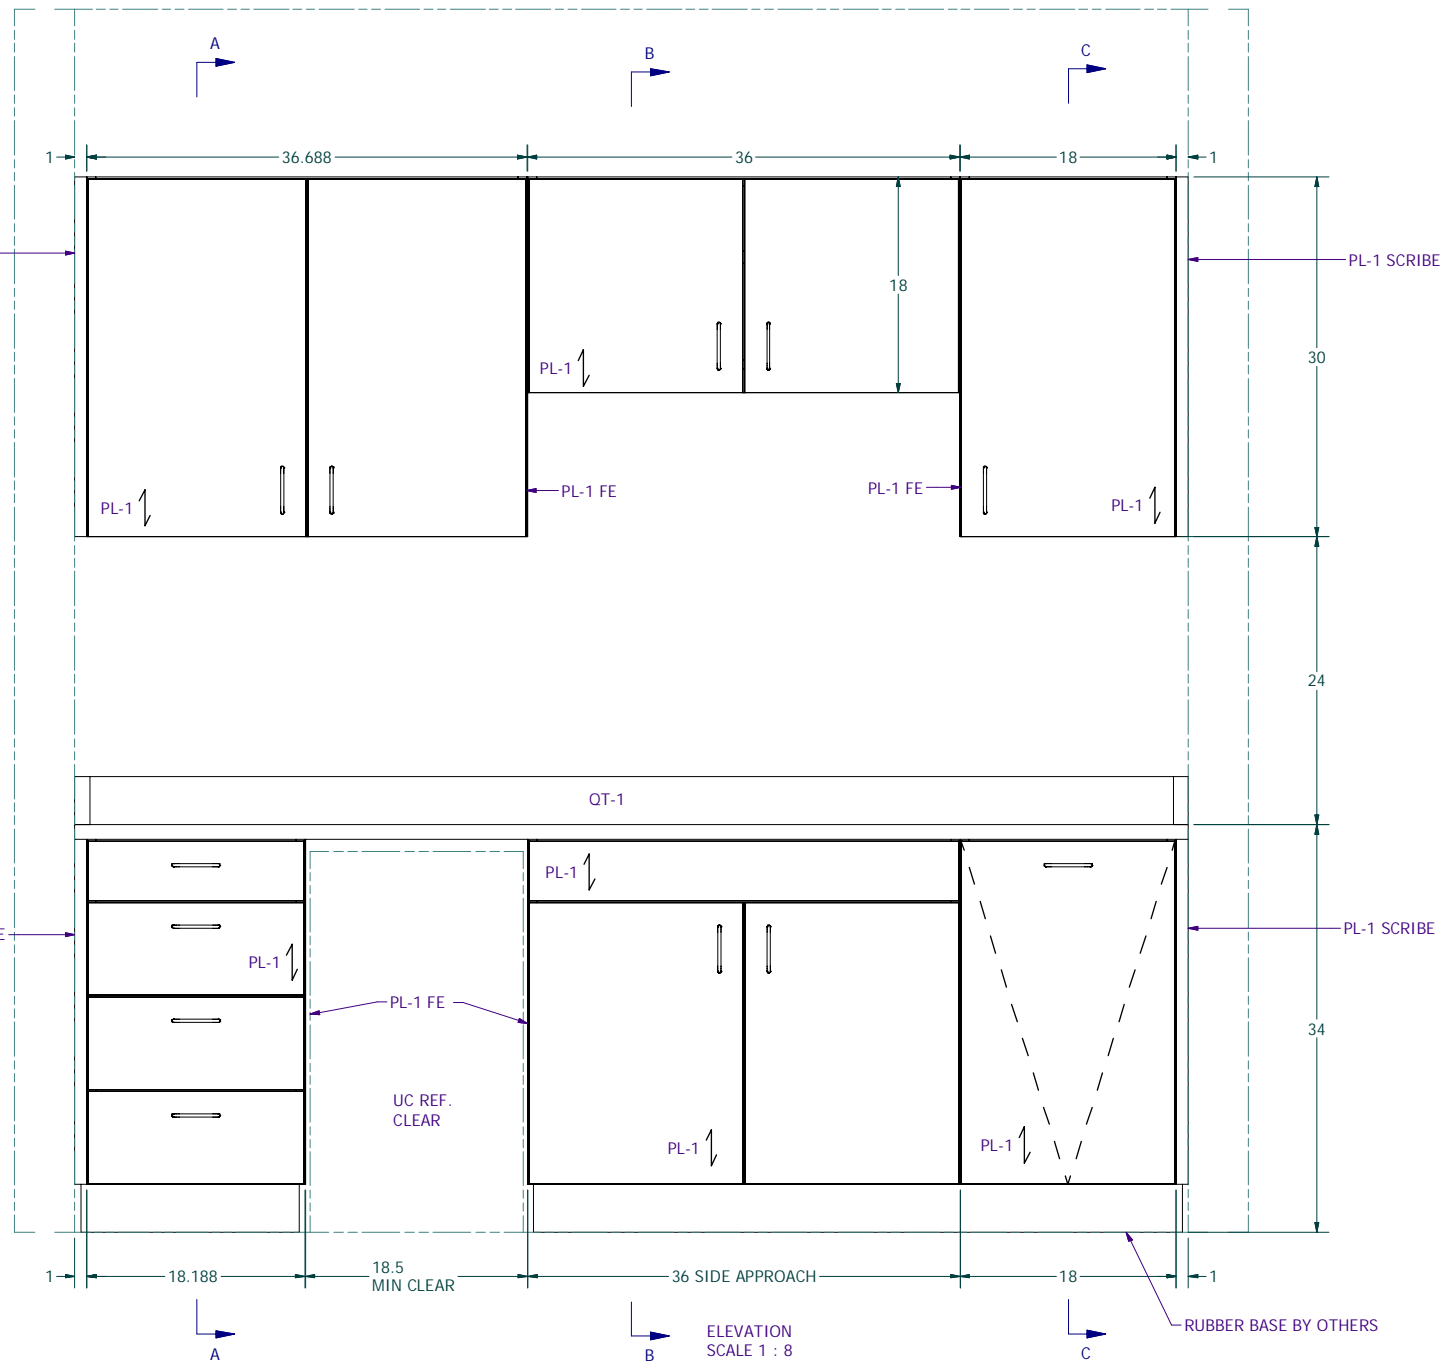

PURCHASED COMPONENTS		
DESCRIPTION	QTY	PART NUMBER
Blum hinge and hinge plate	14	71B3580 w/ 174H7100E
Pull, Berenson 96mm, Dull Chrome, EB Bradley	12	8B6131-01-26D
Drawer Slide (pair), Accuride or EQ	4	3832ESC-20
Drawer Slide (pair), Heavy Duty, Btm Mount, Soft Close, MOVENTO	1	769.5330S
Locking Device, Standard, Left Hand, Blum, MOVENTO	1	T51-7601-L
Locking Device, Standard, Right Hand, Blum, MOVENTO	1	T51-7601-R
Shelf support, Nickel, 5 mm - Spoon Type	12	stock

MASTER MILLWORK, INC
11603 CANYON ROAD EAST
PUYALLUP, WA 98373
PHONE: (253) 770-2023 FAX: (253) 770-6679

STATUS:	WorkInProgress
RELEASED DATE:	
RELEASED BY:	TN

DESIGNED BY: tyler 1/26/2024






this document contains confidential and proprietary information that cannot be reproduced or divulged, in whole or in part, without written authorization from Master Millwork, Inc.

ALL DIMENSIONS IN INCHES UNLESS OTHERWISE NOTED

RM 107 KITCHENETTE
PELLA WINDOWS AND DOORS
TACOMA, WA

JOB NO.	8536
ITEM NO.	02
SHEET NO.	1 OF 2

PRELIMINARY
NOT FOR CONSTRUCTION

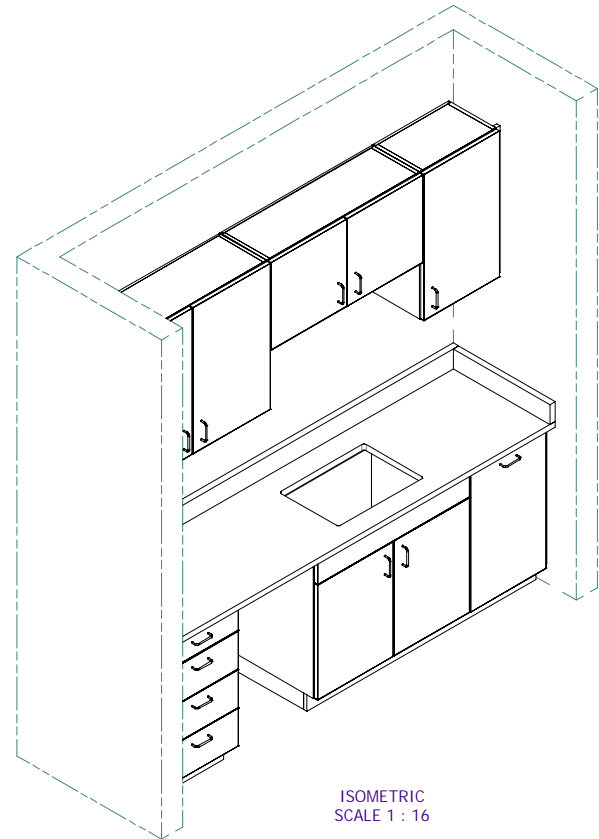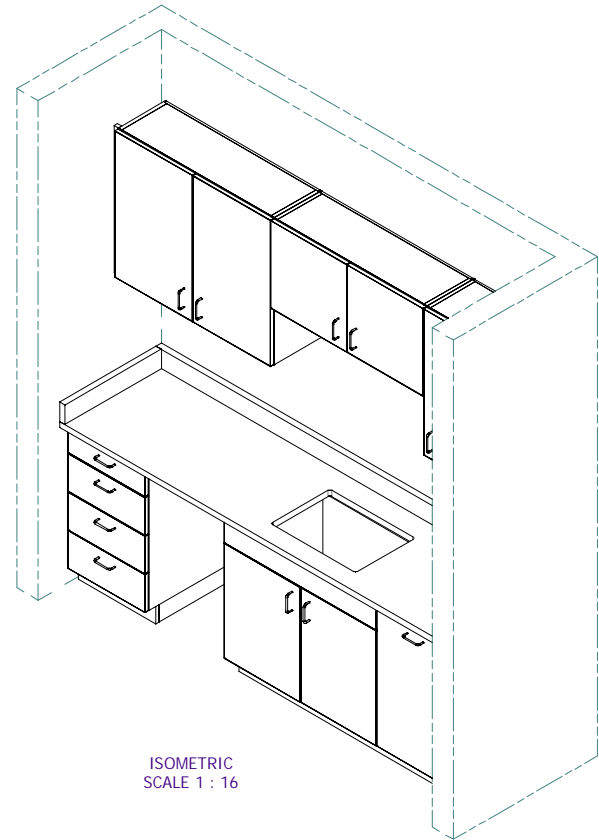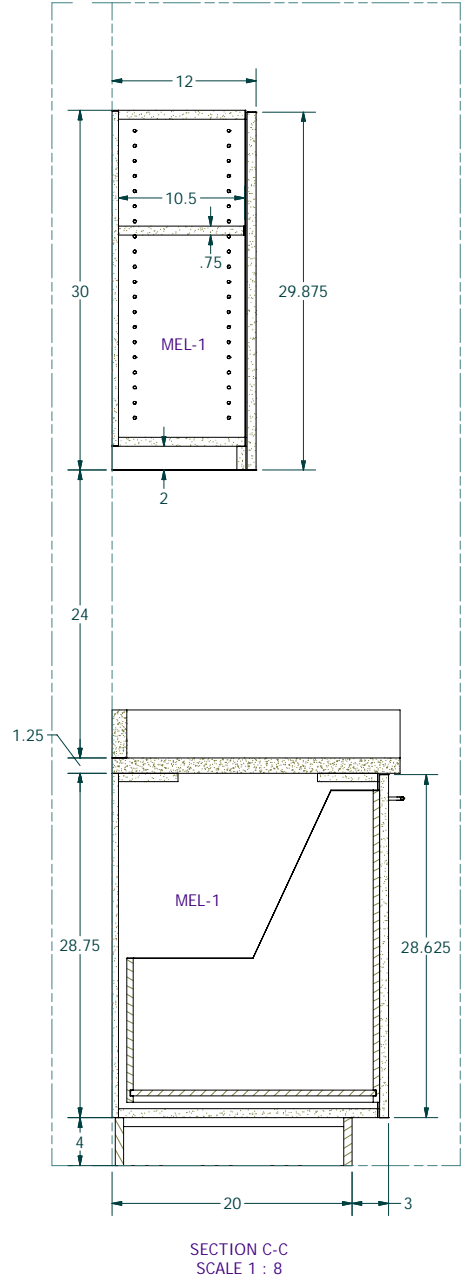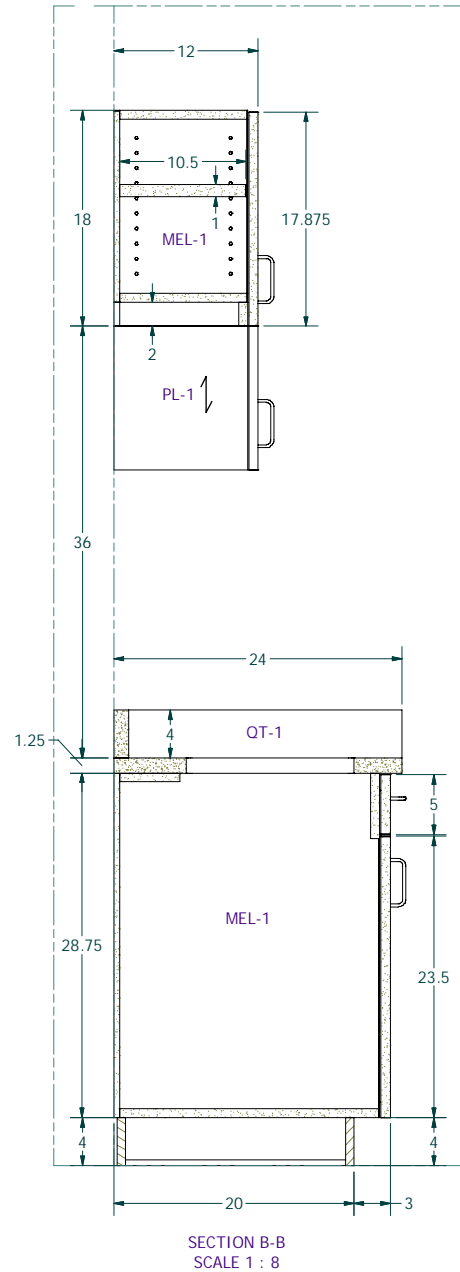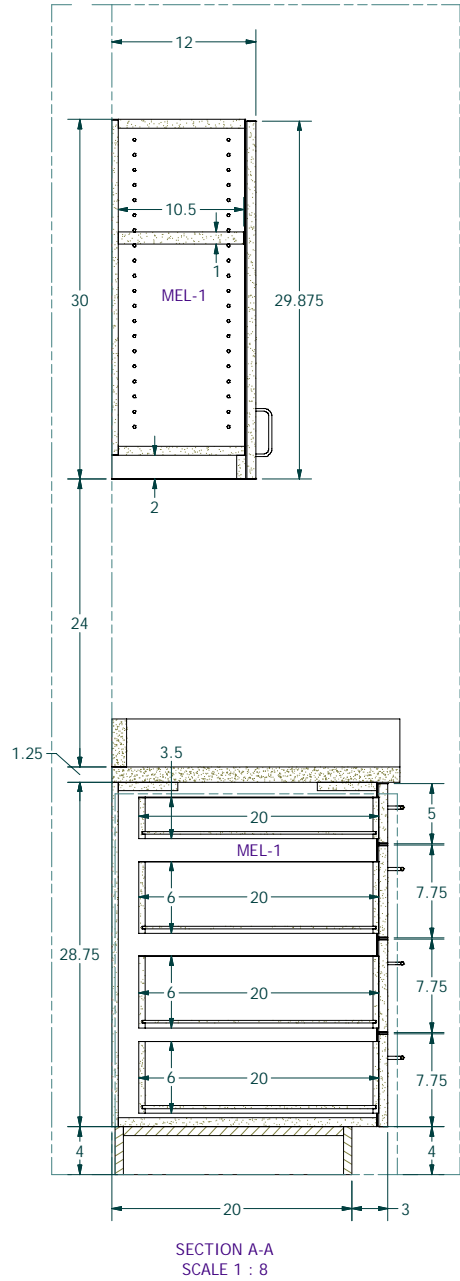


RM 107 KITCHENETTE
PELLA WINDOWS AND DOORS
TACOMA, WA

JOB NO.
8536
ITEM NO.
02
SHEET NO.
2 OF 2

DESIGNED BY: Tyler
This document contains confidential and proprietary information that cannot be reproduced or divulged, in whole or in part, without written authorization from Master Millwork, Inc.
ALL DIMENSIONS IN INCHES UNLESS OTHERWISE NOTED

STATUS: Work in Progress
RELEASED DATE: TN
RELEASED BY: TN

MASTER MILLWORK, INC
11603 CANYON ROAD EAST
PUYALLUP, WA 98373
PHONE: (253) 770-2023 FAX: (253) 770-6679

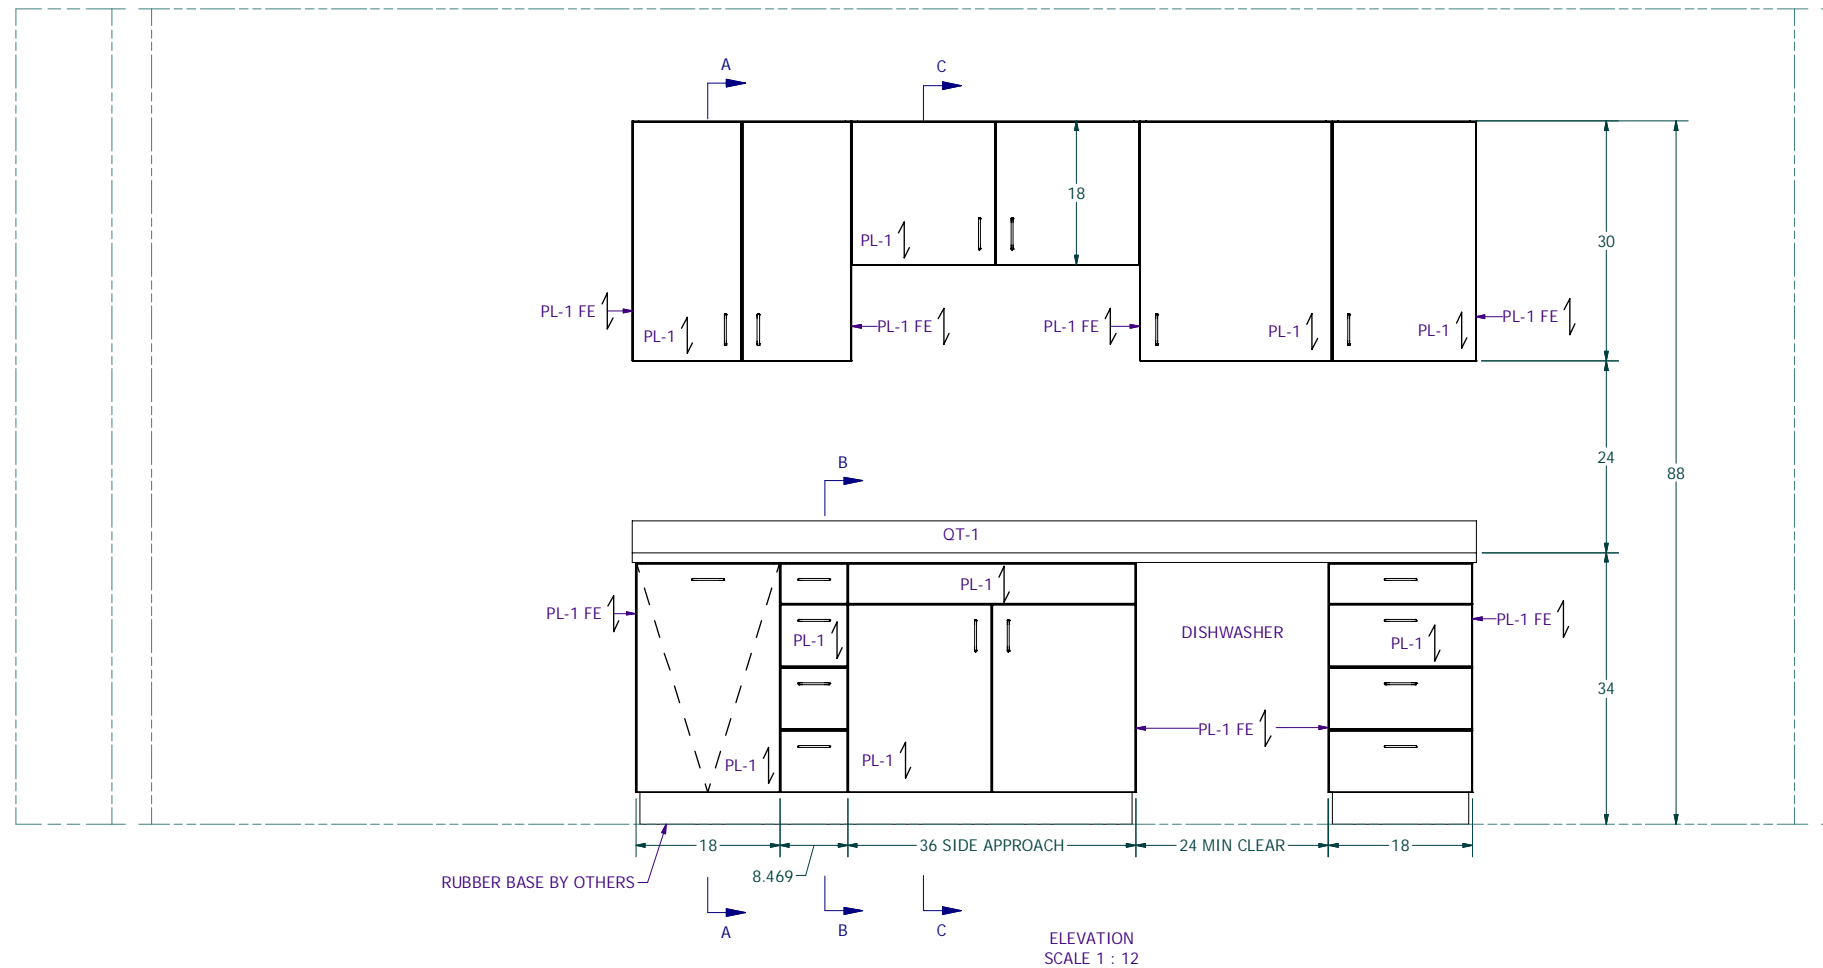

FINISH SCHEDULE	
FINISH	DESCRIPTION
MEL-1	WHITE MELAMINE
PL-1	PLASTIC LAMINATE, WILSONART ASIAN NIGHT 7949K-18
QT-1	MSI UBATUBA, 3CM SLAB (1.25)

PROVIDE QTY (1 EA) AS SHOWN

PURCHASED COMPONENTS		
DESCRIPTION	QTY	PART NUMBER
Drawer Slide (pair), Accuride or EQ	8	3832ESC-20
Pull, Berenson 96mm, Dull Chrome, EB Bradley	17	BB6131-01-26D
Blum hinge and hinge plate	16	71B3580 w/ 174H7100E
Drawer Slide (pair), Heavy Duty, Btm Mount, Soft Close, MOVENTO	1	769.5330S
Locking Device, Standard, Left Hand, Blum, MOVENTO	1	T51-7601-L
Locking Device, Standard, Right Hand, Blum, MOVENTO	1	T51-7601-R
Shelf support, Nickel, 5 mm - Spoon Type	16	stock

PROVIDE QTY (1 EA) AS SHOWN

PURCHASED COMPONENTS		
DESCRIPTION	QTY	PART NUMBER
Drawer Slide (pair), Accuride or EQ	8	3832ESC-20
Pull, Berenson 96mm, Dull Chrome, EB Bradley	17	BB6131-01-26D
Blum hinge and hinge plate	16	71B3580 w/ 174H7100E
Drawer Slide (pair), Heavy Duty, Btm Mount, Soft Close, MOVENTO	1	769 5330S
Locking Device, Standard, Left Hand, Blum, MOVENTO	1	T51-7601-L
Locking Device, Standard, Right Hand, Blum, MOVENTO	1	T51-7601-R
Shelf support, Nickel, 5 mm - Spoon Type	16	stock

MASTER MILLWORK, INC
11603 CANYON ROAD EAST
PUYALLUP, WA 98373
PHONE: (253) 770-2023 FAX: (253) 770-6679

WorkInProgress

STATUS:

1/31/2024


tyler

3Y:


RM 111 BREAKROOM
PELLA WINDOWS AND DOORS
TACOMA, WA

JOB NO.	8536
ITEM NO.	03
SHEET NO.	1 OF 2


PRELIMINARY
NOT FOR CONSTRUCTION

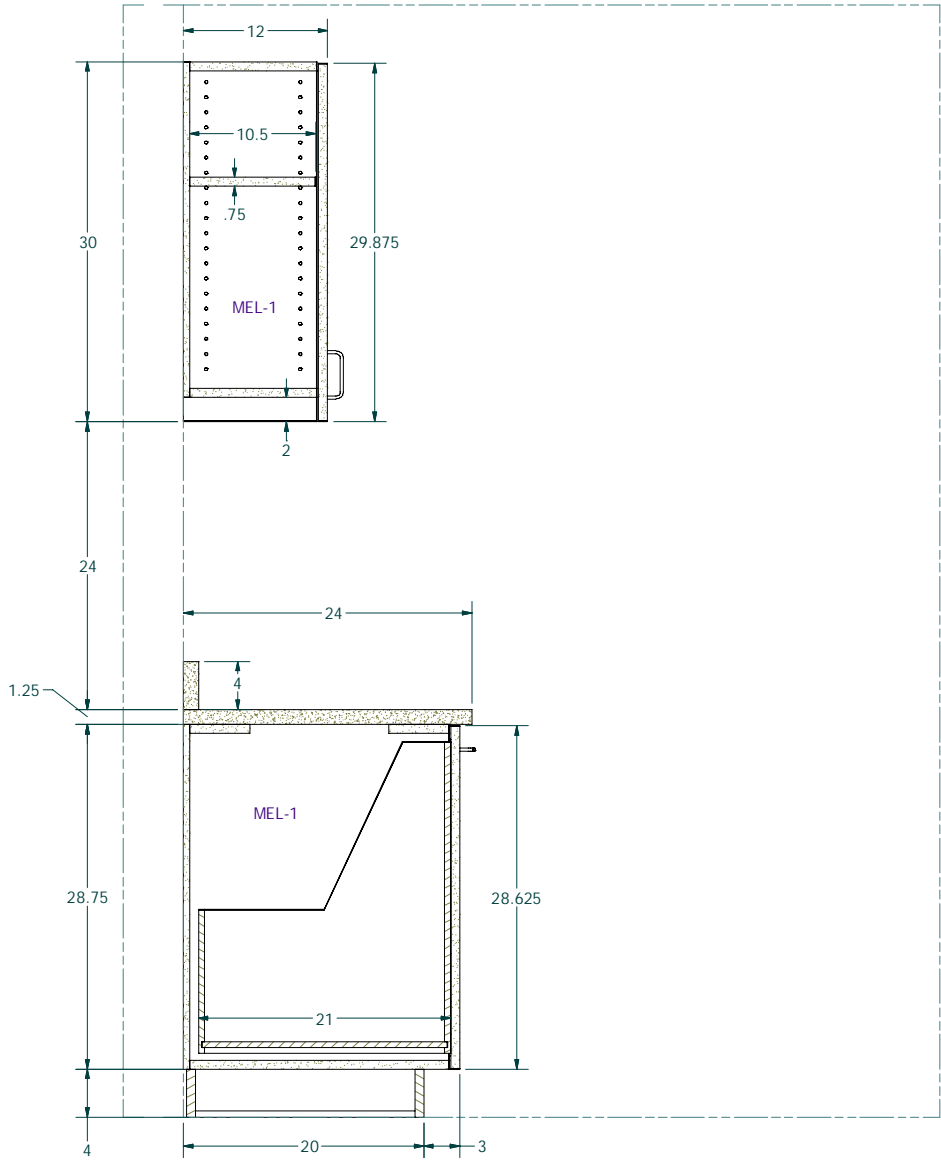


SECTION A-A
SCALE 1 : 8

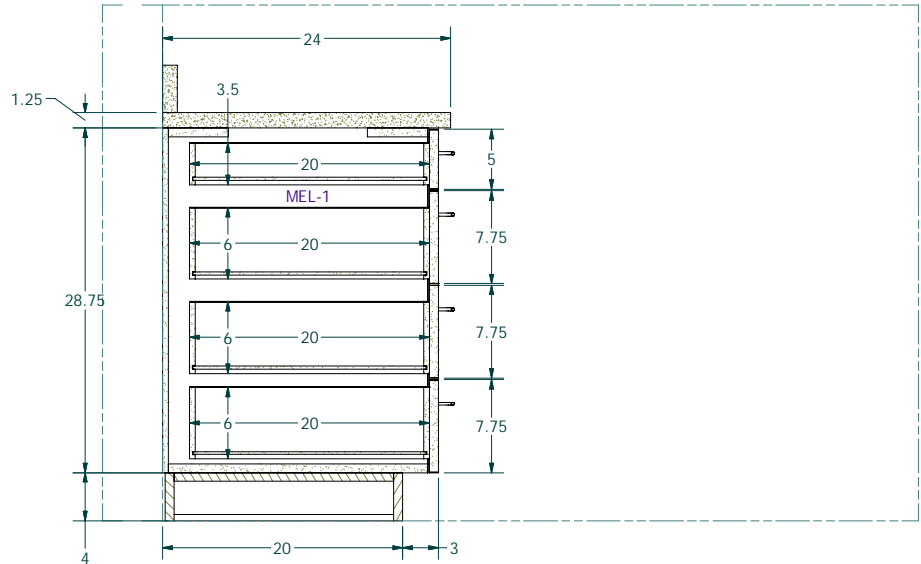

SECTION B-B
SCALE 1 : 8

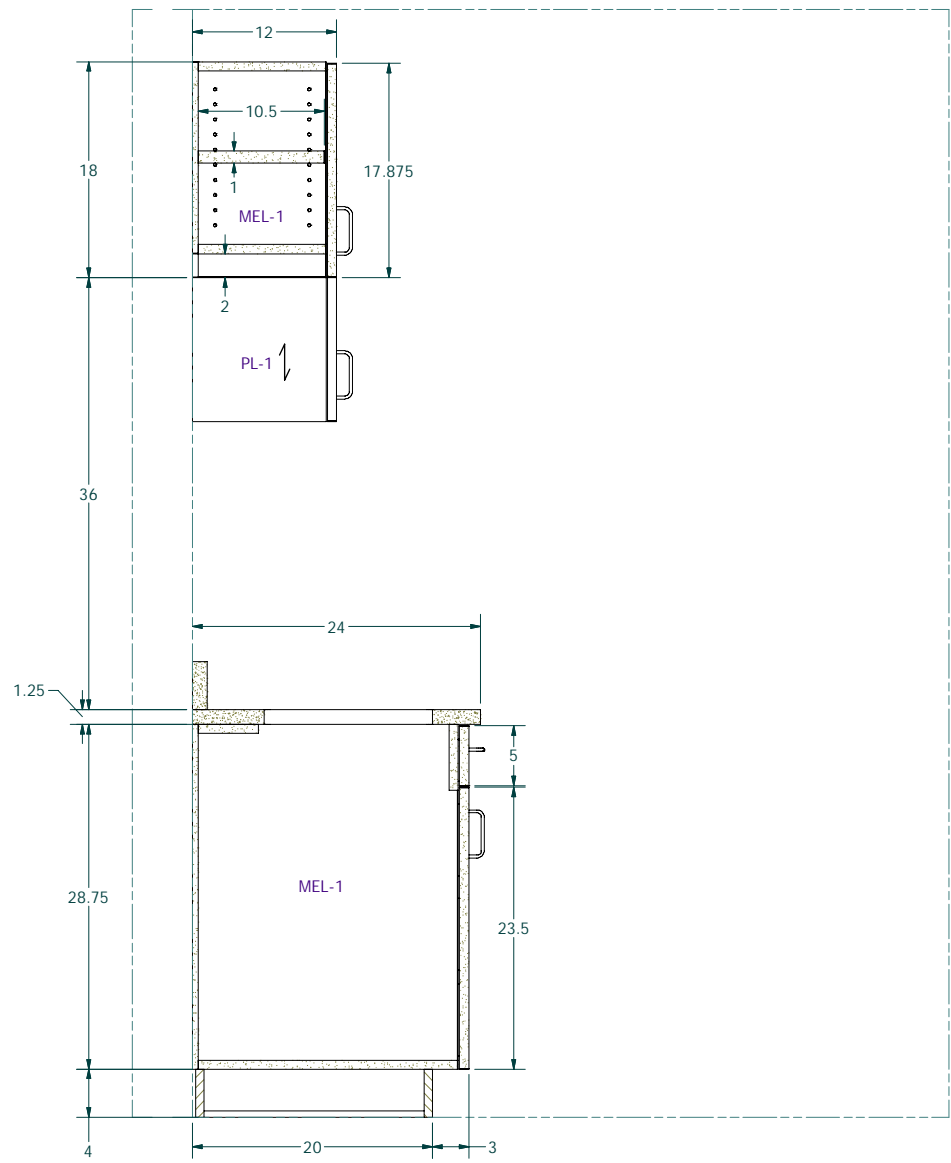

SECTION C-C
SCALE 1 : 8

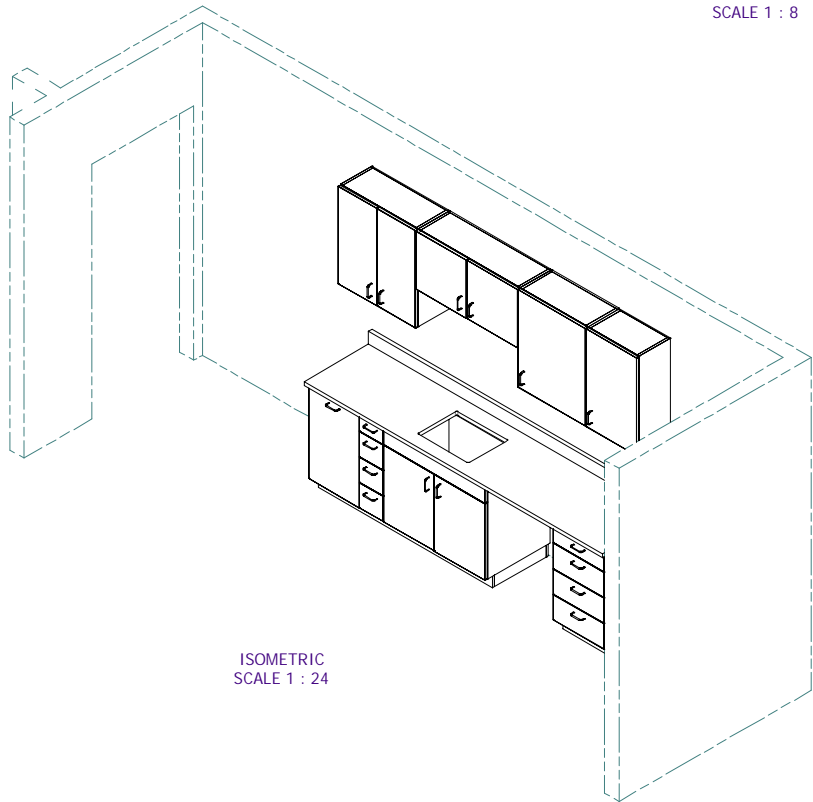

ISOMETRIC
SCALE 1 : 24

RM 111 BREAKROOM
PELLA WINDOWS AND DOORS
TACOMA, WA

MASTER MILLWORK, INC
11603 CANYON ROAD EAST
PUYALLUP, WA 98373
PHONE: (253) 770-2023 FAX: (253) 770-6679

DESIGNED BY:	Tyler	1/31/2024	STATUS:	WorkInProgress
RELEASED DATE:			RELEASED BY:	TN

This document contains confidential and proprietary information that cannot be reproduced or divulged, in whole or in part, without written authorization from Master Millwork, Inc.
ALL DIMENSIONS IN INCHES UNLESS OTHERWISE NOTED