

WEST HILLS DETAIL & RENTAL CENTER

4949 AUTO CENTER BLVD, BREMERTON, WA 98312

DRAWING INDEX	
ITEM #	DESCRIPTION
8459-01	BREAKROOM
8459-02	RENTAL OFFICE RECEPTION BACKWALL
8459-03	RENTAL OFFICE RECEPTION
8459-04	RENTAL OFFICE COFFEE COUNTER
8459-05	WINDOW SILL 'C'
8459-06	WINDOW SILL 'F'

FINISH SCHEDULE	
FINISH	DESCRIPTION
MEL-1	WHITE MELAMINE
PL-1	PLASTIC LAMINATE, COLOR TBD
SS-1	SOLID SURFACE, COLOR TBD

COVER SHEET

WEST HILLS DETAIL & RENTAL CENTER
BREMERTON, WA

JOB NO.

8459

ITEM NO.

00

SHEET NO.

1 OF 1

6/23/2023

daniel

DESIGNED BY:

This document contains confidential and proprietary information
of Master Millwork, Inc. and is not to be distributed, copied, or
reproduced in any form without written authorization from Master Millwork, Inc.
ALL DIMENSIONS IN INCHES UNLESS OTHERWISE NOTED


STATUS:

RELEASED DATE:

INITIALS

Work in Progress


MASTER MILLWORK, INC
11603 CANYON ROAD EAST
PUYALLUP, WA 98373
PHONE: (253) 770-2023 FAX: (253) 770-6679

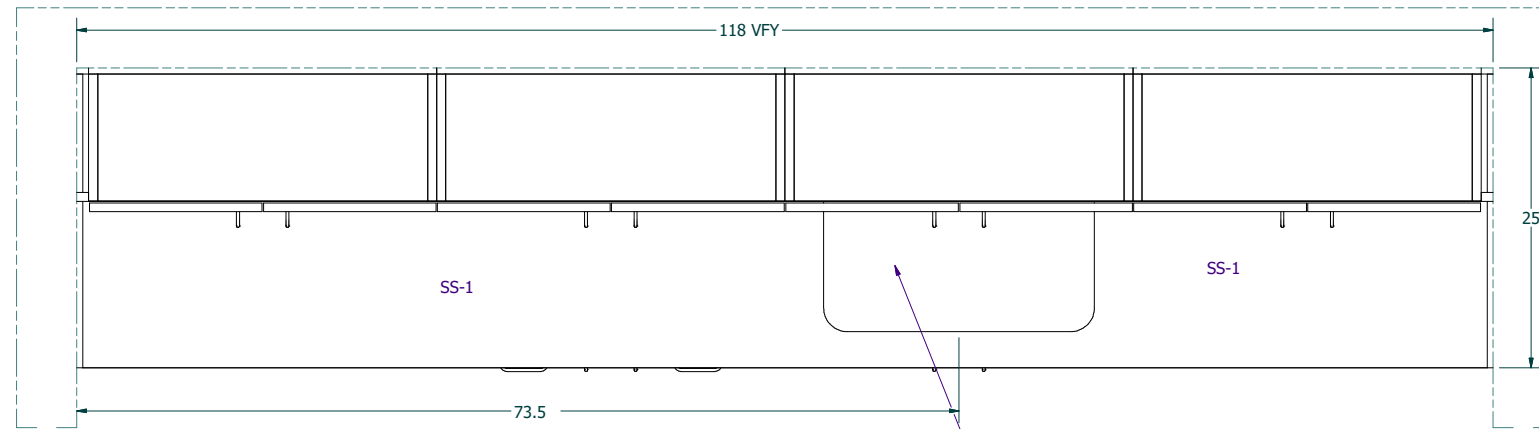

PLAN VIEW
SCALE 1 : 8

KOHLER K-28001 UNDERMOUNT SINK

GC TO PROVIDE MMI PHYSICAL
SINK, SETBACK FOR CUTOUT COORDINATION

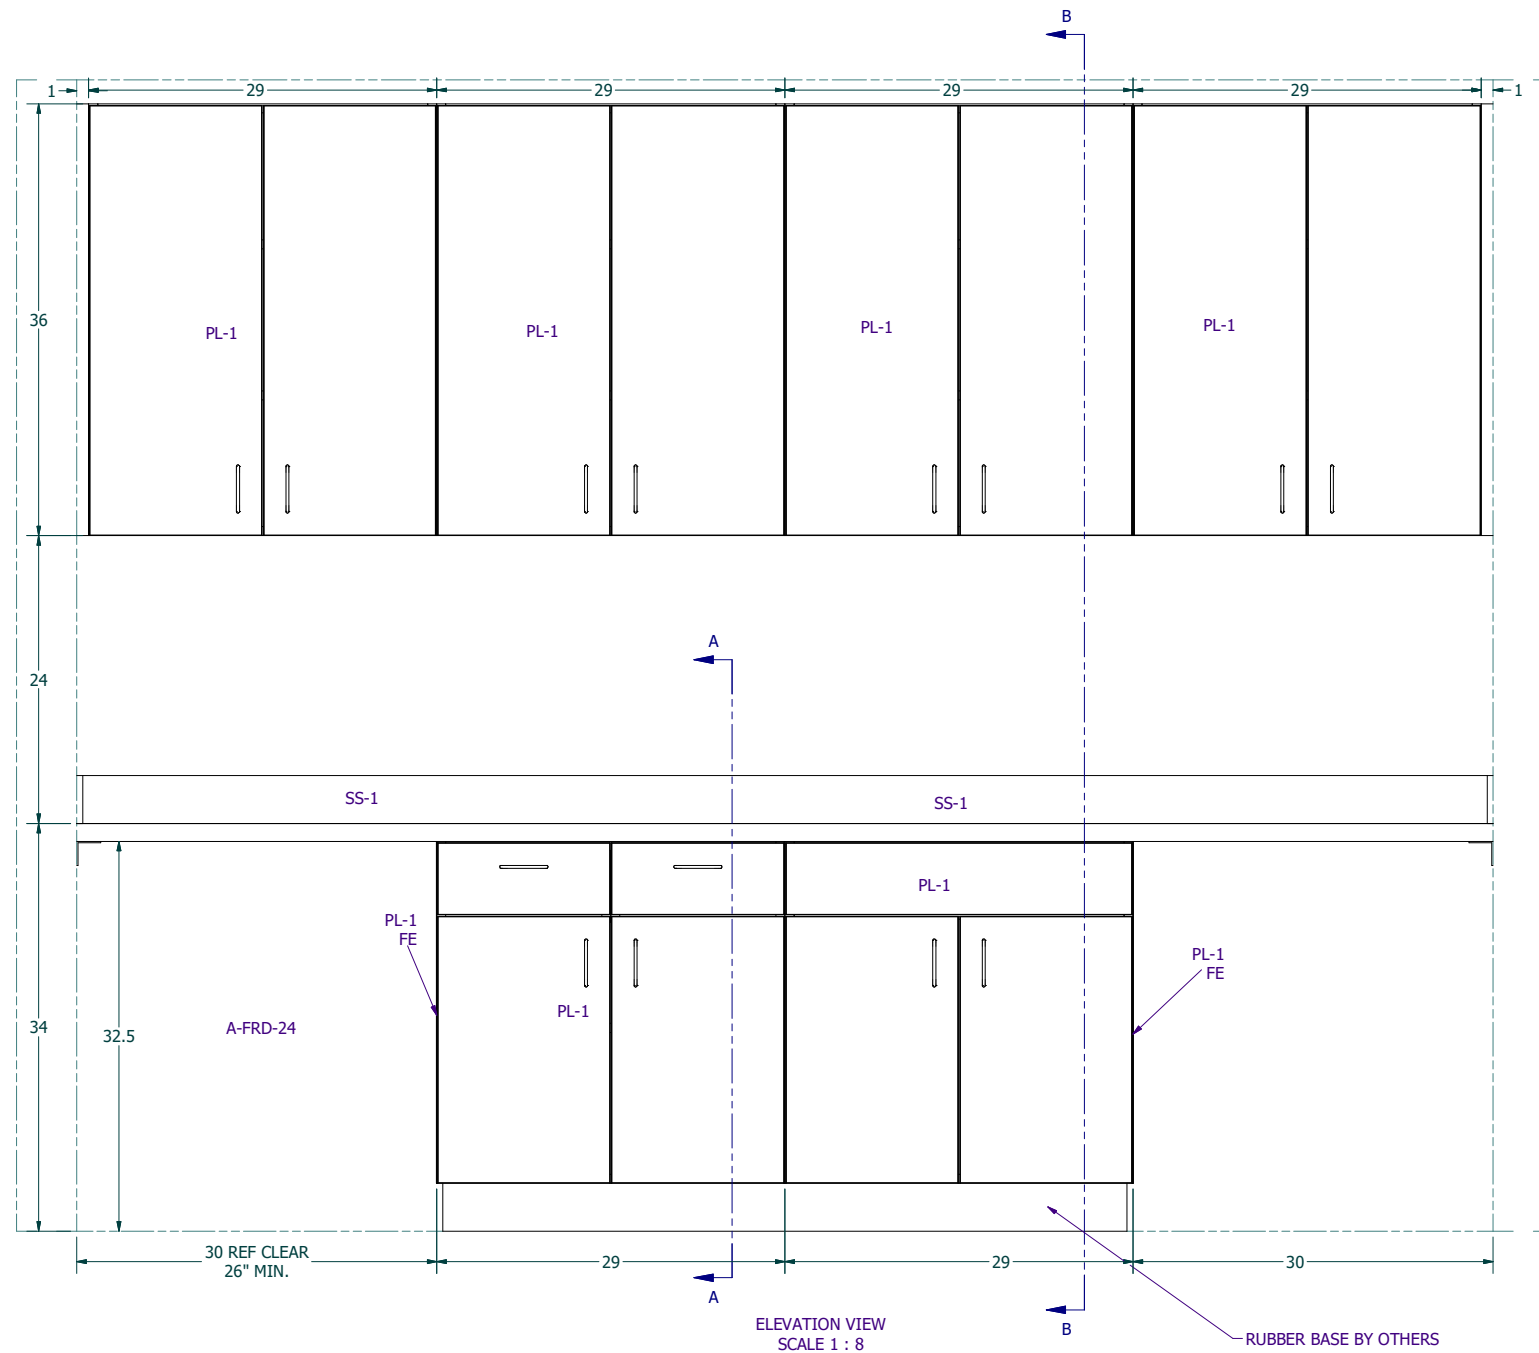

FINISH SCHEDULE	
FINISH	DESCRIPTION
MEL-1	WHITE MELAMINE
PL-1	PLASTIC LAMINATE, COLOR TBD
SS-1	SOLID SURFACE, COLOR TBD

PROVIDE QTY (1 EA) AS SHOWN

PURCHASED COMPONENTS		
DESCRIPTION	QTY	PART NUMBER
Blum hinge and hinge plate	24	71B3580 w/ 174H7100E
Pull, Berenson 96mm, Dull Chrome, EB Bradley	14	BB6131-01-26D
Shelf support, Nickel, 5 mm - Spoon Type	36	stock
Drawer Slide (pair), Accuride or EQ	2	3832ESC-20
Aluminum Angle, 2 x 2 x .125,Eagle Mouldings	2.667 ft	8459-01 Aluminum Angle, 2x2

MASTER MILLWORK, INC
11603 CANYON ROAD EAST

PUYALLUP, WA 98373
PHONE: (253) 770-2023 FAX: (253) 770-6679

WorkInProgress

STATUS:
RELEASED DATE:

023

	6/14
--	------

	daniel
--	--------


DESIGNED BY:

BREAKROOM


--	--

1


PRELIMINARY
NOT FOR CONSTRUCTION

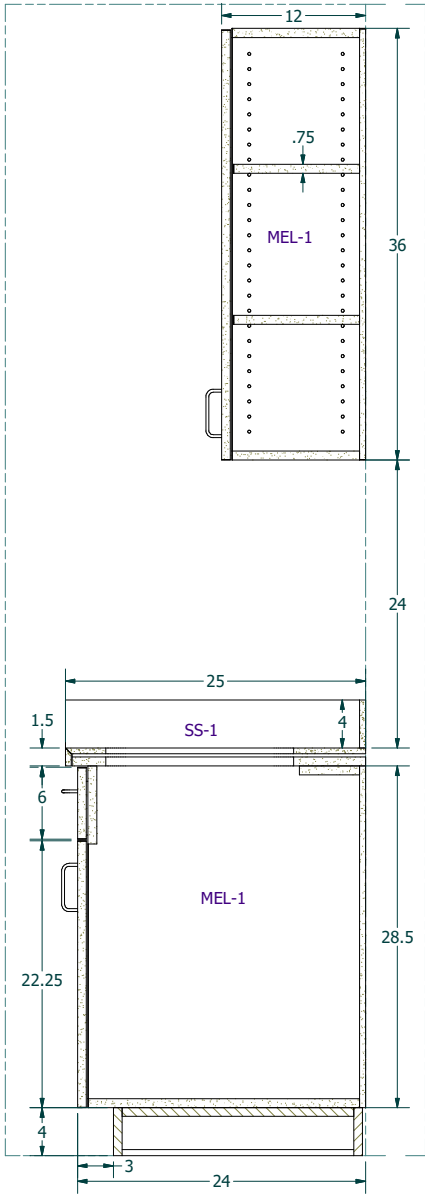

SECTION B-B
SCALE 1 : 8

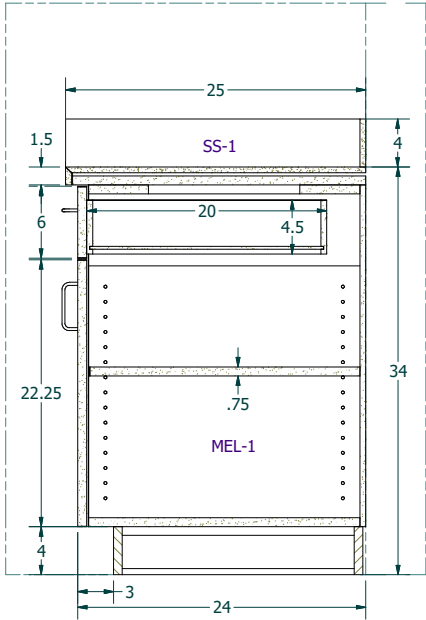

SECTION A-A
SCALE 1 : 8

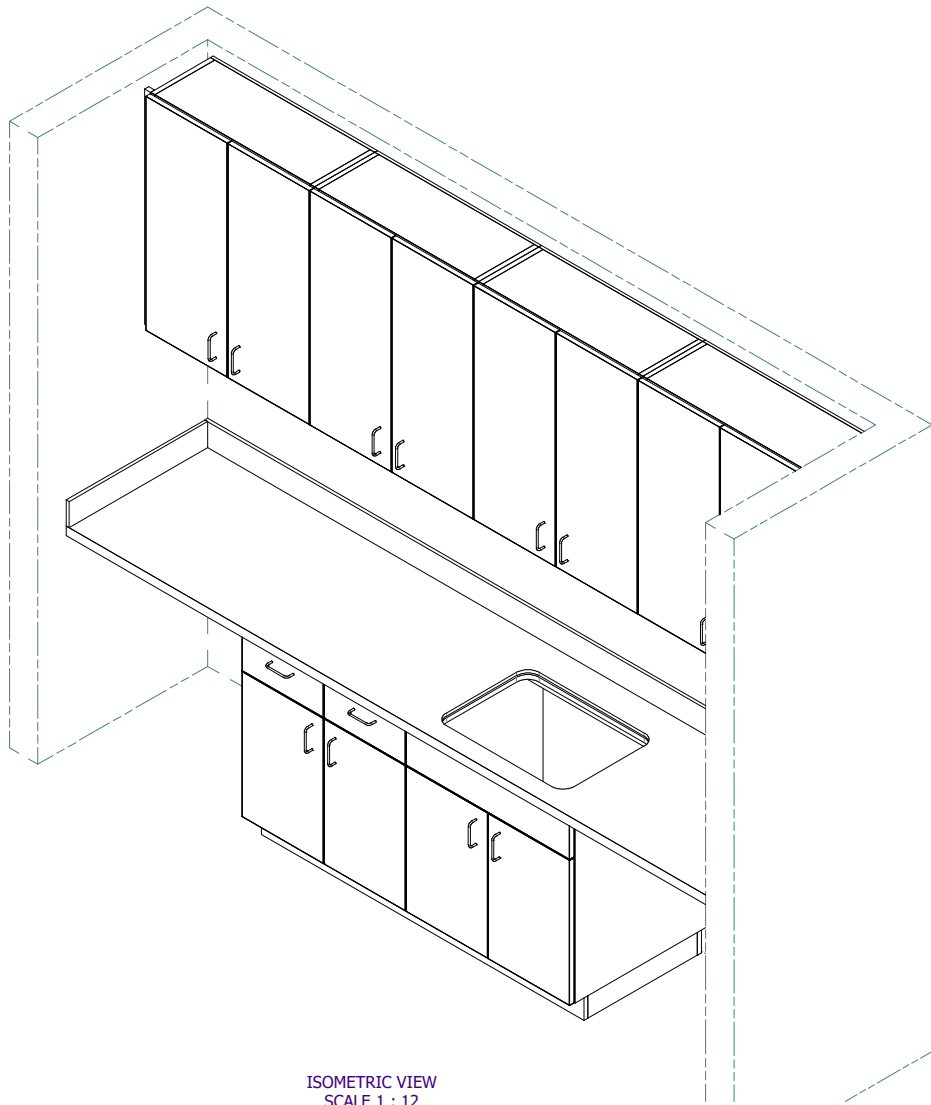

ISOMETRIC VIEW
SCALE 1 : 12

BREAKROOM
WEST HILLS DETAIL & RENTAL CENTER
BREMERTON, WA

JOB NO.

8459

ITEM NO.

01

SHEET NO.


2 OF 2

DESIGNED BY: daniel
6/14/2023
This document contains confidential and proprietary information that cannot be reproduced or divulged, in whole or in part, without written authorization from Master Millwork, Inc.
ALL DIMENSIONS IN INCHES UNLESS OTHERWISE NOTED


STATUS: RELEASED DATE: RELEASED BY: INITIALS

WorkIn Progress


MASTER MILLWORK, INC
11603 CANYON ROAD EAST
PUYALLUP, WA 98373
PHONE: (253) 770-2023 FAX: (253) 770-6679

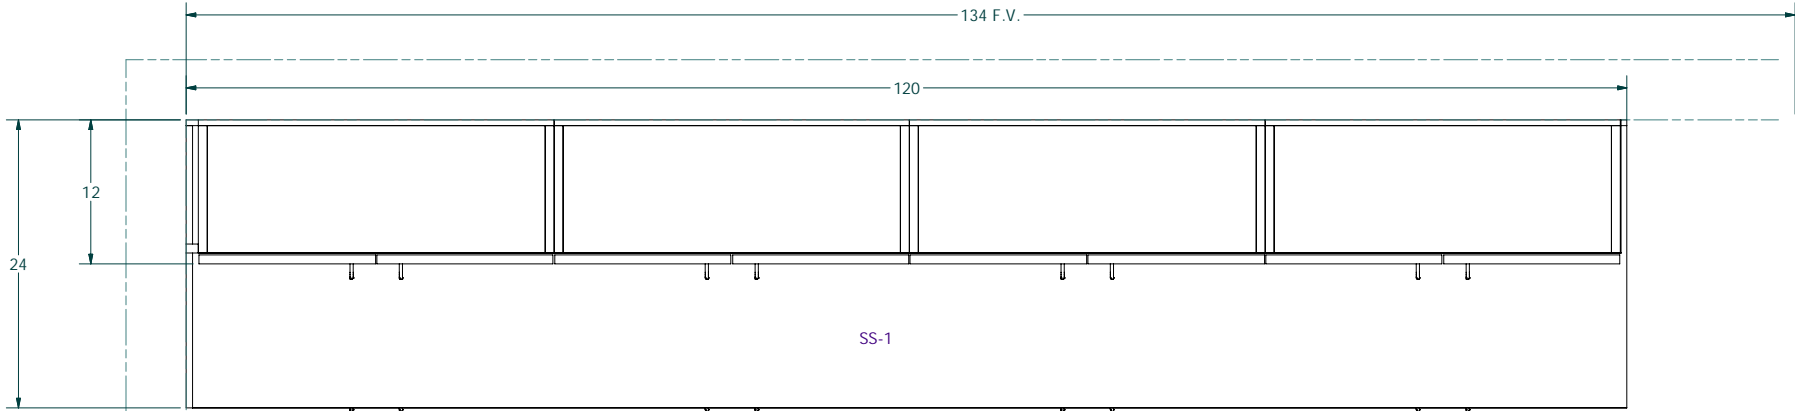

PLAN VIEW
SCALE 1 : 8

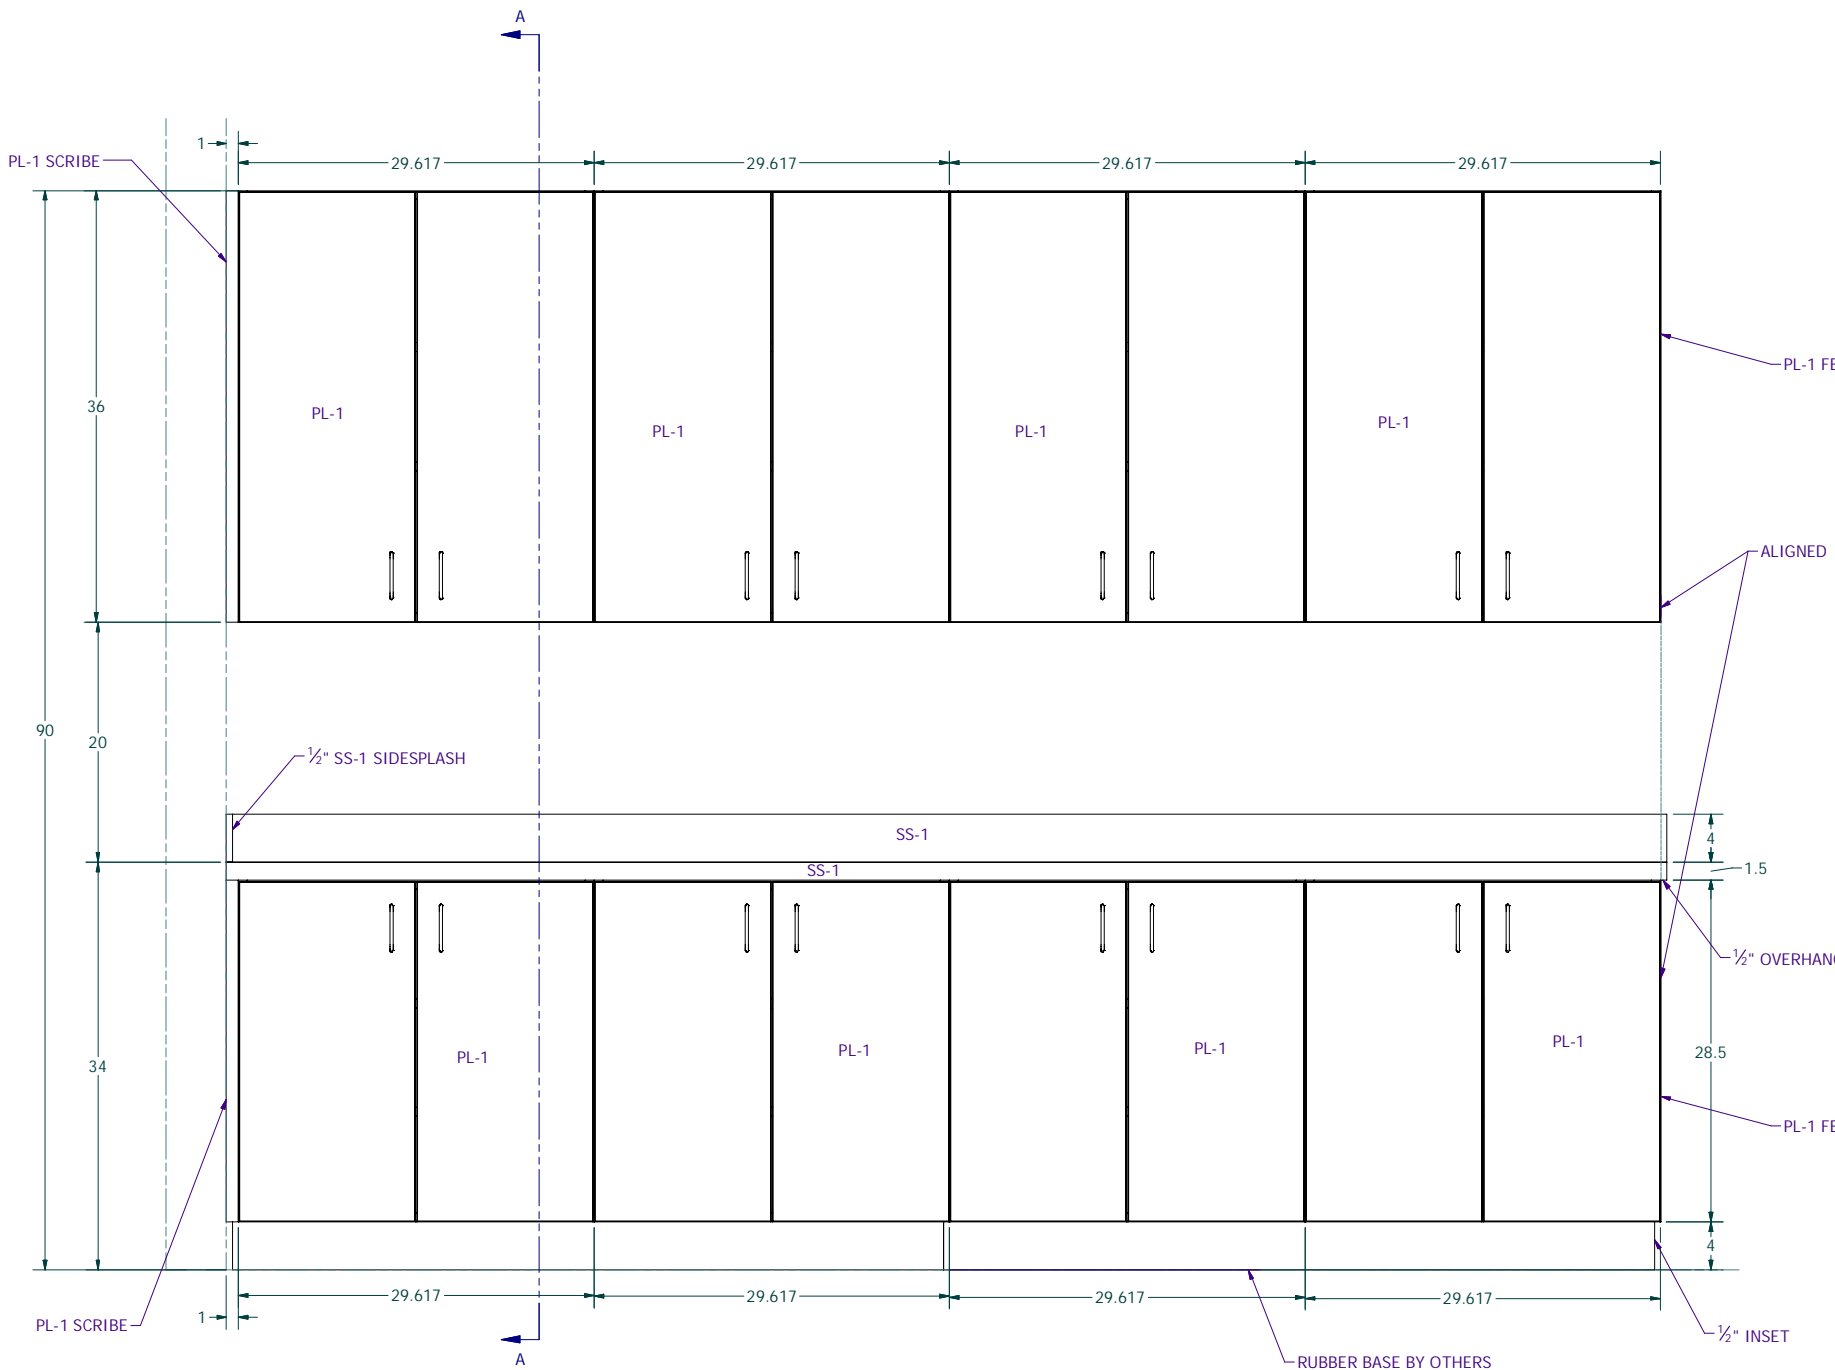

ELEVATION
SCALE 1 : 8

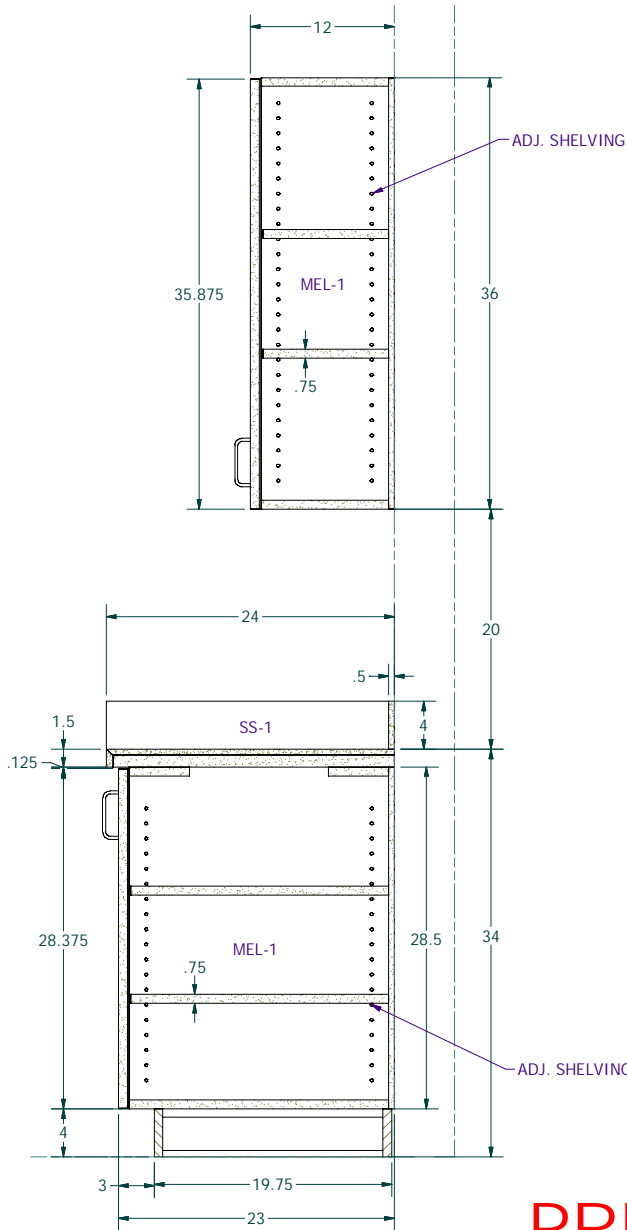

SECTION A-A
SCALE 1 : 8

FINISH SCHEDULE	
FINISH	DESCRIPTION
PL-1	PLASTIC LAMINATE, COLOR TBD
SS-1	SOLID SURFACE, COLOR TBD
MEL-1	WHITE MELAMINE

PROVIDE QTY (1 EA) AS SHOWN

PURCHASED COMPONENTS		
DESCRIPTION	QTY	PART NUMBER
Blum hinge and hinge plate	32	71B3580 w/ 174H7100E
Pull, Berenson 96mm, Dull Chrome, EB Bradley	16	BB6131-01-26D
Shelf support, Nickel, 5 mm - Spoon Type	64	stock

MASTER MILLWORK, INC
11603 CANYON ROAD EAST
PUYALLUP, WA 98373
PHONE: (253) 770-2023 FAX: (253) 770-6679

STATUS:
RELEASED DATE:

DESIGNED BY:
6/14/2023

WORK IN PROGRESS
INITIALS


RENTAL OFFICE RECEPTION BACKWALL
WEST HILLS DETAIL & RENTAL CENTER
BREMERTON, WA

JOB NO.
8459
ITEM NO.
02
SHEET NO.
1 OF 2

This document contains confidential and proprietary information that cannot be reproduced or divulged, in whole or in part, without written authorization from Master Millwork, Inc.

ALL DIMENSIONS IN INCHES UNLESS OTHERWISE NOTED

PRELIMINARY
NOT FOR CONSTRUCTION

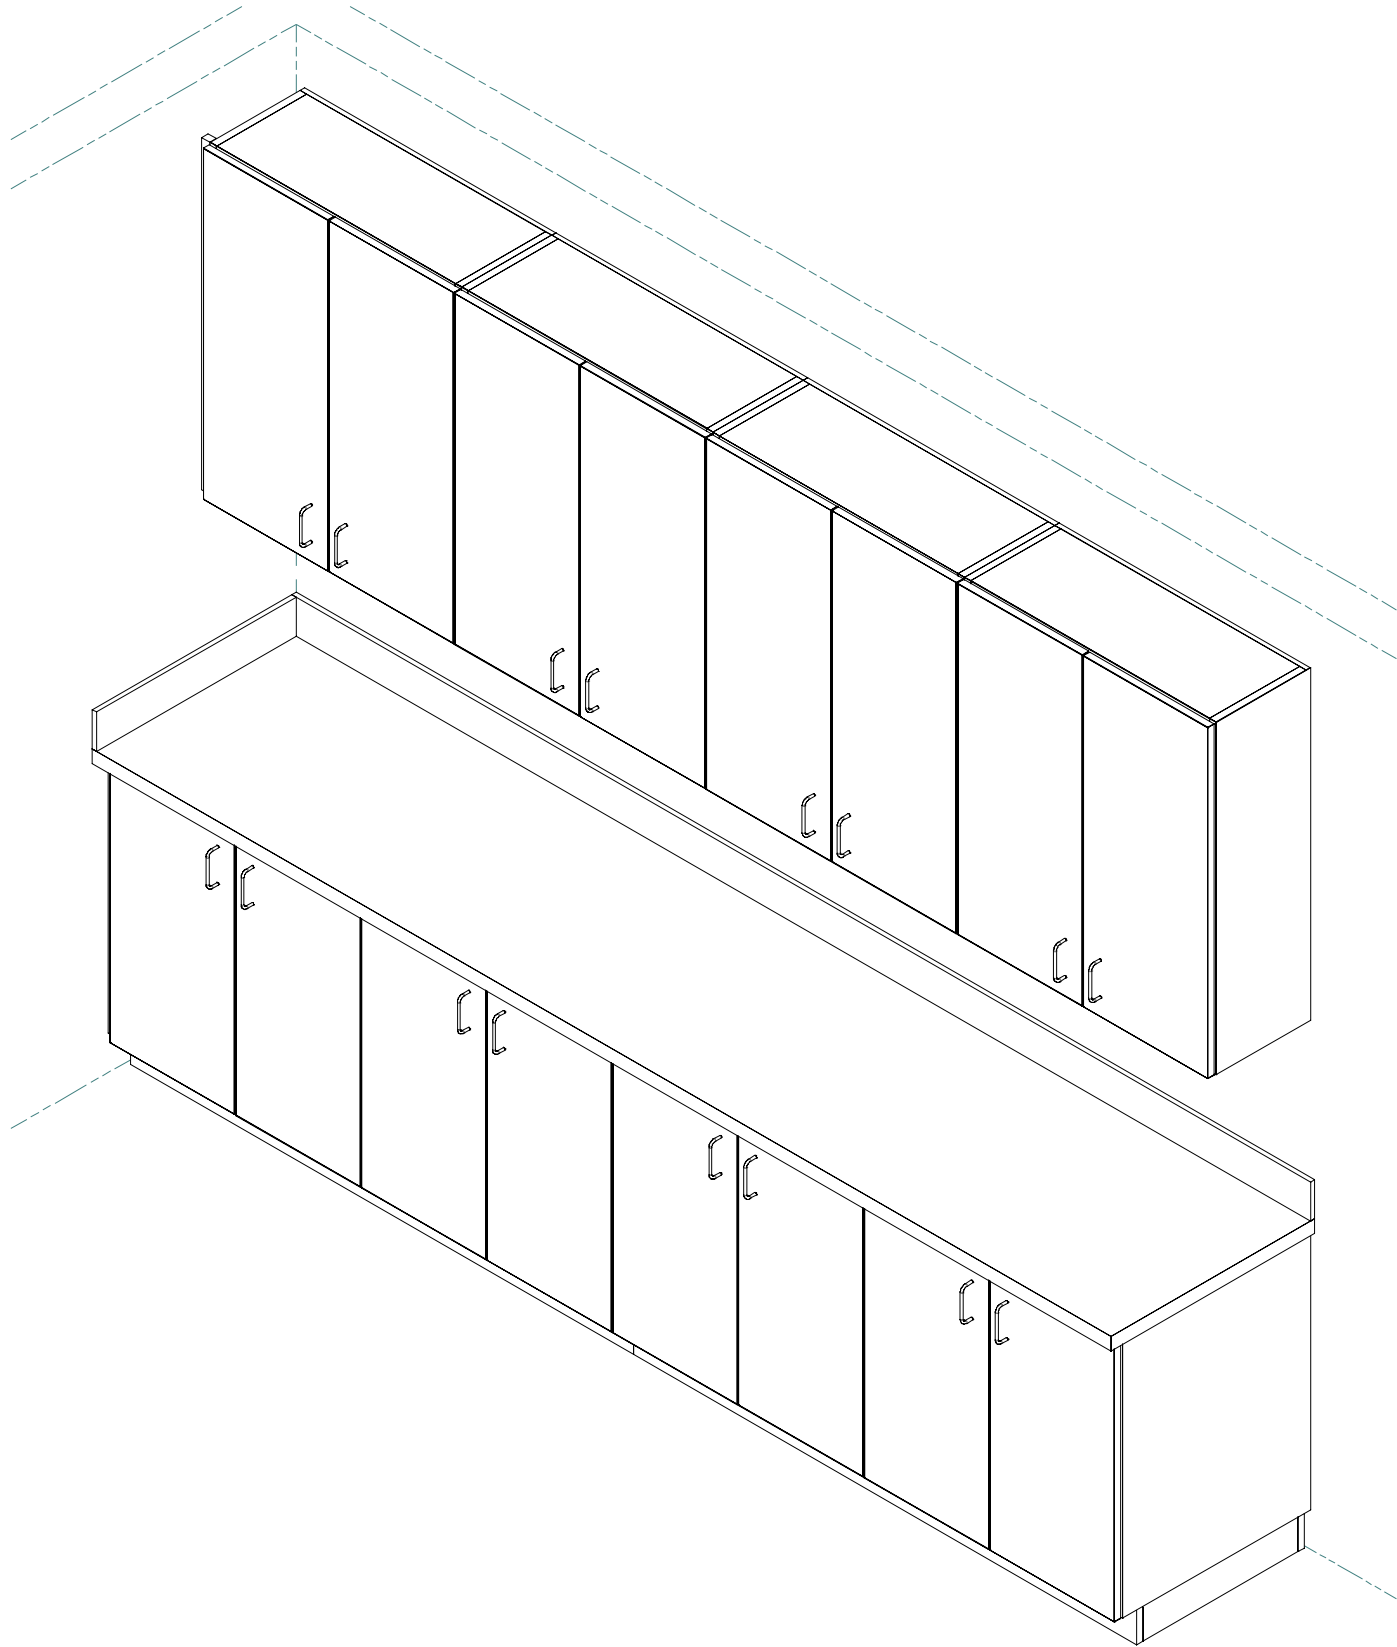

ISOMETRIC
SCALE 1 : 8

RENTAL OFFICE RECEPTION BACKWALL
WEST HILLS DETAIL & RENTAL CENTER
BREMERTON, WA

JOB NO.

8459

ITEM NO.

02

SHEET NO.

2 OF 2

DESIGNED BY:

HF

6/14/2023

This document contains confidential and proprietary information that cannot be reproduced or divulged, in whole or in part, without written authorization from Master Millwork, Inc.
ALL DIMENSIONS IN INCHES UNLESS OTHERWISE NOTED

STATUS:

RELEASED DATE:

RELEASED BY:

INITIALS

WorkInProgress

MASTER MILLWORK, INC
11603 CANYON ROAD EAST
PUYALLUP, WA 98373
PHONE: (253) 770-2023 FAX: (253) 770-6679

FINISH SCHEDULE	
FINISH	DESCRIPTION
MEL-1	WHITE MELAMINE
PL-1	PLASTIC LAMINATE, COLOR TBD
SS-1	SOLID SURFACE, COLOR TBD

PROVIDE QTY (1 EA) AS SHOWN

PURCHASED COMPONENTS		
DESCRIPTION	QTY	PART NUMBER
Pull, Berenson 96mm, Dull Chrome, EB Bradley	2	BB6131-01-26D
Drawer Slide (pair), Heavy Duty, Accuride or EQ	2	4034-20
Kinetron File Clip Bracket, Fits 1/8" Bar, EB Bradley or EQ	4	KNHFB-12
Kinetron File Top Mount Bracket, Fits 1/8" Bar, EB Bradley or EQ	4	KNHFB-TM
File Bar Stock, .125 x .5 Aluminum, EB Bradley	6.281 ft	8459-03 file bar stock (standard)
Speedbrace, Black, FastCap, 15 in x 18 in or EQ	3	SB-15X18BL
Grommet w Cap, 2, Black, Doug Mockett or EQ	2	TG3-90

PRELIMINARY
NOT FOR CONSTRUCTION

MASTER MILLWORK, INC
11603 CANYON ROAD EAST
PUYALLUP, WA 98373
PHONE: (253) 770-2023 FAX: (253) 770-6679

DESIGNED BY:

HF

6/14/2023

STATUS:

RELEASED DATE:

RELEASED BY:

INITIALS

WorkInProgress




RENTAL OFFICE RECEPTION



WEST HILLS DETAIL & RENTAL CENTER
BREMERTON, WA

JOB NO.
8459

ITEM NO.
03

SHEET NO.
1 OF 4

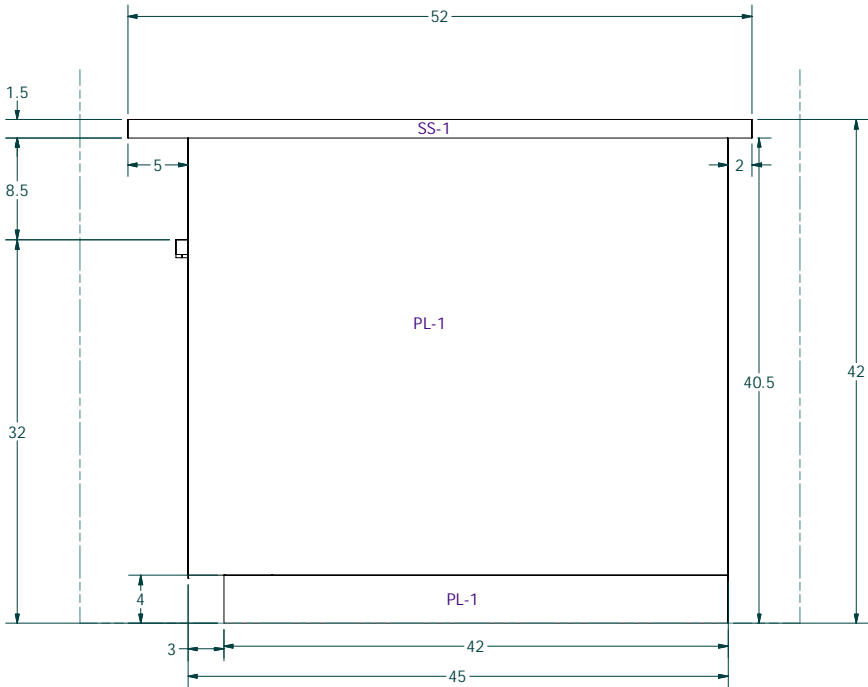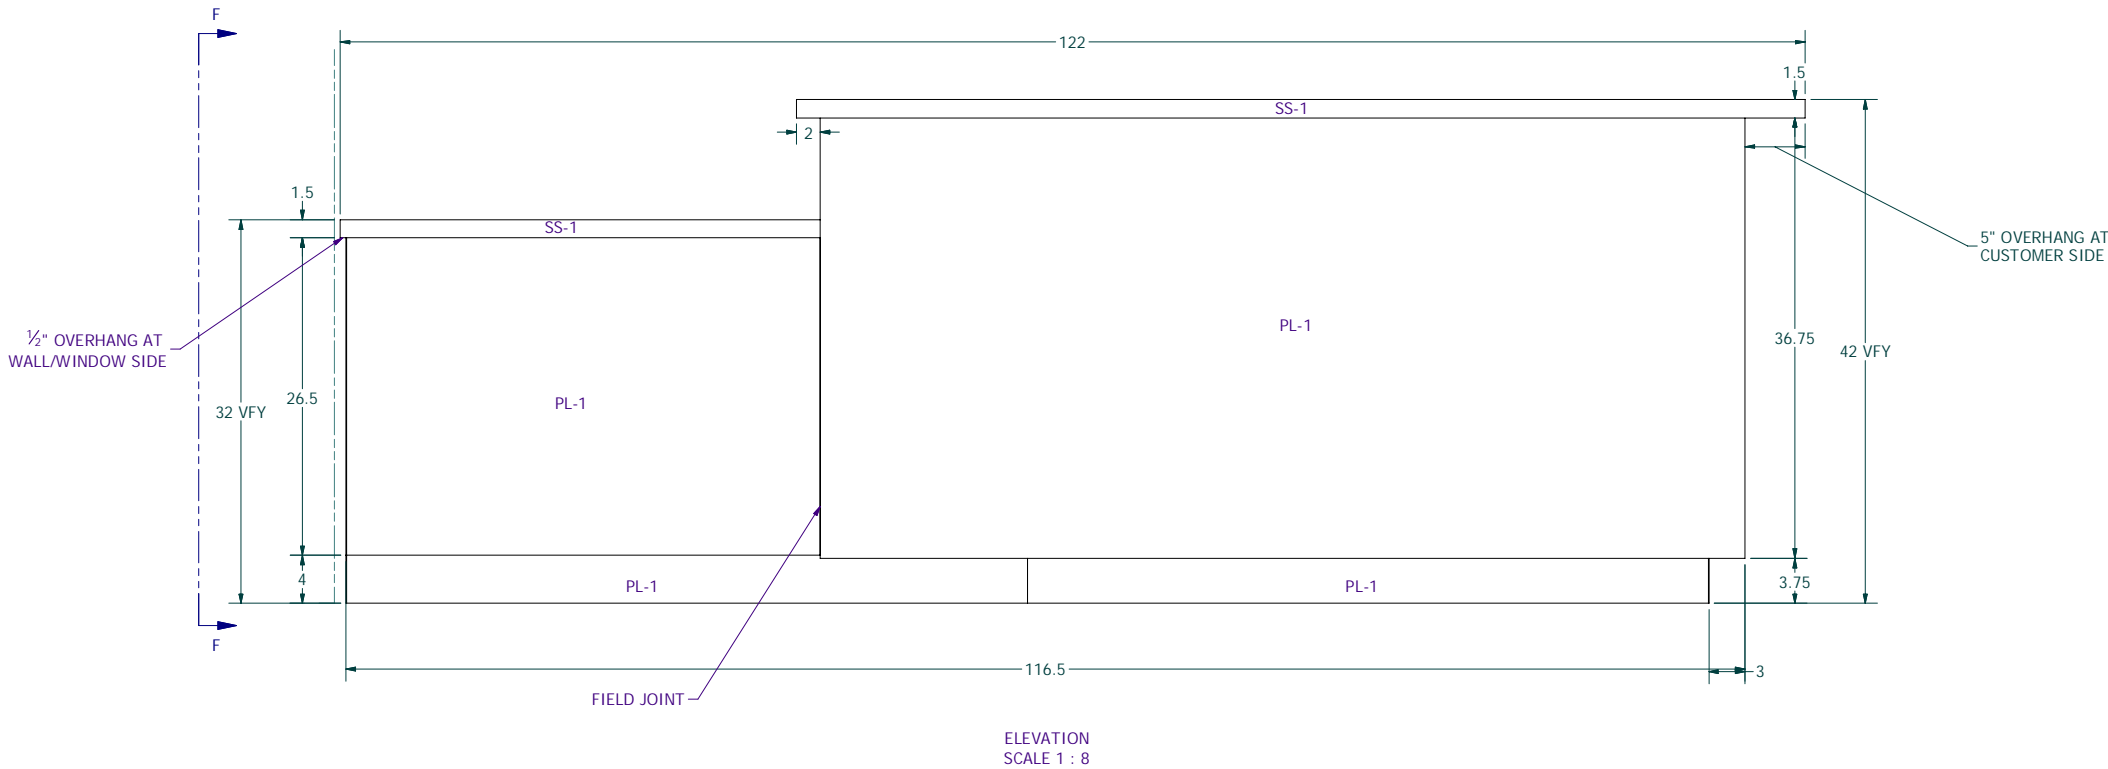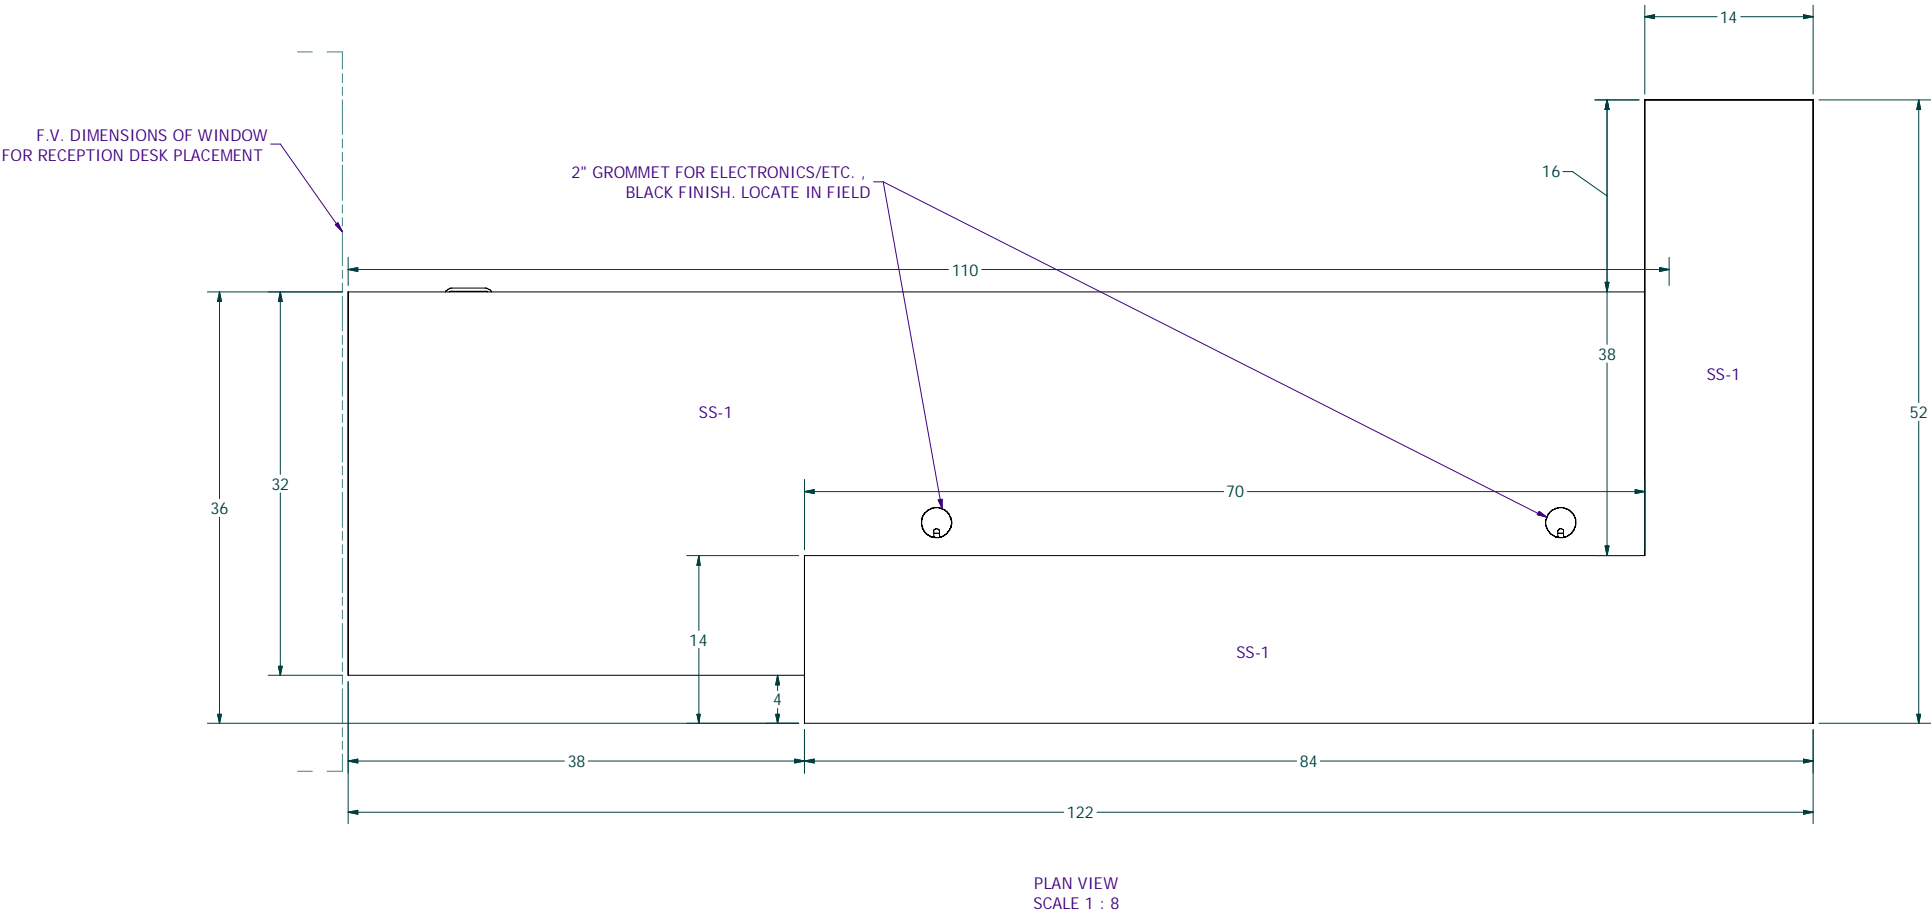

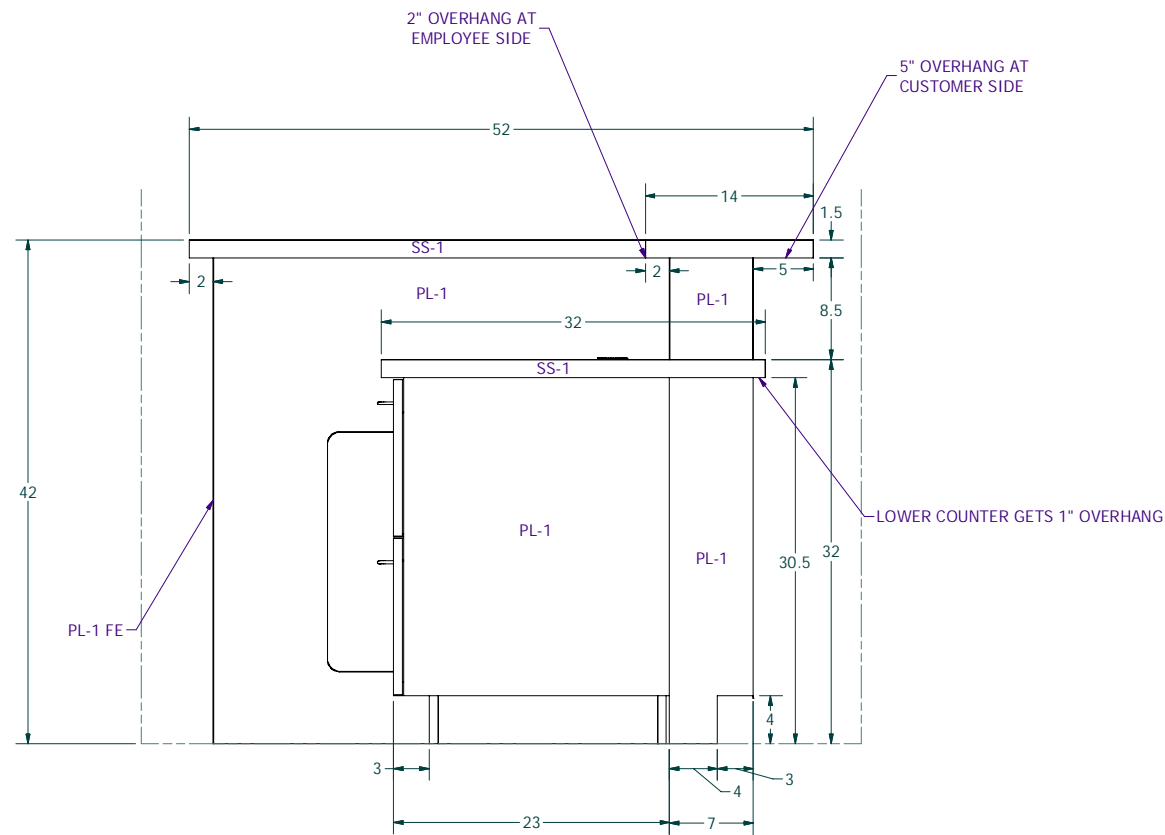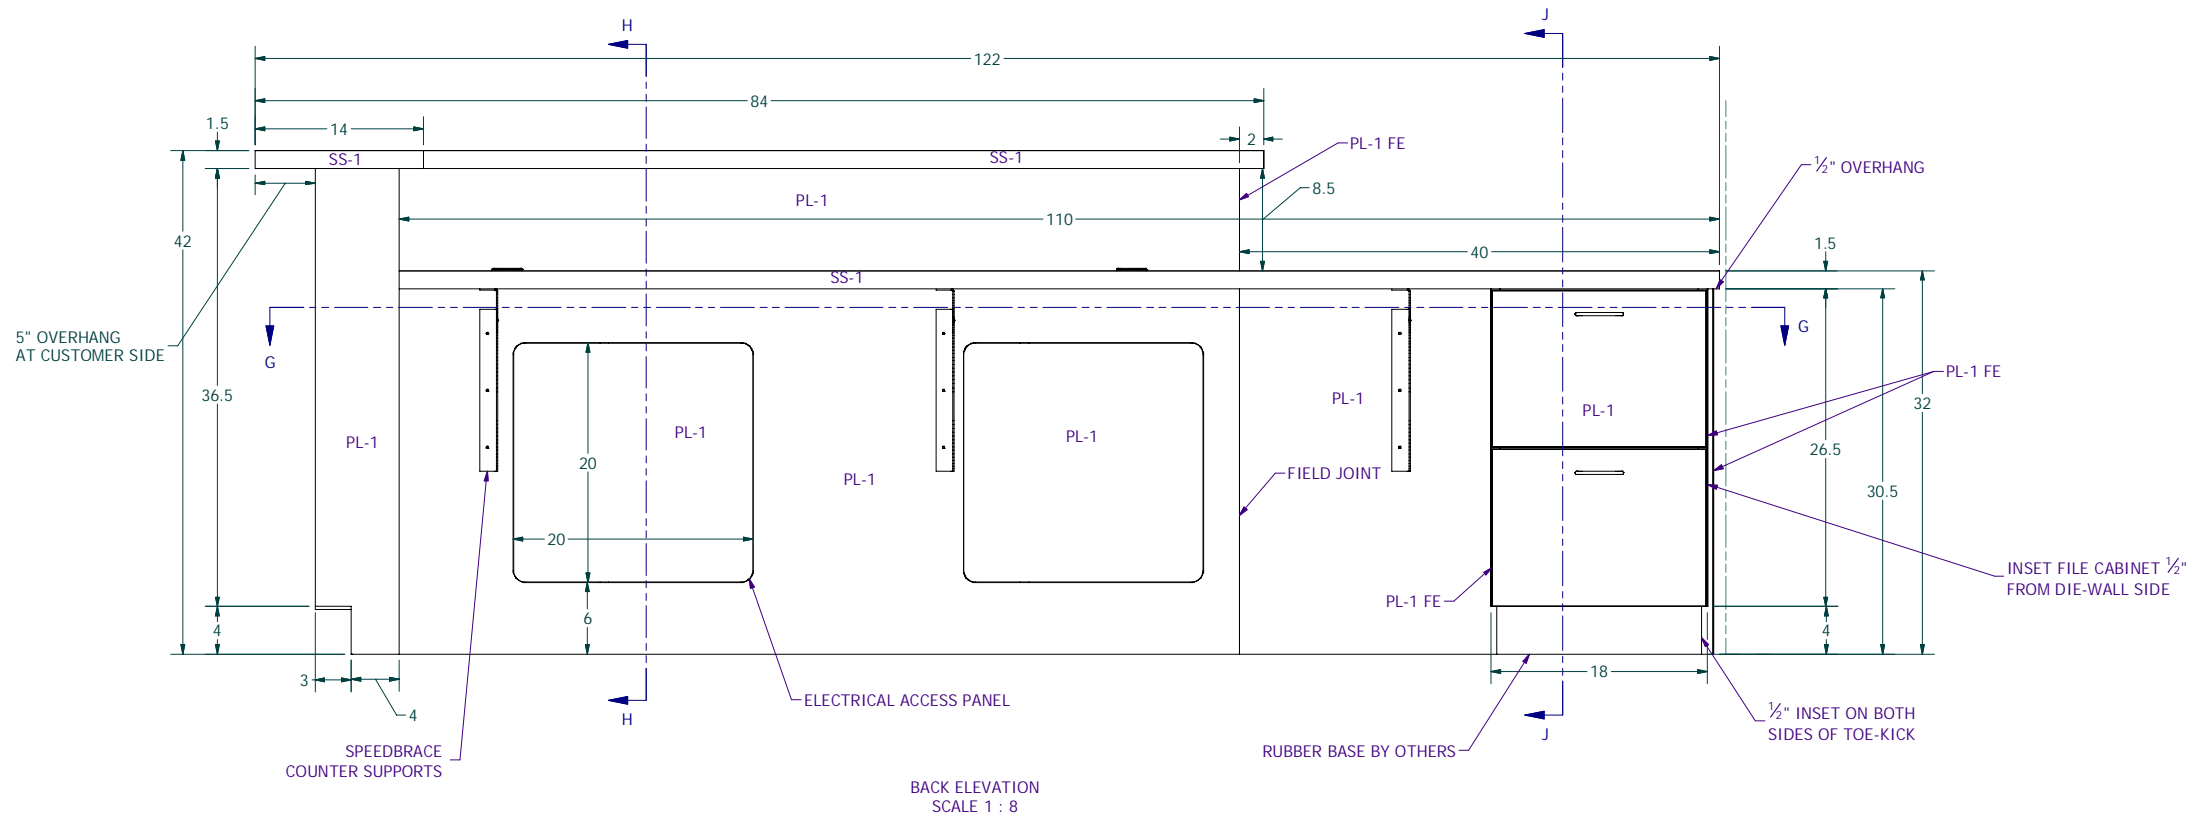



RENTAL OFFICE RECEPTION
WEST HILLS DETAIL & RENTAL CENTER
BREMERTON, WA

JOB NO.
8459
ITEM NO.
03
SHEET NO.
2 OF 4

DESIGNED BY: HF
6/14/2023
STATUS: WORK IN PROGRESS
RELEASED DATE: RELEASED BY: INITIALS
This document contains confidential and proprietary information that cannot be reproduced or divulged, in whole or in part, without written authorization from Master Millwork, Inc.
ALL DIMENSIONS IN INCHES UNLESS OTHERWISE NOTED

MASTER MILLWORK, INC
11603 CANYON ROAD EAST
PUYALLUP, WA 98373
PHONE: (253) 770-2023 FAX: (253) 770-6679

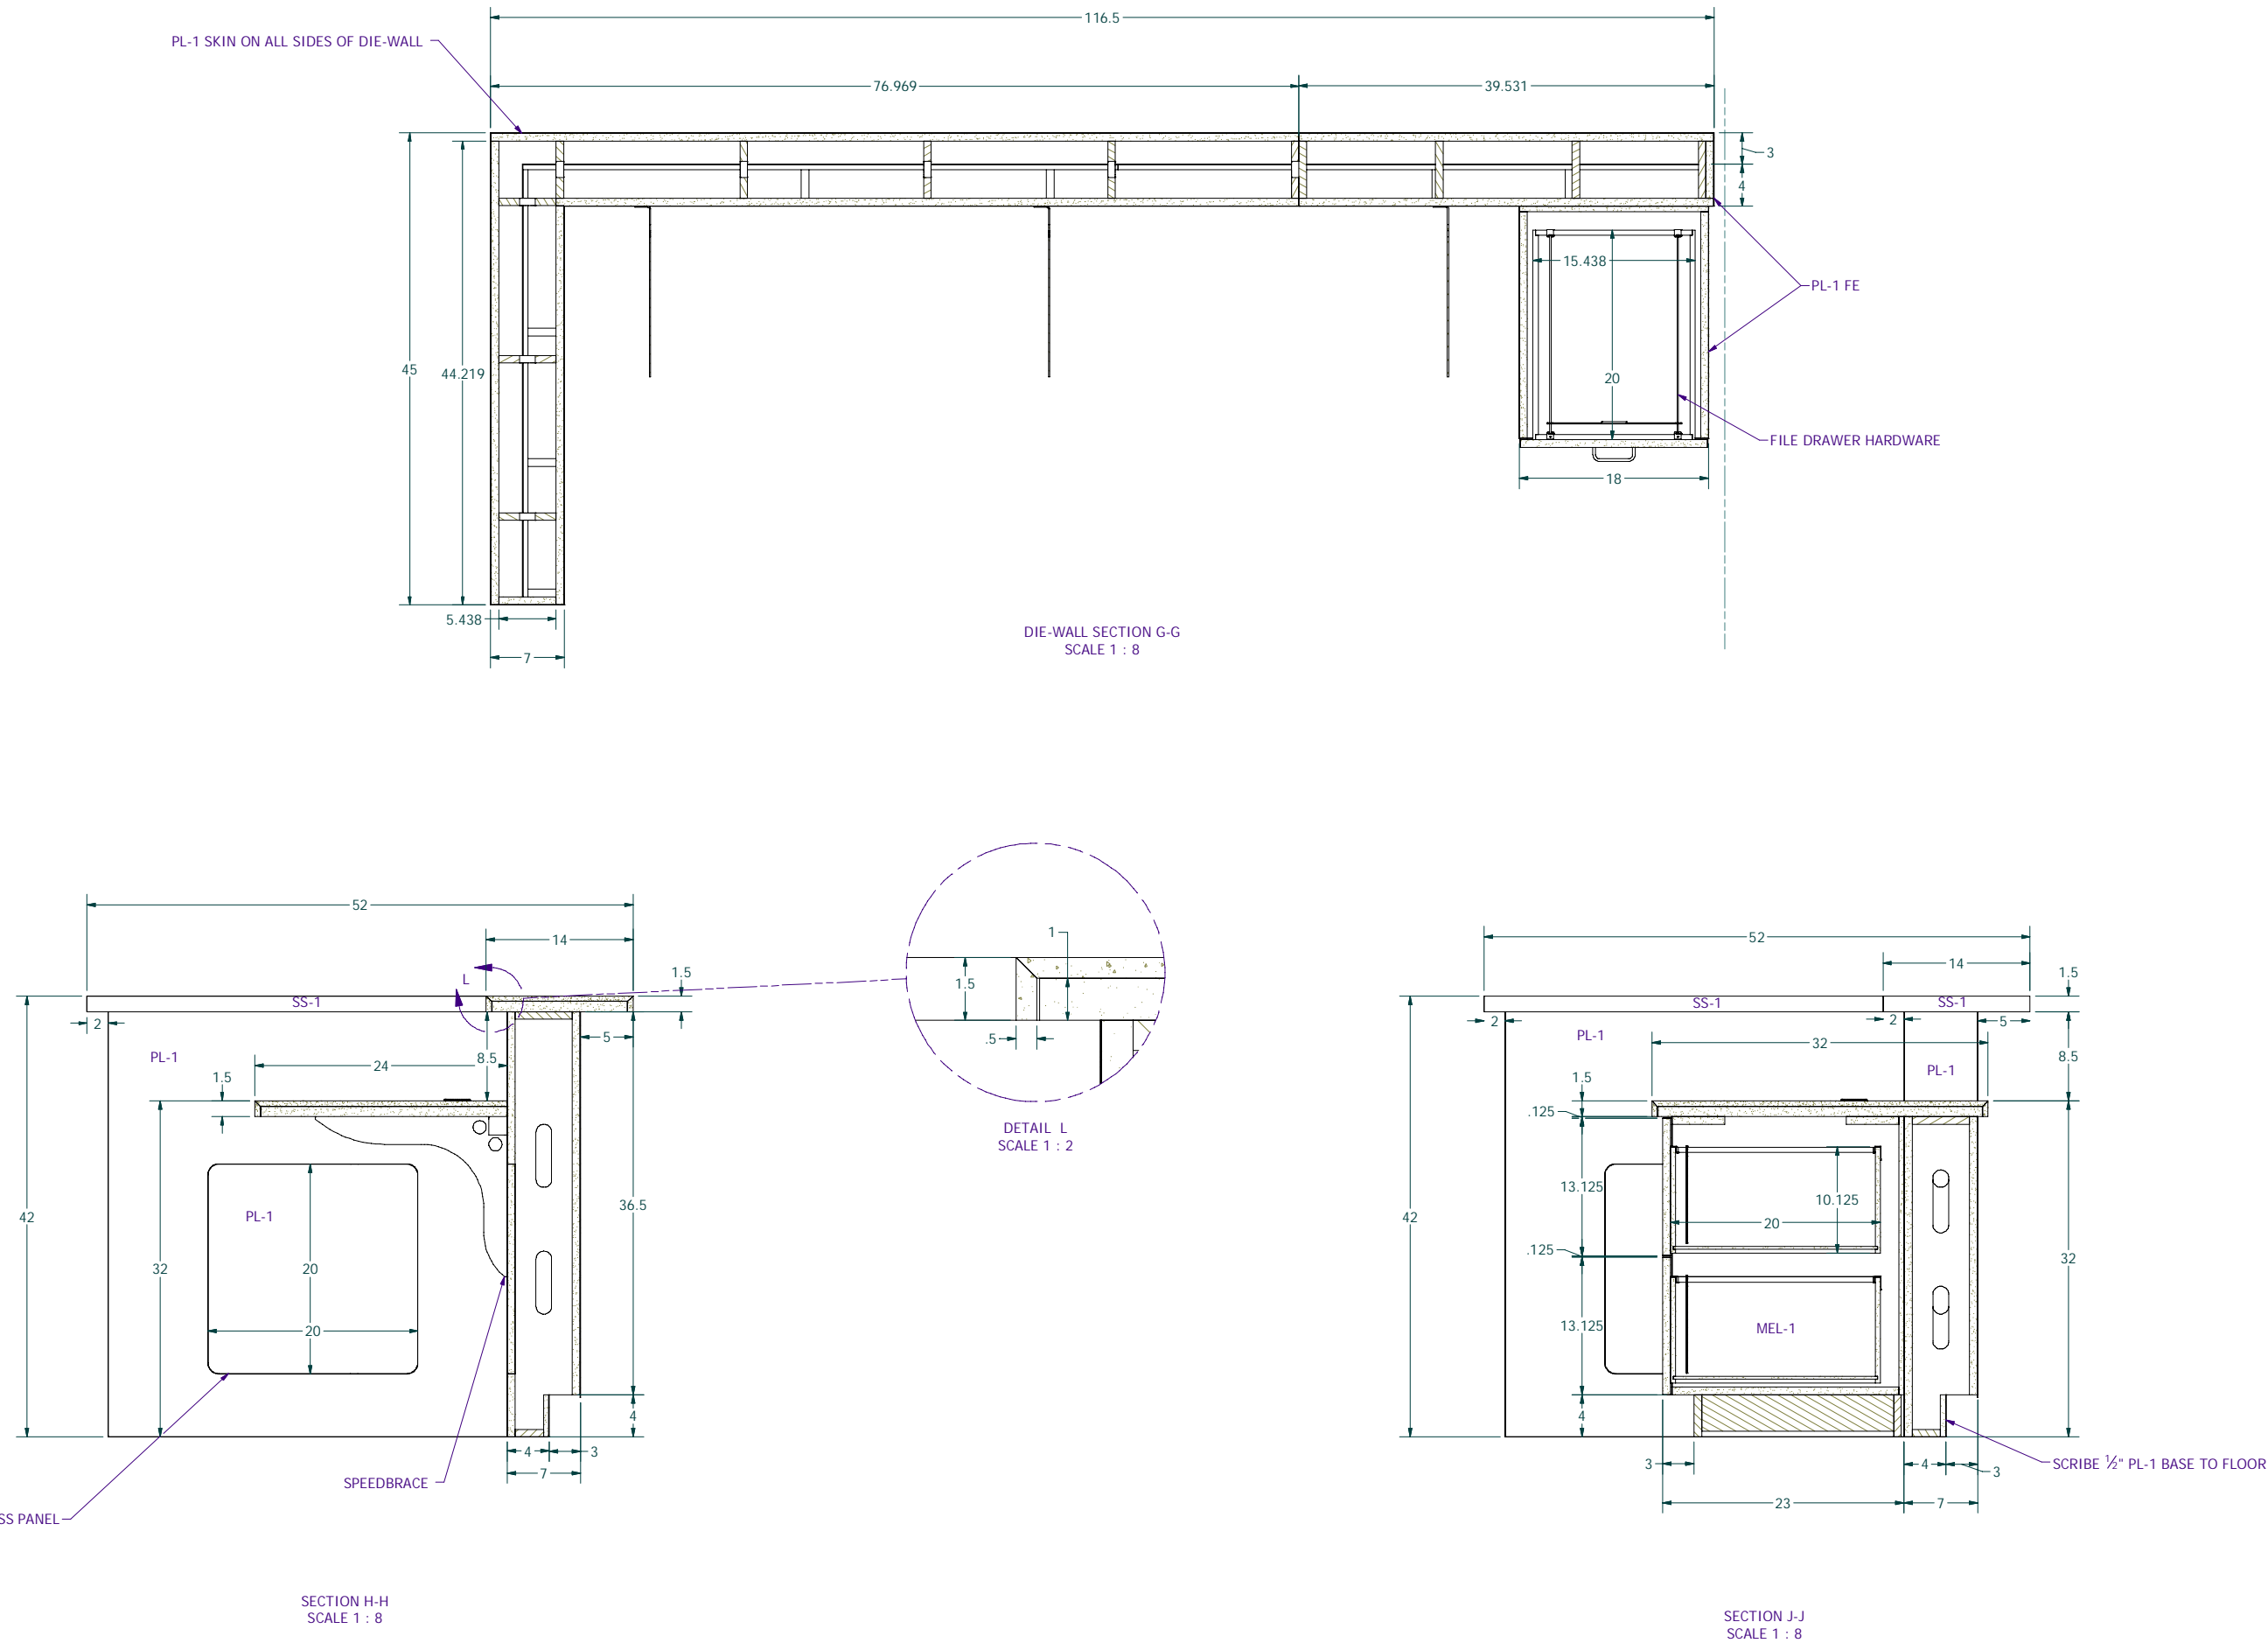

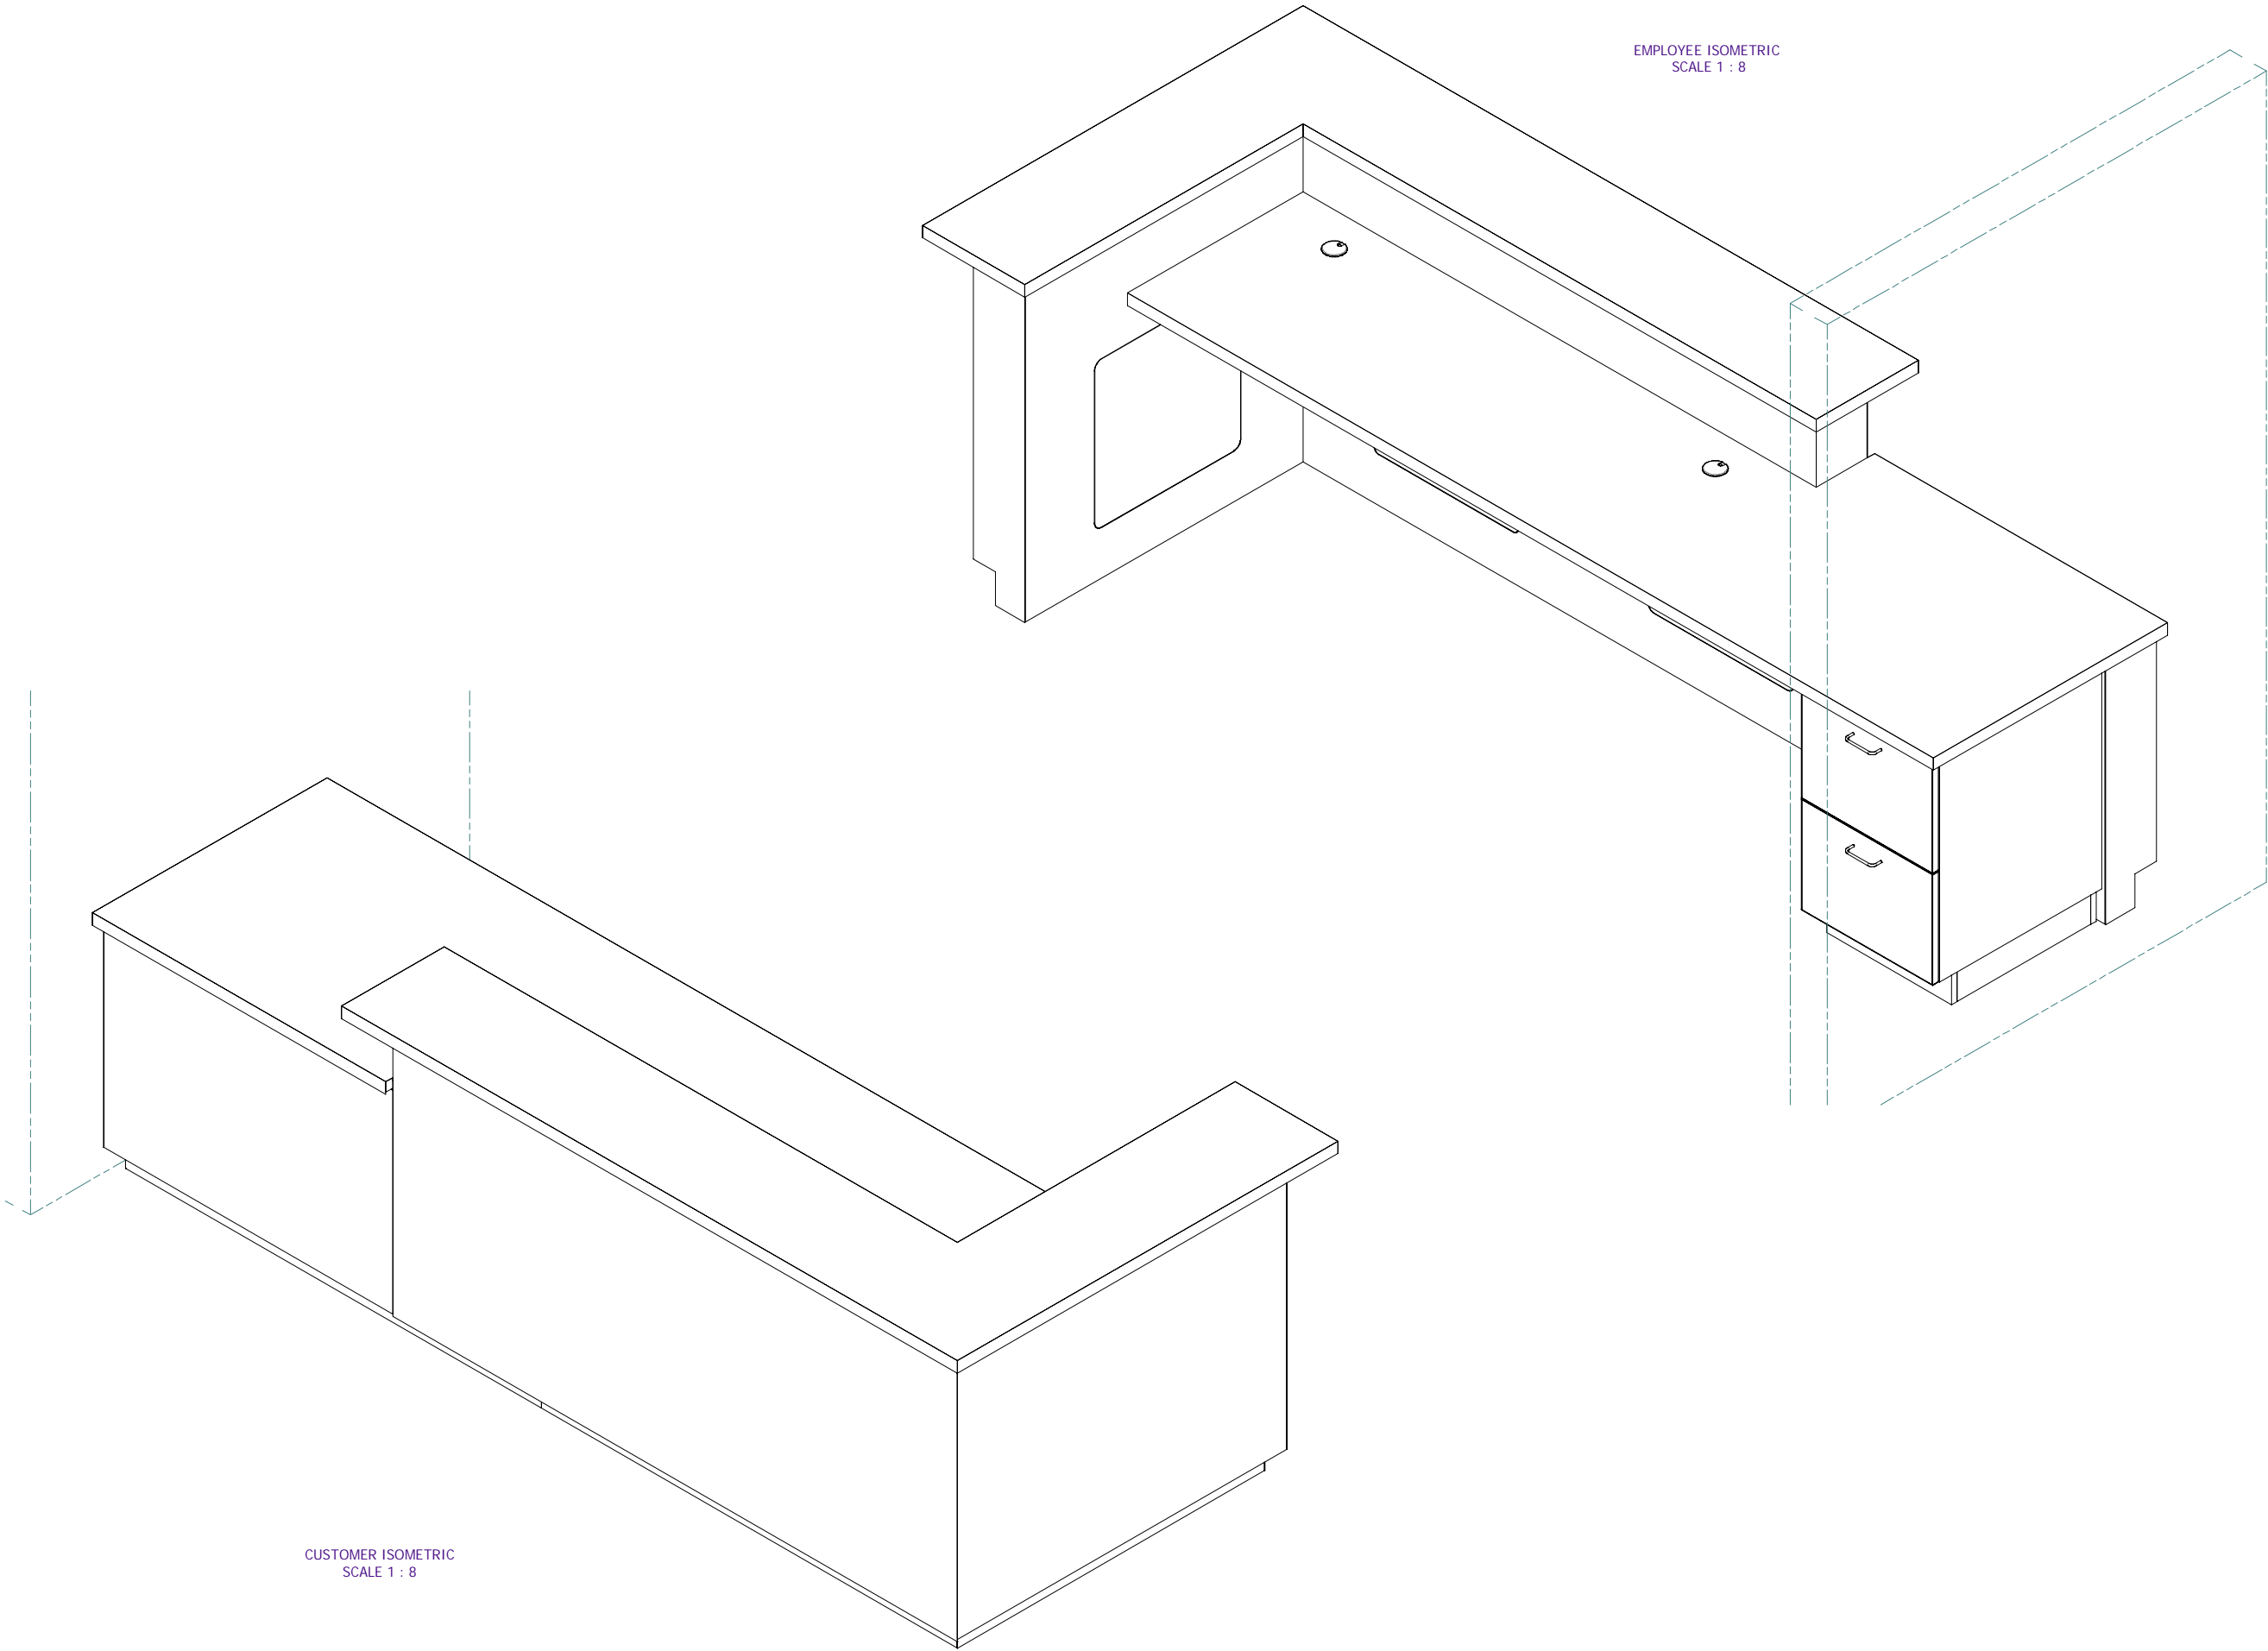

CUSTOMER ISOMETRIC
SCALE 1 : 8

EMPLOYEE ISOMETRIC
SCALE 1 : 8

RENTAL OFFICE RECEPTION
WEST HILLS DETAIL & RENTAL CENTER
BREMERTON, WA



DESIGNED BY: HF 6/14/2023
This document contains confidential and proprietary information that cannot be reproduced or divulged, in whole or in part, without written authorization from Master Millwork, Inc.
ALL DIMENSIONS IN INCHES UNLESS OTHERWISE NOTED

STATUS:
RELEASED DATE:
RELEASED BY:

WorkInProgress
INITIALS

MASTER MILLWORK, INC
11603 CANYON ROAD EAST
PUYALLUP, WA 98373
PHONE: (253) 770-2023 FAX: (253) 770-6679

KOHLER K-8223-CM1 UNDERMOUNT SINK
GC TO PROVIDE MMI PHYSICAL SINK,
SETBACK AND FOR CUTOUT COORDINATION.

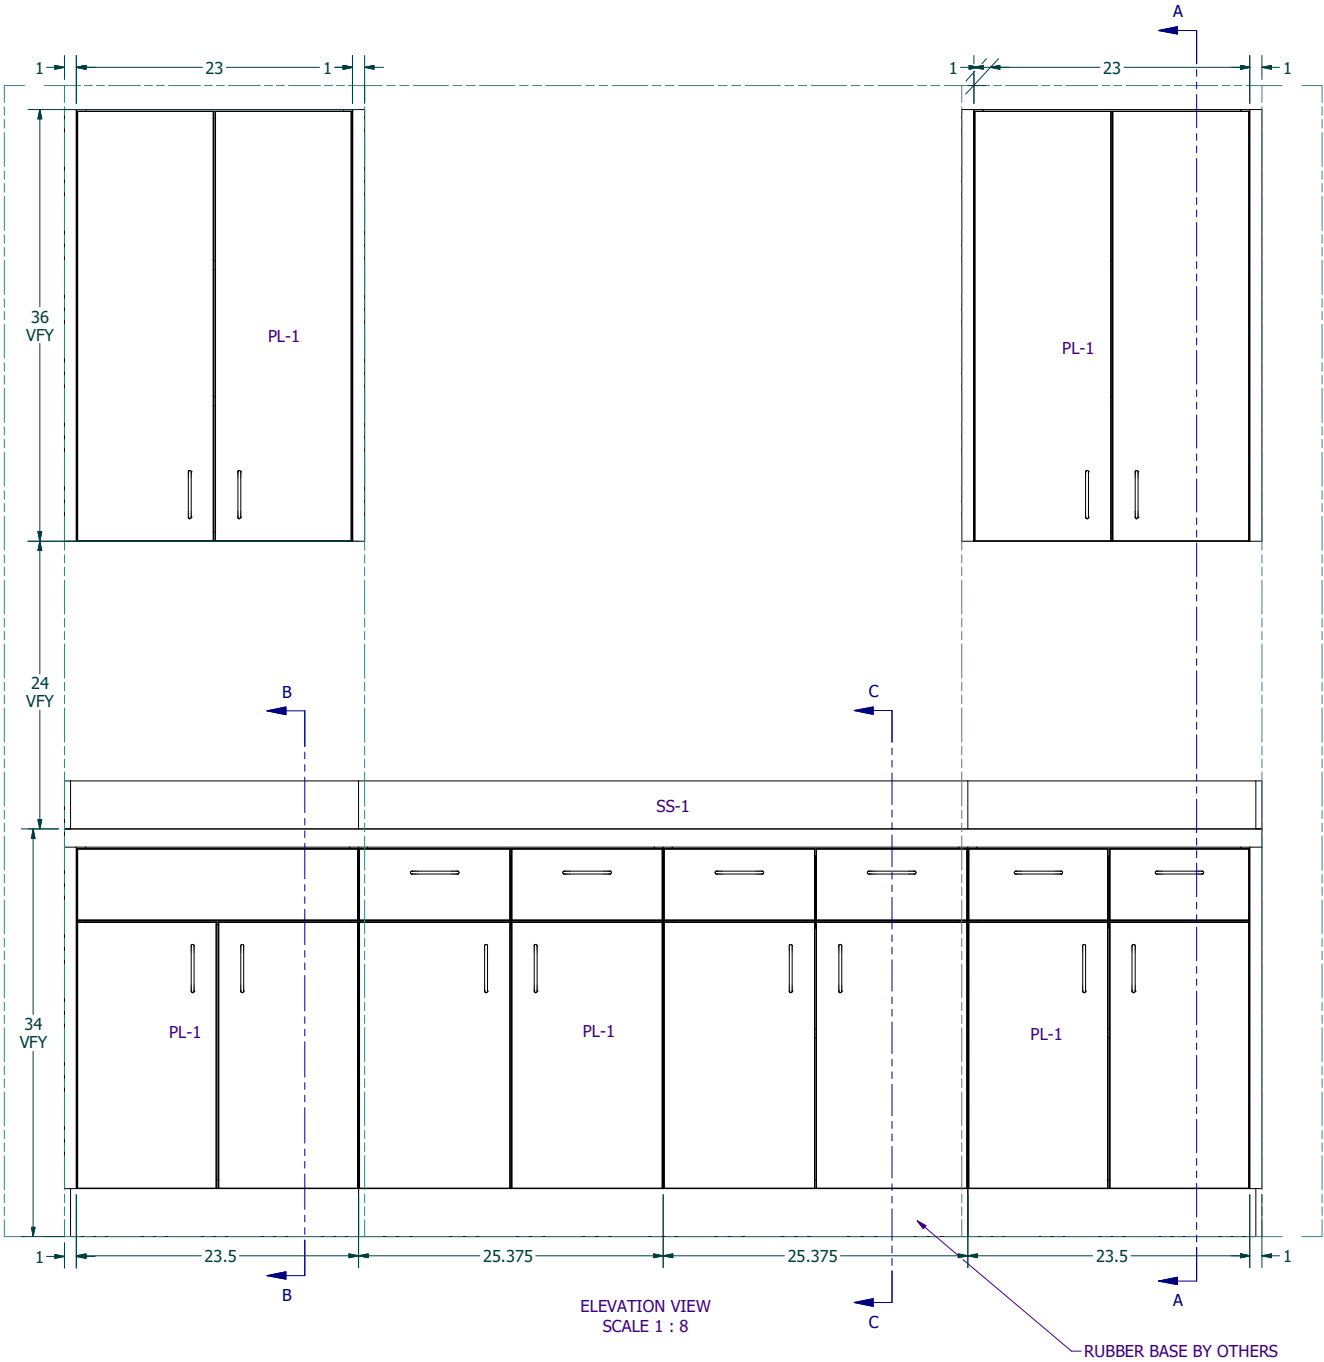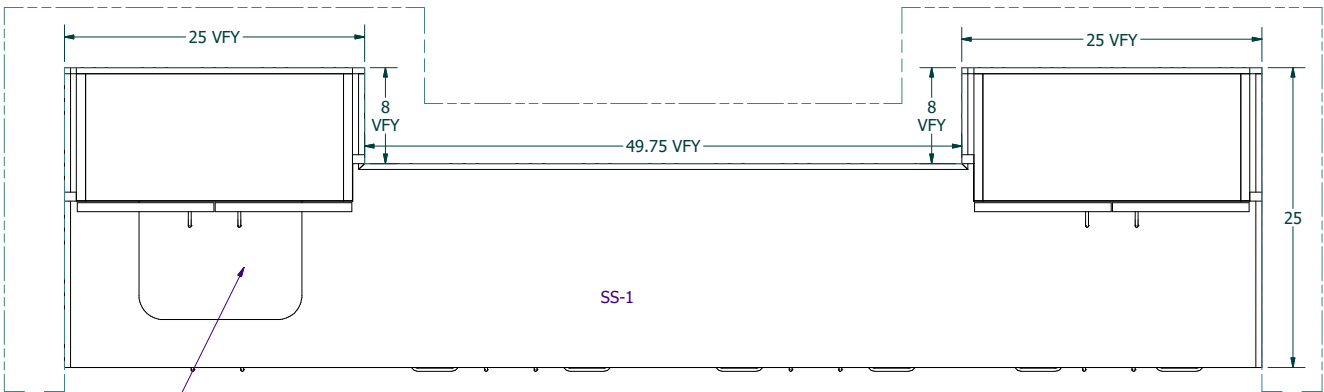

FINISH SCHEDULE	
FINISH	DESCRIPTION
MEL-1	WHITE MELAMINE
PL-1	PLASTIC LAMINATE, COLOR TBD
SS-1	SOLID SURFACE, COLOR TBD

PROVIDE QTY (1 EA) AS SHOWN

PURCHASED COMPONENTS		
DESCRIPTION	QTY	PART NUMBER
Blum hinge and hinge plate	24	71B3580 w/ 174H7100E
Pull, Berenson 96mm, Dull Chrome, EB Bradley	18	BB6131-01-26D
Shelf support, Nickel, 5 mm - Spoon Type	28	stock
Drawer Slide (pair), Accuride or EQ	2	3832ESC-20
Drawer Slide (pair), Accuride or EQ	4	3832ESC-14

MASTER MILLWORK, INC
11603 CANYON ROAD EAST
PUYALLUP, WA 98373
PHONE: (253) 770-2023 FAX: (253) 770-6679

WorkIn Progress

INITIALS

STATUS:

RELEASED DATE:

RELEASED BY:

DESIGNED BY:

daniel

6/14/2023

This document contains confidential and proprietary information that cannot be reproduced or divulged, in whole or in part, without written authorization from Master Millwork, Inc.
ALL DIMENSIONS IN INCHES UNLESS OTHERWISE NOTED

RENTAL OFFICE COFFEE COUNTER

WEST HILLS DETAIL & RENTAL CENTER
BREMERTON, WA

JOB NO.

8459


ITEM NO.

04


SHEET NO.

1 OF 2


PRELIMINARY
NOT FOR CONSTRUCTION

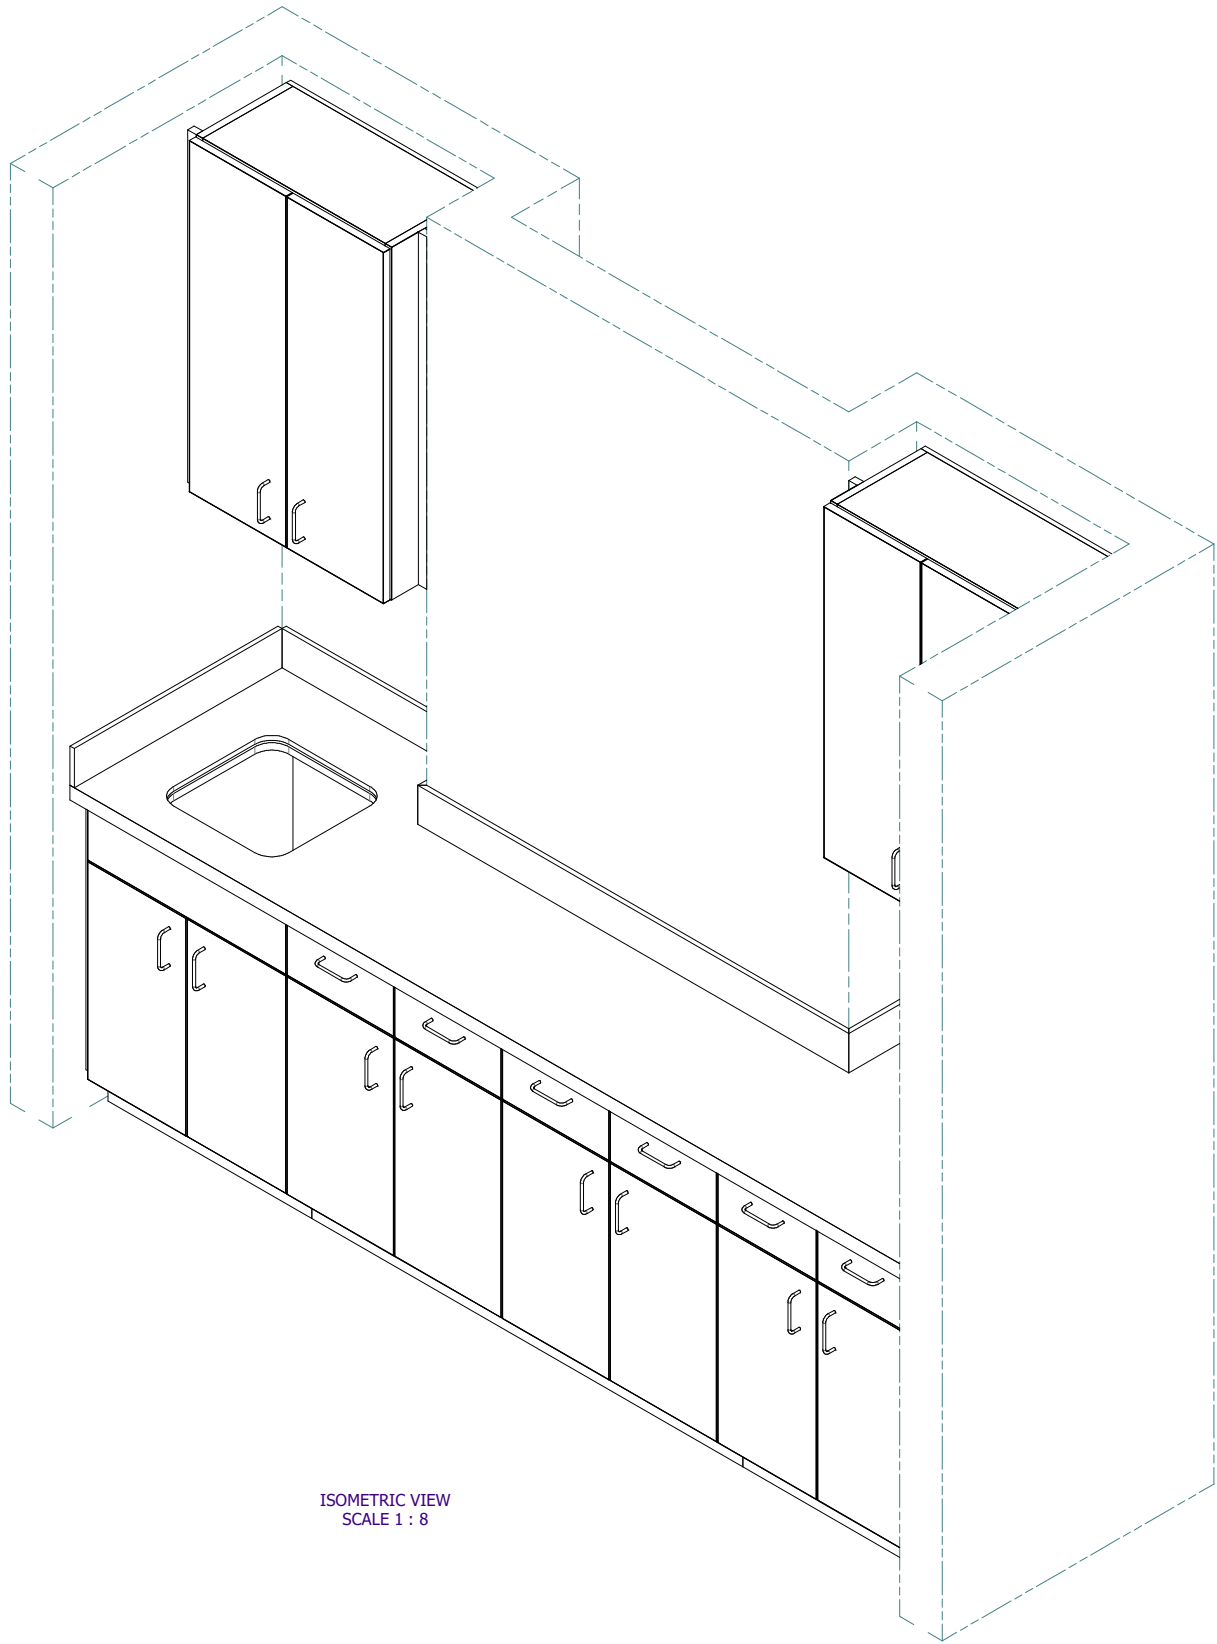


ISOMETRIC VIEW
SCALE 1 : 8

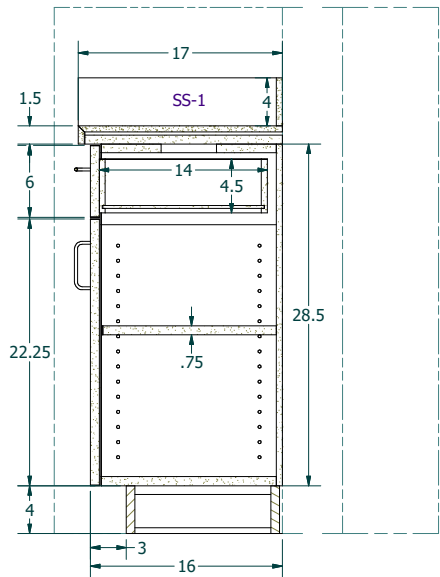

SECTION C-C
SCALE 1 : 8

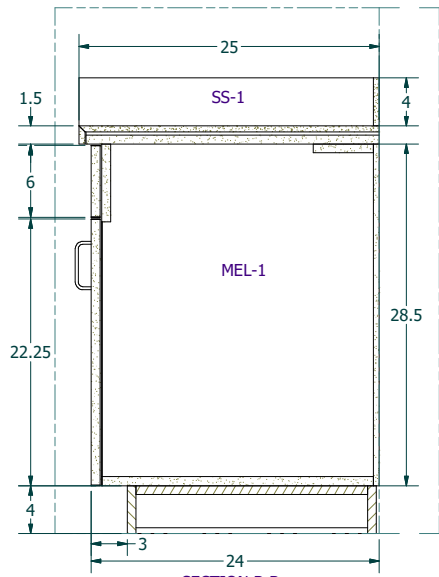

SECTION B-B
SCALE 1 : 8

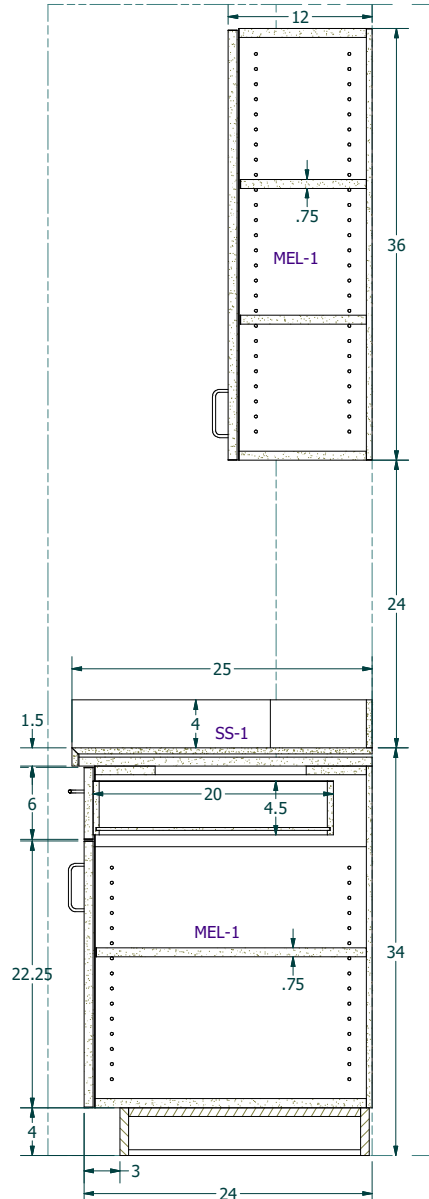

SECTION A-A
SCALE 1 : 8

RENTAL OFFICE COFFEE COUNTER
WEST HILLS DETAIL & RENTAL CENTER
BREMERTON, WA

DESIGNED BY: daniel
6/14/2023
This document contains confidential and proprietary information that cannot be reproduced or divulged, in whole or in part, without written authorization from Master Millwork, Inc.
ALL DIMENSIONS IN INCHES UNLESS OTHERWISE NOTED

STATUS:	Work in Progress
RELEASED DATE:	
RELEASED BY:	INITIALS



PLAN VIEW
SCALE 1 : 8



ELEVATION
SCALE 1 : 8



SECTION A-A
SCALE 1 : 1



PROVIDE QTY (6 EA) AS SHOWN

FINISH

SS-1

FINISH SCHEDULE

DESCRIPTION

SOLID SURFACE, COLOR TBD

MASTER MILLWORK, INC.

WINDOW SILL 'C'

JOB NO

8459


ITEM NO

05


SHEET N

1 OF


PRELIMINARY
NOT FOR CONSTRUCTION

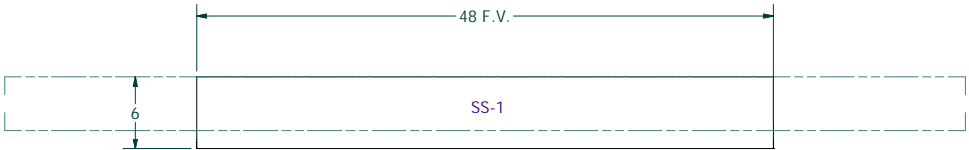


PLAN VIEW
SCALE 1 : 8

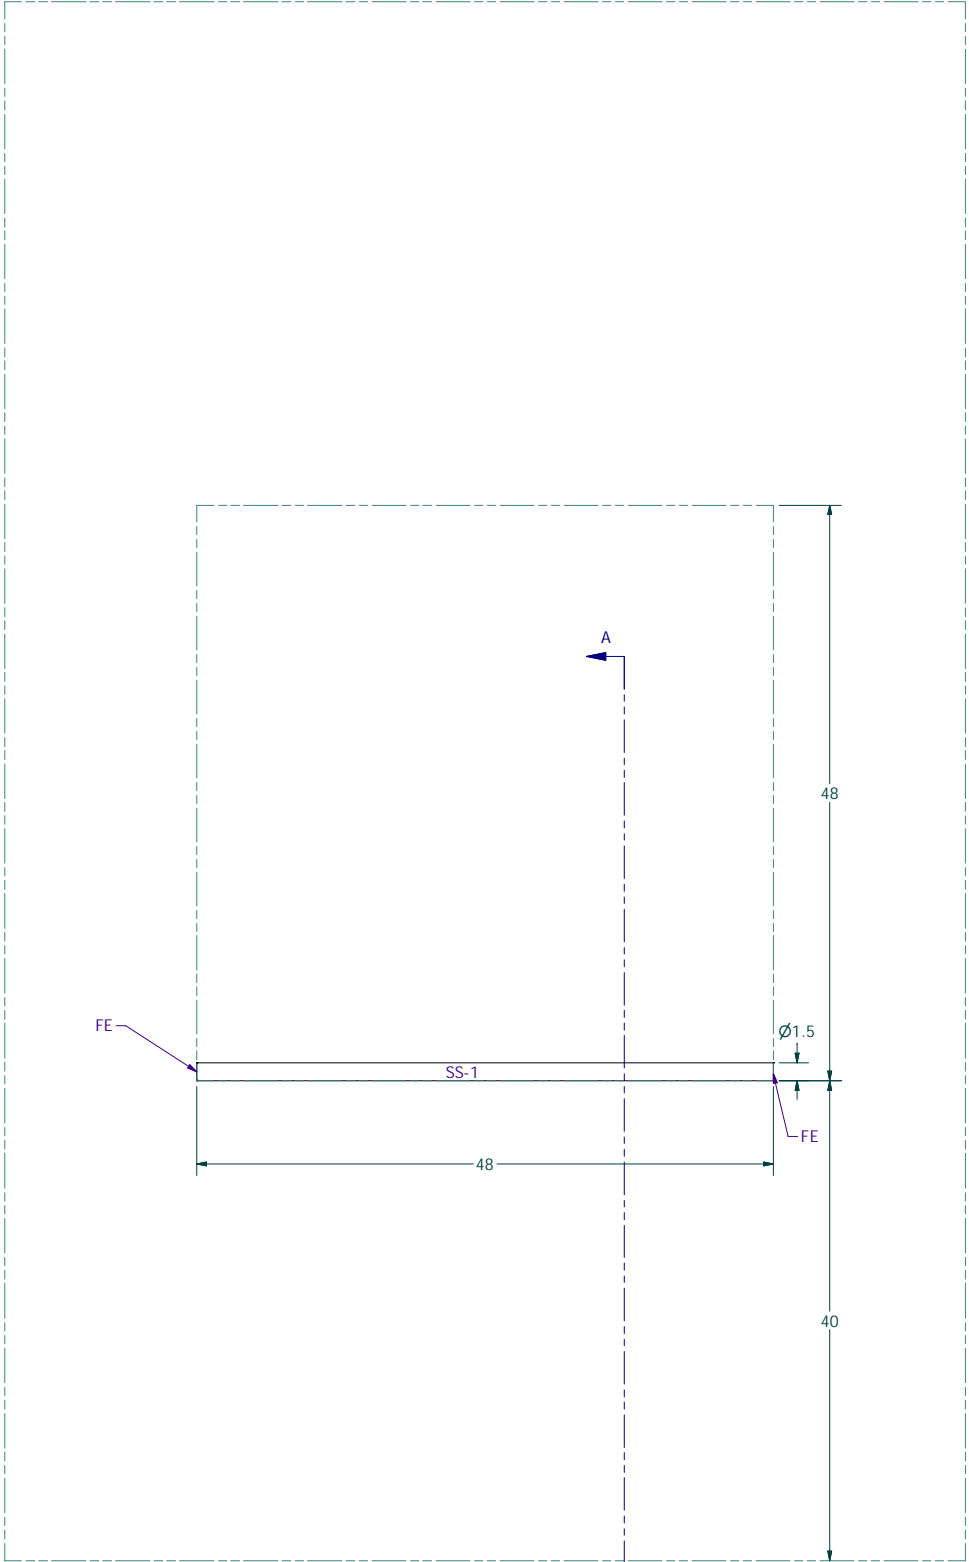

ELEVATION
SCALE 1 : 8

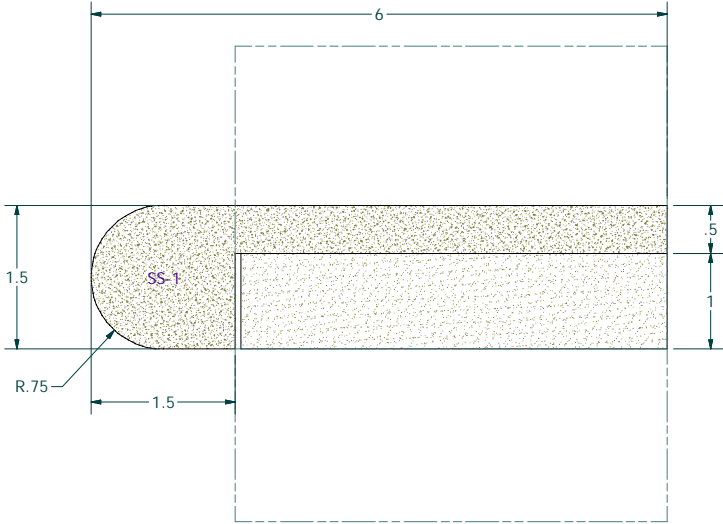

SECTION A-A
SCALE 1 : 1

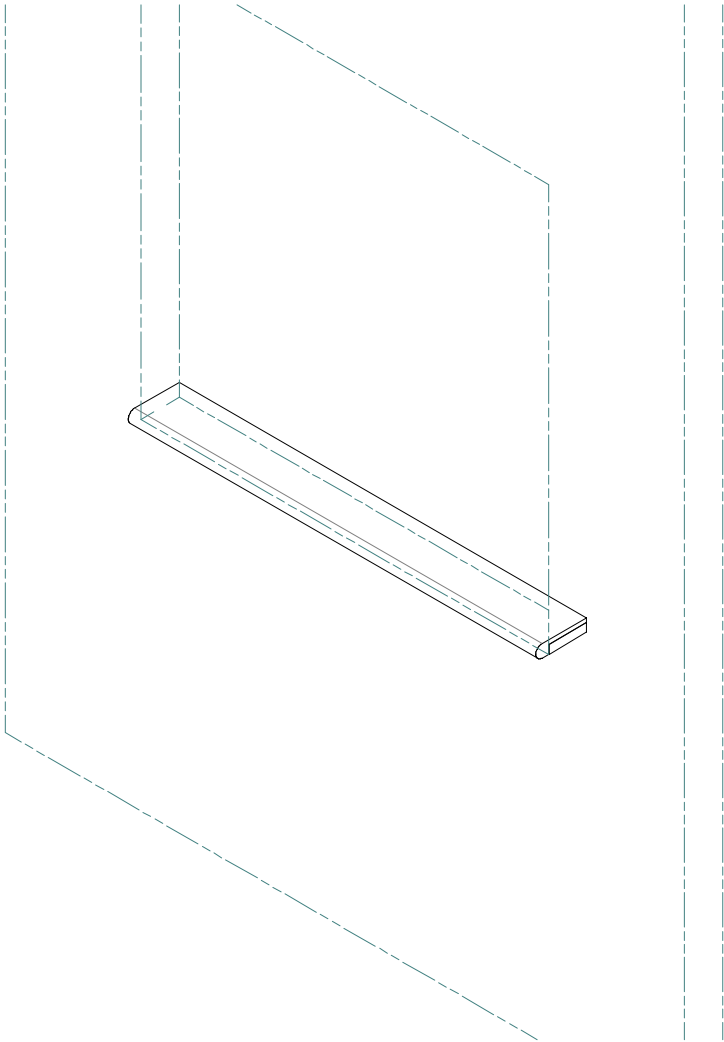

ISOMETRIC
SCALE 1 : 8

FINISH	FINISH SCHEDULE
SS-1	DESCRIPTION
	SOLID SURFACE, COLOR TBD

PROVIDE QTY (2 EA) AS SHOWN

PRELIMINARY
NOT FOR CONSTRUCTION

MASTER MILLWORK, INC 11603 CANYON ROAD EAST PUYALLUP, WA 98373 PHONE: (253) 770-2023 FAX: (253) 770-6679		DESIGNED BY:	HF	6/15/2023	STATUS: RELEASED DATE: RELEASED BY:	WorkInProgress INITIALS
WINDOW SILL 'F' WEST HILLS DETAIL & RENTAL CENTER BREMERTON, WA		This document contains confidential and proprietary information that cannot be reproduced or divulged, in whole or in part, without written authorization from Master Millwork, Inc. ALL DIMENSIONS IN INCHES UNLESS OTHERWISE NOTED				
JOB NO.	8459					
ITEM NO.	06					
SHEET NO.	1 OF 1					