

PLANEWEAR - SEA TAC

17801 INTERNATIONAL BLVD., SEATTLE, WA 98158

DRAWING INDEX	
ITEM #	DESCRIPTION
8461-01	FF3 DISPLAY TABLES
8461-02	FF4 T-SHIRT DISPLAY TABLE
8461-03	FF5 KIDS DISPLAY
8461-04	FF8 MANNEQUIN PLATFORM
8461-05	SALES FLOOR NORTHEAST PERIMETER CASEWORK
8461-06	SALES FLOOR SOUTHEAST PERIMETER CASEWORK
8461-07	SALES FLOOR SOUTH WF12, WF13, WF14
8461-08	SALES FLOOR SOUTHWEST WF15, WF16
8461-09	WF-17 DRAWERS
8461-10	WF-18 DRAWERS
8461-11	WF-19 WATER & WINE
8461-12	WF-20 COFFEE
8461-13	WF-21 PERIMETER HAT SHELVES
8461-14	WF-22 SLAT WALL DISPLAY
8461-15	WF-23 SLEEPWEAR DISPLAY
8461-16	open
8461-17	WF-25 POSTER DISPLAY w/ WF24 & WF26 RETURN
8461-18	SALES FLOOR WEST WF-27, WF-28, WF-27B
8461-19	SALES FLOOR NORTH WF-1
8461-20	CW1 CASHWRAP, ACCESSIBLE COUNTER, CF2 STRUCTURE
8461-21	WF-7, WF-8 CASHWRAP BACK WALL
8461-22	CF1 CANOPY SOFFIT
8461-23	CF4 METAL SOFFIT
8461-24	CF3 METAL SOFFIT
8461-25	CF1 METAL SOFFIT
8461-26	CF2 METAL SOFFIT
8461-27	TOP GUN JACKET RACKS
8461-28	STORAGE DOOR APPLIED GLASS & STEEL DETAILS

FINISH SCHEDULE	
FINISH	DESCRIPTION
B-3	22 GA METAL BASE, TIGER DRYLAC RAL 9005
B-4	CHEMETAL 346 GRAPHITE
CP-1	MOZ CORRUGATED ALUMINUM PANEL, POWDER STEEL GRAY, 5/8" PROFILE
GL-1	CLEAR TEMPERED GLASS
LM-1	WILSONART D502K-18 OCEAN
LM-2	FORMICA 927-58 CC FOLKSTONE
MEL-1	MELAMINE, WHITE
MT-3	BRUSHED STAINLESS STEEL
PC-1	POWDERCOAT, TIGER DRYLAC RAL 9005 BLACK
PT-1A	SHERWIN WILLIAMS INKWELL SW6992
PT-1B	METAL - SHERWIN WILLIAMS INKWELL SW6992
QZ-1	SOLID SURFACE, CORIAN, ARTISTA GRAY
SL-1	MEGAWALL SLAT WALL, ANODIZED ALUMINUM, 1" O.C.
WD-1	RUSTIC WHITE OAK LUMBER, STAINED TO MATCH APPROVED SAMPLE, NO KNOTS
WD-2	WHITE OAK TAMBOUR, STAINED TO MATCH WD-1, SURFACING SOLUTIONS T383
WD-3	GARNICA EFFICIENCY POPLAR PLY, PREFINISHED MAPLE
WP-2	FORMICA 928-58 MOUSE
WV-1	RUSTIC WHITE OAK VENEER, STAINED TO MATCH WD-1

COVER SHEET

PLANEWEAR - SEA TAC
SEATTLE, WA

JOB NO.

8461

ITEM NO.

00

SHEET NO.

1 OF 1

8/10/2023

Tyler

DESIGNED BY:

This document contains confidential and proprietary information and is not to be distributed outside of Master Millwork, Inc. without written authorization from Master Millwork, Inc.
ALL DIMENSIONS IN INCHES UNLESS OTHERWISE NOTED

STATUS:






RELEASED DATE:

RELEASED BY:

TN

WorkInProgress

MASTER MILLWORK, INC
11603 CANYON ROAD EAST
PUYALLUP, WA 98373
PHONE: (253) 770-2023 FAX: (253) 770-6679

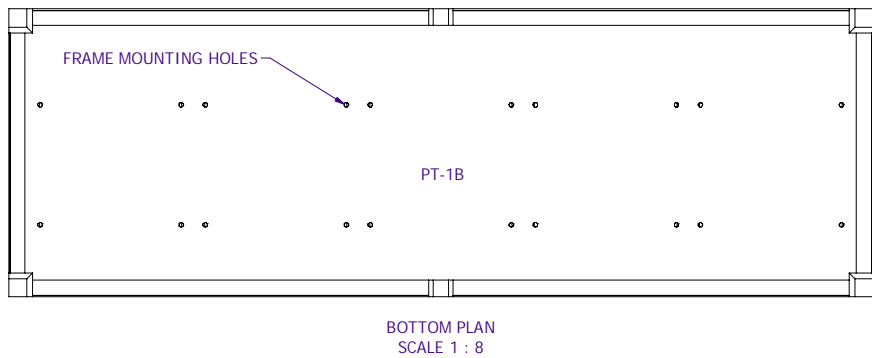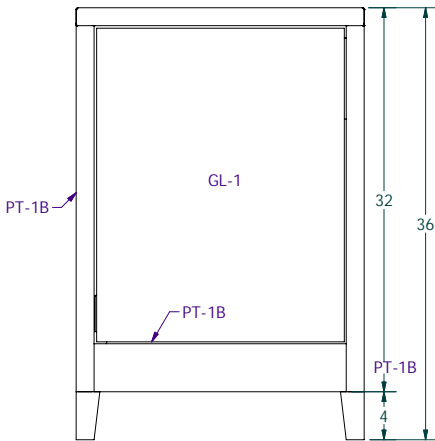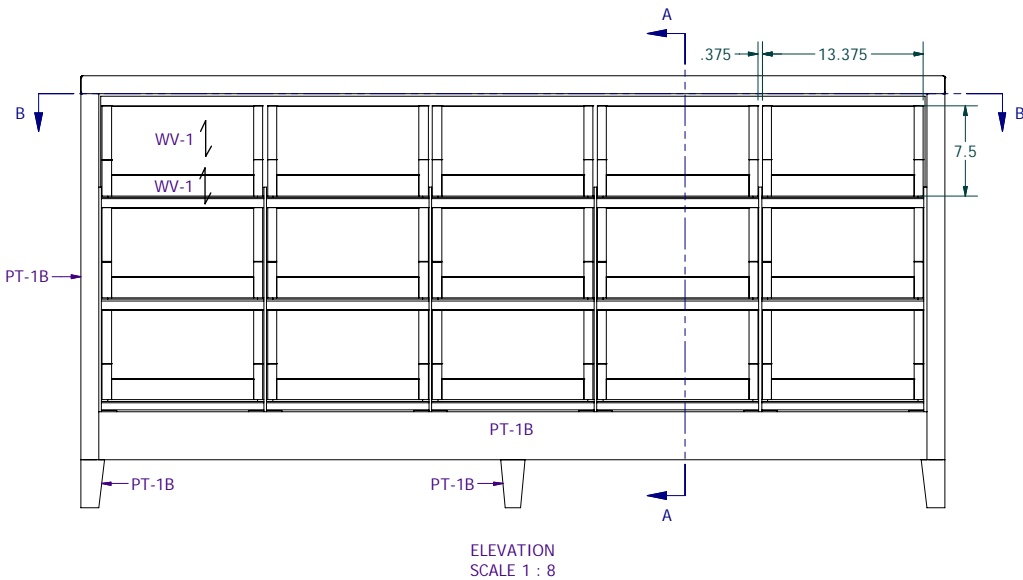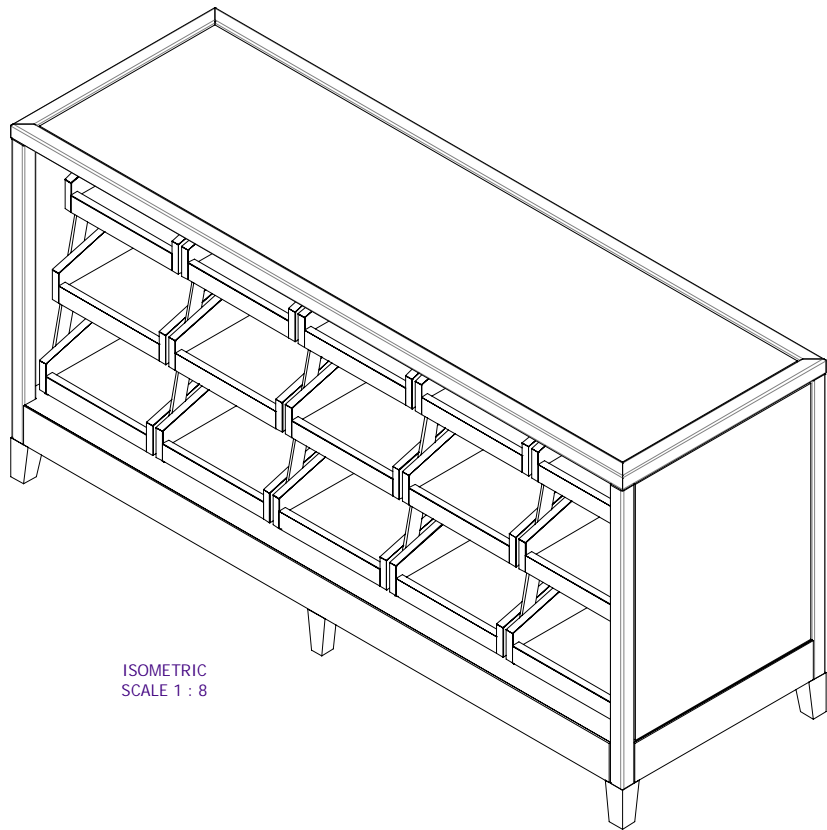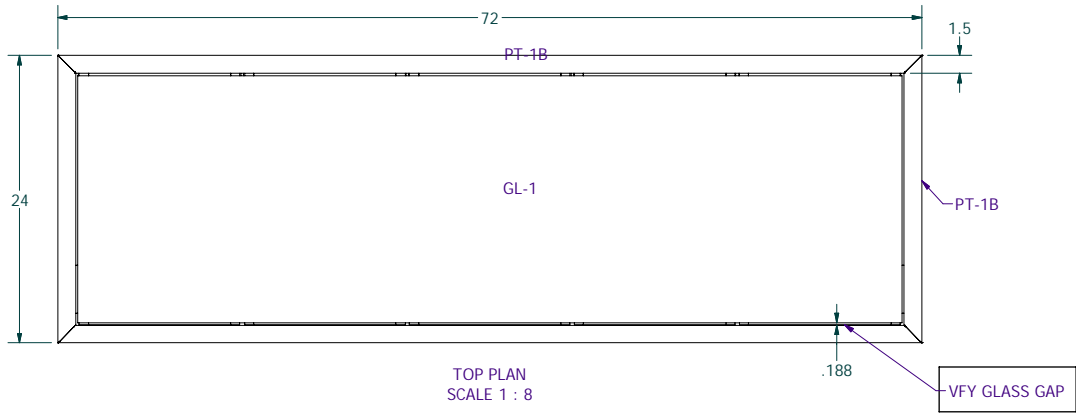

FINISH SCHEDULE	
FINISH	DESCRIPTION
PT-1B	METAL - SHERWIN WILLIAMS INKWELL SW6992
WV-1	RUSTIC WHITE OAK VENEER, STAINED TO MATCH WD-1

PROVIDE QTY (1 EA) AS SHOWN

PURCHASED COMPONENTS		
DESCRIPTION	QTY	PART NUMBER
FF-4 Back Glass	1	8461 MMI Buyout G
FF-4 Fixture Frame	1	8461 MMI Buyout C
FF-4 Inside Shelf Support	1	8461 MMI Buyout D
FF-4 Side Glass	2	8461 MMI Buyout F
FF-4 Top Glass	1	8461 MMI Buyout E

ALL MILLWORK TO BE FIRE RETARDANT TREATED,
FIRE COATING TO BE CLASS "A" FOR FIRE PROTECTION

MASTER MILLWORK, INC
11603 CANYON ROAD EAST
PUYALLUP, WA 98373
PHONE: (253) 770-2023 FAX: (253) 770-6679

DESIGNED BY: TN

6/19/2023

STATUS: WORK IN PROGRESS

RELEASED DATE: TN

FF4 T-SHIRT DISPLAY TABLE





PLANEWEAR - SEA TAC
SEATAC, WA

JOB NO. 8461

ITEM NO. 02

SHEET NO. 1 OF 4

PRELIMINARY
NOT FOR CONSTRUCTION

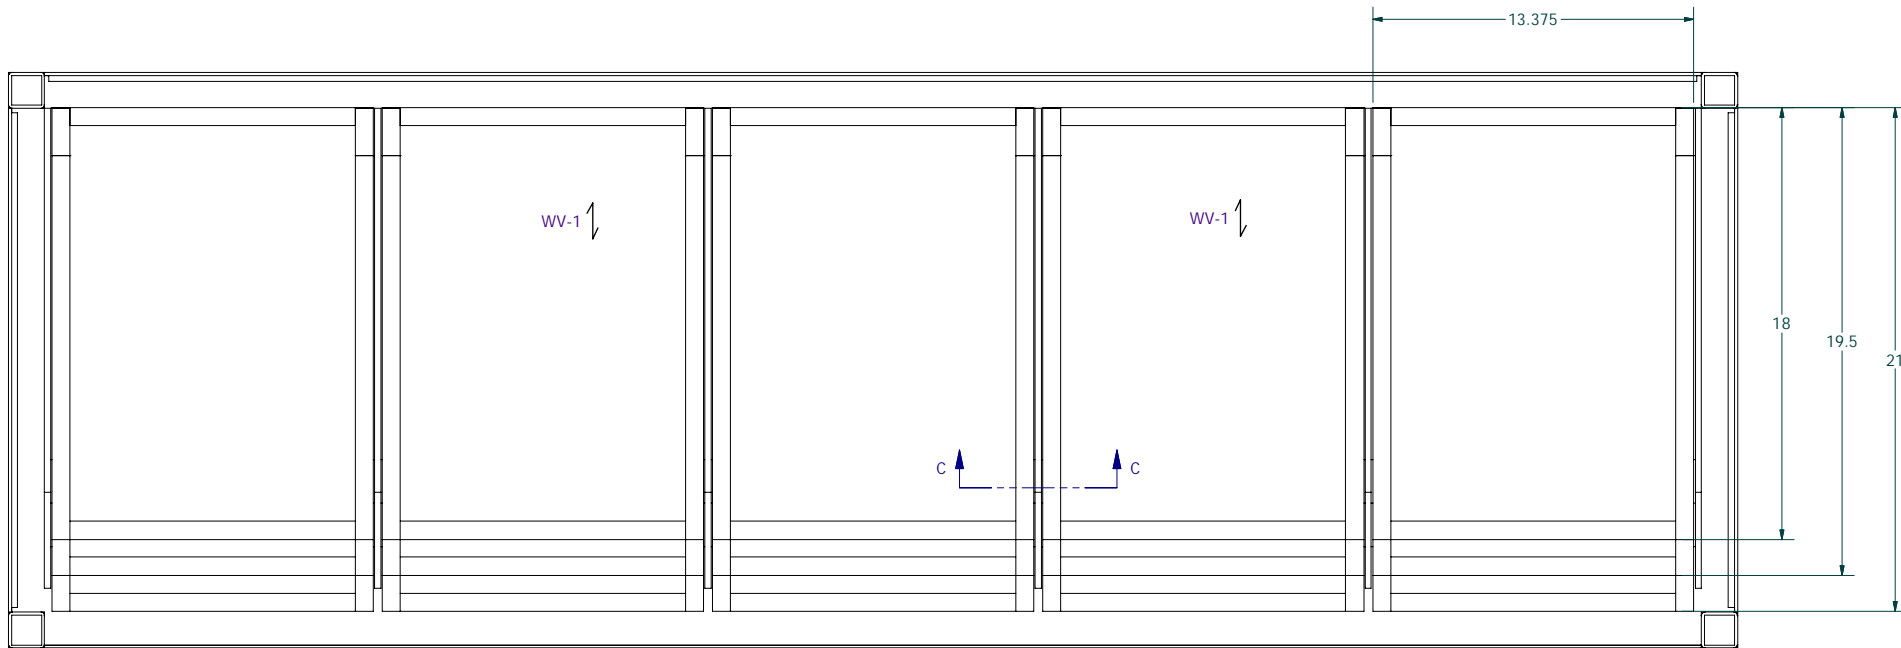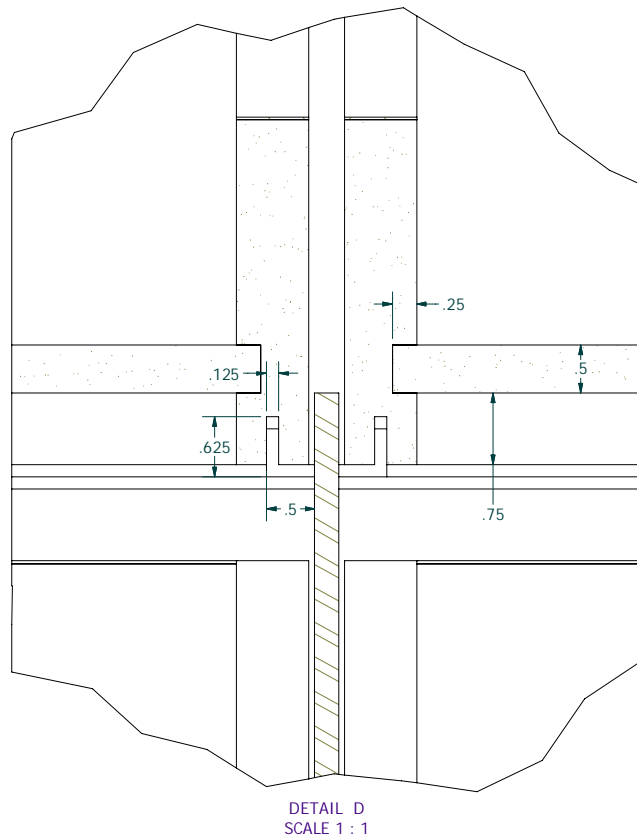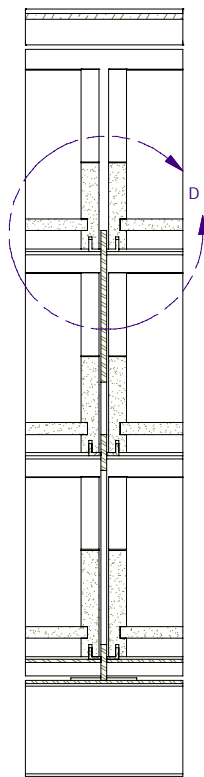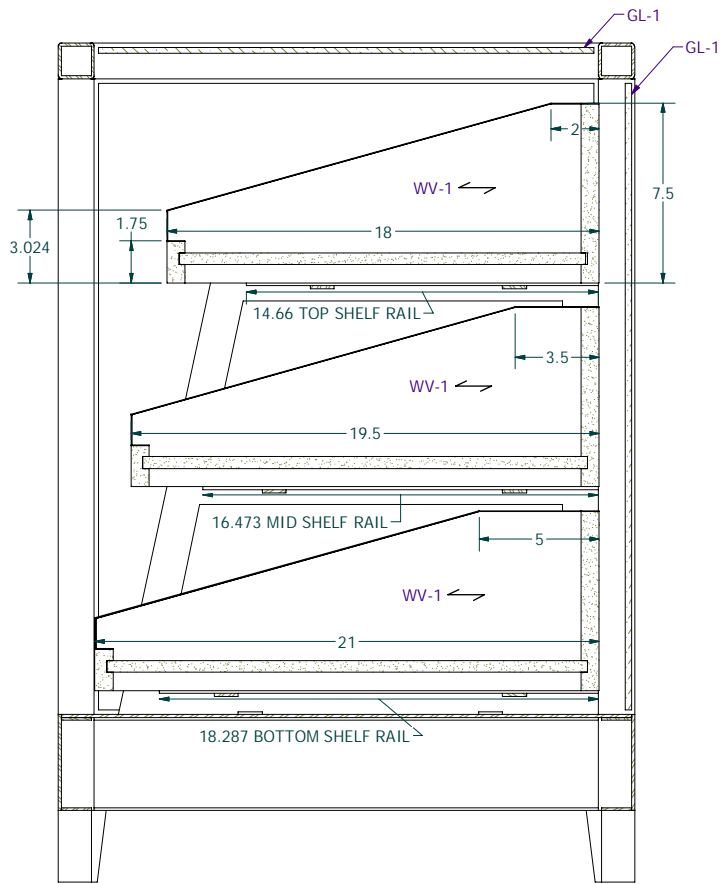


FF4 T-SHIRT DISPLAY TABLE
PLANEWEAR - SEA TAC
SEATAC, WA

JOB NO.
8461
ITEM NO.
02
SHEET NO.
2 OF 4


DESIGNED BY: TN
This document contains confidential and proprietary information that cannot be reproduced or divulged, in whole or in part, without written authorization from Master Millwork, Inc.
ALL DIMENSIONS IN INCHES UNLESS OTHERWISE NOTED

STATUS: WORK IN PROGRESS
RELEASED DATE: TN
RELEASED BY: TN


MASTER MILLWORK, INC
11603 CANYON ROAD EAST
PUYALLUP, WA 98373
PHONE: (253) 770-2023 FAX: (253) 770-6679

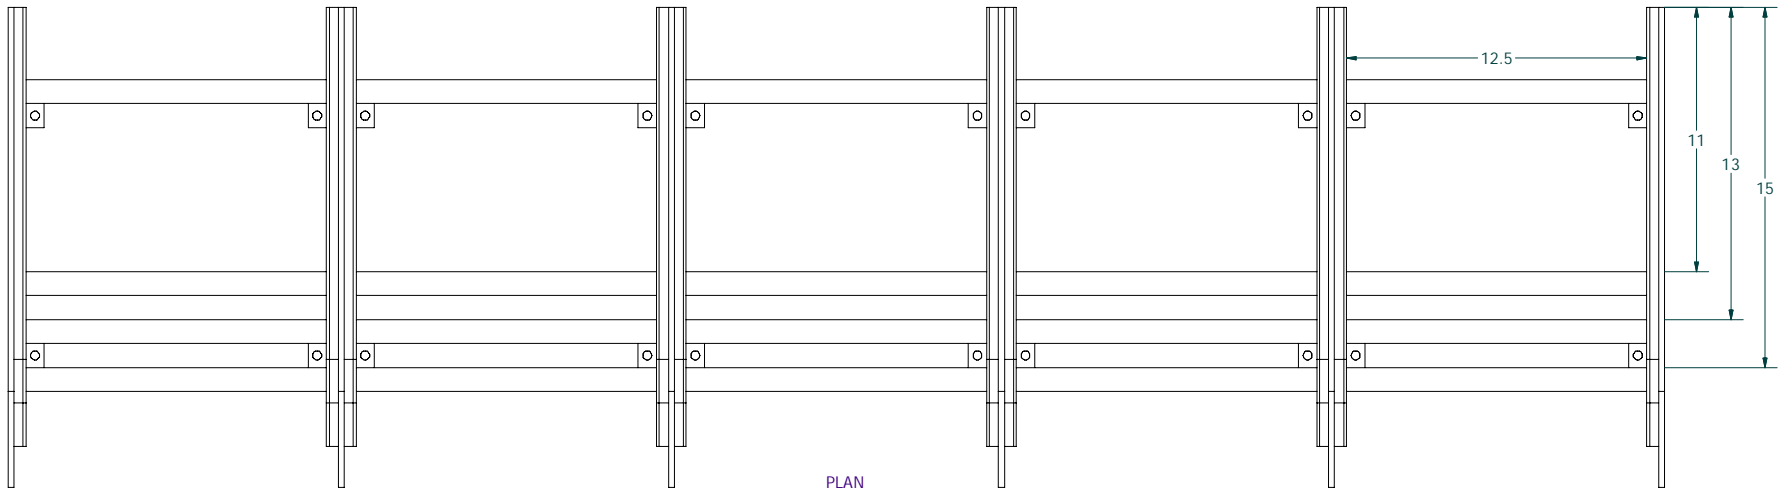


PLAN
SCALE 1 : 4

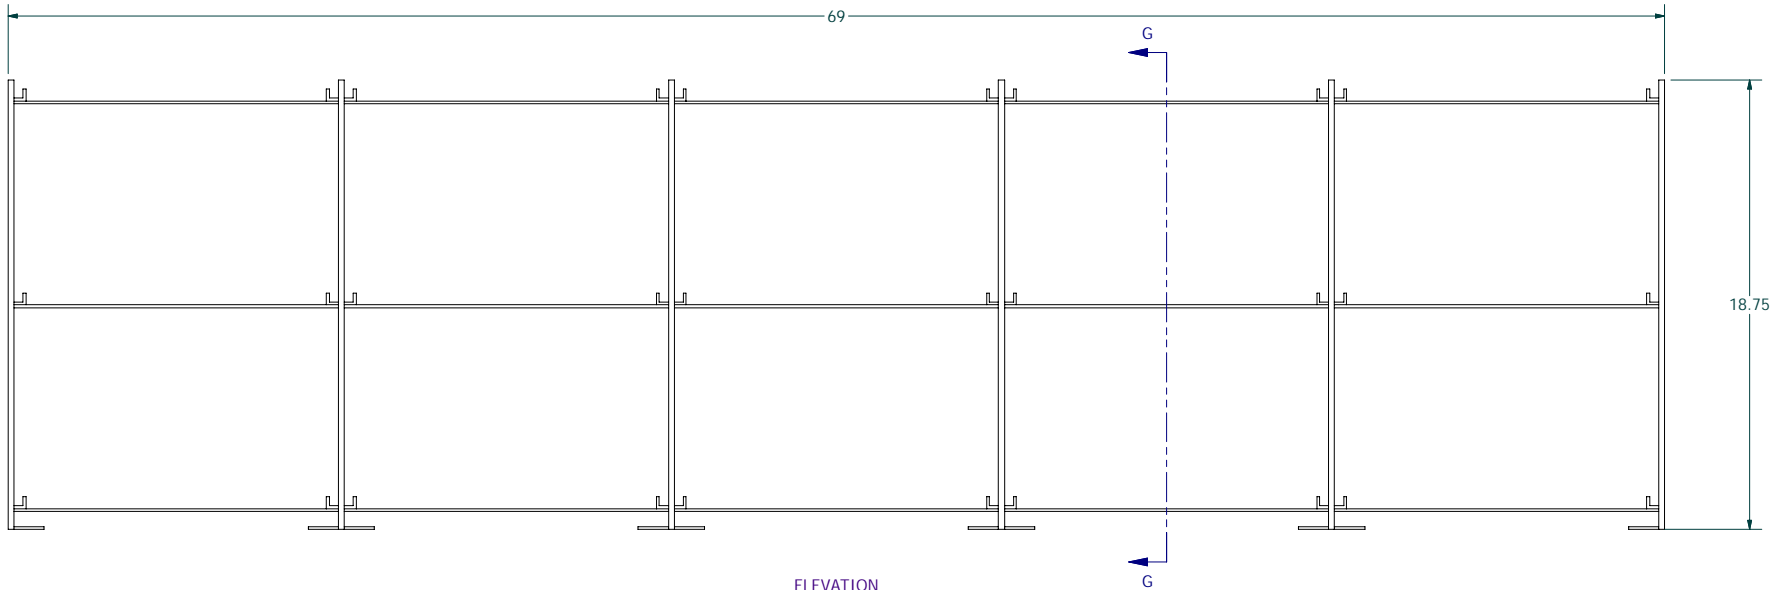

ELEVATION
SCALE 1 : 4

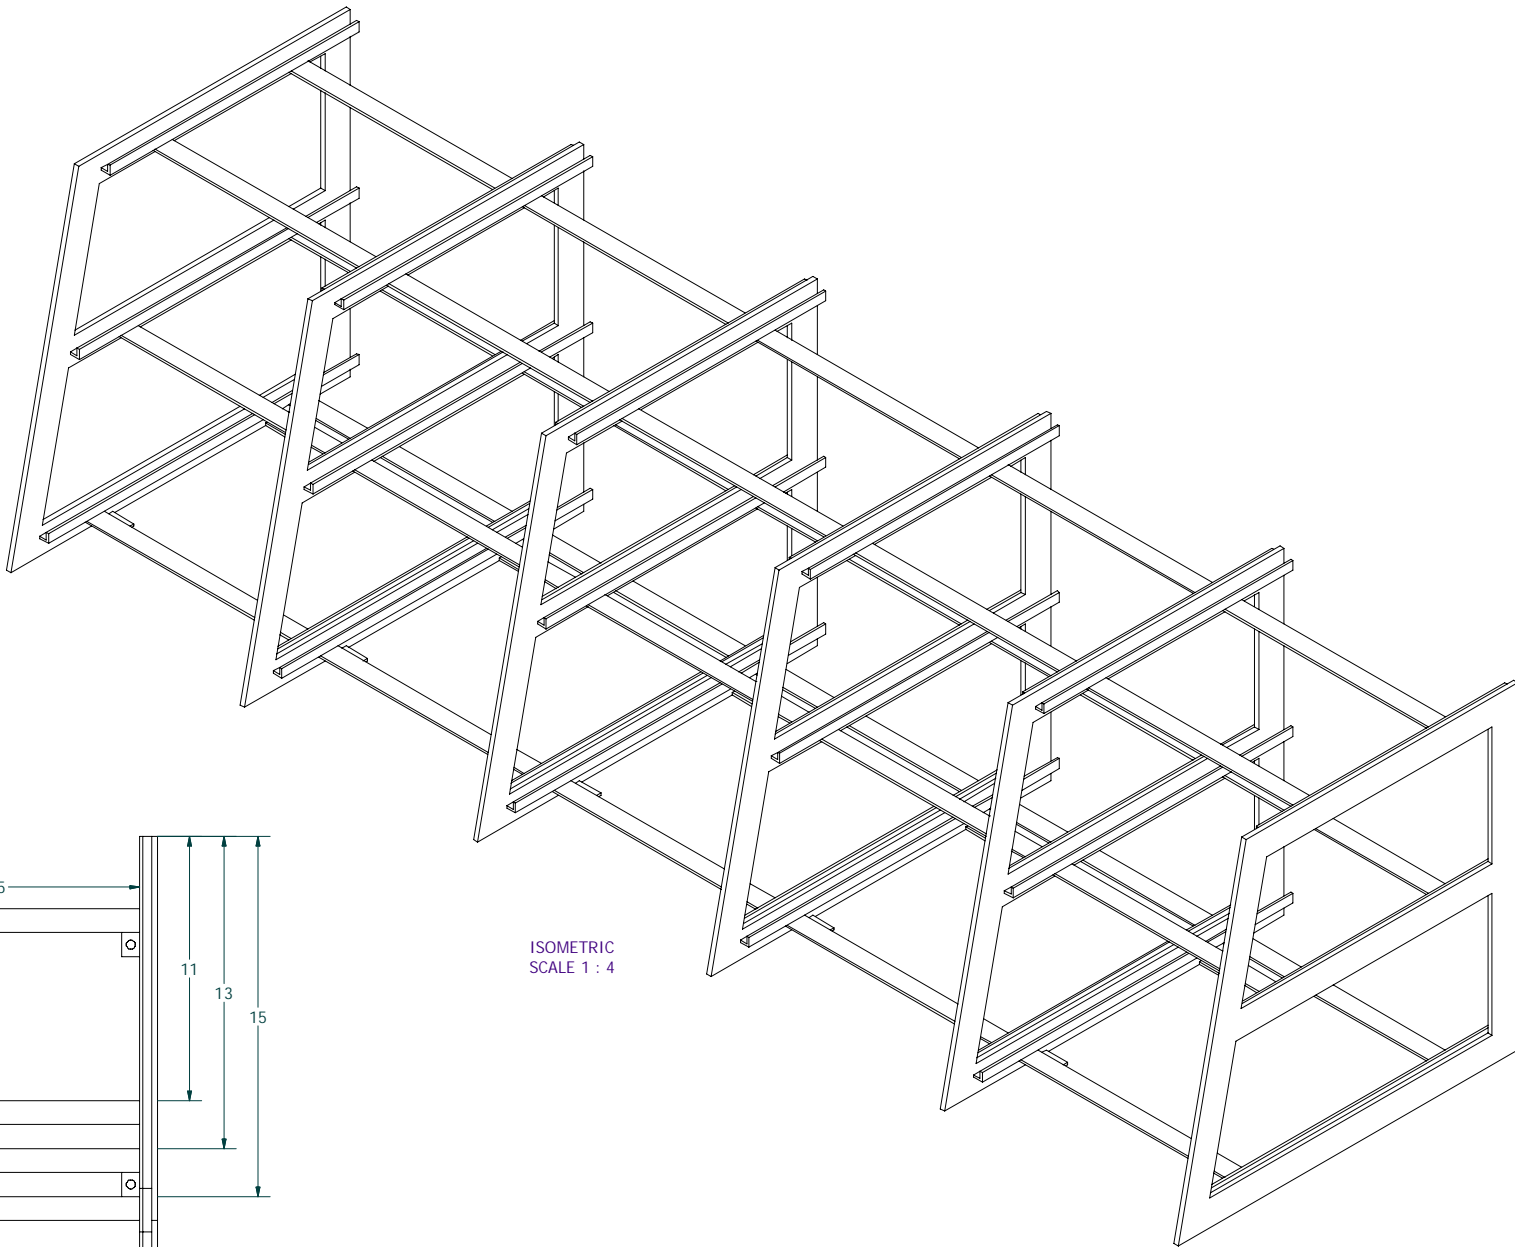

ISOMETRIC
SCALE 1 : 4

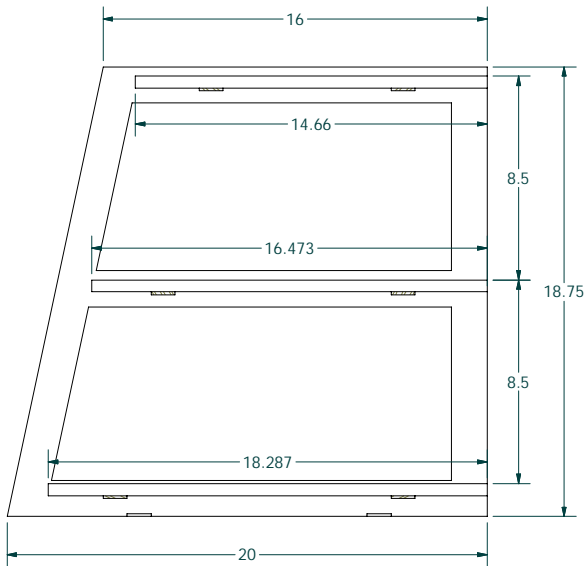

SECTION G-G
SCALE 1 : 4

FF4 T-SHIRT DISPLAY TABLE
PLANEWEAR - SEA TAC
SEATAC, WA

JOB NO.

8461

ITEM NO.

02

SHEET NO.


3 OF 4

DESIGNED BY: TN 6/19/2023
This document contains confidential and proprietary information that cannot be reproduced or divulged, in whole or in part, without written authorization from Master Millwork, Inc.
ALL DIMENSIONS IN INCHES UNLESS OTHERWISE NOTED


STATUS:
RELEASED DATE:
RELEASED BY:
TN

WorkInProgress
TN

MASTER MILLWORK, INC
11603 CANYON ROAD EAST
PUYALLUP, WA 98373
PHONE: (253) 770-2023 FAX: (253) 770-6679

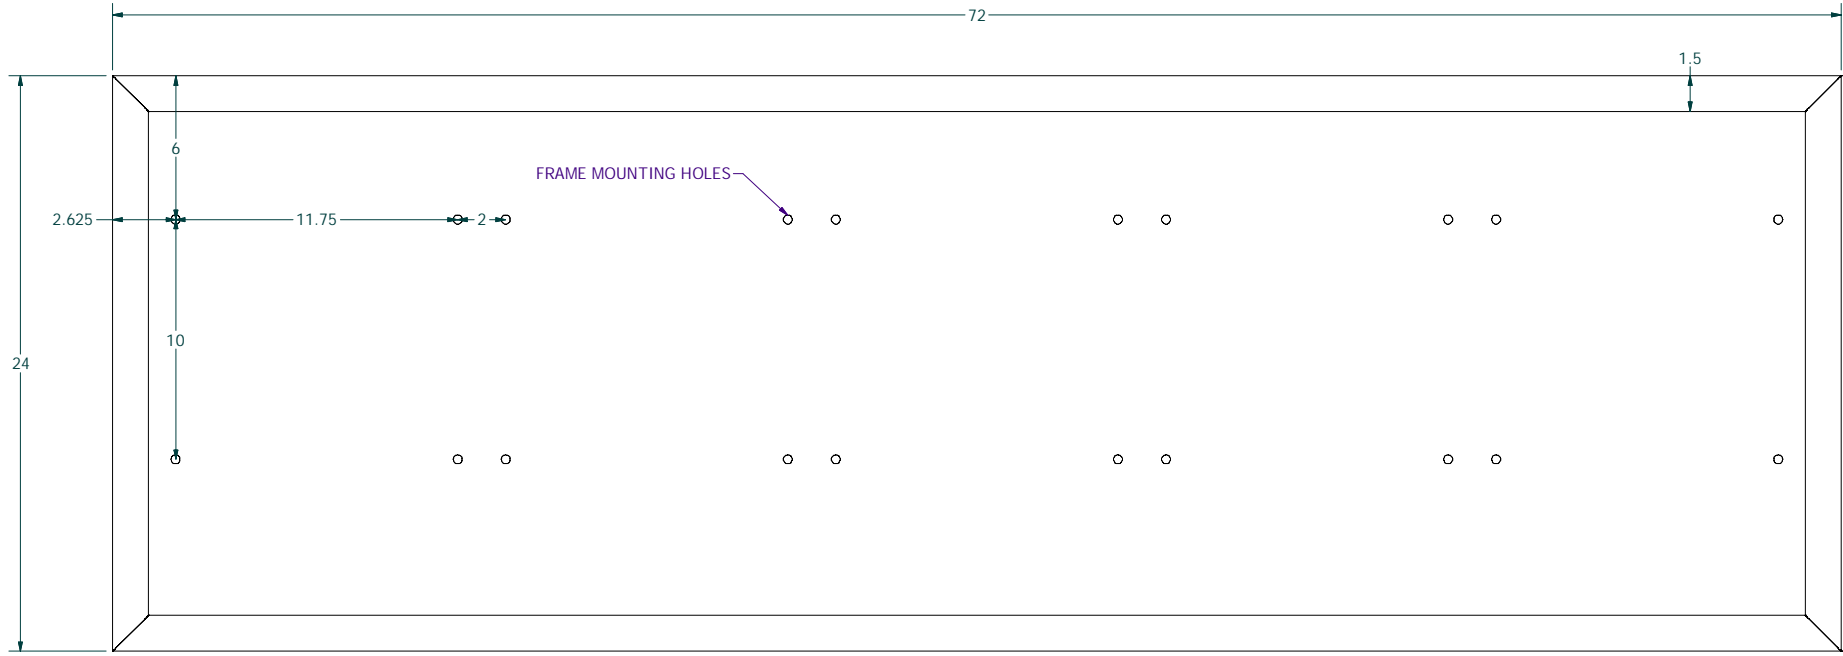


PLAN
SCALE 1 : 4

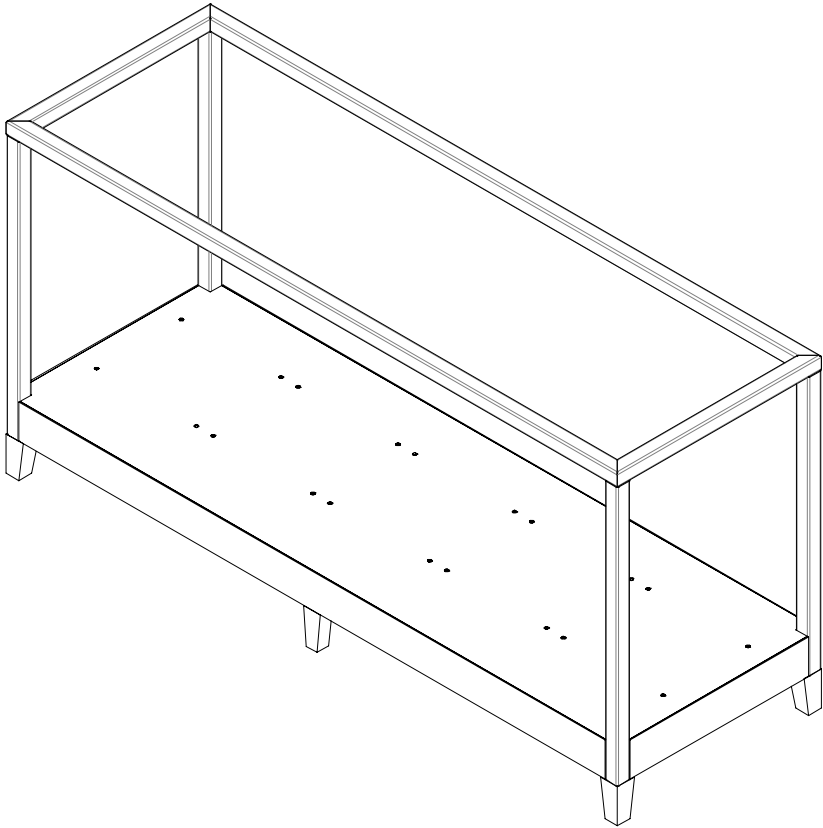

ISOMETRIC
SCALE 1 : 8



ELEVATION
SCALE 1 : 4

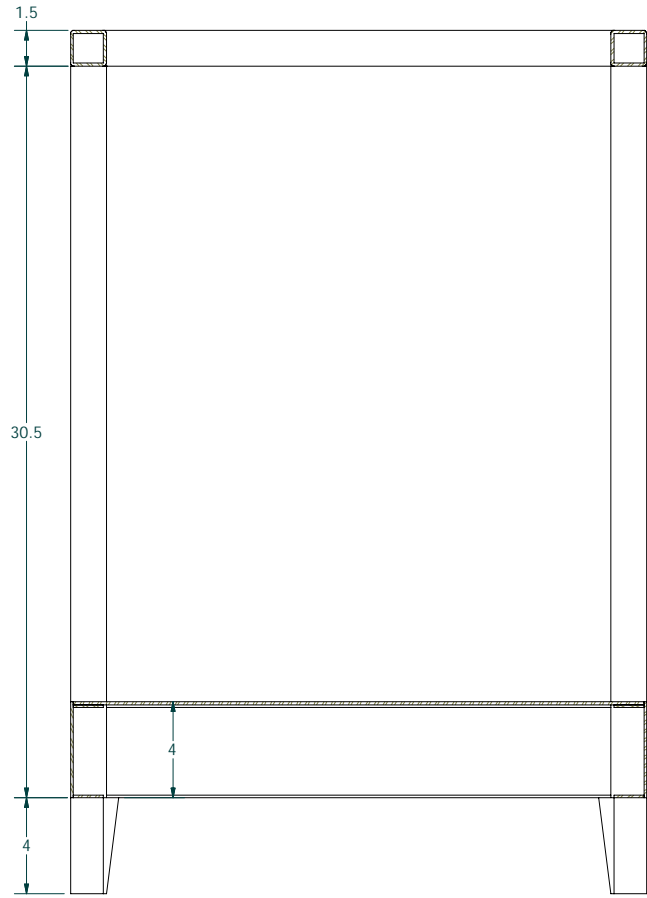

SECTION H-H
SCALE 1 : 4

FF4 T-SHIRT DISPLAY TABLE
PLANEWEAR - SEA TAC
SEATAC, WA

JOB NO.

8461

ITEM NO.

02

SHEET NO.

4 OF 4

DESIGNED BY:

TN

6/19/2023

STATUS:


RELEASED DATE:

RELEASED BY:


TN

WorkInProgress


MASTER MILLWORK, INC
11603 CANYON ROAD EAST
PUYALLUP, WA 98373
PHONE: (253) 770-2023 FAX: (253) 770-6679

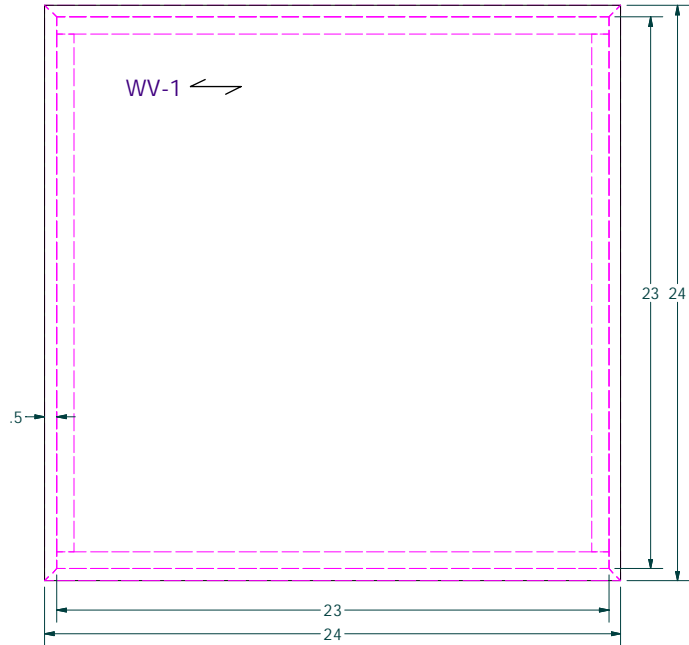


PLAN
SCALE 1 : 4

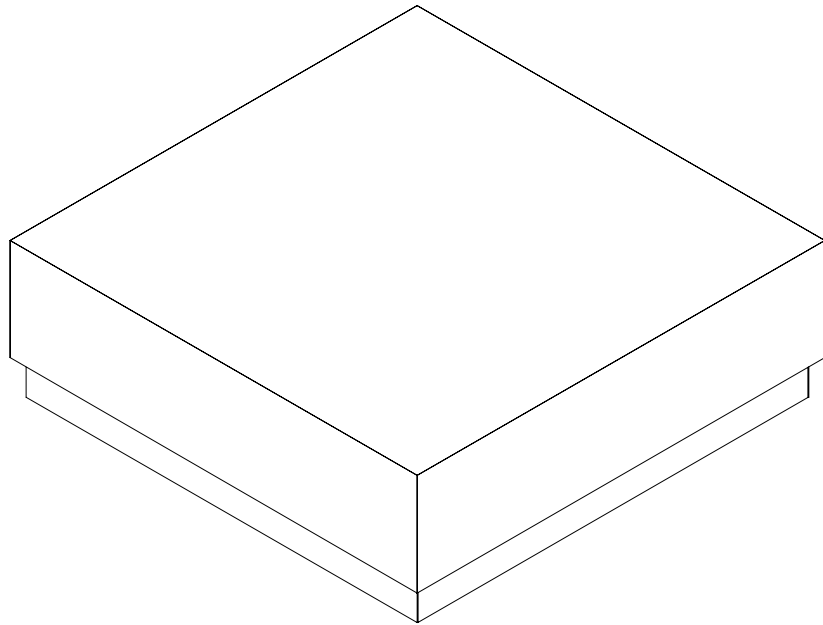

ISOMETRIC
SCALE 1 : 4

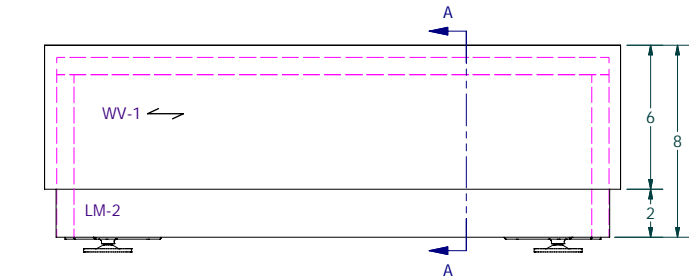

ELEVATION
SCALE 1 : 4

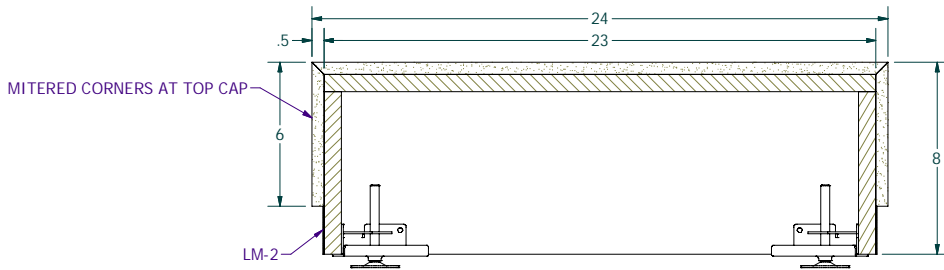

SECTION A-A
SCALE 1 : 4

FINISH SCHEDULE	
FINISH	DESCRIPTION
WV-1	RUSTIC WHITE OAK VENEER, STAINED TO MATCH WD-1
LM-2	FORMICA 927-58 CC FOLKSTONE

PROVIDE QTY (1 EA) AS SHOWN

PURCHASED COMPONENTS		
DESCRIPTION	QTY	PART NUMBER
Leveler w/ Bracket, Rockler	4	Rockler #31217

MASTER MILLWORK, INC
11603 CANYON ROAD EAST
PUYALLUP, WA 98373
PHONE: (253) 770-2023 FAX: (253) 770-6679



Work in Progress	
RELEASED DATE:	TN
RELEASED BY:	

DESIGNED BY: TN 6/23/2023
This document contains confidential and proprietary information that cannot be reproduced or divulged, in whole or in part, without written authorization from Master Millwork, Inc.
ALL DIMENSIONS IN INCHES UNLESS OTHERWISE NOTED

FF8 MANNEQUIN PLATFORM
PLANEWEAR - SEA TAC
SEATTLE, WA


JOB NO.	8461
ITEM NO.	04
SHEET NO.	1 OF 1

PRELIMINARY
NOT FOR CONSTRUCTION

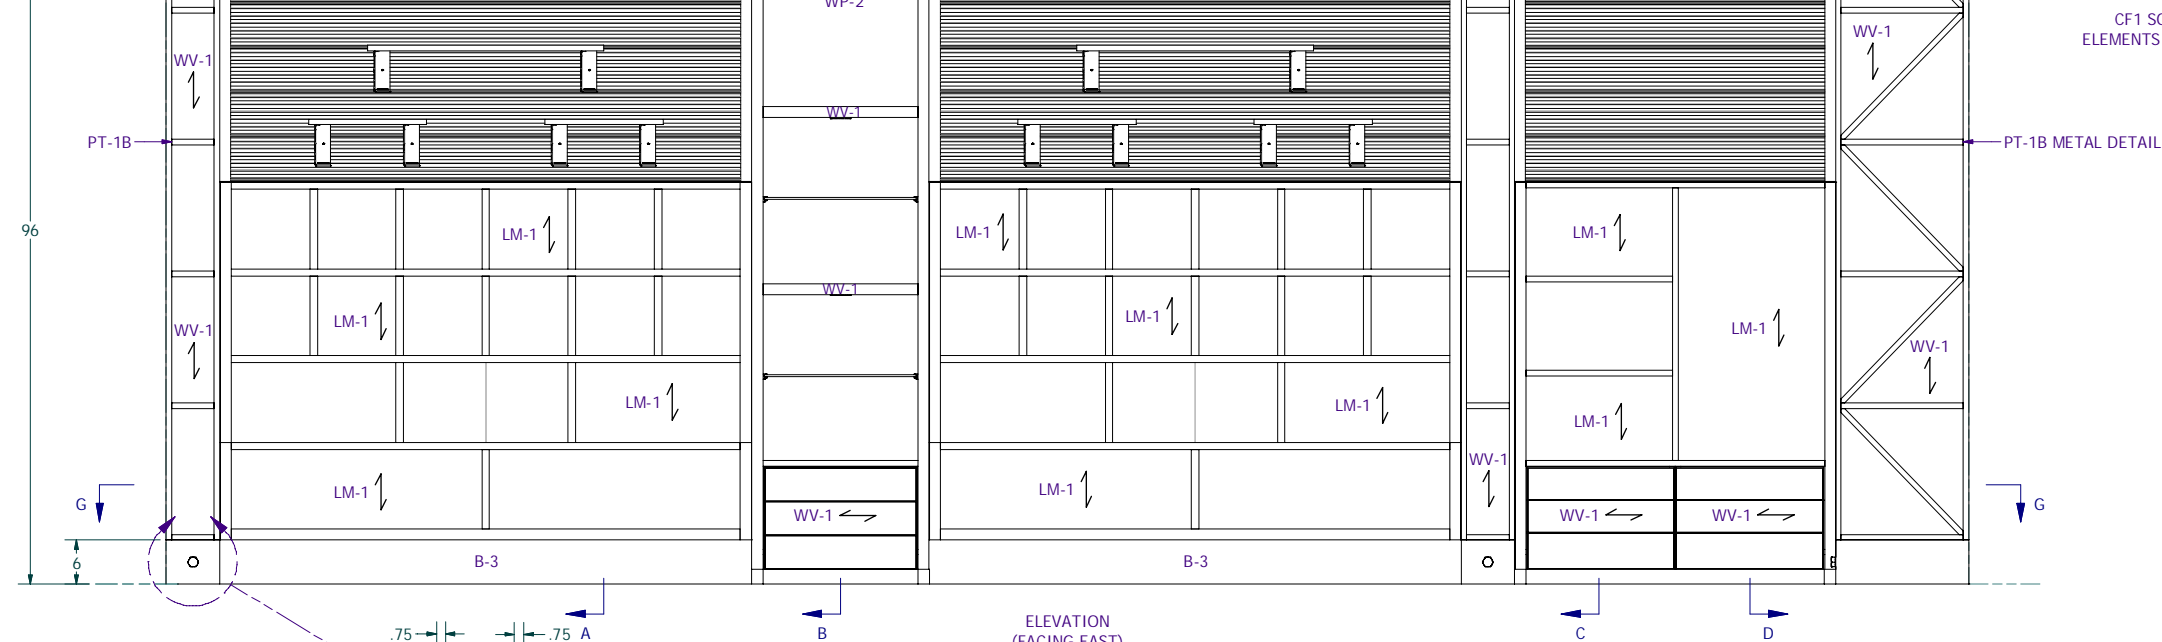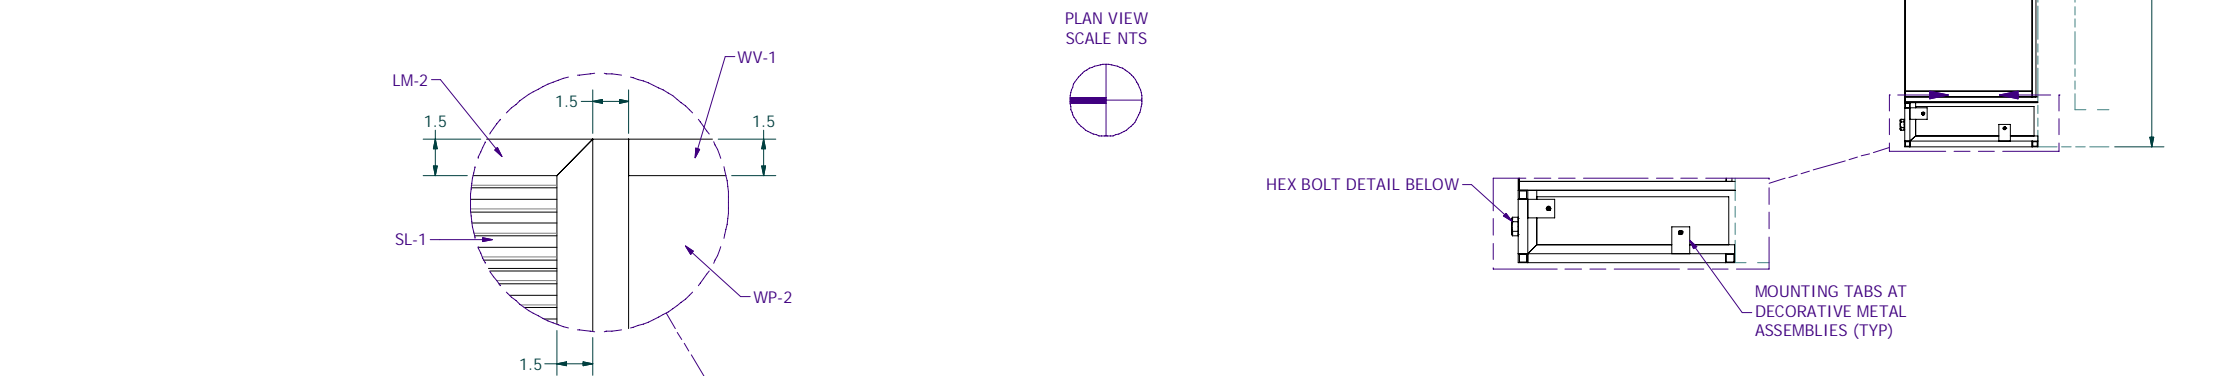


PROVIDE QTY (1 EA) AS SHOWN

ALL MILLWORK TO BE FIRE RETARDANT TREATED
FIRE COATING TO BE CLASS 'A' FOR FIRE PROTECTION

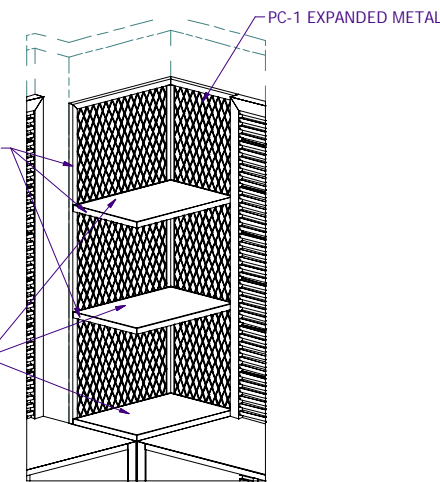


PRELIMINARY
NOT FOR CONSTRUCTION


SALES FLOOR NORTHEAST PERIMETER CASEWORK		DESIGNED BY:	ben	7/24/2023	STATUS:	WorkInProgress
JOB NO.		This document contains confidential and proprietary information that cannot be reproduced or duplicated, in whole or in part, without written authorization from Master Millwork, Inc.				
ITEM NO.		ALL DIMENSIONS IN INCHES UNLESS OTHERWISE NOTED				
SHEET NO.		<p>MASTER MILLWORK, INC</p> <p>11603 CANYON ROAD EAST</p> <p>PUYALLUP, WA 98373</p> <p>PHONE: (253) 770-2023 FAX: (253) 770-6679</p>				
8461		RELEASED DATE:				
05		RELEASED BY:				
1 OF 4		INITIALS				

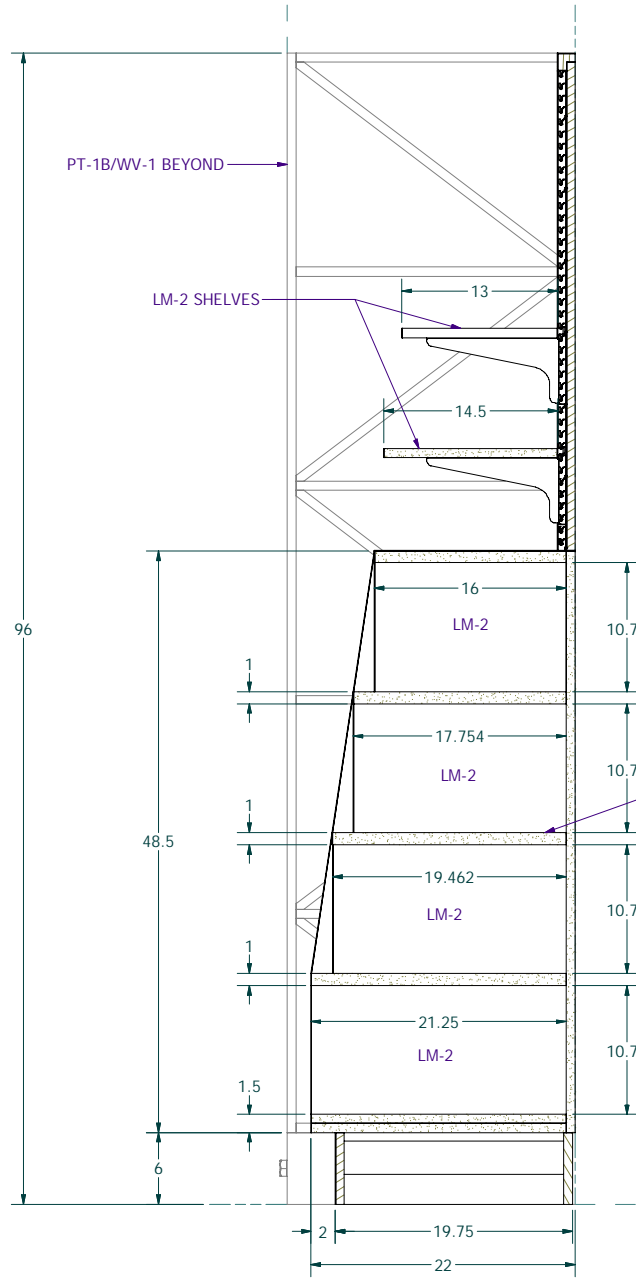

SECTION A-A
SCALE 1 : 8


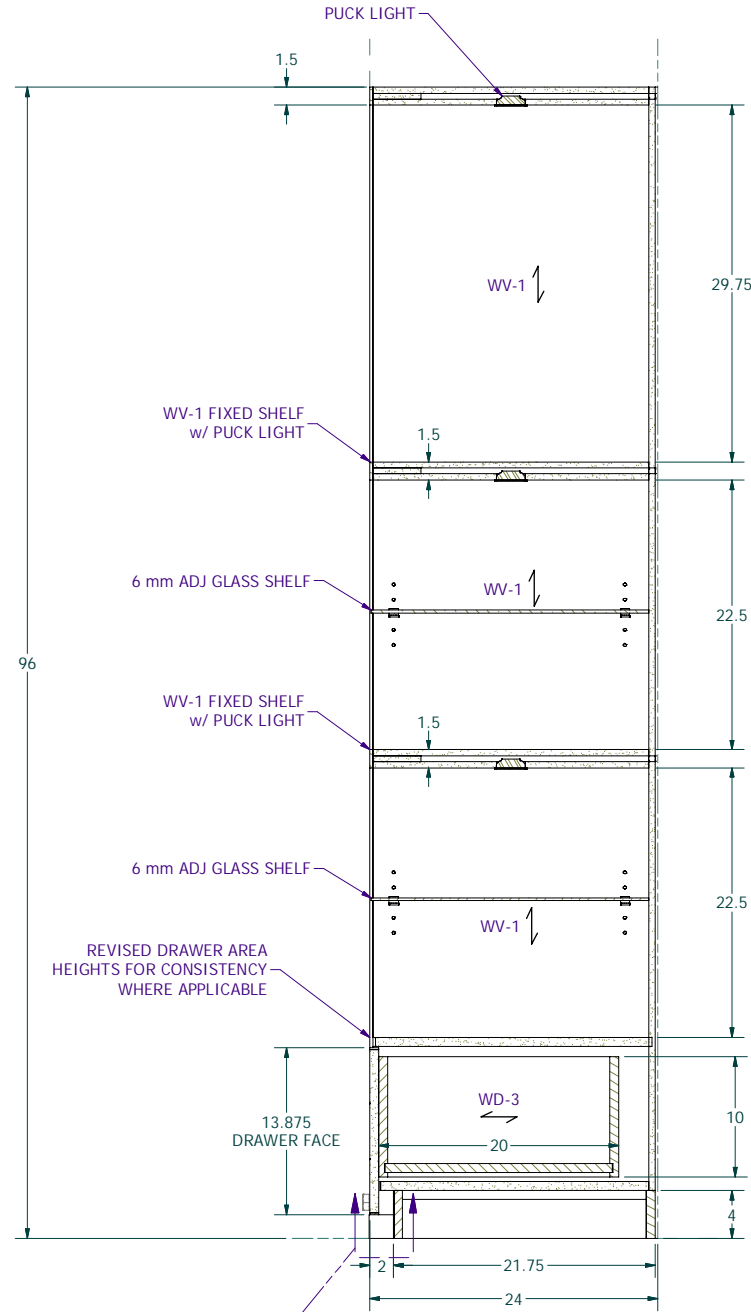


SECTION B-B
SCALE 1 : 8

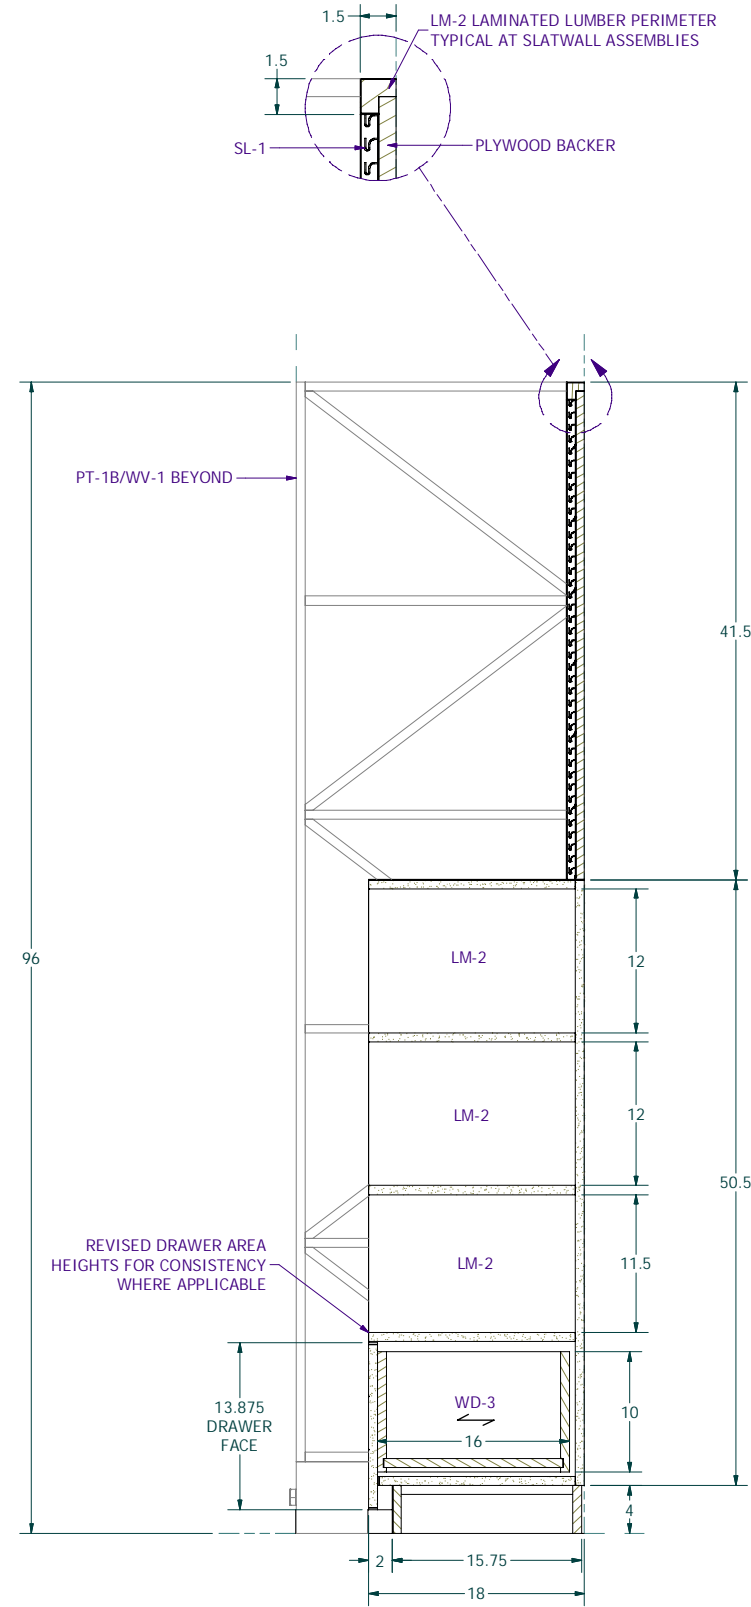

SECTION C-C
SCALE 1 : 8

HEX HEAD BOLT AT WF30 BEYOND

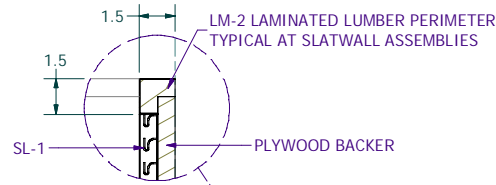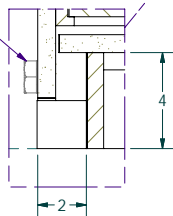

SALES FLOOR NORTHEAST PERIMETER CASEWORK



PLANEWEAR - SEA TAC
SEATTLE, WA

JOB NO.
8461
ITEM NO.
05
SHEET NO.
2 OF 4

DESIGNED BY: ben
7/24/2023
This document contains confidential and proprietary information that cannot be reproduced or divulged, in whole or in part, without written authorization from Master Millwork, Inc.
ALL DIMENSIONS IN INCHES UNLESS OTHERWISE NOTED

STATUS: Work in Progress
RELEASED DATE: INITIALS

MASTER MILLWORK, INC
11603 CANYON ROAD EAST
PUYALLUP, WA 98373
PHONE: (253) 770-2023 FAX: (253) 770-6679

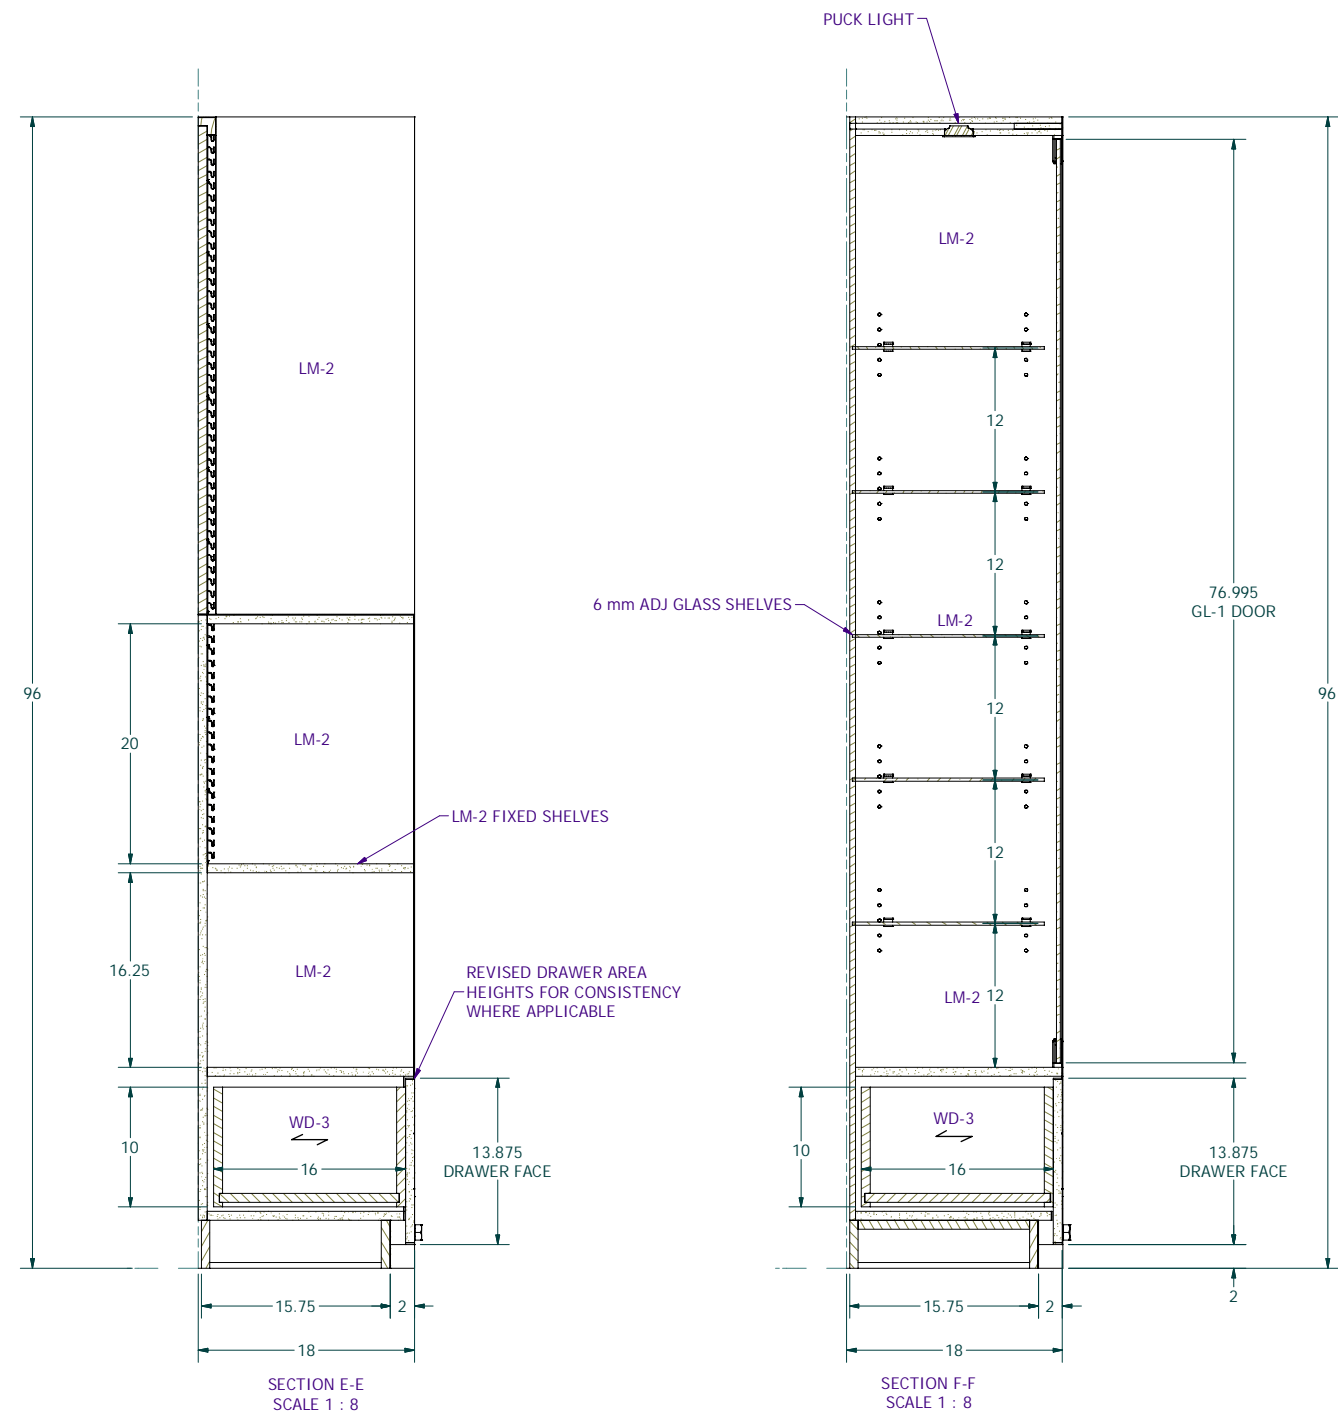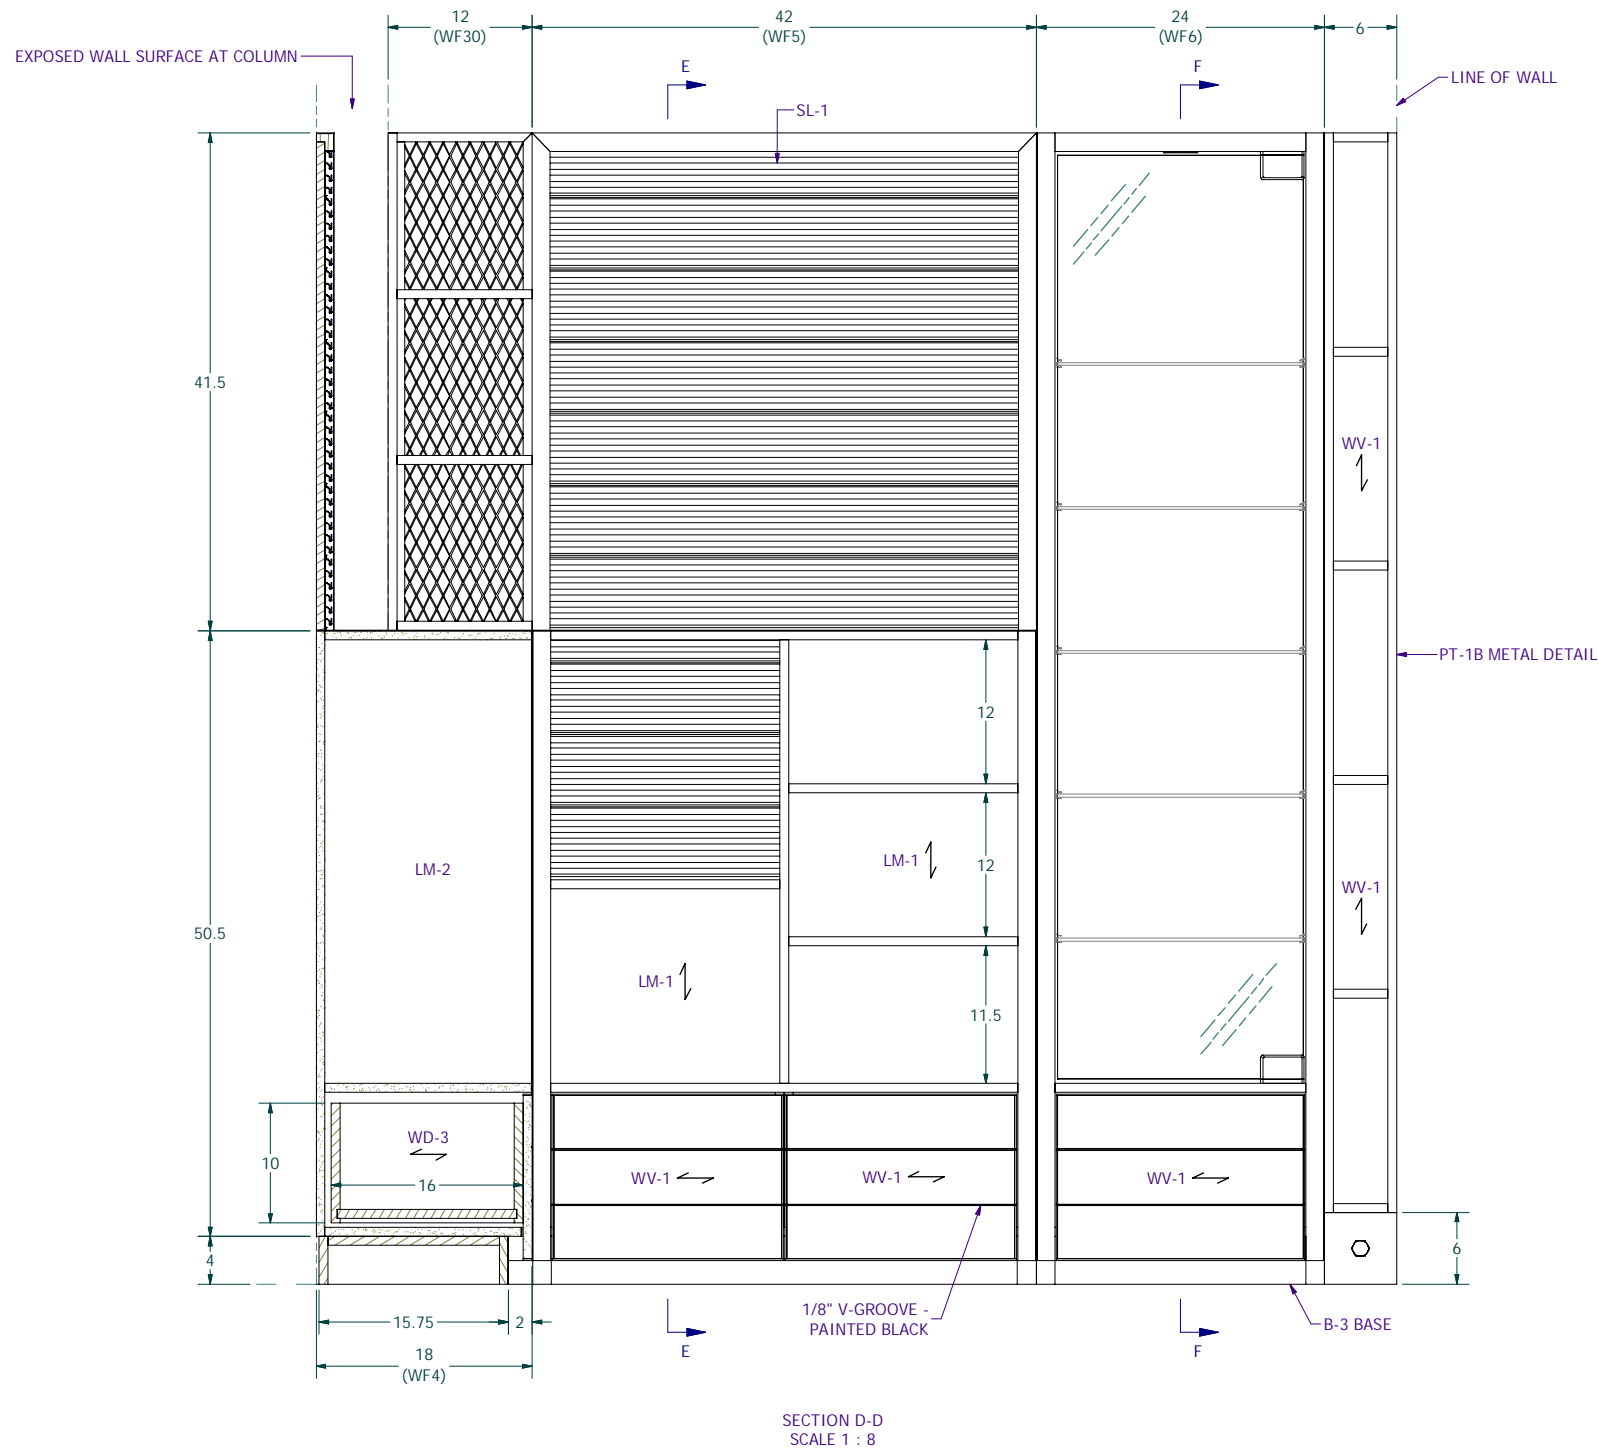

SALES FLOOR NORTHEAST PERIMETER CASEWORK


PLANEWEAR - SEA TAC
SEATTLE, WA

JOB NO.
8461
ITEM NO.
05
SHEET NO.
3 OF 4

DESIGNED BY: ben
7/24/2023
This document contains confidential and proprietary information that cannot be reproduced or divulged, in whole or in part, without written authorization from Master Millwork, Inc.
ALL DIMENSIONS IN INCHES UNLESS OTHERWISE NOTED

STATUS:
RELEASED DATE:
INITIALS

MASTER MILLWORK, INC
11603 CANYON ROAD EAST
PUYALLUP, WA 98373
PHONE: (253) 770-2023 FAX: (253) 770-6679

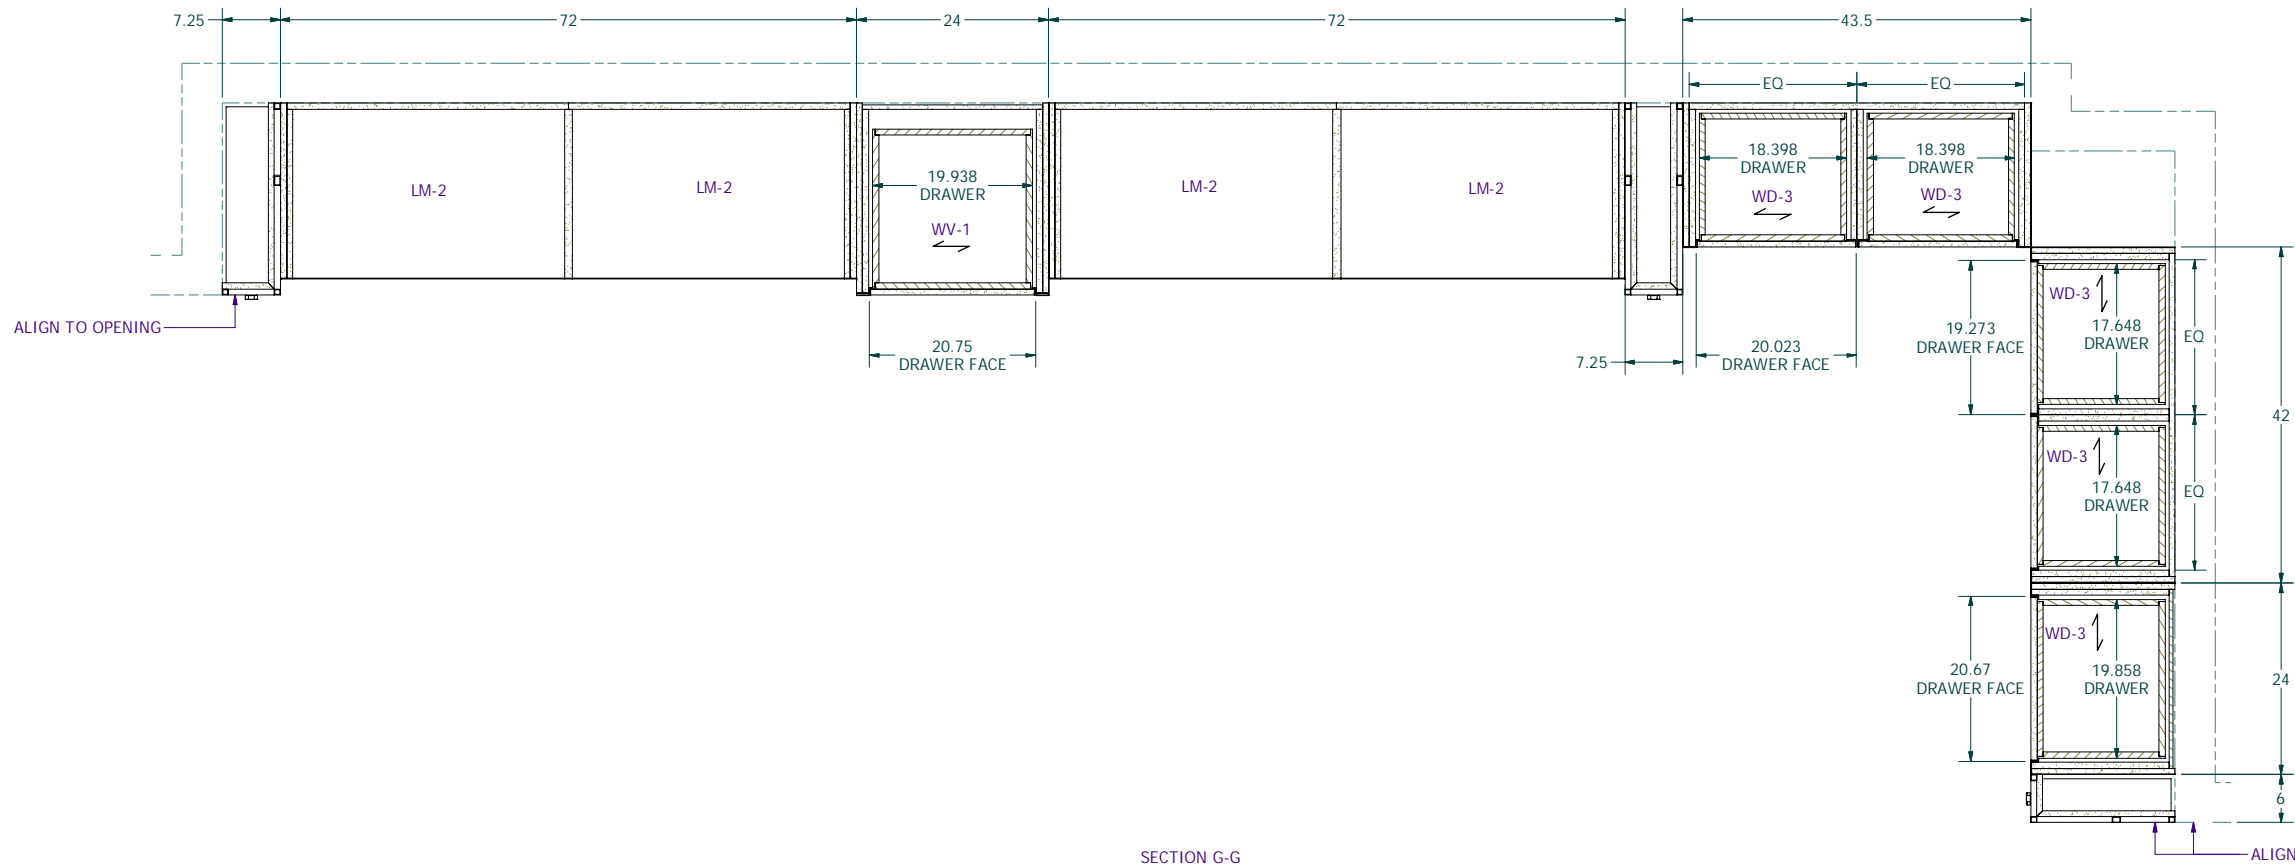

SECTION G-G
SCALE 1 : 12

SALES FLOOR NORTHEAST PERIMETER CASEWORK




PLANEWEAR - SEA TAC
SEATTLE, WA

JOB NO.
8461
ITEM NO.
05
SHEET NO.
4 OF 4

DESIGNED BY: ben 7/24/2023
This document contains confidential and proprietary information that cannot be reproduced or divulged, in whole or in part, without written authorization from Master Millwork, Inc.
ALL DIMENSIONS IN INCHES UNLESS OTHERWISE NOTED

STATUS:
RELEASED DATE:
RELEASED BY:
INITIALS

MASTER MILLWORK, INC
11603 CANYON ROAD EAST
PUYALLUP, WA 98373
PHONE: (253) 770-2023 FAX: (253) 770-6679

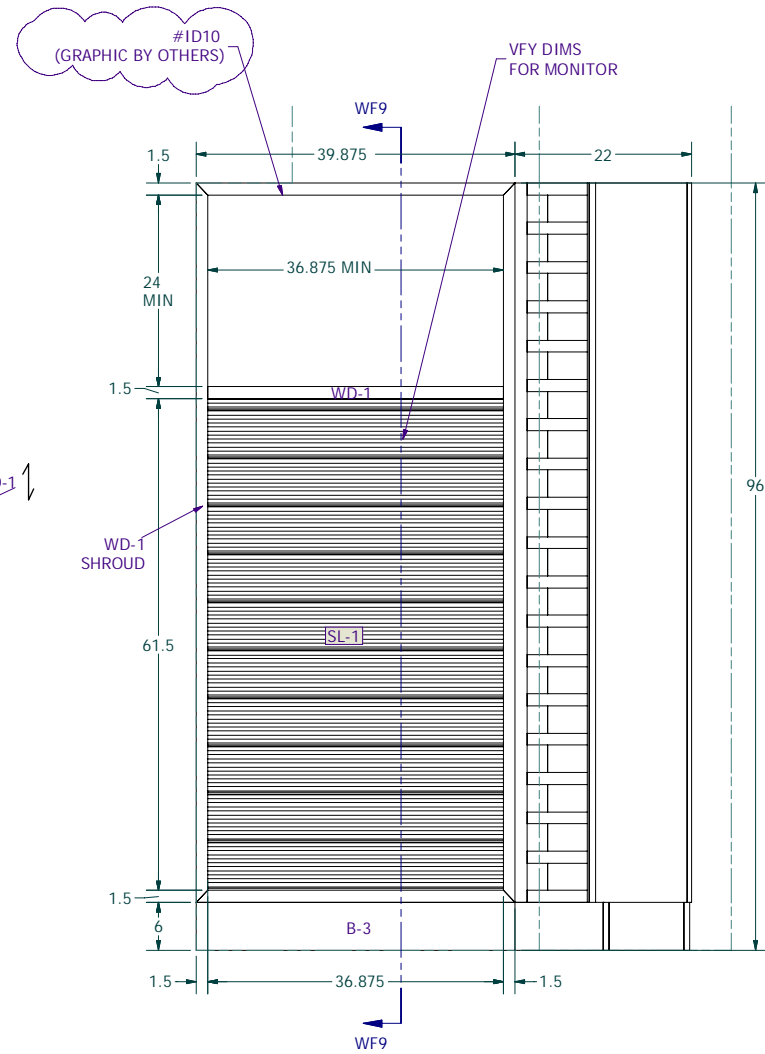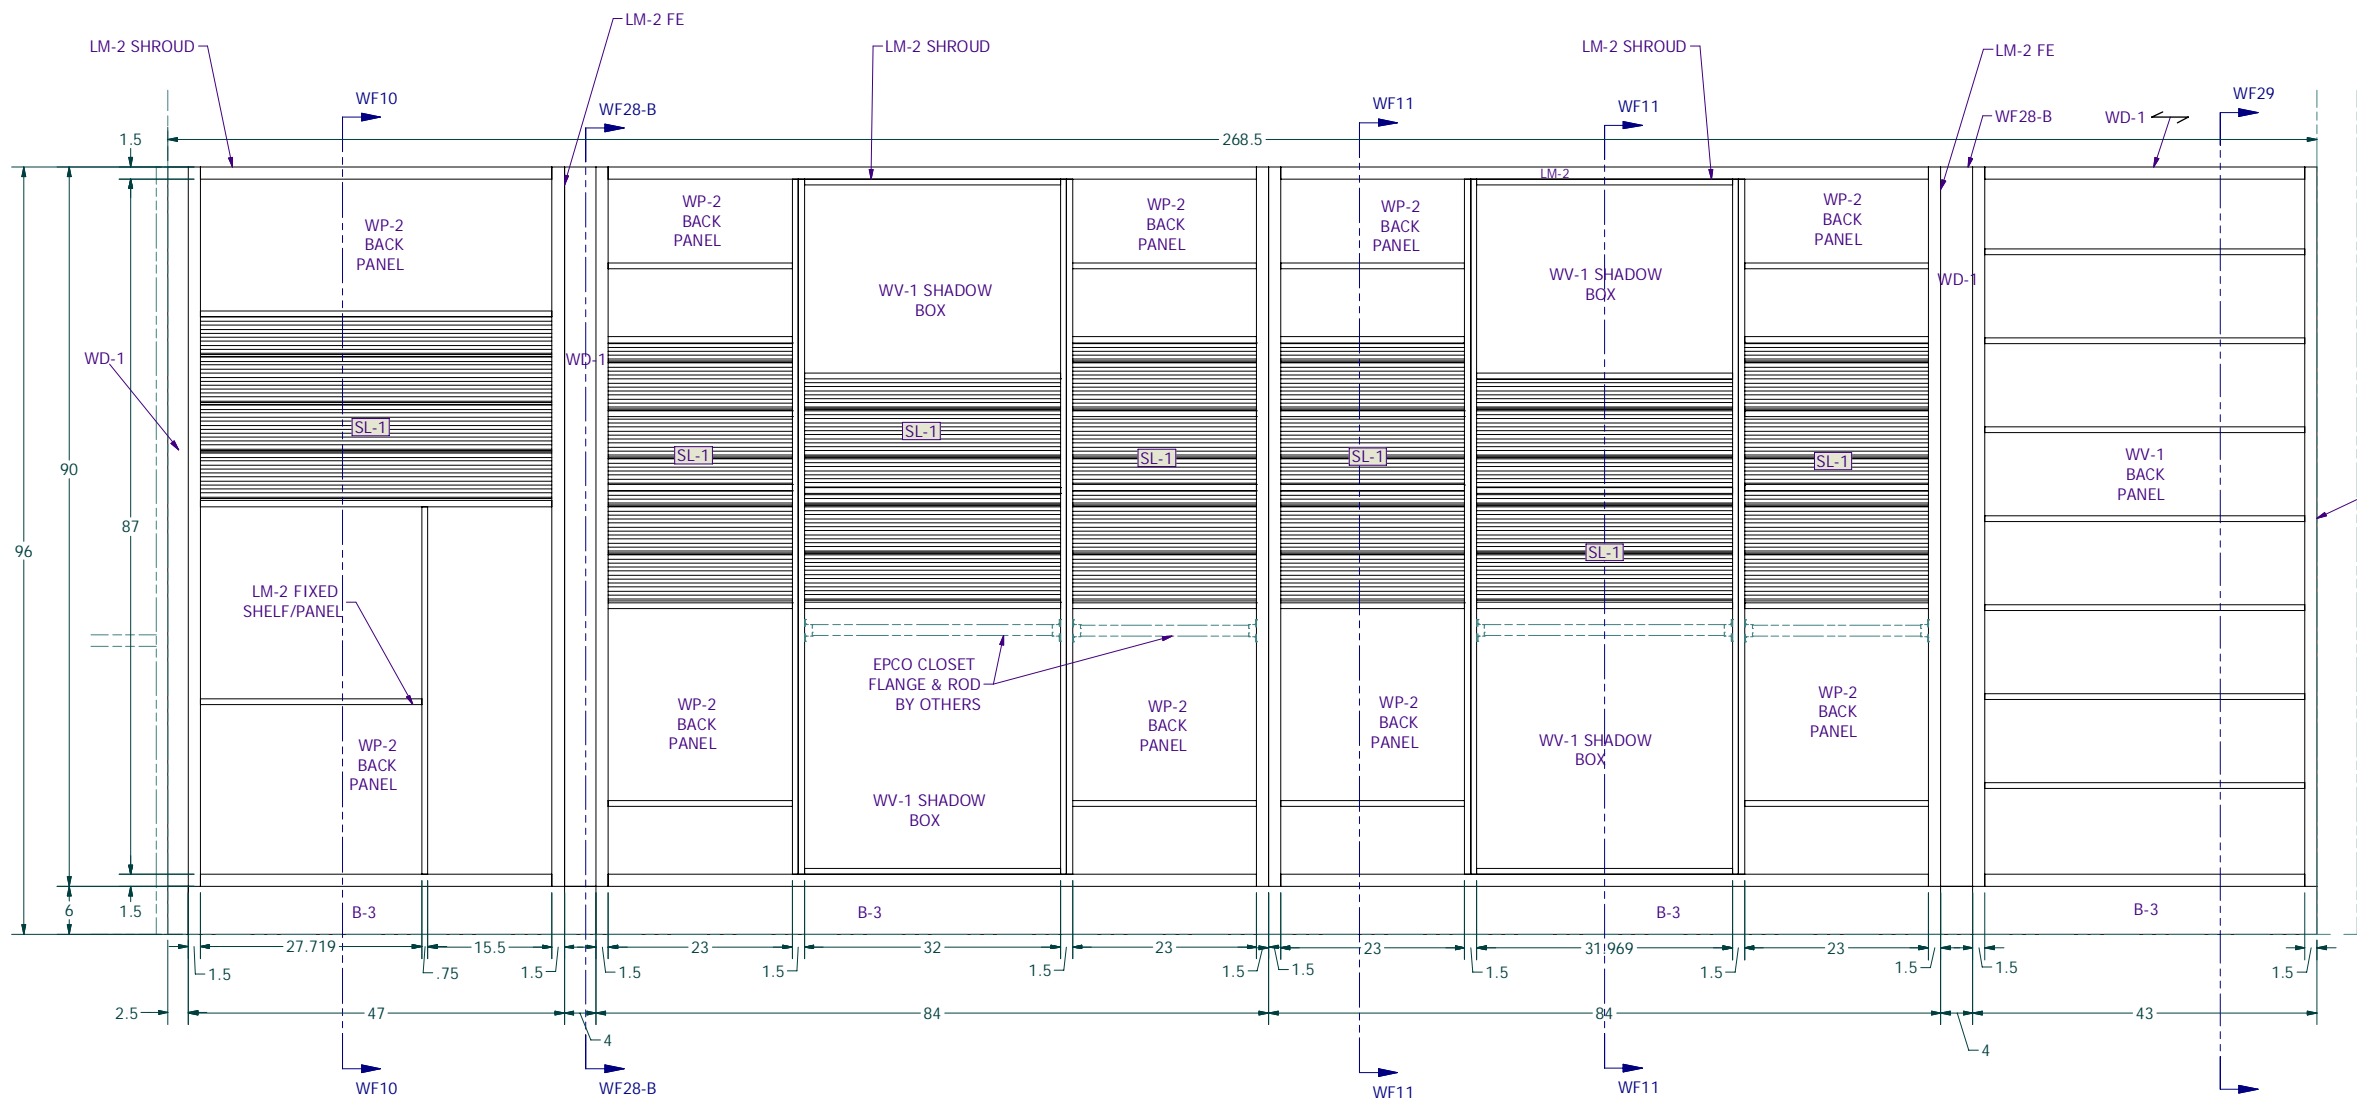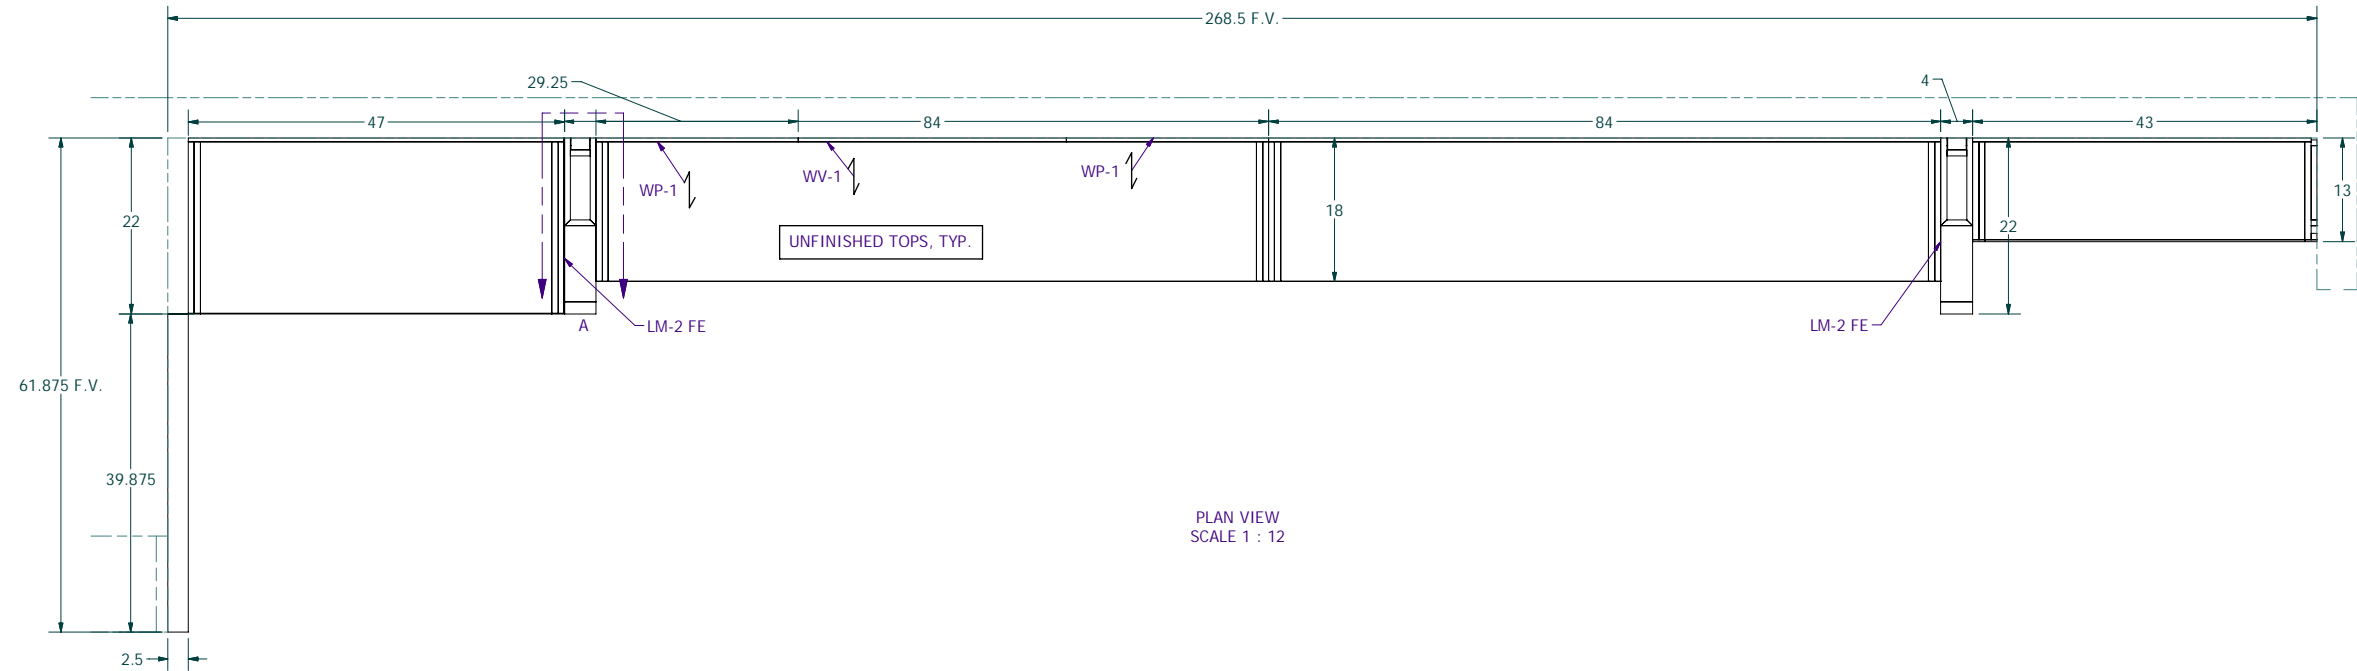

FINISH SCHEDULE	
FINISH	DESCRIPTION
LM-2	FORMICA 927-58 CC FOLKSTONE
WP-2	FORMICA 928-58 MOUSE
WV-1	RUSTIC WHITE OAK VENEER, STAINED TO MATCH WD-1
WD-1	RUSTIC WHITE LUMBER, STAINED TO MATCH APPROVED SAMPLE
B-3	22 GA METAL BASE, TIGER DRYLAC RAL 9005
PT-1A	SHERWIN WILLIAMS INKWELL SW6992

PROVIDE QTY (1 EA) AS SHOWN

PRELIMINARY
NOT FOR CONSTRUCTION

PURCHASED COMPONENTS		
QTY	DESCRIPTION	PART NUMBER
28.440 ft	22 GA x 6" x 120" Steel Base (B-3)	22 GA x 6" x 120" Steel Base (B-3)
121.112 ft	1" Aluminum Flat Back Megawall Slatwall, 6"H x 96"L	A10-1S-96

ALL CASEWORK/MILLWORK TO BE
FIRE RETARDANT TREATED. FIRE
COATING TO BE CLASS 'A' FOR FIRE
PROTECTION.

MASTER MILLWORK, INC
11603 CANYON ROAD EAST
PUYALLUP, WA 98373
PHONE: (253) 770-2023 FAX: (253) 770-6679

WorkInProgress

INITIALS

RELEASED BY

RELEASED DATE

DESIGNED BY: halley

6/29/2023

STATUS: RELEASED DATE

6/29/2023

SALES FLOOR SOUTHEAST PERIMETER CASEWORK

PLANEWEAR
SEATTLE, WA

JOB NO.

8461

ITEM NO.










06


SHEET NO.

1 OF 3

This document contains confidential and proprietary information that cannot be reproduced or divulged, in whole or in part, without written authorization from Master Millwork, Inc.

ALL DIMENSIONS IN INCHES UNLESS OTHERWISE NOTED

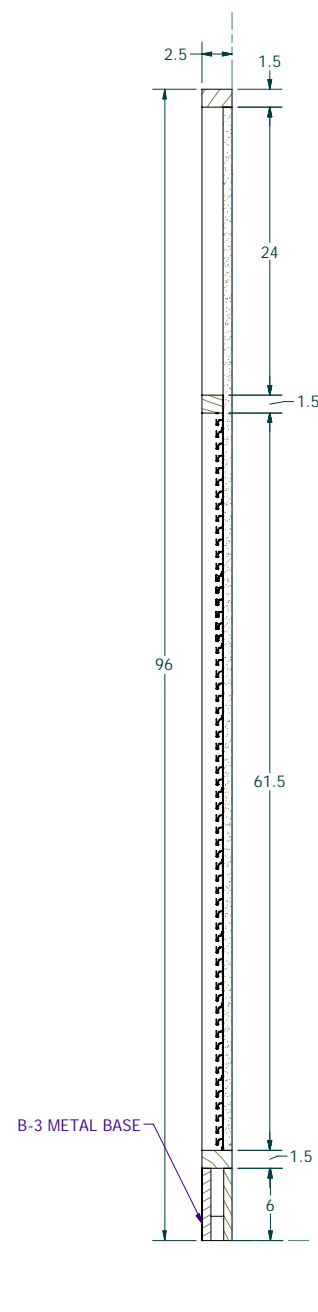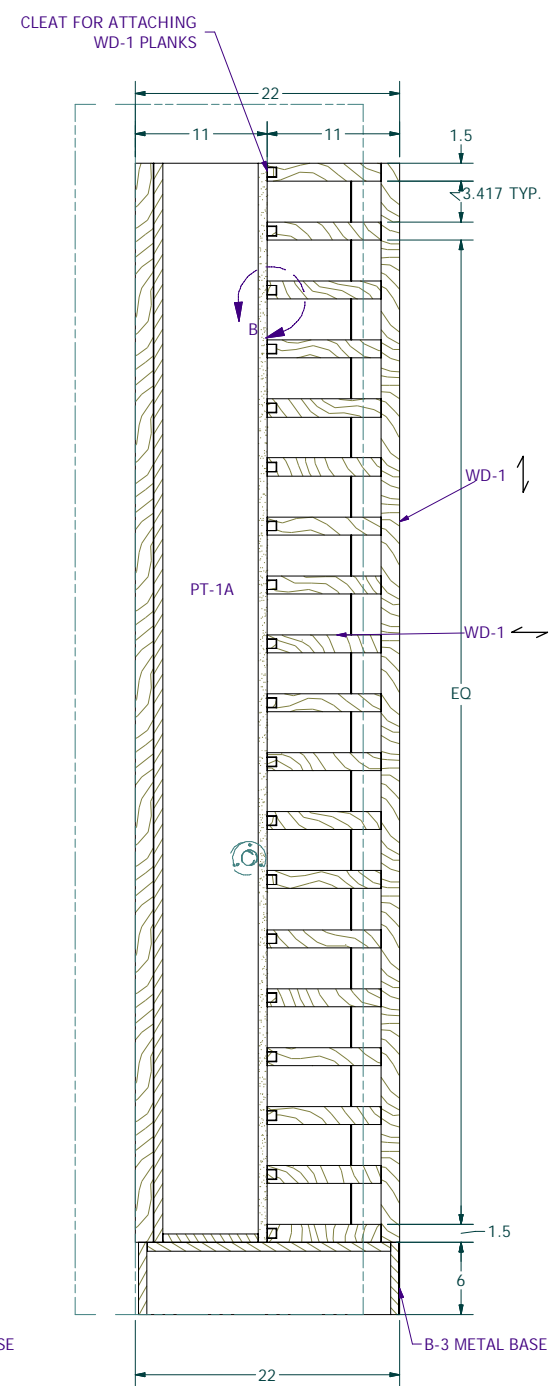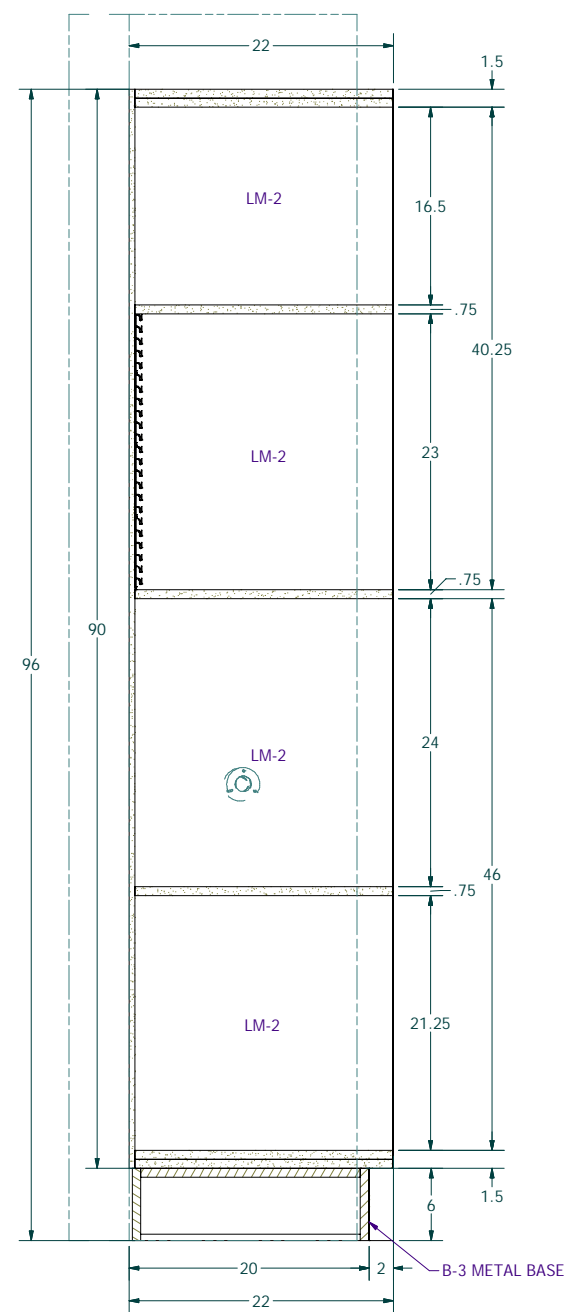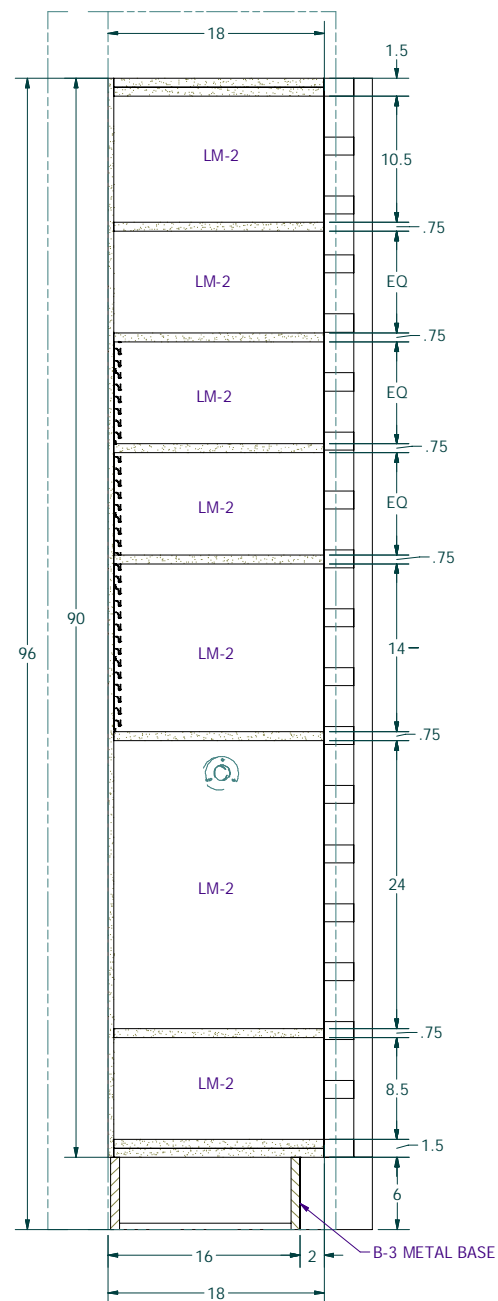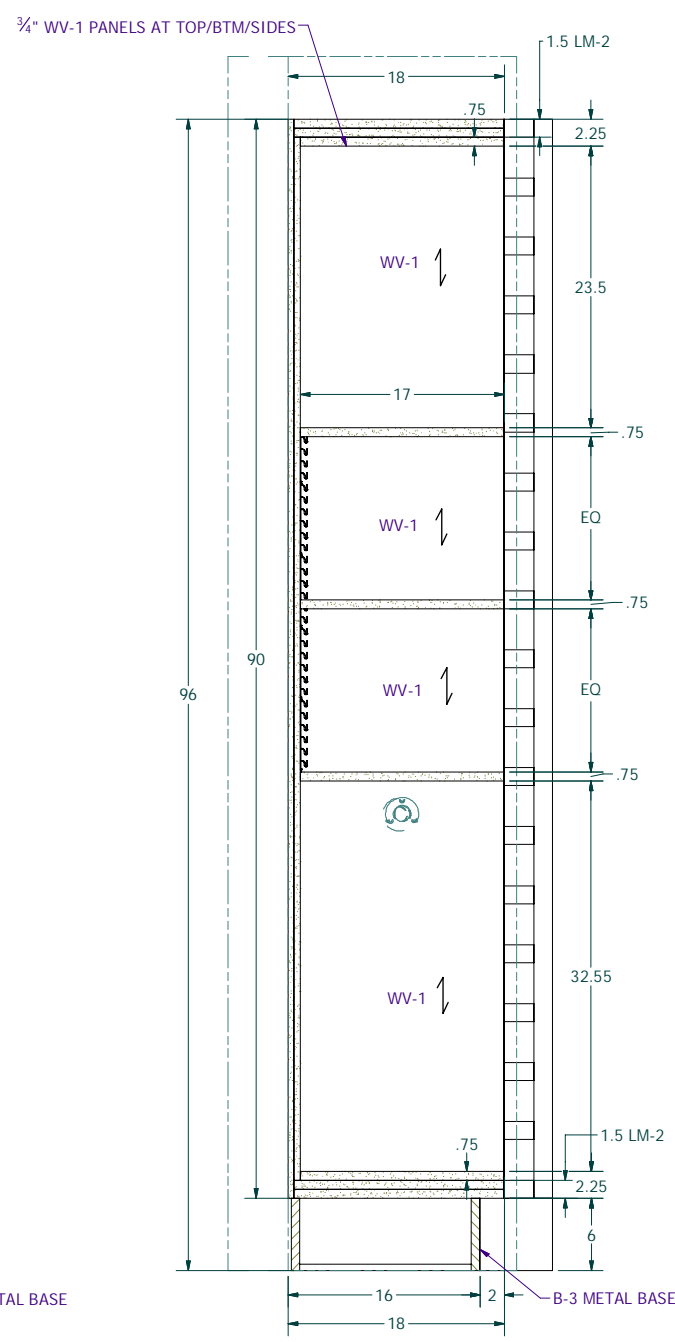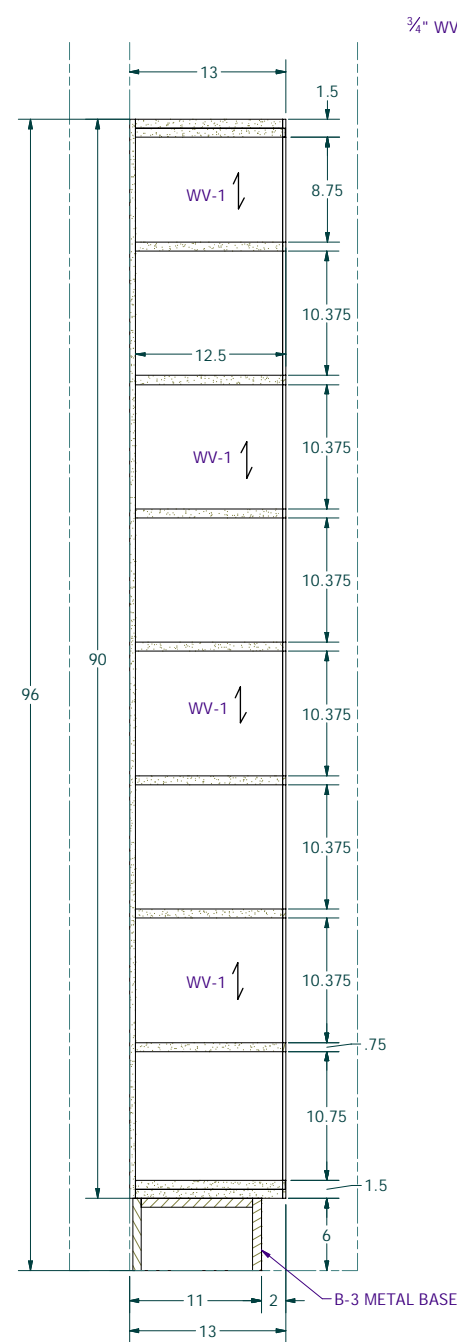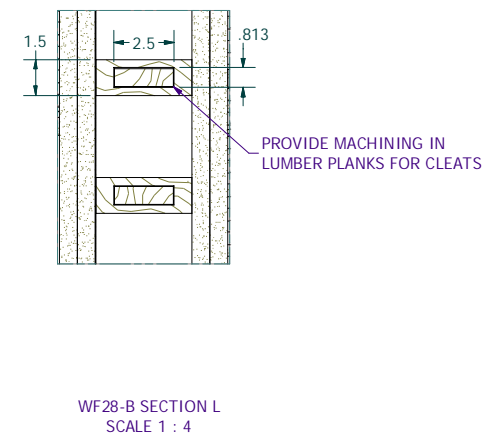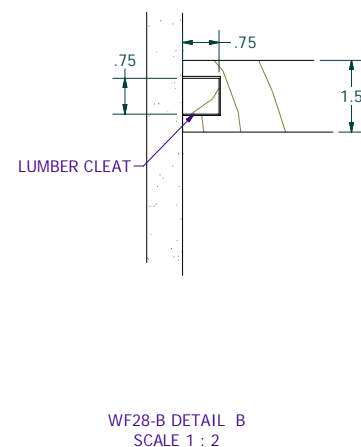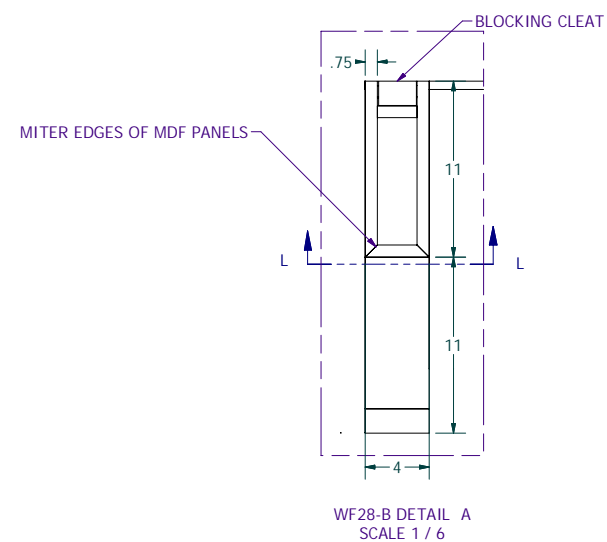

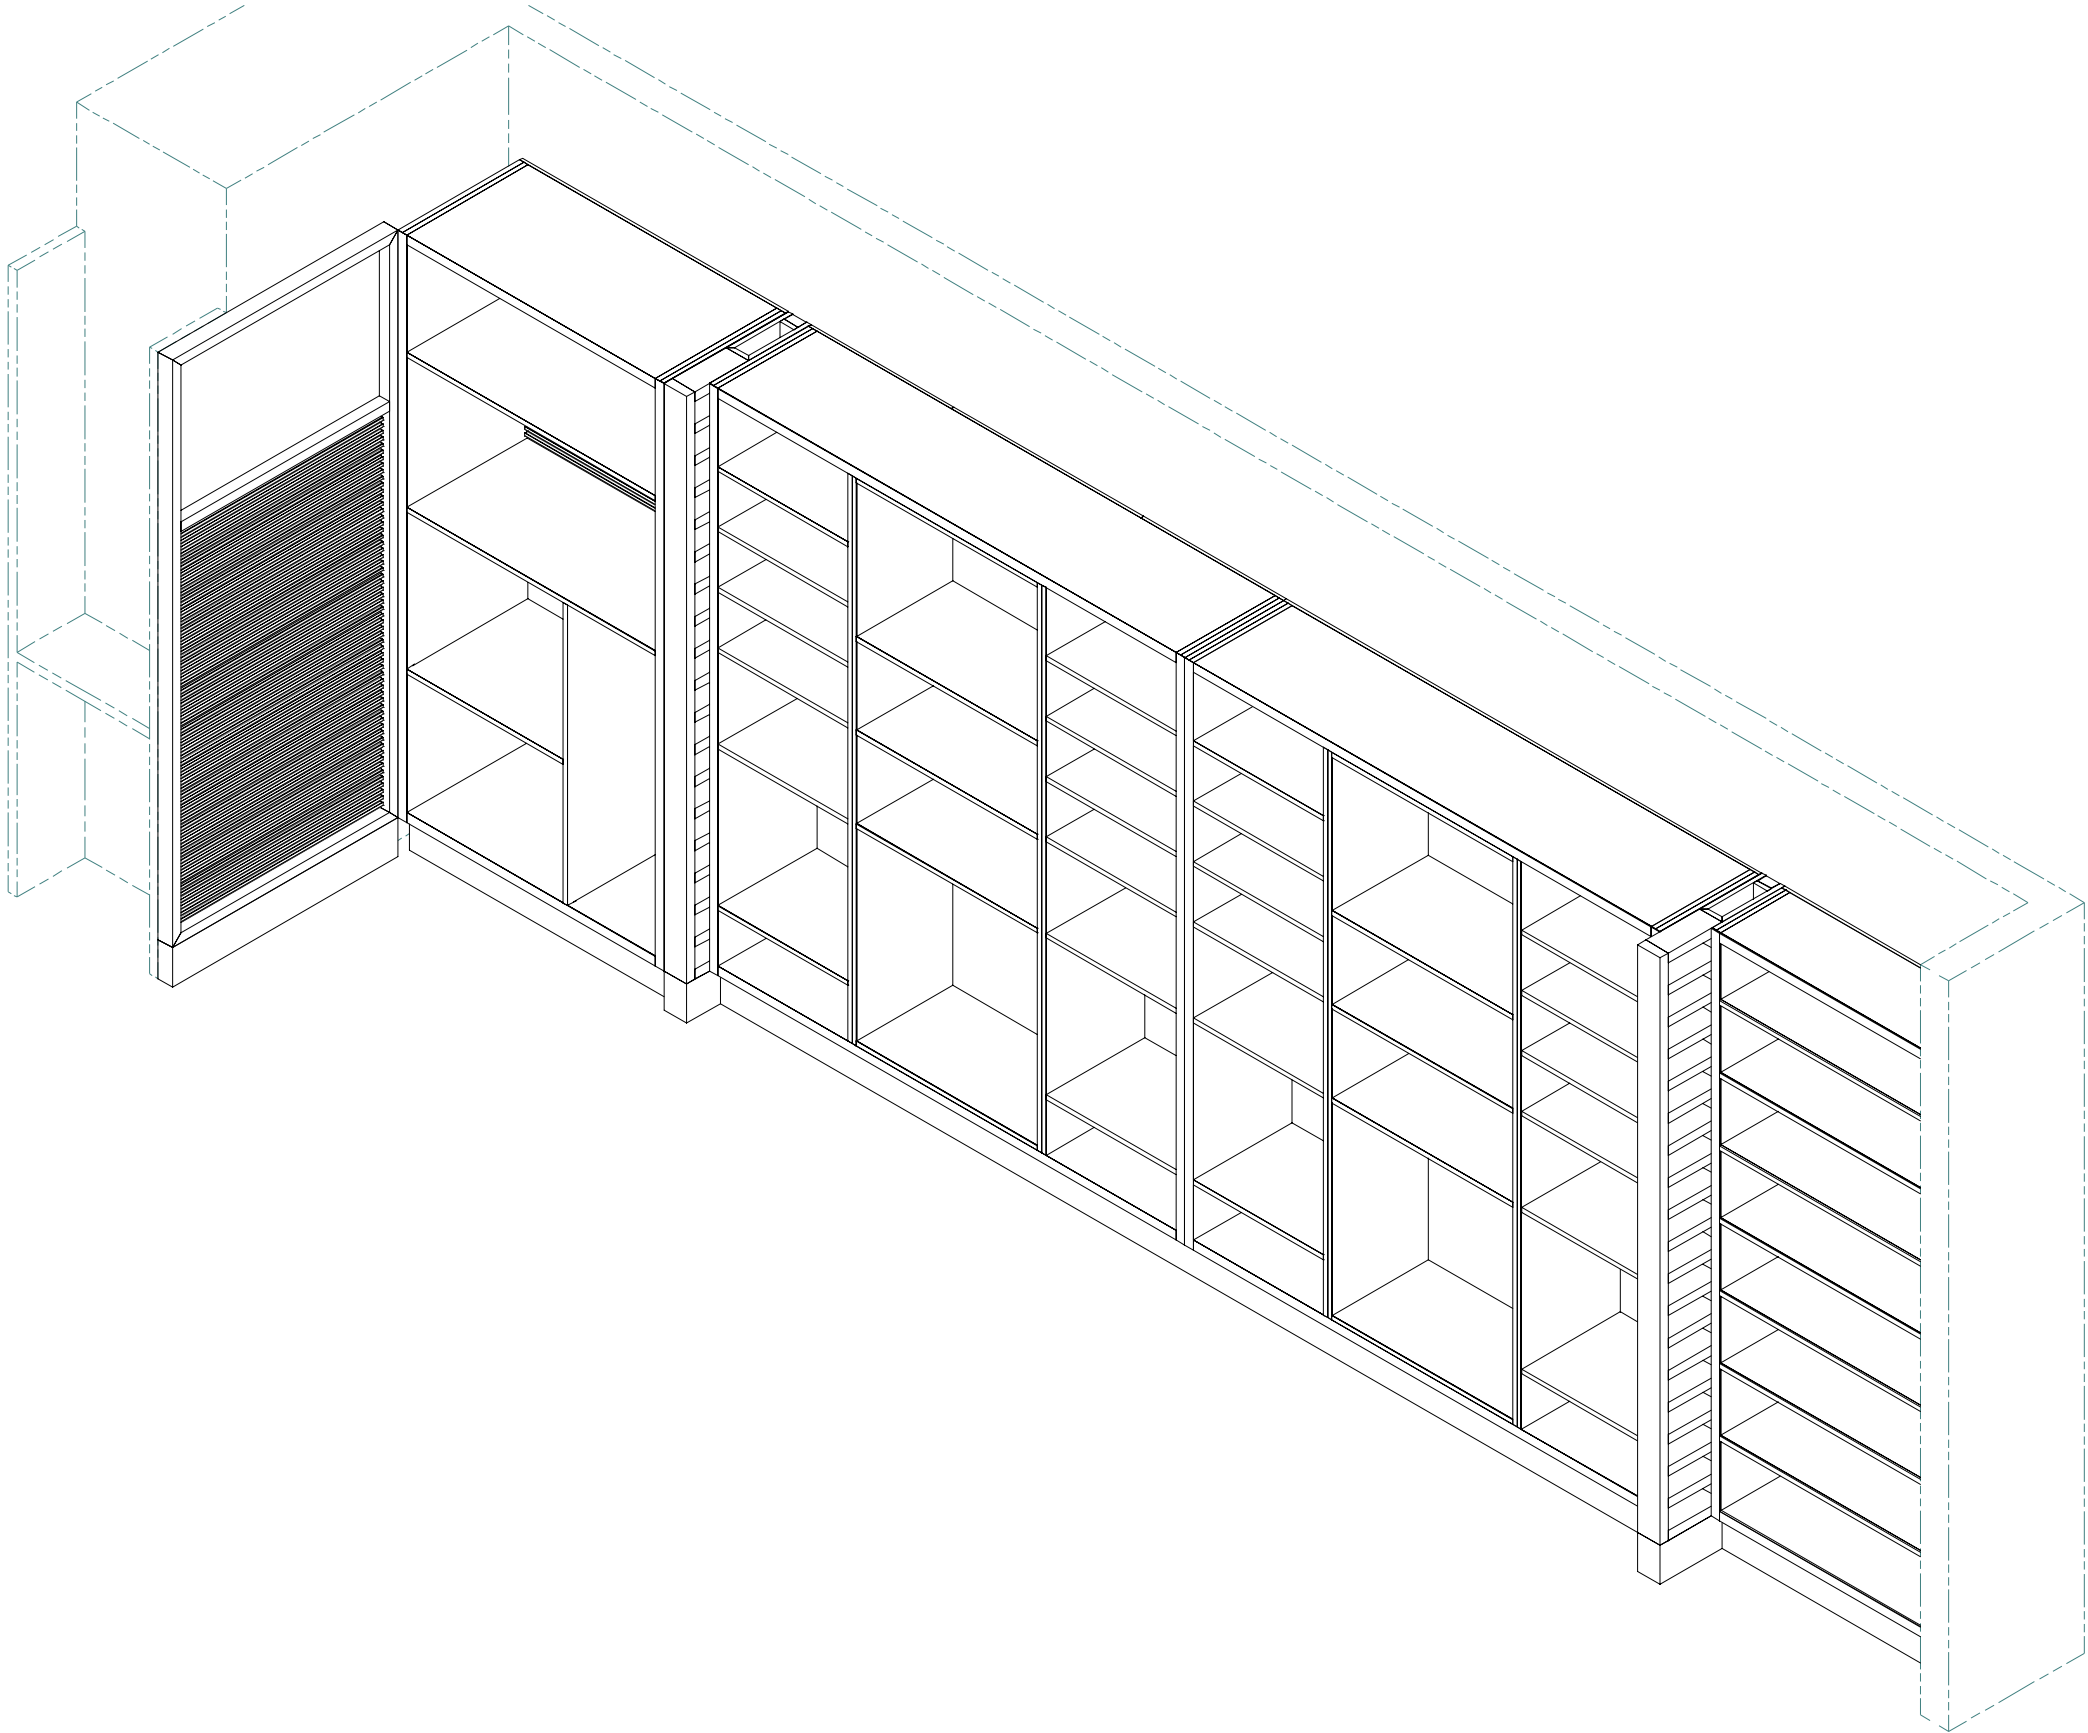

ISOMETRIC
SCALE 1 : 12

SALES FLOOR SOUTHEAST PERIMETER CASEWORK

PLANEWEAR
SEATTLE, WA

JOB NO.
8461
ITEM NO.
06
SHEET NO.
3 OF 3

DESIGNED BY: halley 6/29/2023


This document contains confidential and proprietary information that cannot be reproduced or divulged, in whole or in part, without written authorization from Master Millwork, Inc.

ALL DIMENSIONS IN INCHES UNLESS OTHERWISE NOTED


STATUS:
RELEASED DATE:
RELEASED BY:

WorkInProgress
INITIALS


MASTER MILLWORK, INC
11603 CANYON ROAD EAST
PUYALLUP, WA 98373
PHONE: (253) 770-2023 FAX: (253) 770-6679

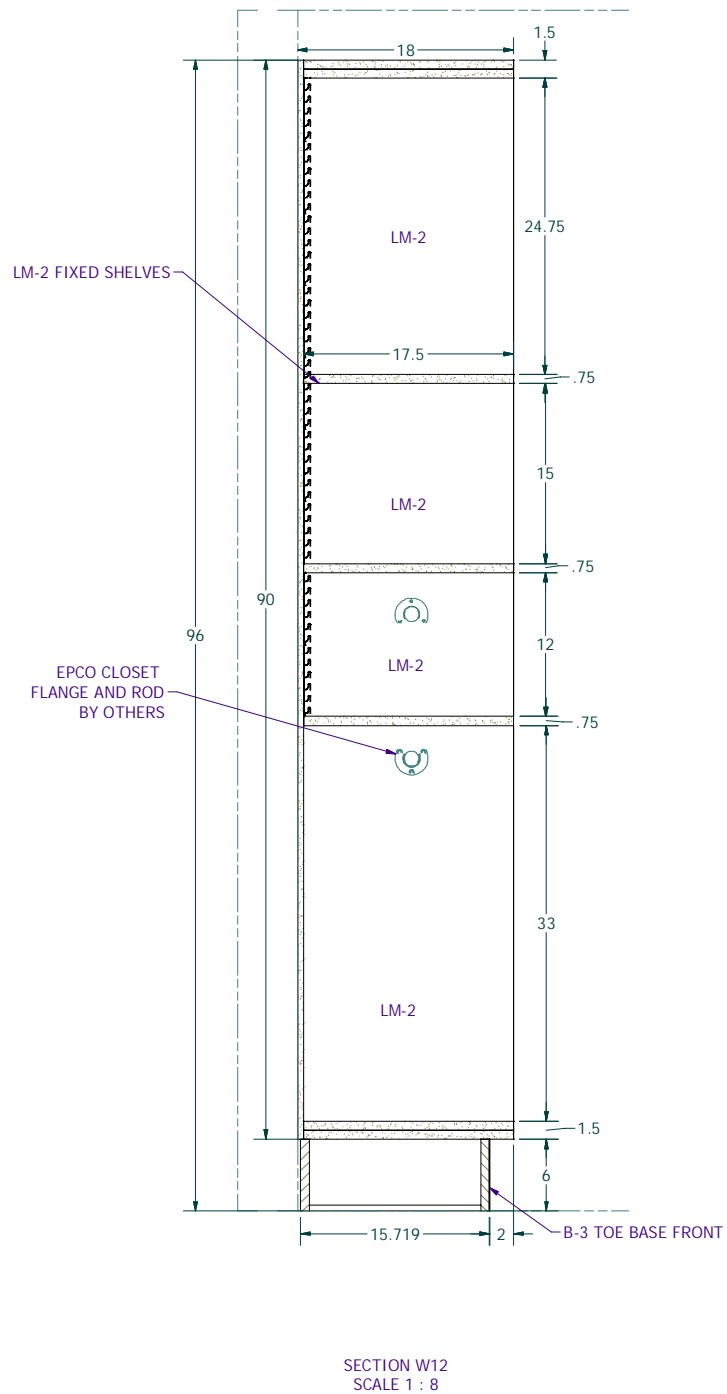


SECTION W12
SCALE 1 : 8

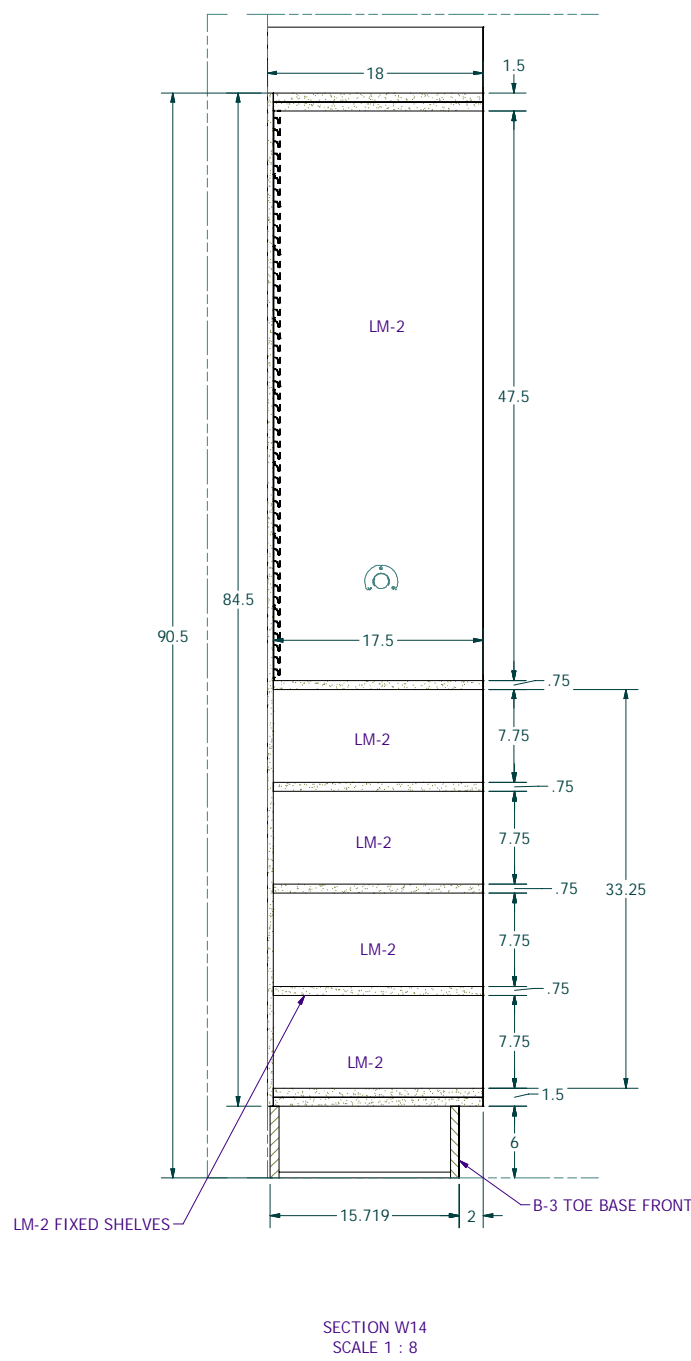

SECTION W14
SCALE 1 : 8

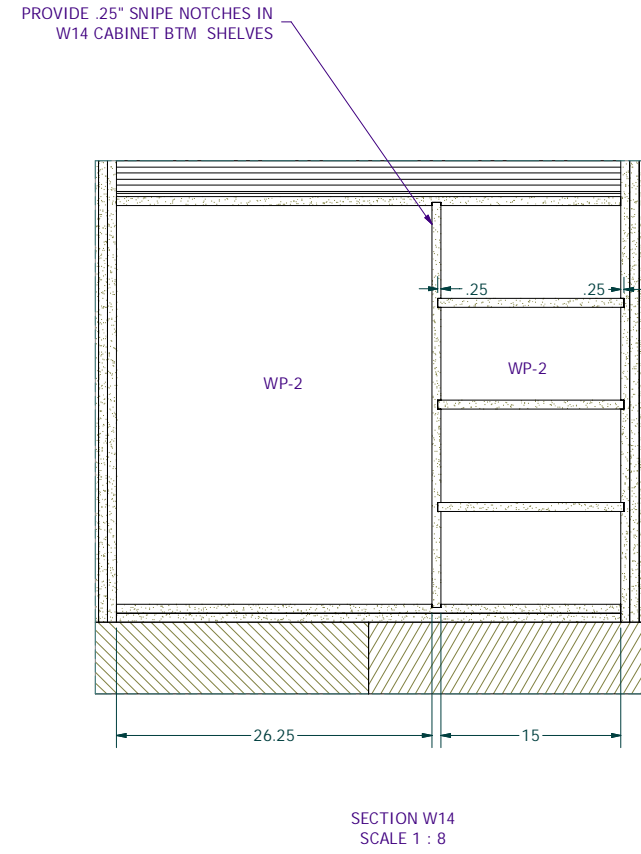

SECTION W14
SCALE 1 : 8

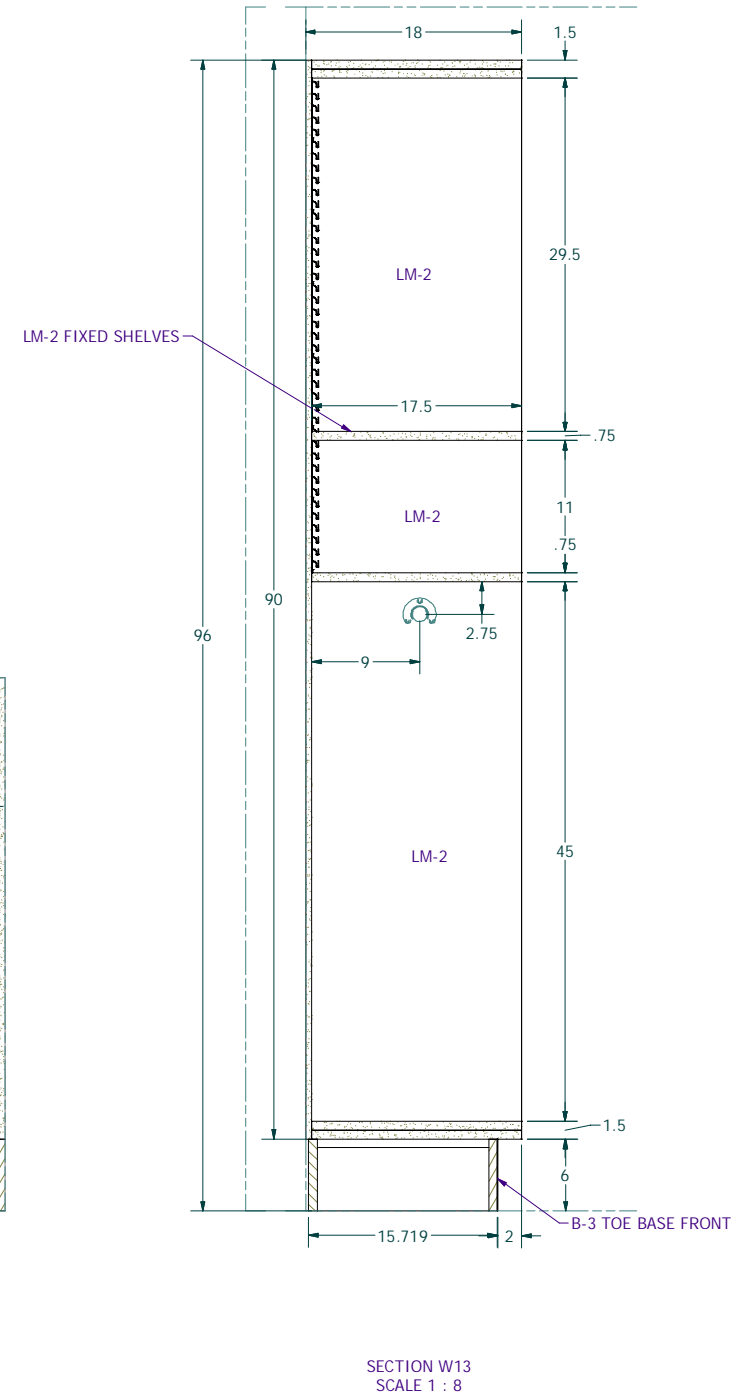

SECTION W13
SCALE 1 : 8

SALES FLOOR SOUTH WF12, WF13, WF14


PLANEWEAR - SEATAC
SEATTLE, WA

JOB NO.
8461
ITEM NO.
07
SHEET NO.
2 OF 3

DESIGNED BY: 6/19/2023
This document contains confidential and proprietary information that cannot be reproduced or divulged, in whole or in part, without written authorization from Master Millwork, Inc.
ALL DIMENSIONS IN INCHES UNLESS OTHERWISE NOTED


STATUS: WORK IN PROGRESS
RELEASED DATE: INITIALS

MASTER MILLWORK, INC
11603 CANYON ROAD EAST
PUYALLUP, WA 98373
PHONE: (253) 770-2023 FAX: (253) 770-6679

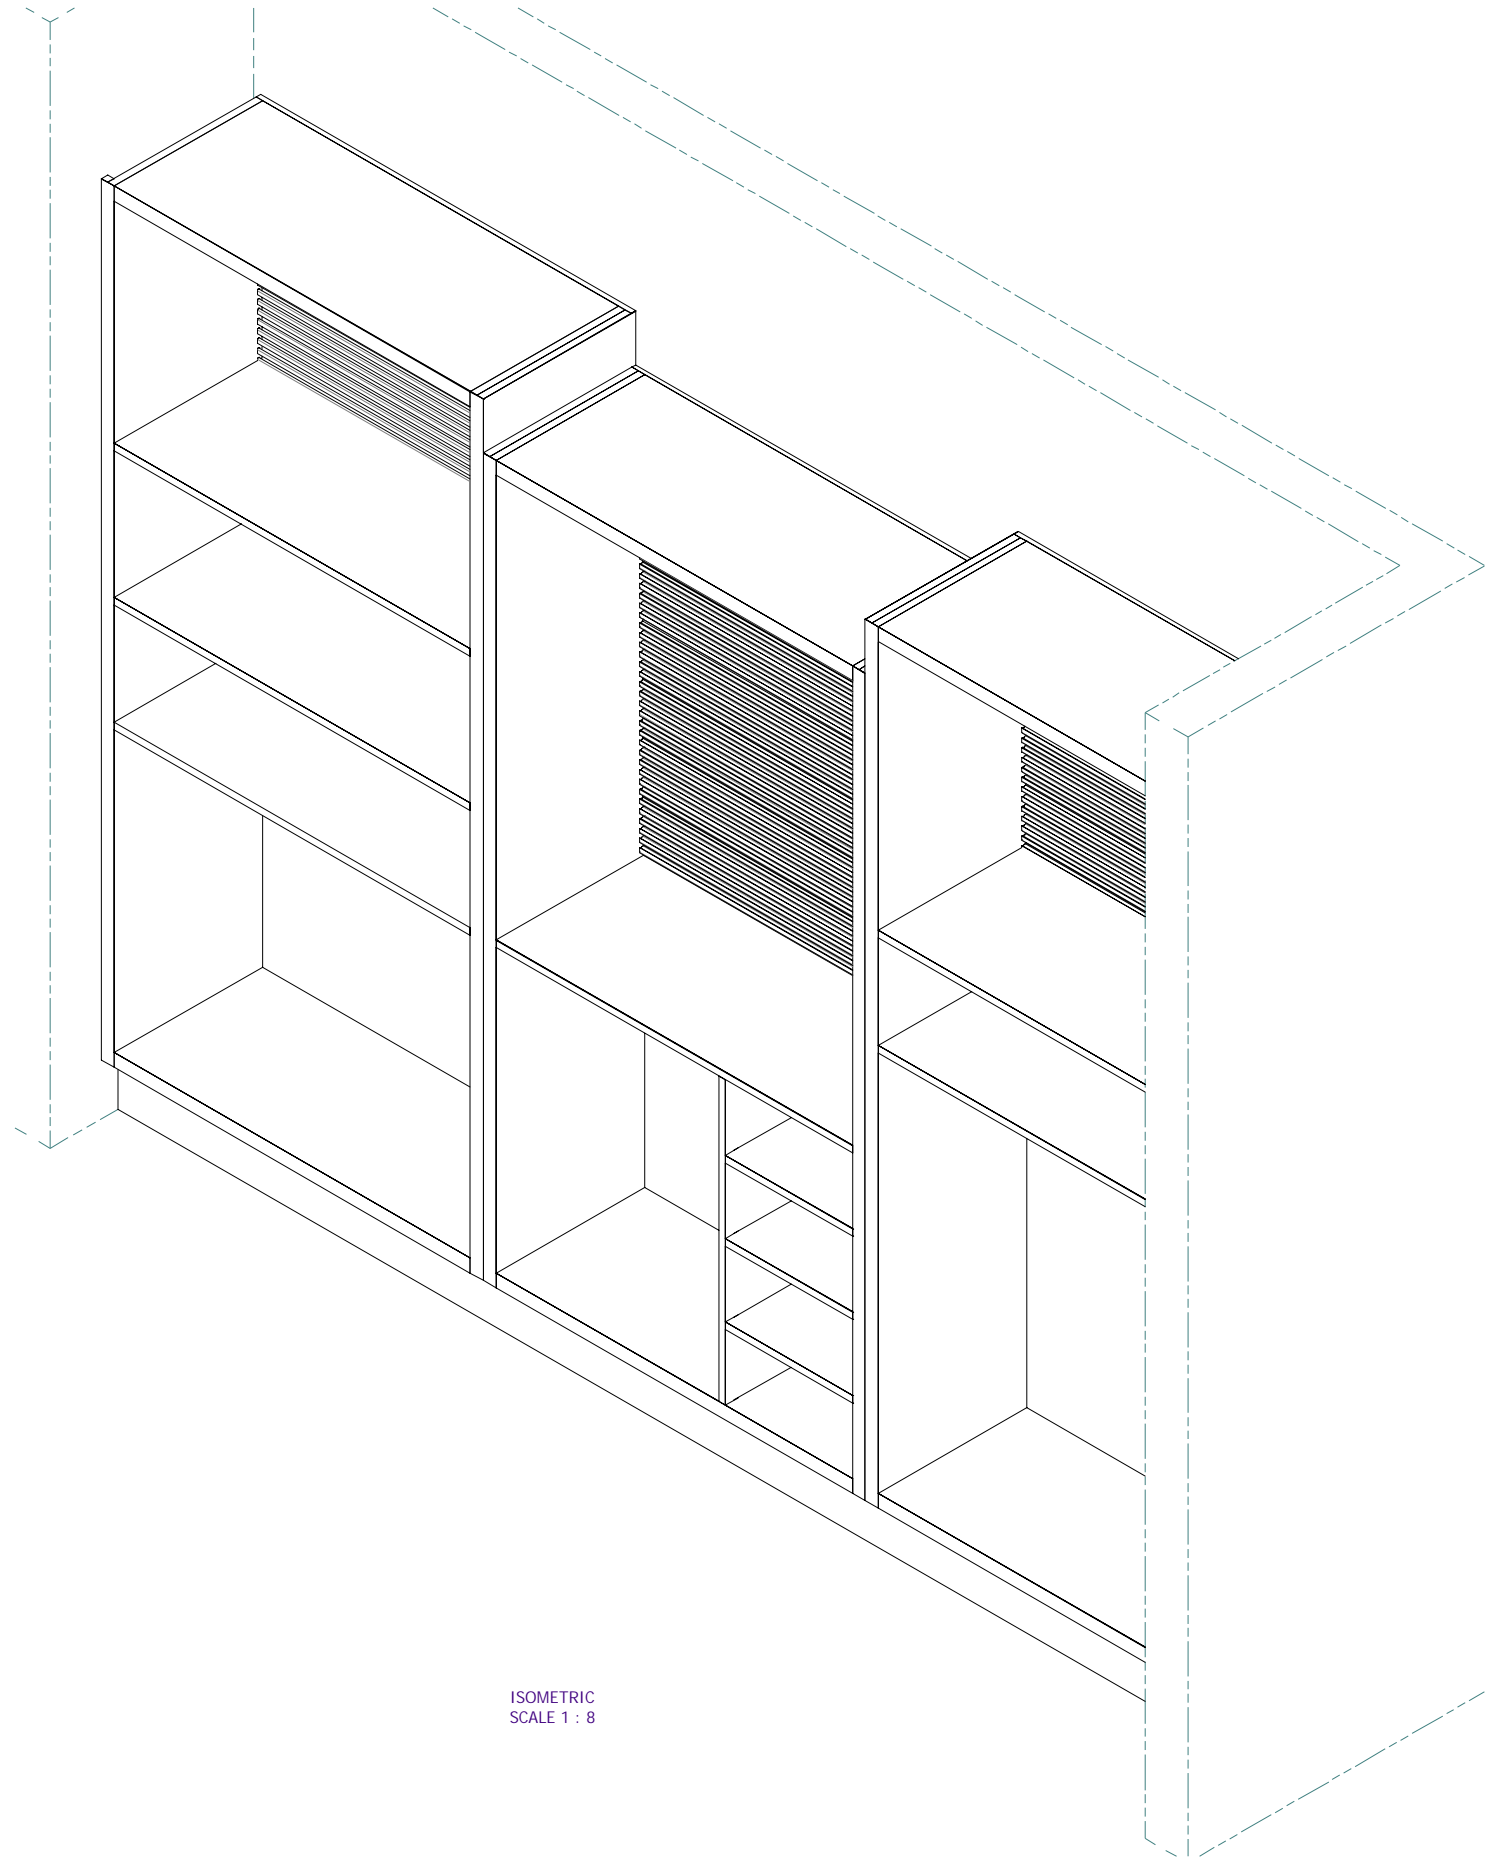


ISOMETRIC
SCALE 1 : 8


3 OF 3	SHEET NO.	07	ITEM NO.	8461	JOB NO.	SALES FLOOR SOUTH WF12, WF13, WF14			DESIGNED BY: HF6/19/2023	STATUS: RELEASED DATE: RELEASED BY:	Work In Progress	MASTER MILLWORK, INC 11603 CANYON ROAD EAST PUYALLUP, WA 98373 PHONE: (253) 770-2023 FAX: (253) 770-6679
	PLANEWEAR - SEATAC											
	SEATTLE, WA											
	This document contains confidential and proprietary information that cannot be reproduced or divulged, in whole or in part, without written authorization from Master Millwork, Inc.											
	ALL DIMENSIONS IN INCHES UNLESS OTHERWISE NOTED											

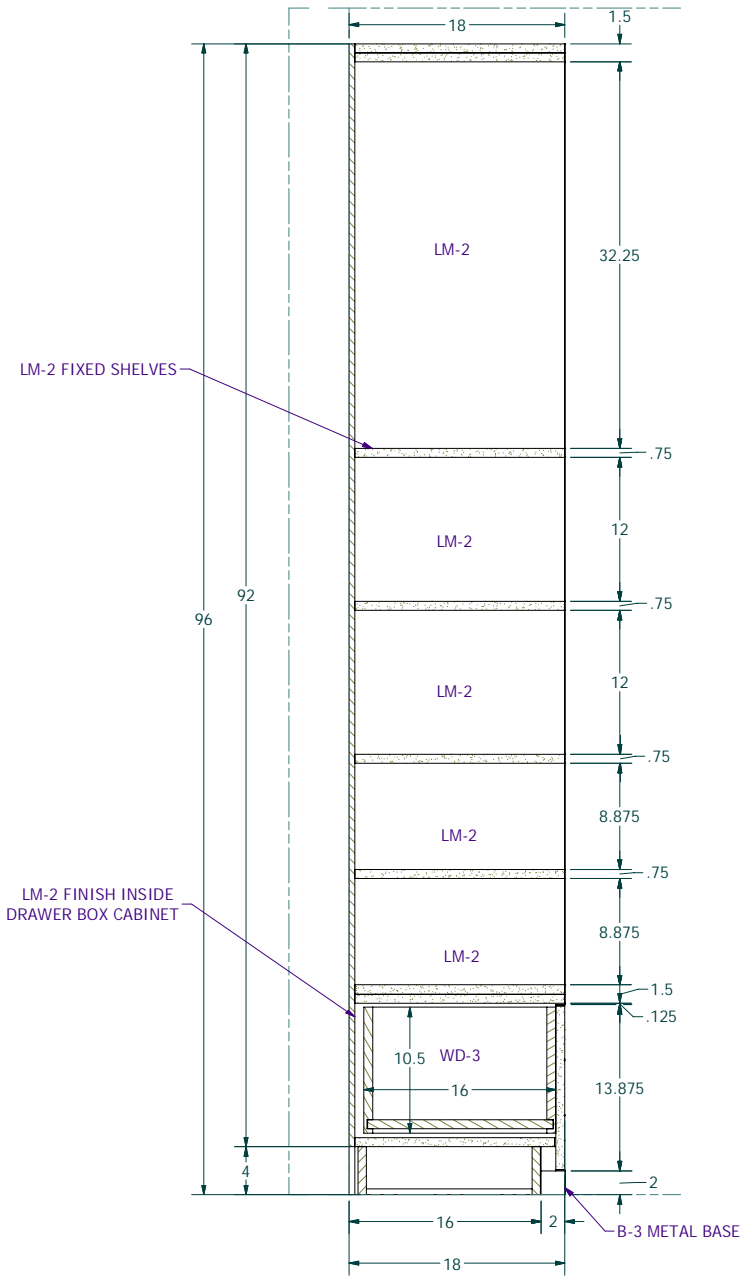


SECTION W16
SCALE 1 : 8

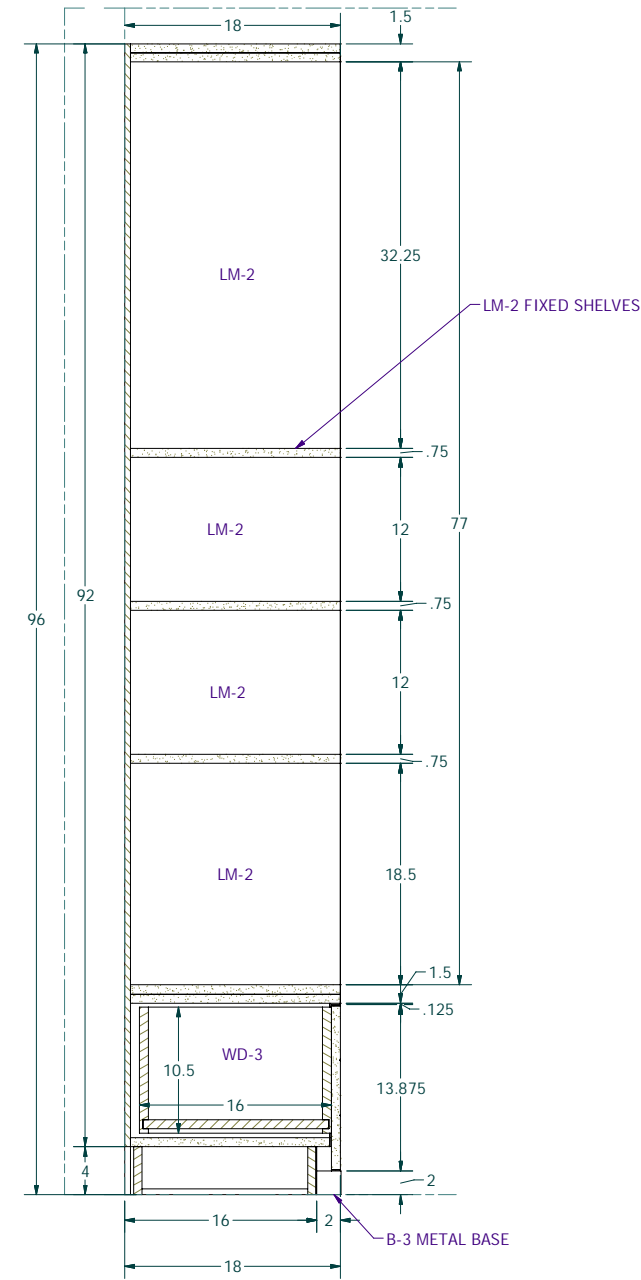


SECTION W16
SCALE 1 : 8

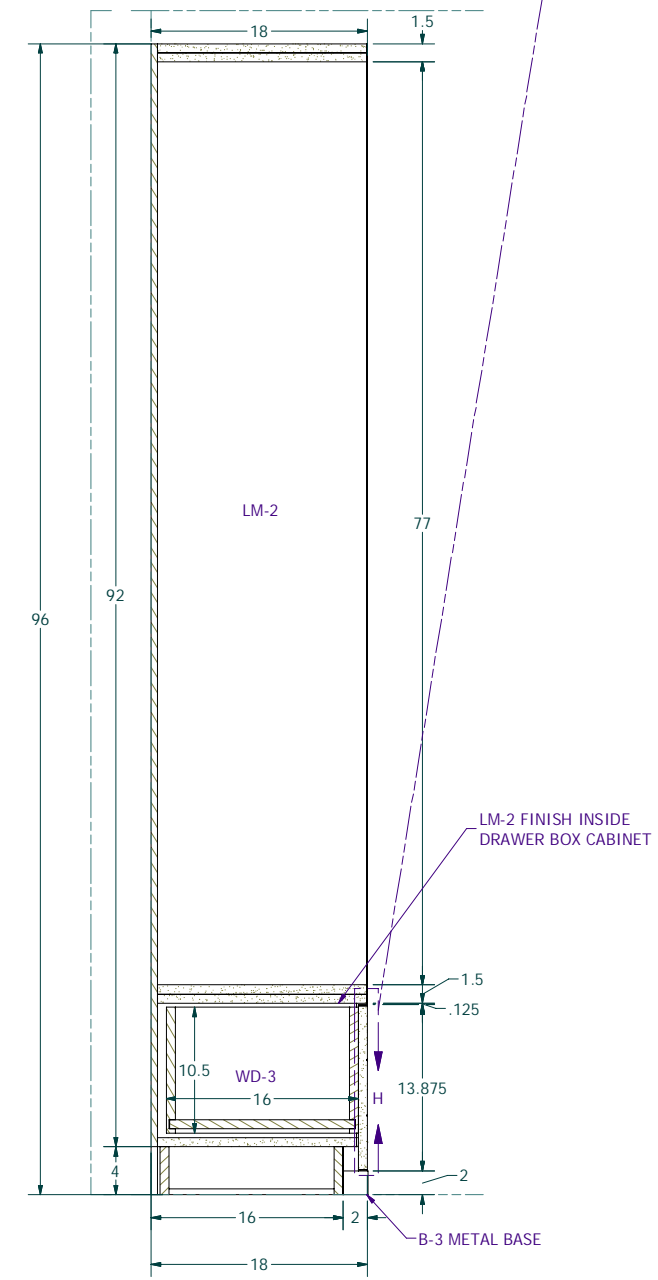


SECTION W15
SCALE 1 : 8

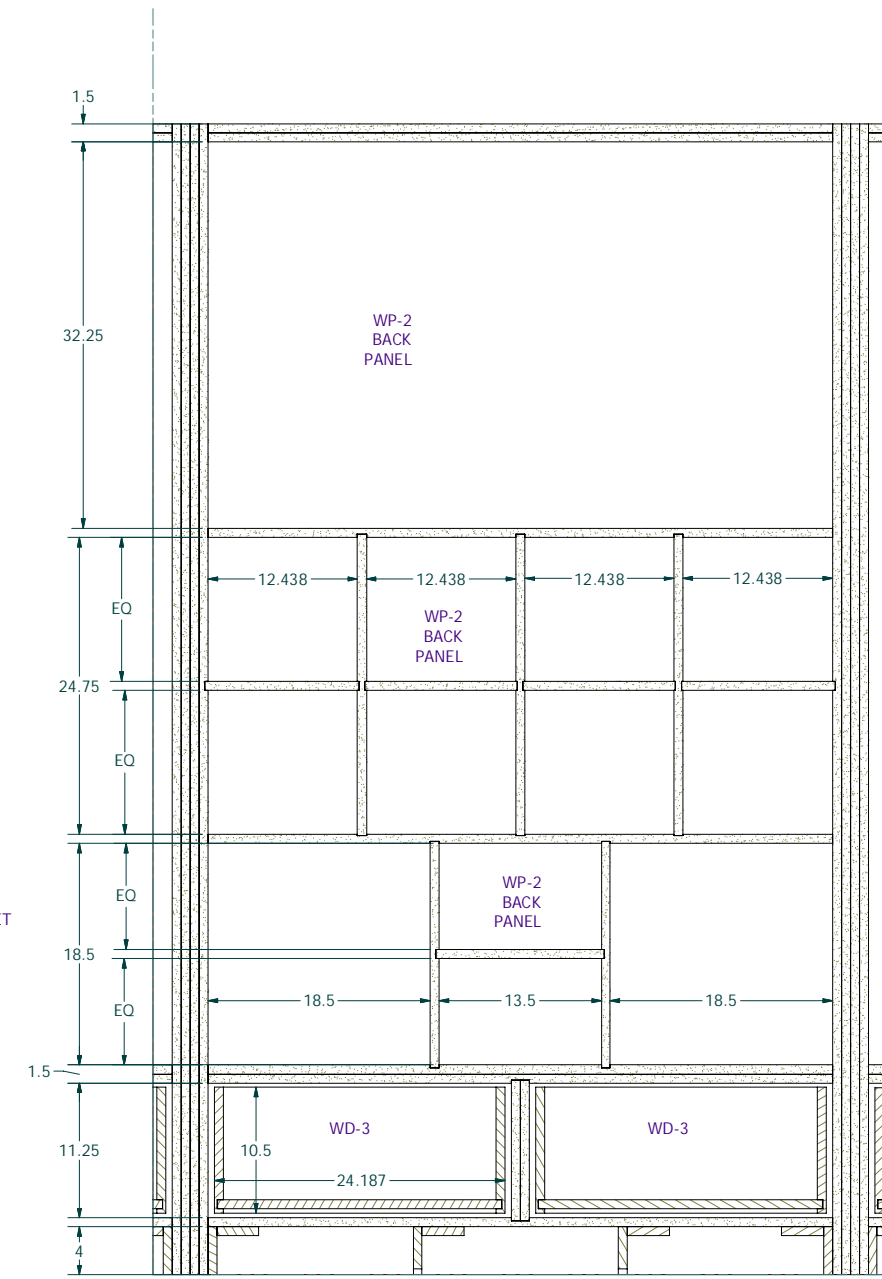

SECTION W16
SCALE 1 : 8

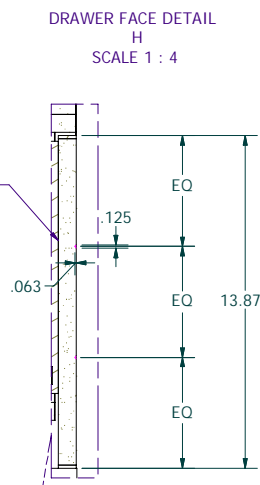

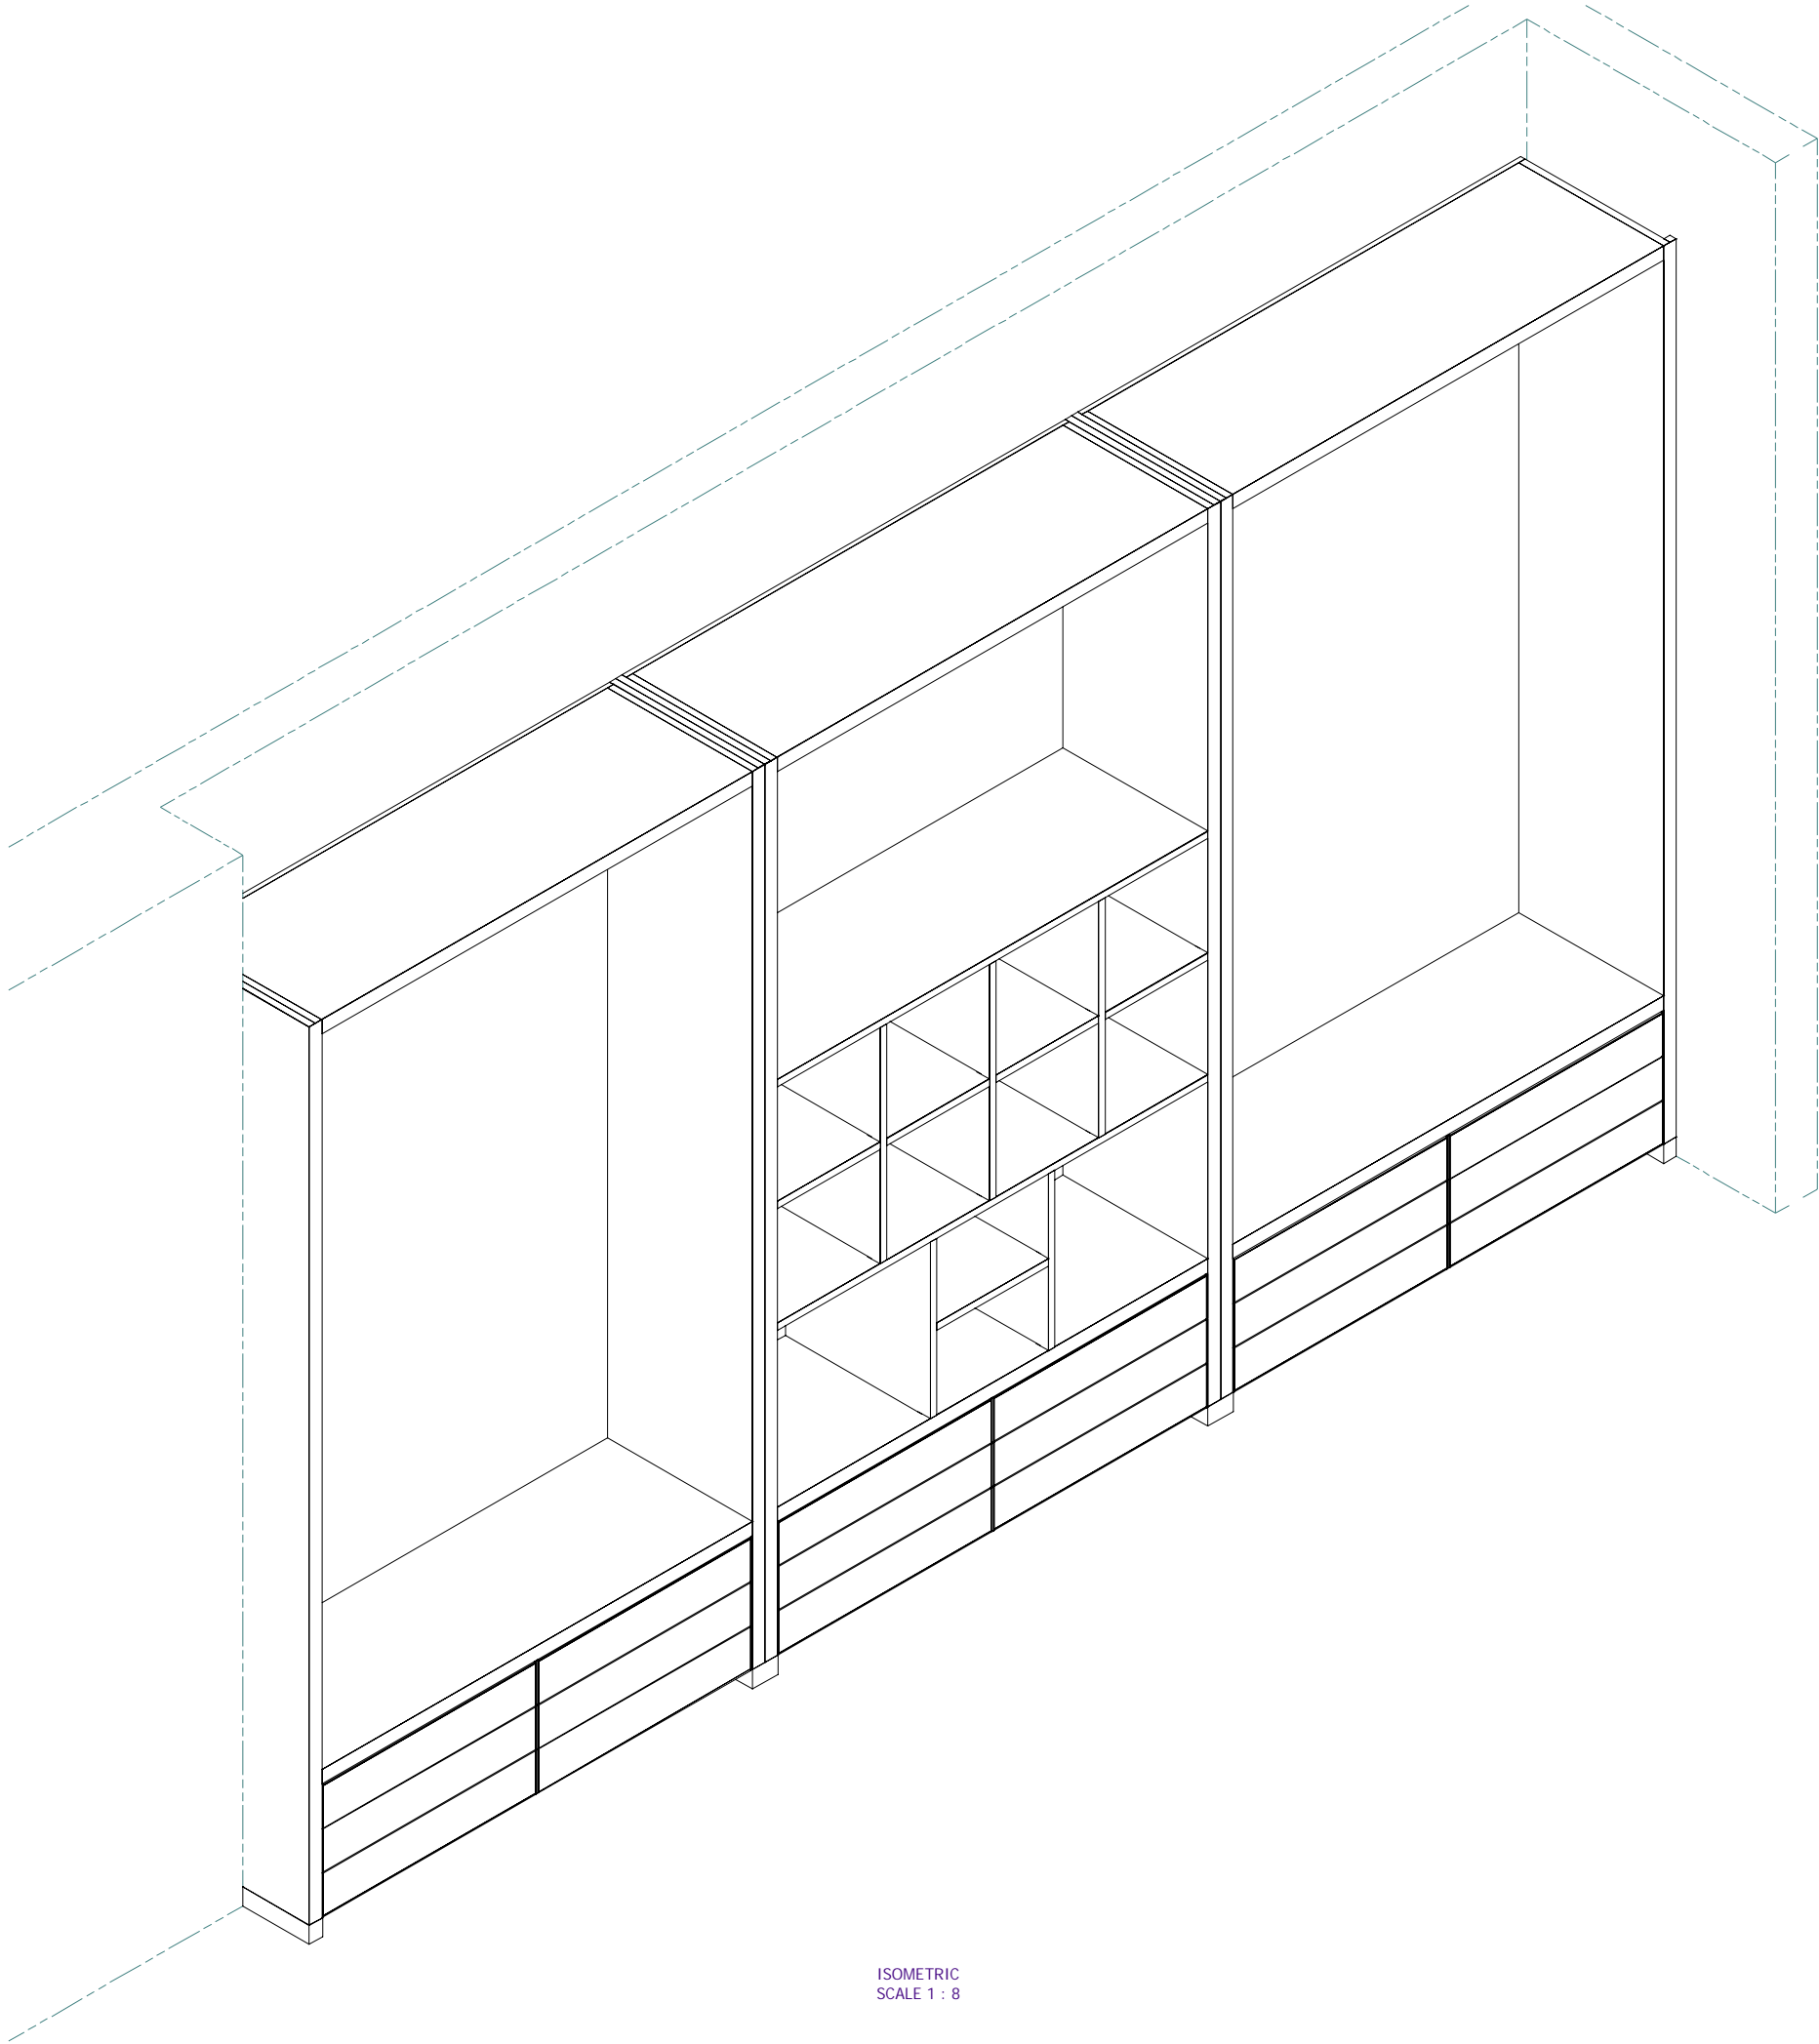

ISOMETRIC
SCALE 1 : 8

SALES FLOOR SOUTHWEST WF15, WF16

PLANEWEAR - SEATAC
SEATTLE, WA

JOB NO.

8461

ITEM NO.

08

SHEET NO.

3 OF 3

DESIGNED BY:

HF

6/22/2023

This document contains confidential and proprietary information that cannot be reproduced or divulged, in whole or in part, without written authorization from Master Millwork, Inc.
ALL DIMENSIONS IN INCHES UNLESS OTHERWISE NOTED

STATUS:

RELEASED DATE:


INITIALS

WorkInProgress


MASTER MILLWORK, INC

11603 CANYON ROAD EAST
PUYALLUP, WA 98373


PHONE: (253) 770-2023 FAX: (253) 770-6679

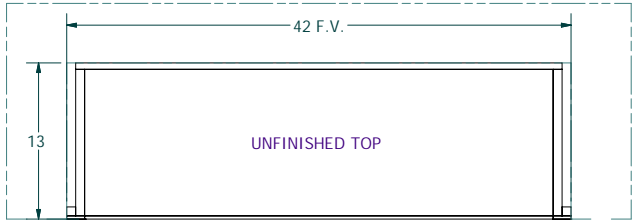


PLAN
SCALE 1 : 8

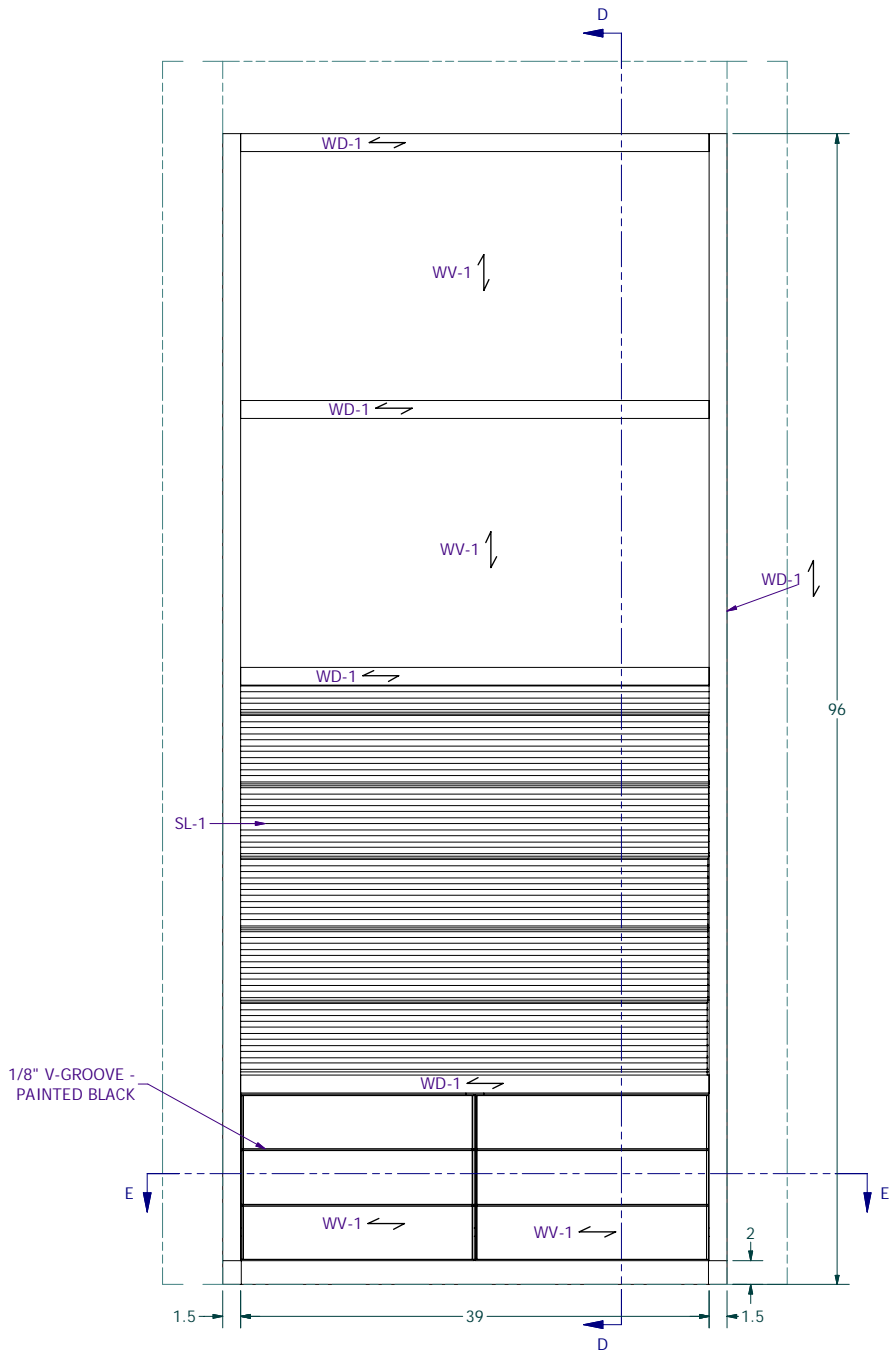


ELEVATION
SCALE 1 : 8

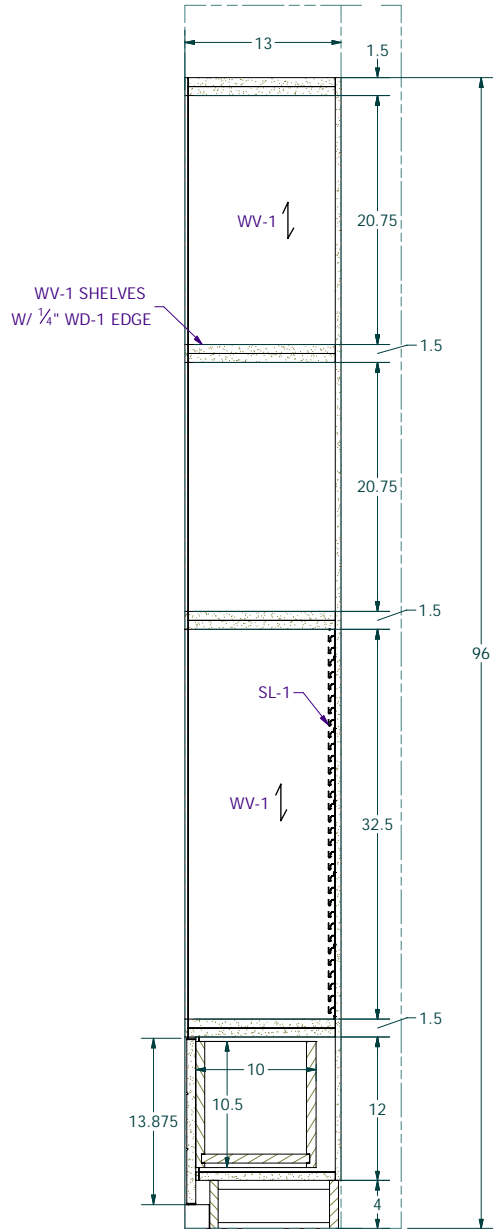

SECTION D-D
SCALE 1 : 8

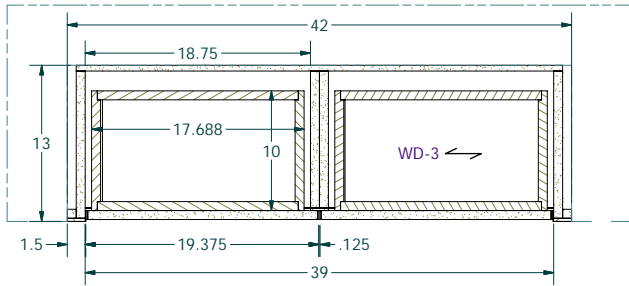

SECTION E-E
SCALE 1 : 8

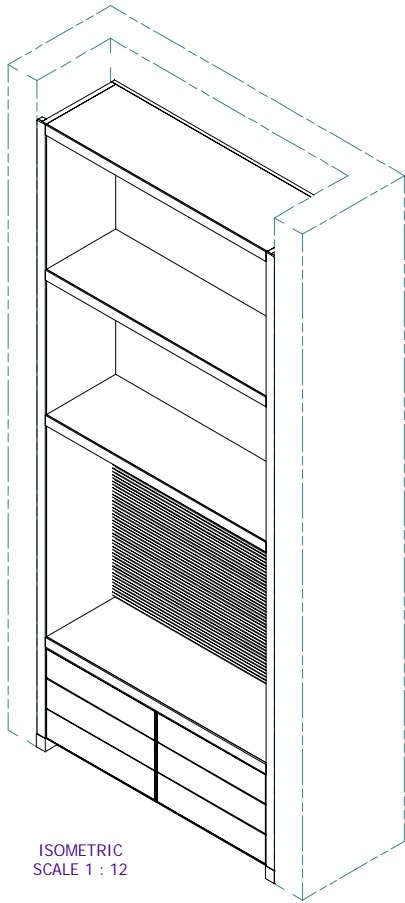

ISOMETRIC
SCALE 1 : 12

FINISH SCHEDULE	
FINISH	DESCRIPTION
WV-1	RUSTIC WHITE OAK VENEER, STAINED TO MATCH WD-1
WD-1	RUSTIC WHITE OAK LUMBER, STAINED TO MATCH APPROVED SAMPLE, NO KNOTS
WD-3	GARNICA EFFICIENCY POPLAR PLY, PREFINISHED MAPLE
SL-1	MEGAWALL SLAT WALL, ANODIZED ALUMINUM, 1" O.C.
B-3	22 GA METAL BASE, TIGER DRYLAC RAL 9005

PROVIDE QTY (1 EA) AS SHOWN

PURCHASED COMPONENTS		
DESCRIPTION	QTY	PART NUMBER
1" Aluminum Anodized Megawall Slatwall, 6"H x 96"L	19.500 ft	A10-1S-96
2" 22 GA x 4" x 120" Metal Base (B-3)	7.302 ft	22 GA x 2" x 120" Steel Base (B-3)
Heavy Duty Drawer Slide (pair), Accuride or EQ	2	4034-10

ALL MILLWORK TO BE FIRE RETARDANT TREATED,
FIRE COATING TO BE CLASS "A" FOR FIRE PROTECTION

MASTER MILLWORK, INC
11603 CANYON ROAD EAST
PUYALLUP, WA 98373
PHONE: (253) 770-2023 FAX: (253) 770-6679

WorkInProgress	
RELEASED BY:	TN
STATUS:	





DESIGNED BY: Tyler
6/26/2023
This document contains confidential and proprietary information that cannot be reproduced or divulged, in whole or in part, without written authorization from Master Millwork, Inc.
ALL DIMENSIONS IN INCHES UNLESS OTHERWISE NOTED

WF-17 DRAWERS
PLANEWEAR - SEA TAC
SEATTLE, WA

JOB NO.	8461
ITEM NO.	09
SHEET NO.	1 OF 1

PRELIMINARY
NOT FOR CONSTRUCTION

PRELIMINARY
NOT FOR CONSTRUCTION

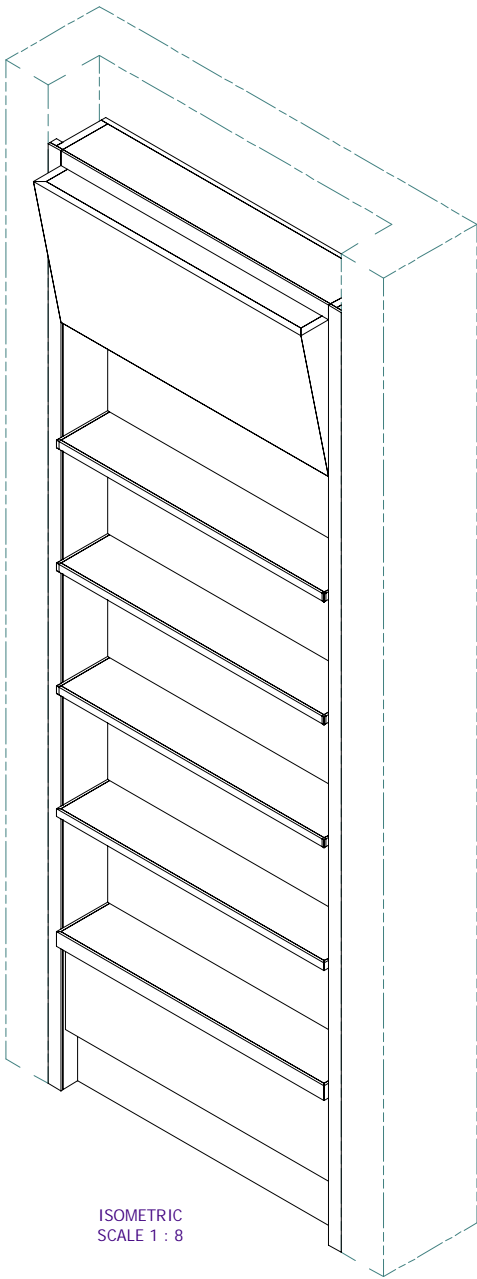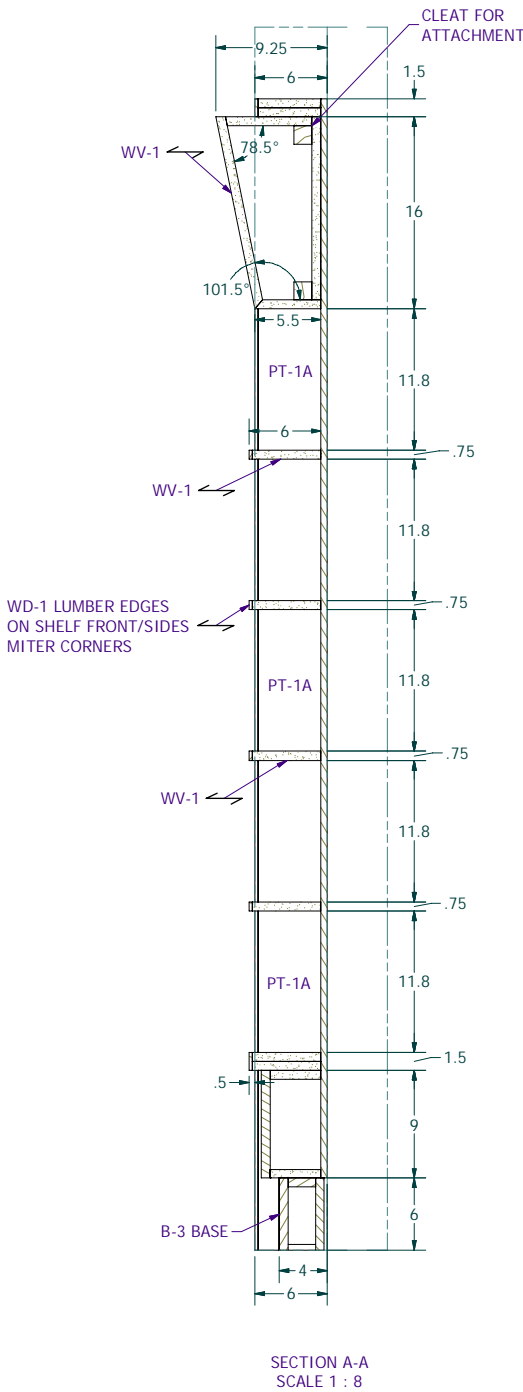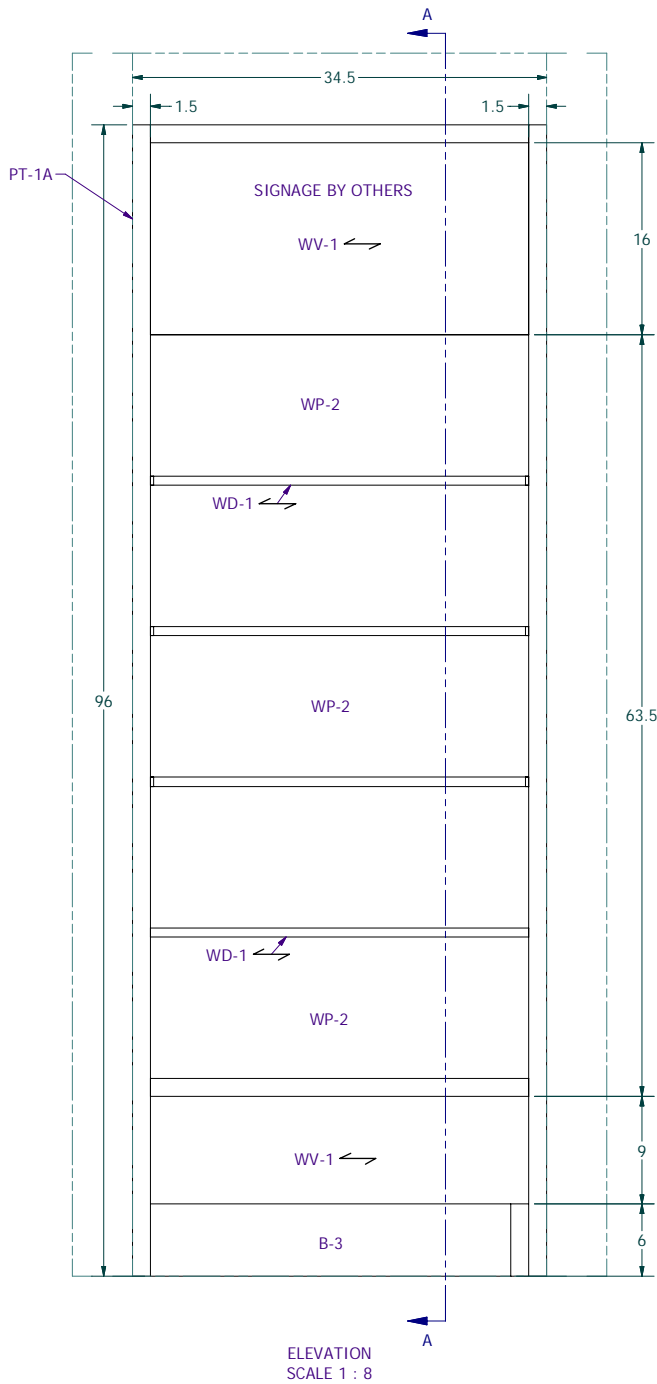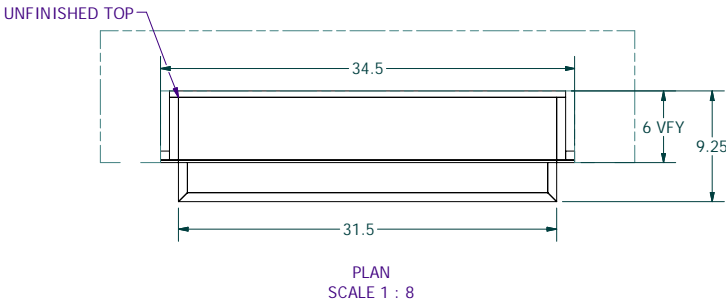

FINISH SCHEDULE	
FINISH	DESCRIPTION
PT-1A	SHERWIN WILLIAMS INKWELL SW6992
WD-1	RUSTIC WHITE OAK LUMBER, STAINED TO MATCH APPROVED SAMPLE, NO KNOTS
WV-1	RUSTIC WHITE OAK VENEER, STAINED TO MATCH WD-1
WP-2	FORMICA 928-58 MOUSE
B-3	22 GA METAL BASE, TIGER DRYLAC RAL 9005

PROVIDE QTY (1 EA) AS SHOWN

PURCHASED COMPONENTS		
DESCRIPTION	QTY	PART NUMBER
22 GA x 6" x 120" Metal Base (B-3)	2,500 ft	8461-10 WF-18 steel base

ALL MILLWORK TO BE FIRE RETARDANT TREATED,
FIRE COATING TO BE CLASS "A" FOR FIRE PROTECTION

MASTER MILLWORK, INC
11603 CANYON ROAD EAST
PUYALLUP, WA 98373
PHONE: (253) 770-2023 FAX: (253) 770-6679

WorkInProgress

STATUS:
RELEASED DATE:
RELEASED BY:

TN

DESIGNED BY:
6/29/2023
Tyler

This document contains confidential and proprietary information that cannot be reproduced or divulged, in whole or in part, without written authorization from Master Millwork, Inc.
ALL DIMENSIONS IN INCHES UNLESS OTHERWISE NOTED

WF-18 DRAWERS
PLANEWEAR- SEA TAC
SEATTLE, WA

JOB NO.
8461

ITEM NO.
10

SHEET NO.
1 OF 1





FINISH SCHEDULE	
FINISH	DESCRIPTION
PT-1A	SHERWIN WILLIAMS INKWELL SW6992
WV-1	RUSTIC WHITE OAK VENEER, STAINED TO MATCH WD-1
WD-1	RUSTIC WHITE LUMBER, STAINED TO MATCH APPROVED SAMPLE
B-3	22 GA METAL BASE, TIGER DRYLAC RAL 9005

PROVIDE QTY (1 EA) AS SHOWN

PURCHASED COMPONENTS		
DESCRIPTION	QTY	PART NUMBER
Pockit Puck Light, Black, Tresco, 4W, Recessed, Linkable	4	L-MPOC-4W-120L-WBL-1
Aluminum 1/4 x 1/4 Flat Bar, Eagle Mouldings	28.344 ft	FB-1414
Aluminum Round Rod 1/4 x 1/4, Eagle Mouldings	2.938 ft	A-1333
22 GA x 6" x 120" Steel Base (B-3)	1.792 ft	22 GA x 6" x 120" Steel Base (B-3)

PRELIMINARY
NOT FOR CONSTRUCTION

ALL CASEWORK/MILLWORK TO BE
FIRE RETARDENT TREATED. FIRE
COATING TO BE CLASS 'A' FOR FIRE
PROTECTION.

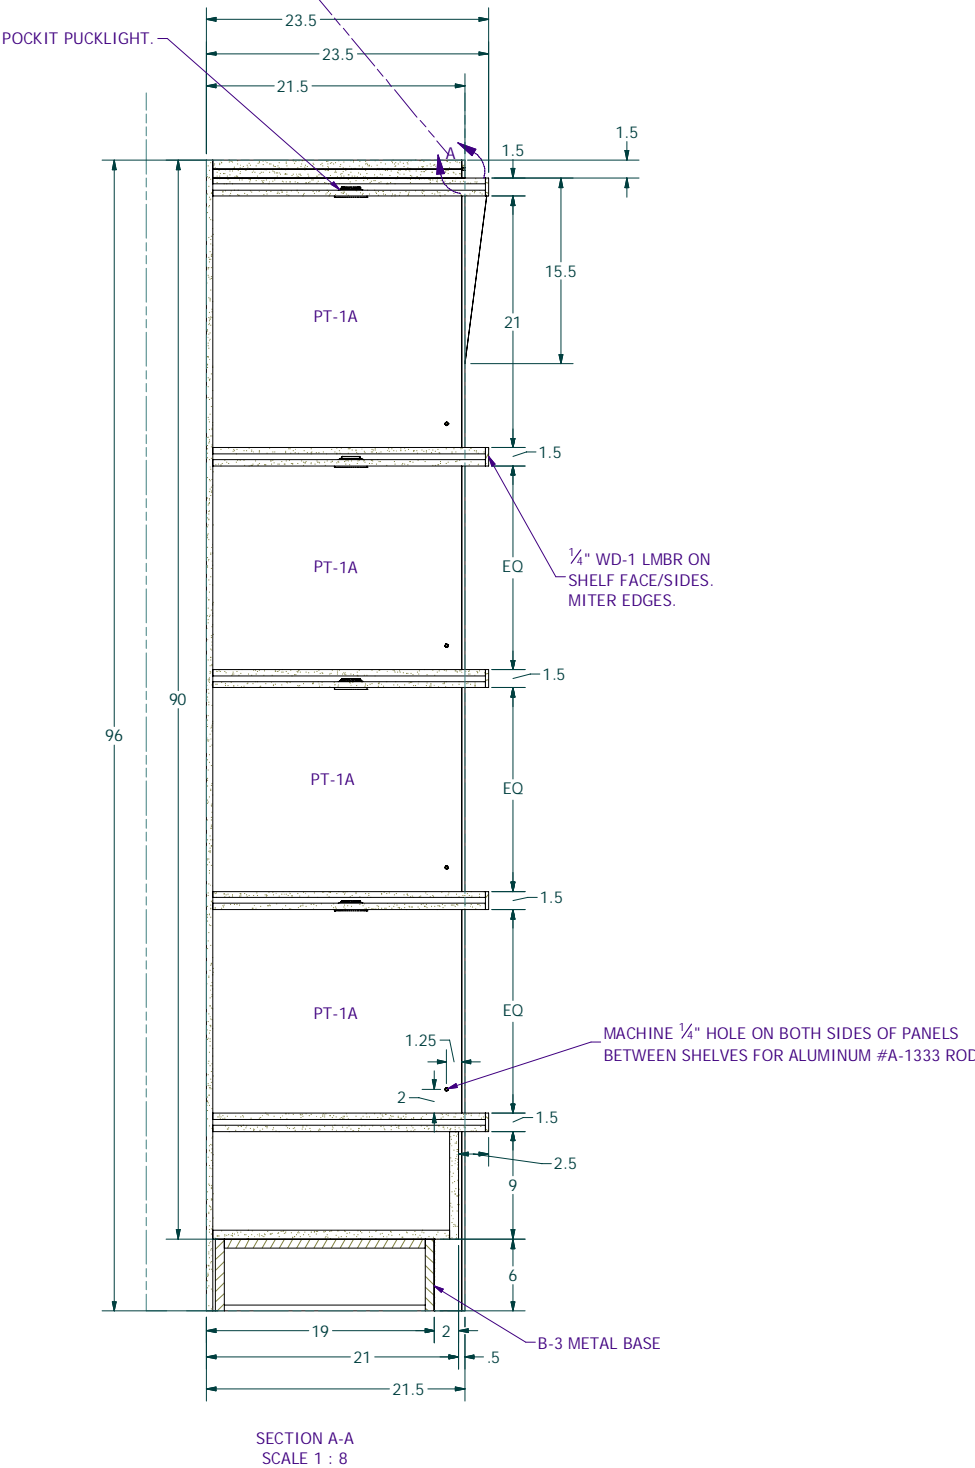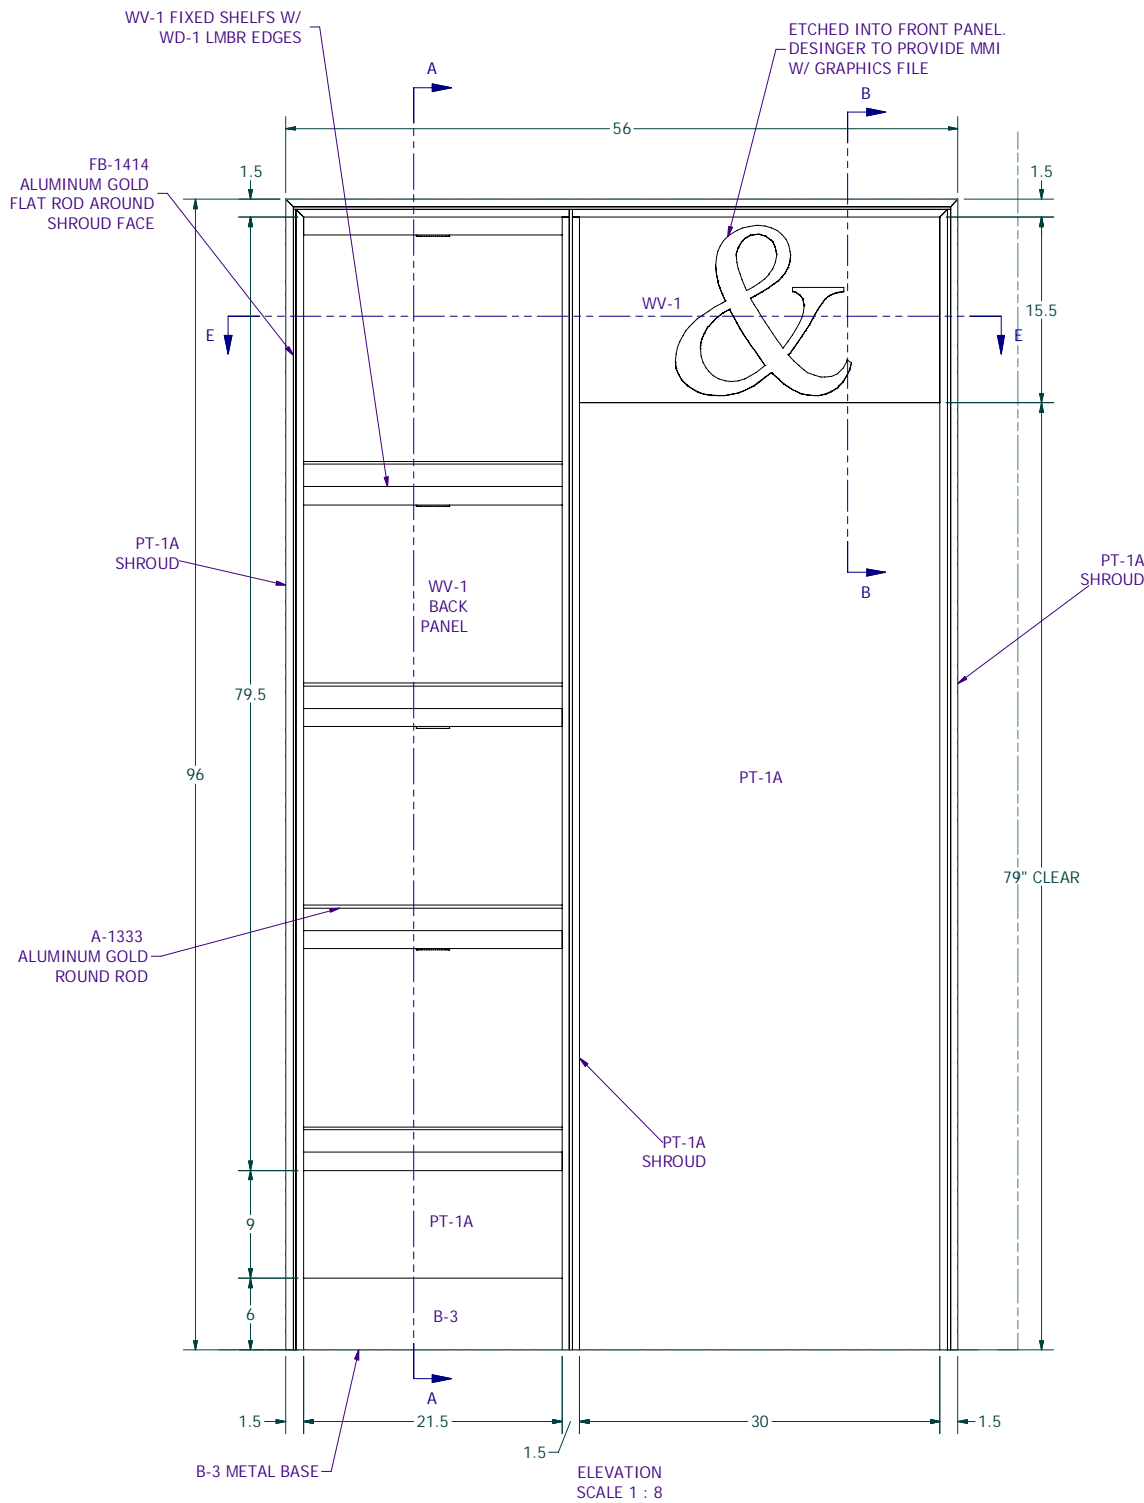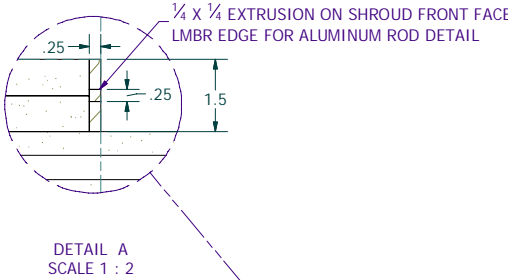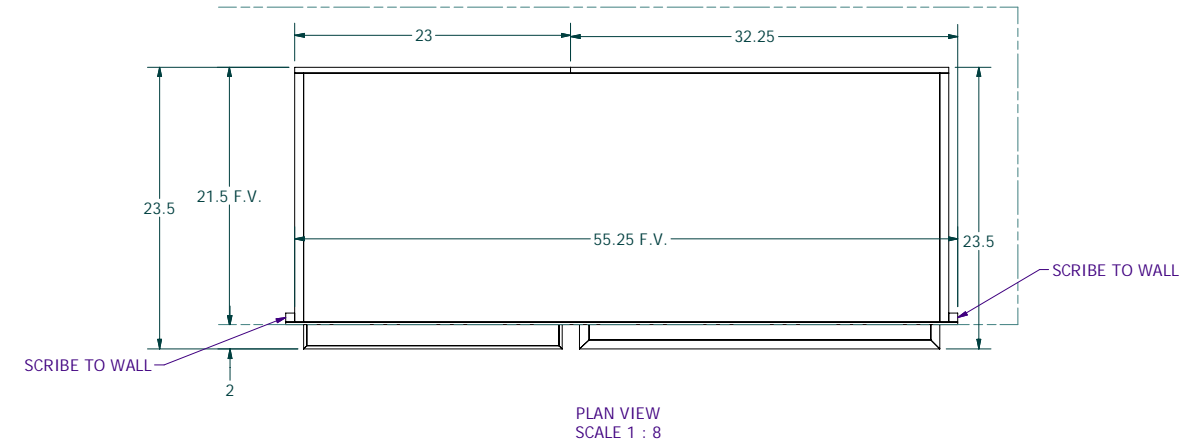

MASTER MILLWORK, INC
11603 CANYON ROAD EAST
PUYALLUP, WA 98373
PHONE: (253) 770-2023 FAX: (253) 770-6679

STATUS:	WorkInProgress
RELEASED DATE:	INITIALS
RELEASED BY:	




DESIGNED BY: halley
6/29/2023
This document contains confidential and proprietary information that cannot be reproduced or divulged, in whole or in part, without written authorization from Master Millwork, Inc.
ALL DIMENSIONS IN INCHES UNLESS OTHERWISE NOTED

WF-19 WATER & WINE
PLANEWEAR
SEATTLE, WA

JOB NO.
8461

ITEM NO.
11

SHEET NO.
1 OF 2

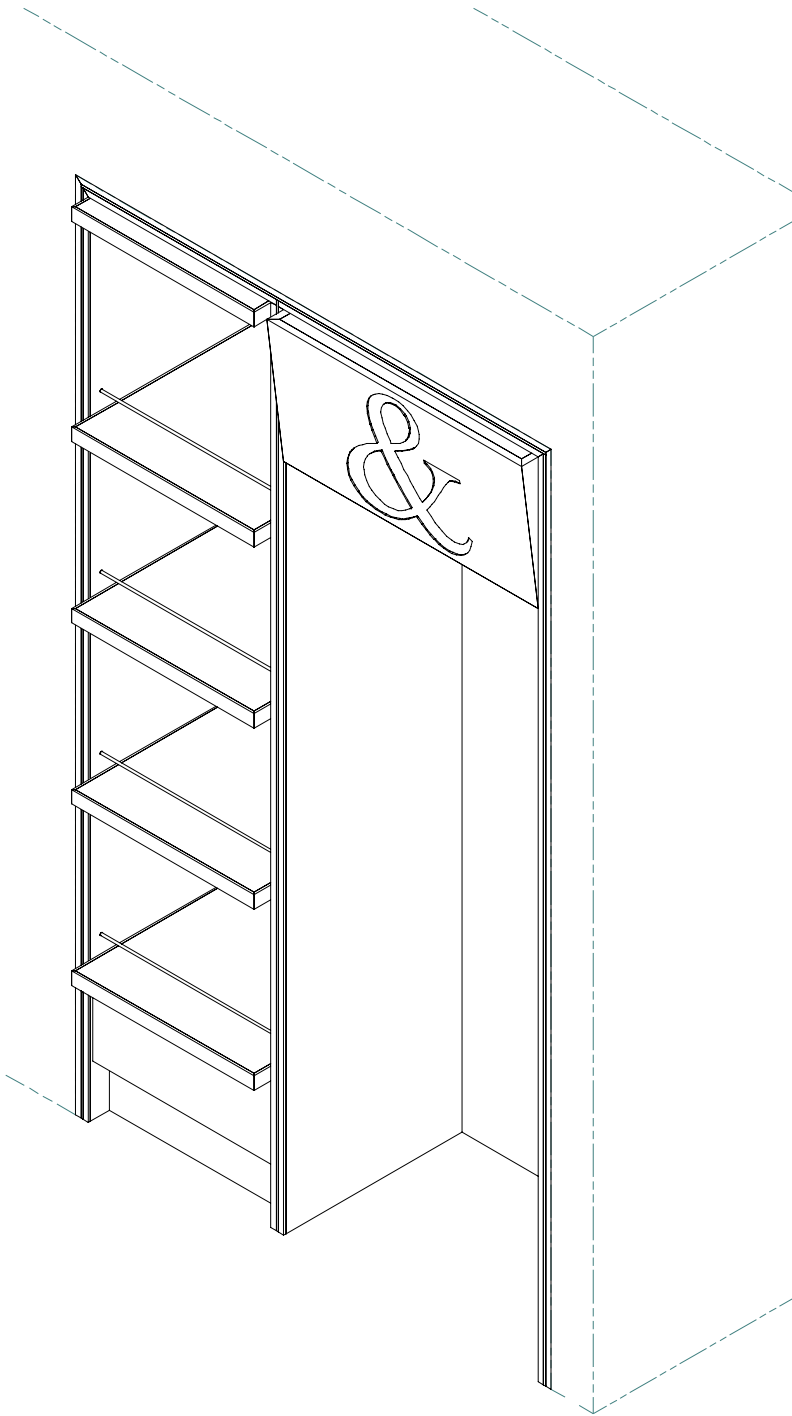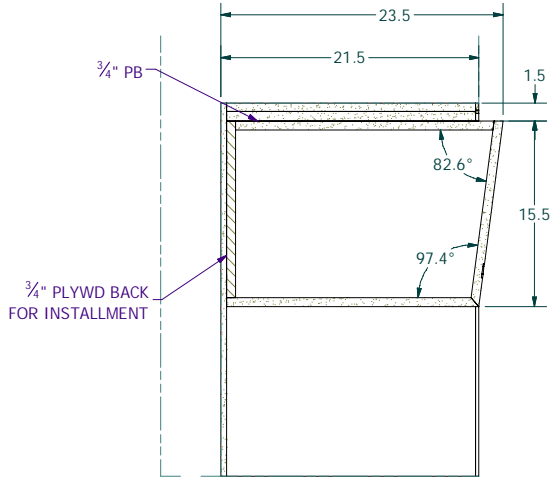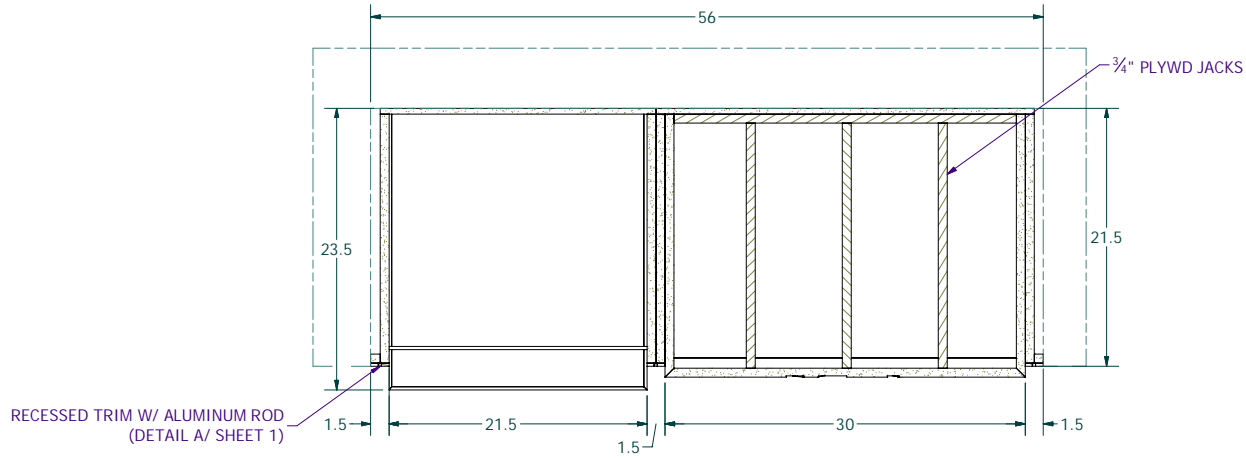

WF-19 WATER & WINE

PLANEWEAR
SEATTLE, WA

JOB NO.

8461

ITEM NO.

11

SHEET NO.

2 OF 2

DESIGNED BY:

halley

6/29/2023

STATUS:

RELEASED DATE:

RELEASED BY:

INITIALS

Work in Progress

This document contains confidential and proprietary information that cannot be reproduced or divulged, in whole or in part, without written authorization from Master Millwork, Inc.
ALL DIMENSIONS IN INCHES UNLESS OTHERWISE NOTED

MASTER MILLWORK, INC

11603 CANYON ROAD EAST

PUYALLUP, WA 98373

PHONE: (253) 770-2023 FAX: (253) 770-6679


FINISH SCHEDULE	
FINISH	DESCRIPTION
PT-1A	SHERWIN WILLIAMS INKWELL SW6992
WV-1	RUSTIC WHITE OAK VENEER, STAINED TO MATCH WD-1
WD-1	RUSTIC WHITE OAK LUMBER, STAINED TO MATCH APPROVED SAMPLE, NO KNOTS
B-3	22 GA METAL BASE, TIGER DRYLAC RAL 9005

PROVIDE QTY (1 EA) AS SHOWN




PURCHASED COMPONENTS		
DESCRIPTION	QTY	PART NUMBER
22 GA x 6" x 120" Steel Base (B-3)	1.417 ft	22 GA x 6" x 120" Steel Base (B-3)

PRELIMINARY
NOT FOR CONSTRUCTION

ALL CASEWORK/MILLWORK TO BE
FIRE RETARDENT TREATED. FIRE
COATING TO BE CLASS 'A' FOR FIRE
PROTECTION.

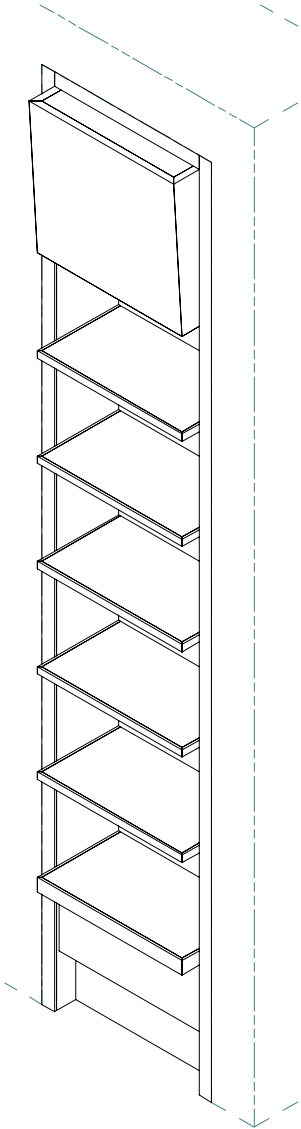

ISOMETRIC
SCALE 1 : 8

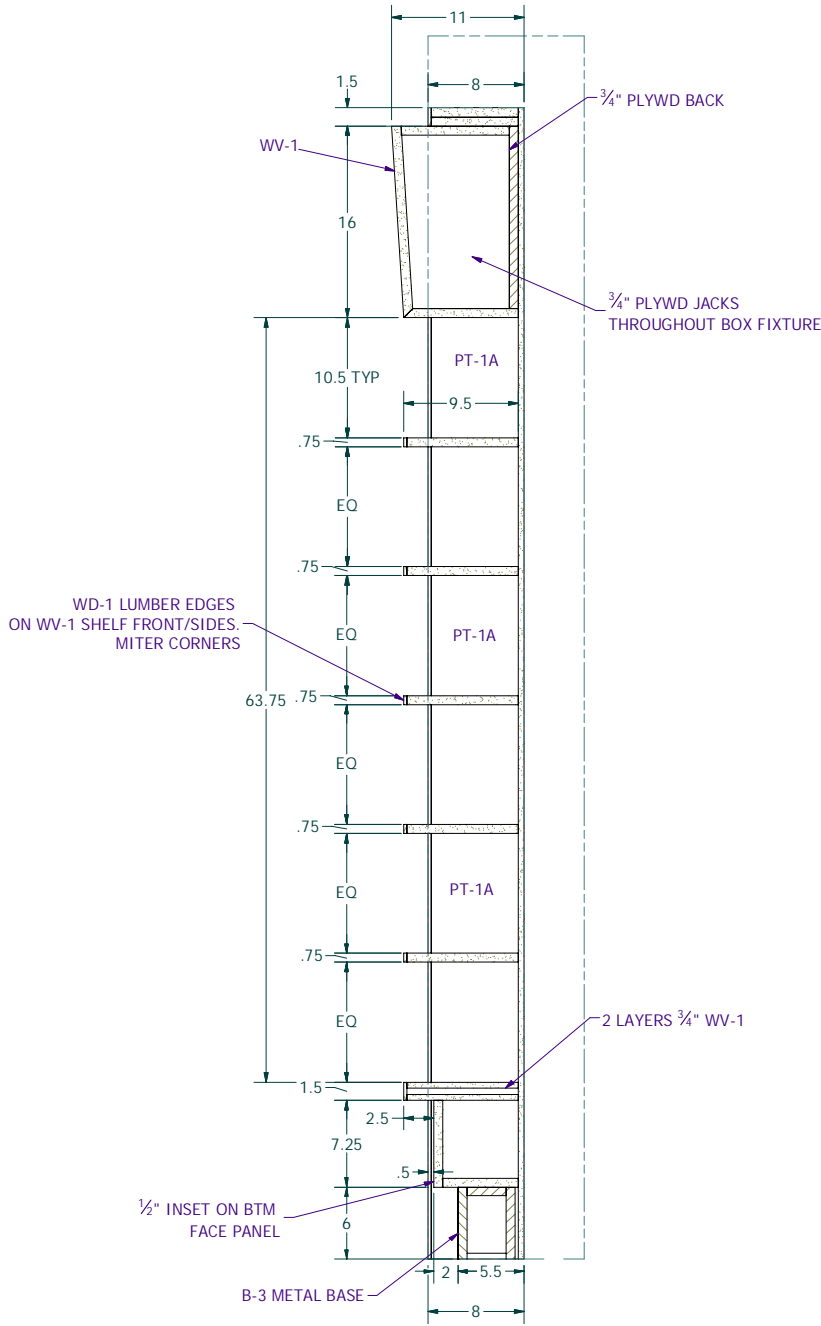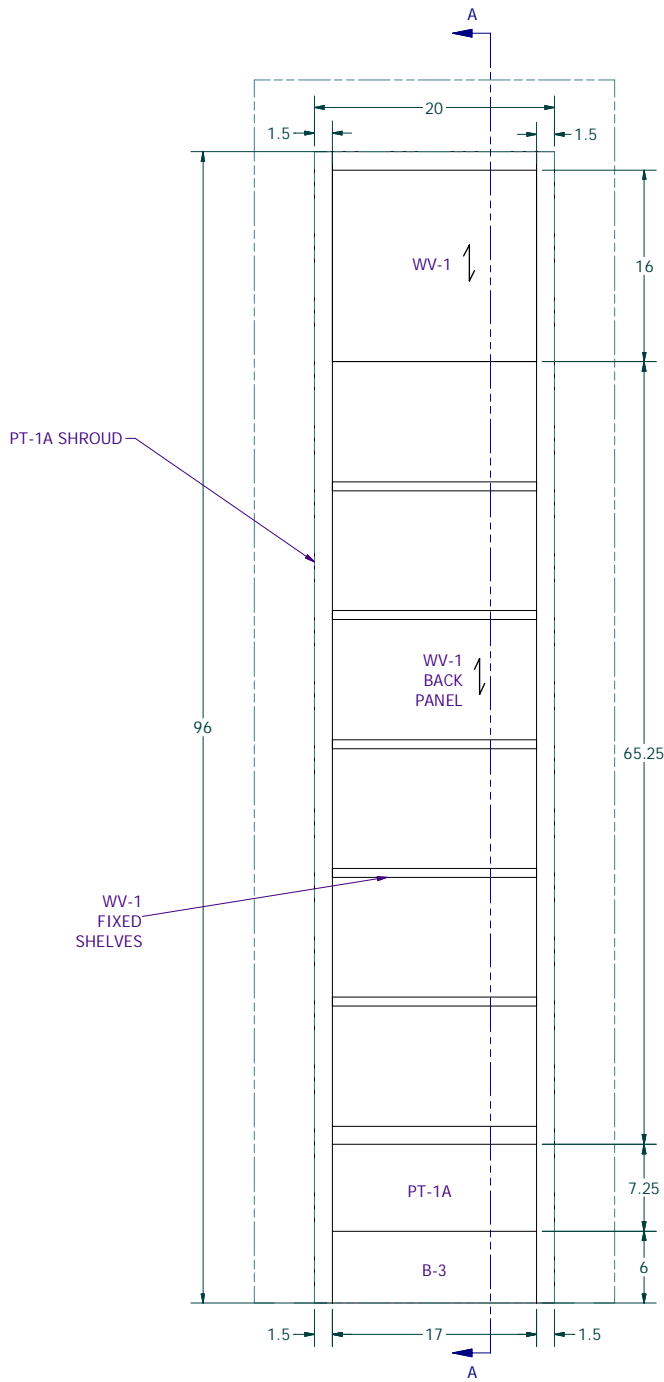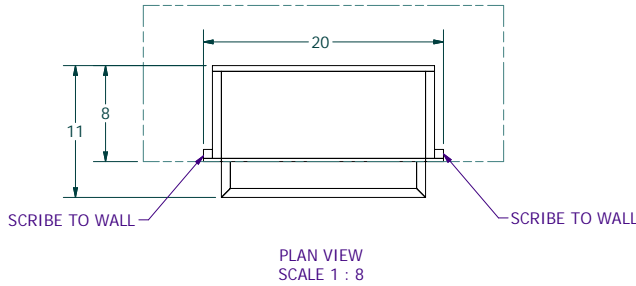

FINISH SCHEDULE	
FINISH	DESCRIPTION
LM-2	FORMICA 927-58 CC FOLKSTONE
B-3	22 GA METAL BASE, TIGER DRYLAC RAL 9005
SL-1	MEGAWALL SLAT WALL, ANODIZED ALUMINUM, 1" O.C.
WV-1	RUSTIC WHITE OAK VENEER, STAINED TO MATCH WD-1

PROVIDE QTY (6 EA) AS SHOWN

PURCHASED COMPONENTS		
DESCRIPTION	QTY	PART NUMBER
1" Aluminum Anodized Megawall Slatwall, 6"H x 96"L	20.380 ft	A10-1S-96
2" 22 GA x 2" x 120" Steel Base (B-3)	6.531 ft	22 GA x 2" x 120" Steel Base (B-3)
4" 22 GA x 4" x 120" Steel Base (B-3)	2.912 ft	22 GA x 4" x 120" Steel Base (B-3)
Heavy Duty Drawer Slide (pair), Accuride or EQ	2	4034-14
Leveler w/ Bracket, Rockler	4	Rockler #31217

ALL MILLWORK TO BE FIRE RETARDANT TREATED,
FIRE COATING TO BE CLASS "A" FOR FIRE PROTECTION

MASTER MILLWORK, INC

11603 CANYON ROAD EAST
PUYALLUP, WA 98373

PHONE: (253) 770-2023 FAX: (253) 770-6679

DESIGNED BY: Tyler

8/17/2023

STATUS: WORK IN PROGRESS

RELEASED DATE: TN

RELEASED BY:

This document contains confidential and proprietary information that cannot be reproduced or divulged, in whole or in part, without written authorization from Master Millwork, Inc.

ALL DIMENSIONS IN INCHES UNLESS OTHERWISE NOTED






WF-21 PERIMETER HAT SHELVES

PLANEWEAR - SEA TAC
SEATTLE, WA




JOB NO. 8461

ITEM NO. 13

SHEET NO. 1 OF 2

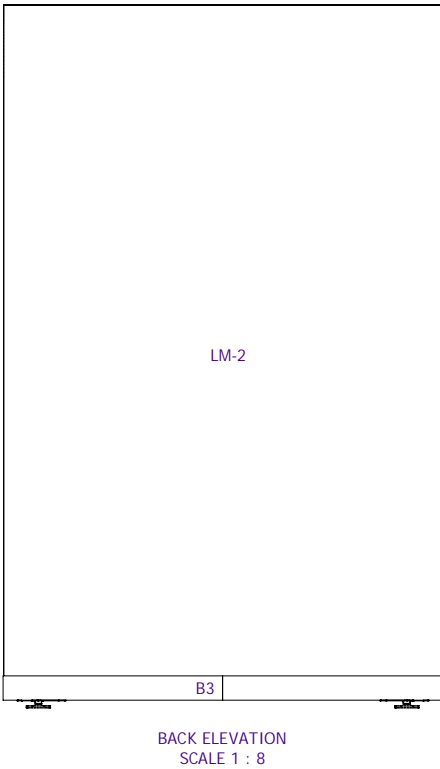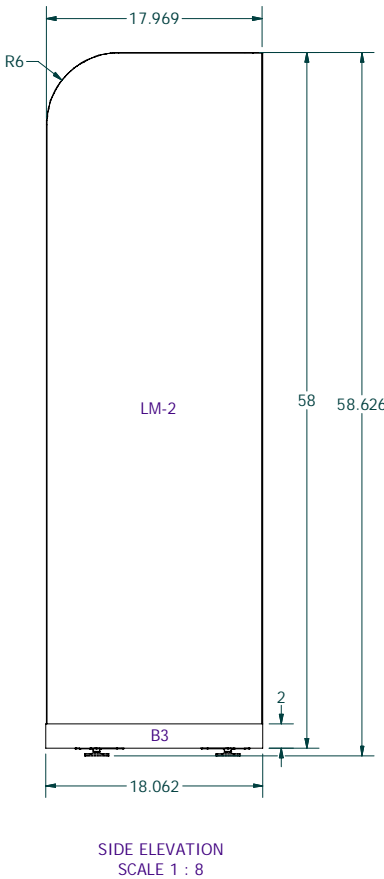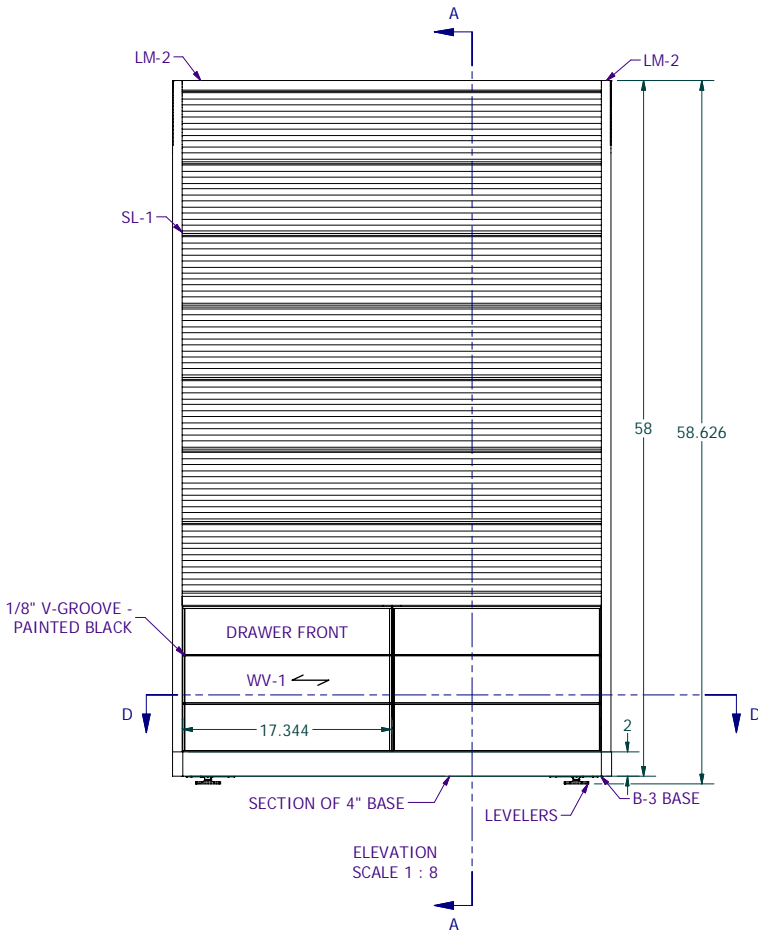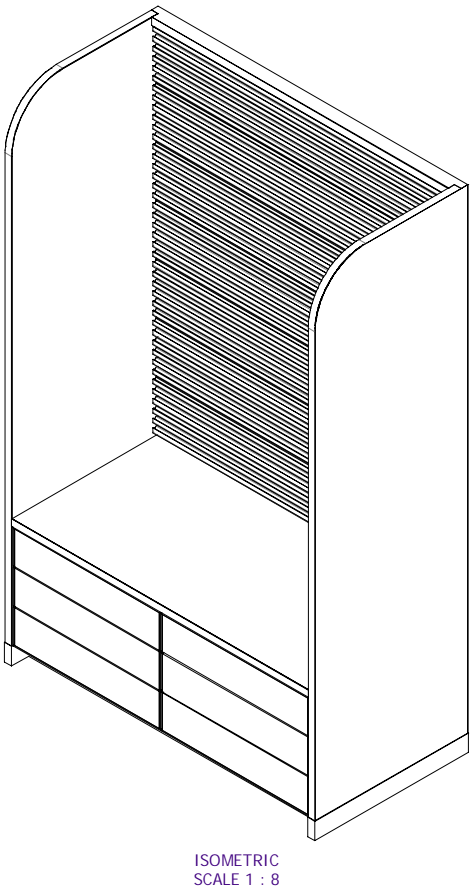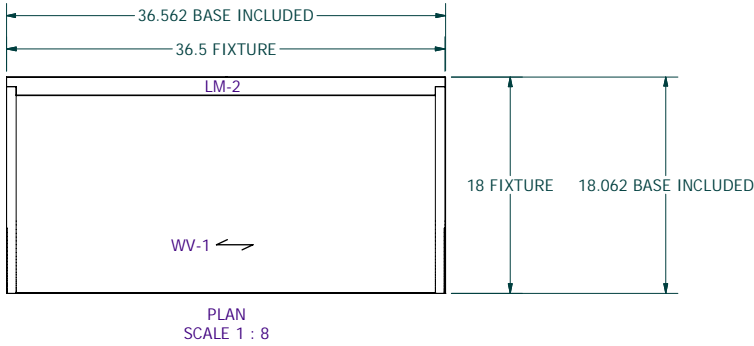

PRELIMINARY
NOT FOR CONSTRUCTION

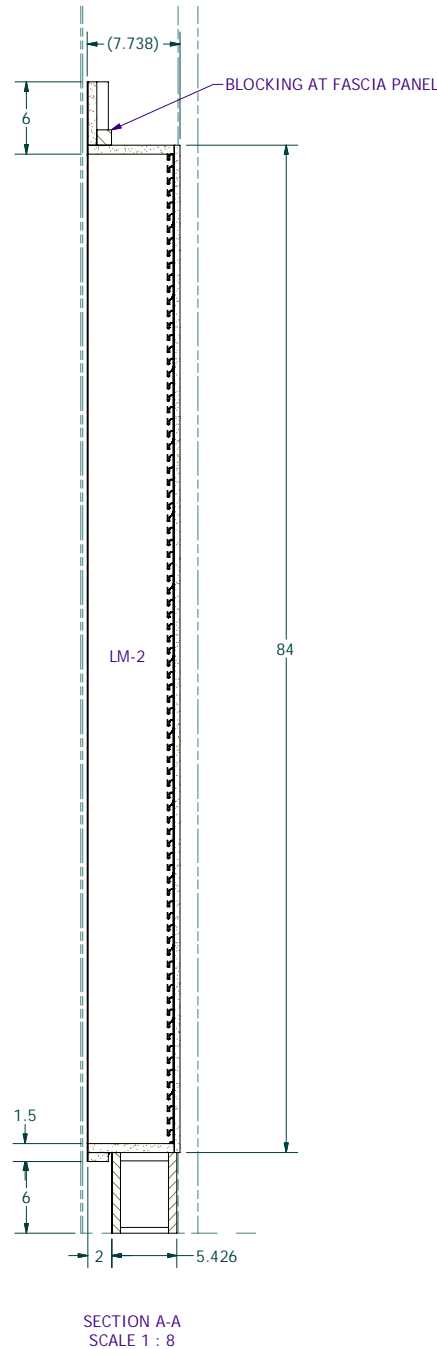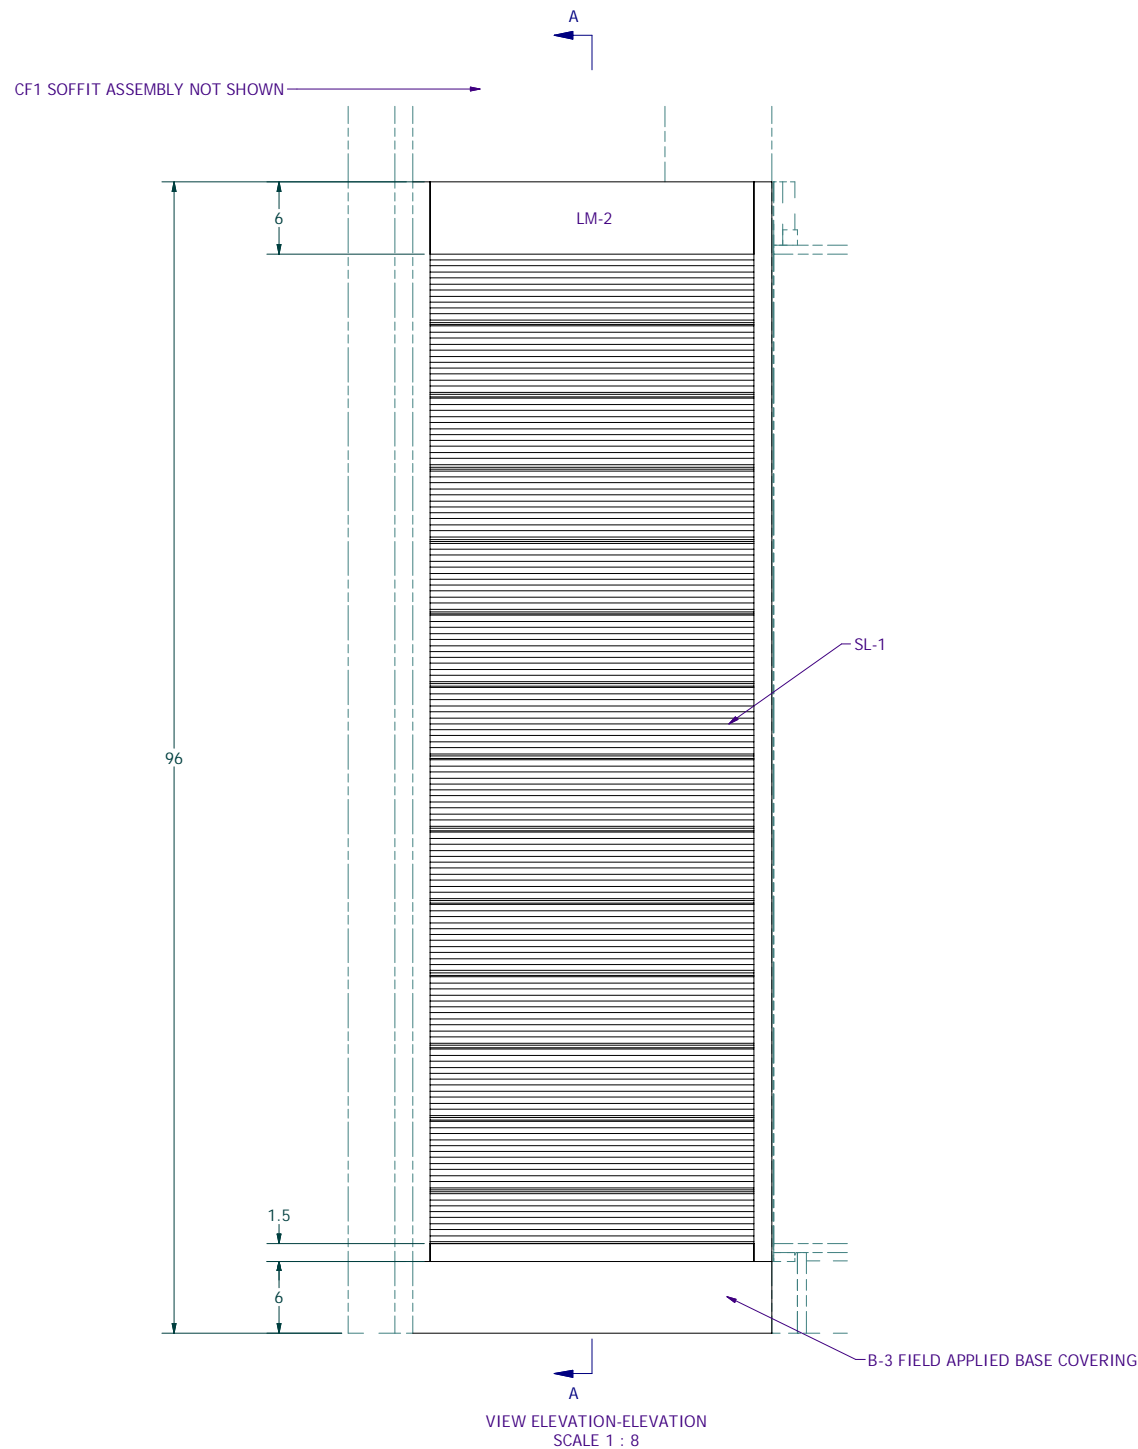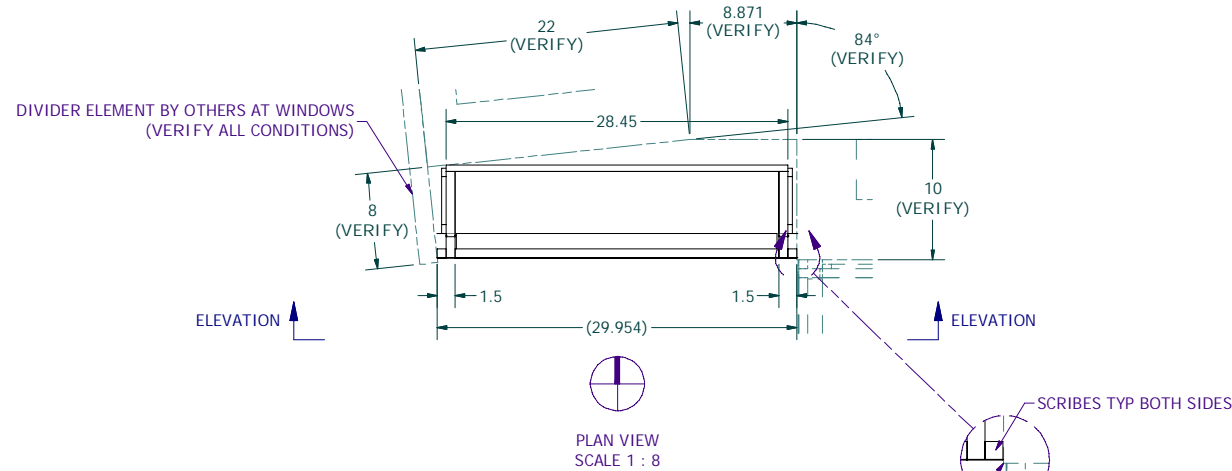


FINISH SCHEDULE	
FINISH	DESCRIPTION
B-3	22 GA METAL BASE, TIGER DRYLAC RAL 9005
LM-2	FORMICA 927-58 CC FOLKSTONE
SL-1	MEGAWALL SLAT WALL, ANODIZED ALUMINUM, 1" O.C.

PROVIDE QTY (1 EA) AS SHOWN

ALL MILLWORK TO BE FIRE RETARDANT TREATED
FIRE COATING TO BE CLASS 'A' FOR FIRE PROTECTION

PURCHASED COMPONENTS		
DESCRIPTION	QTY	PART NUMBER
22 ga x 6" x 120" Field applied base covering (B-3)	3.084 ft	22 ga x 6" x 120" Field applied base covering (B-3)
1" Anodized Aluminum Flat Back Megawall Slatwall, 6"H x 96"L	31.441 ft	A10-1S-96

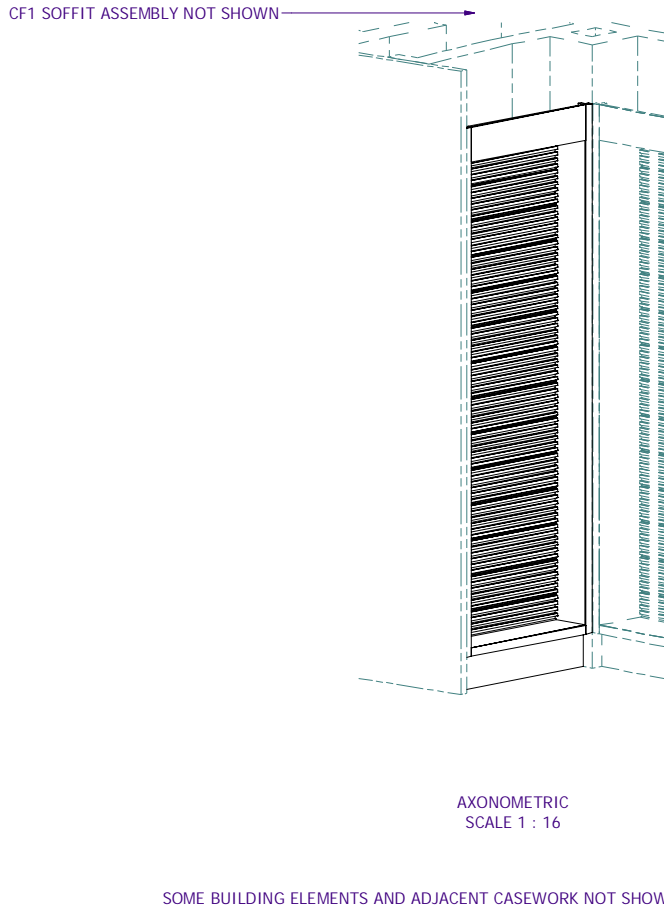

PRELIMINARY
NOT FOR CONSTRUCTION

MASTER MILLWORK, INC
11603 CANYON ROAD EAST
PUYALLUP, WA 98373
PHONE: (253) 770-2023 FAX: (253) 770-6679

Work in Progress

STATUS: RELEASED DATE: RELEASED BY: INITIALS

DESIGNED BY: ben 7/3/2023

This document contains confidential and proprietary information that cannot be reproduced or divulged, in whole or in part, without written authorization from Master Millwork, Inc.
ALL DIMENSIONS IN INCHES UNLESS OTHERWISE NOTED




WF-22 SLAT WALL DISPLAY

PLANEWEAR - SEA TAC
SEATTLE, WA

JOB NO. 8461

ITEM NO. 14

SHEET NO. 1 OF 1

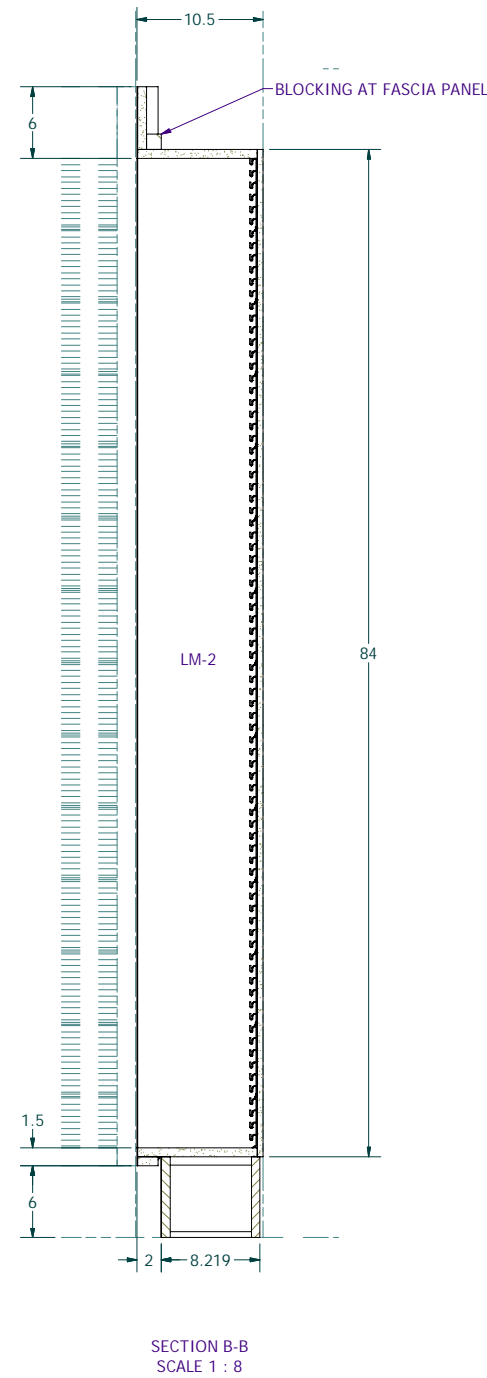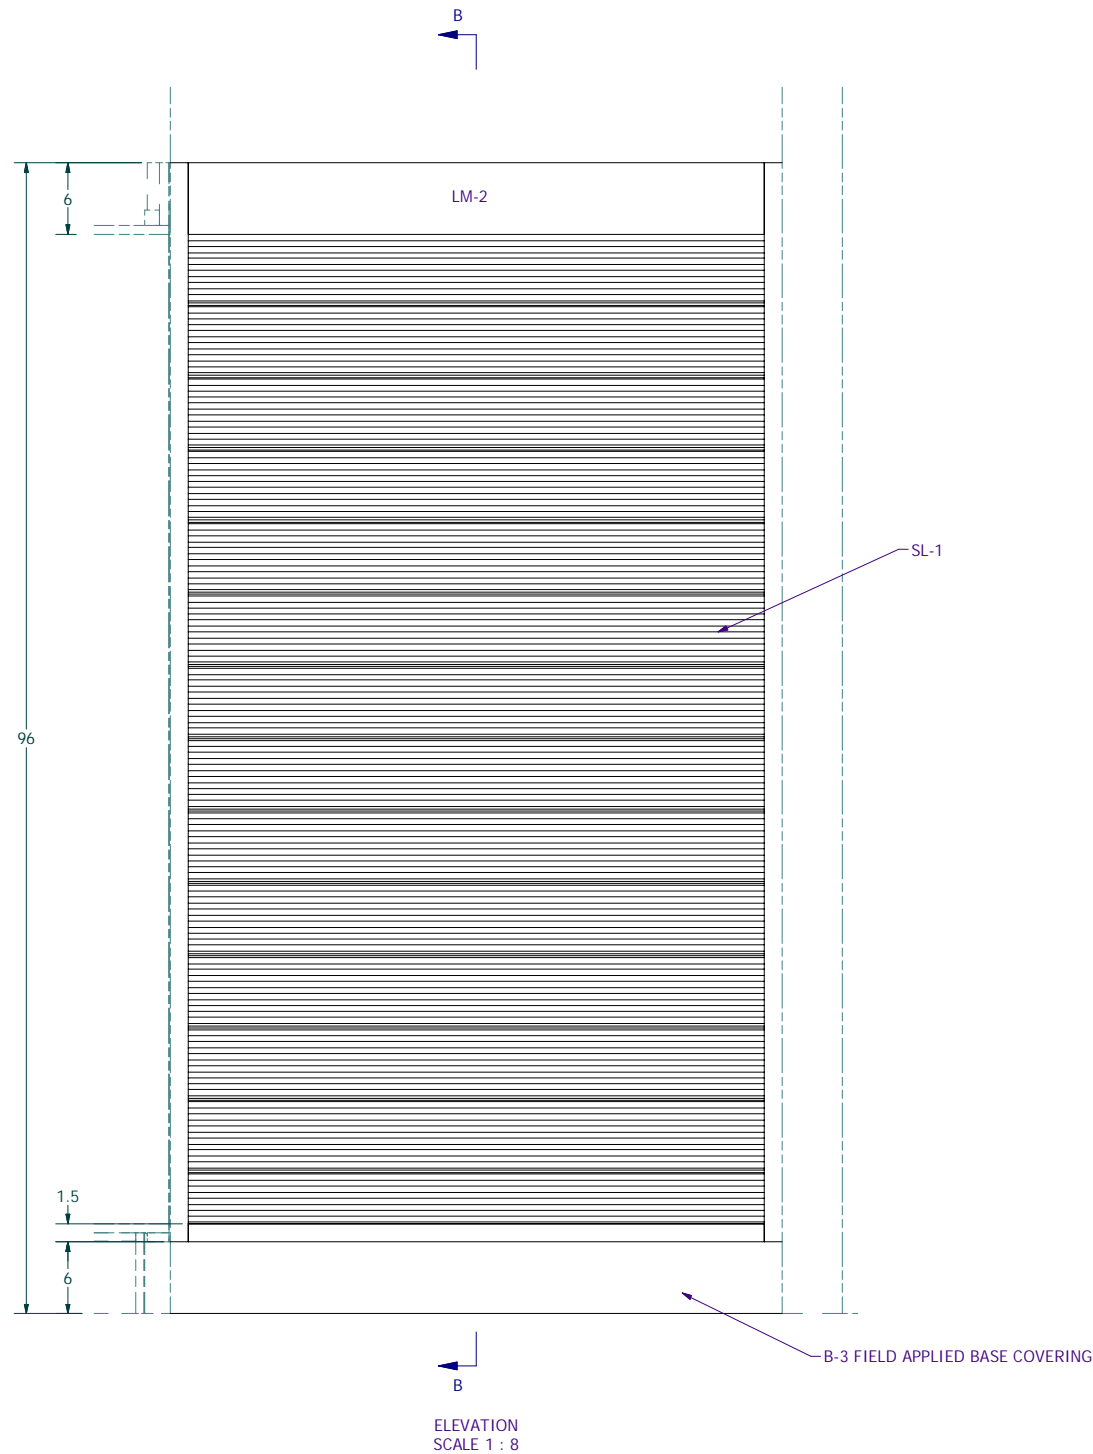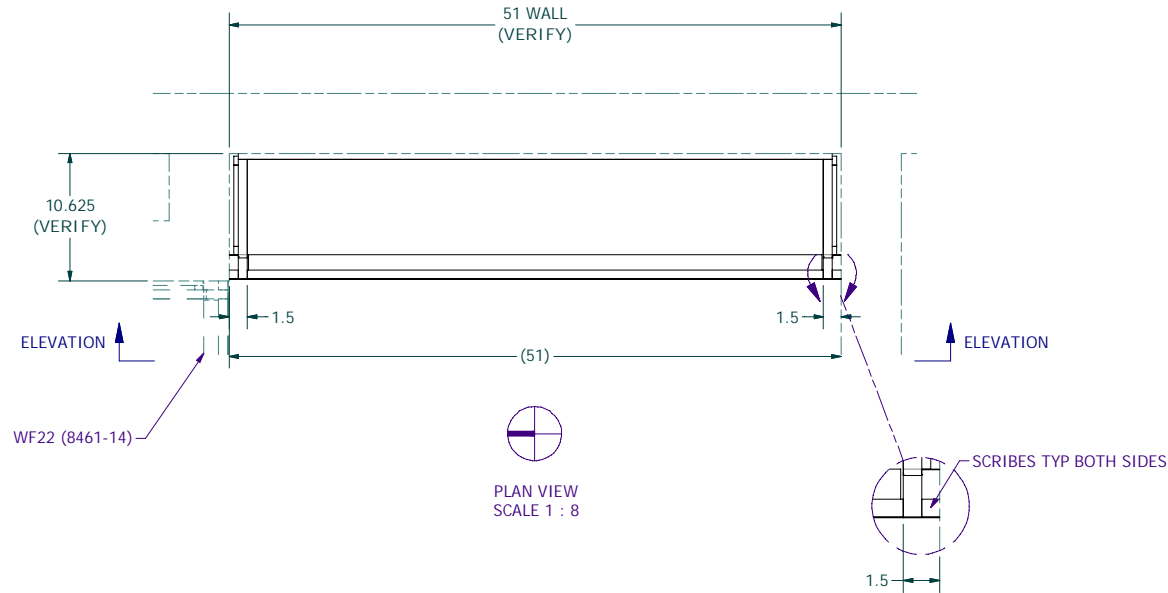


FINISH SCHEDULE	
FINISH	DESCRIPTION
B-3	22 GA METAL BASE, TIGER DRYLAC RAL 9005
LM-2	FORMICA 927-58 CC FOLKSTONE
SL-1	MEGAWALL SLAT WALL, ANODIZED ALUMINUM, 1" O.C.

PROVIDE QTY (1 EA) AS SHOWN

ALL MILLWORK TO BE FIRE RETARDANT TREATED
FIRE COATING TO BE CLASS 'A' FOR FIRE PROTECTION

PURCHASED COMPONENTS		
DESCRIPTION	QTY	PART NUMBER
22gs x 6" x 120" Field applied base covering (B-3)	4.839 ft	22gs x 6" x 120" Field applied base covering (B-3)
1" Aluminum Anodized Megawall Slatwall, 6"H x 96"L	56.000 ft	A10-1S-96

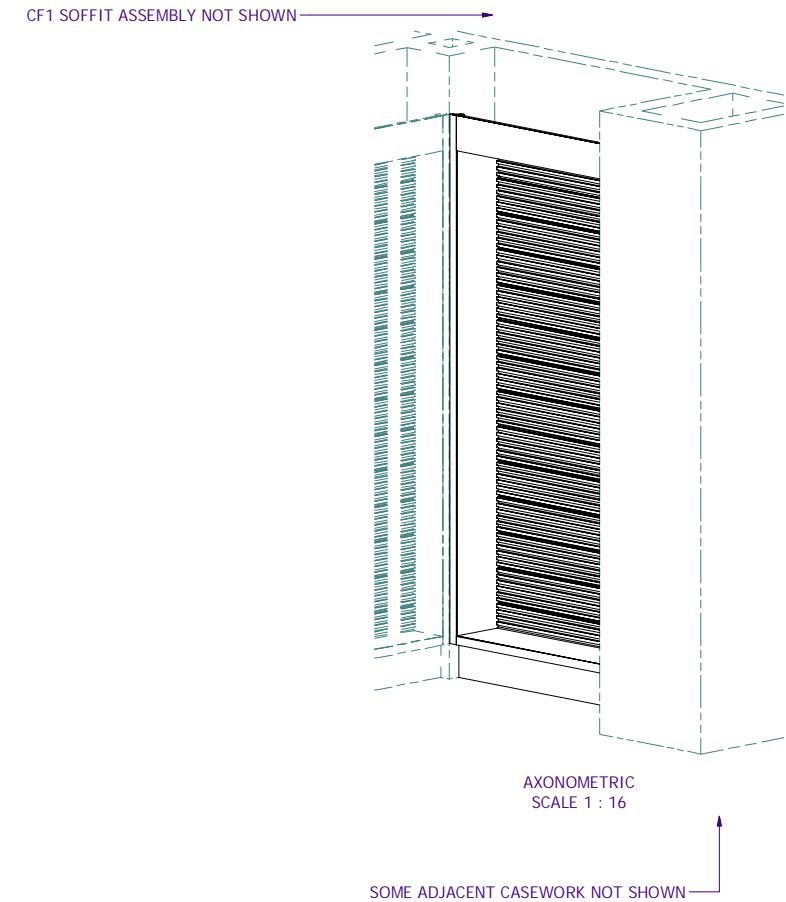

PRELIMINARY
NOT FOR CONSTRUCTION

MASTER MILLWORK, INC
11603 CANYON ROAD EAST
PUYALLUP, WA 98373
PHONE: (253) 770-2023 FAX: (253) 770-6679

DESIGNED BY:ben7/3/2023

STATUS:WorkInProgress

RELEASED BY:INITIALS





WF-23 SLEEPWEAR DISPLAY

PLANEWEAR - SEA TAC
SEATTLE, WA

JOB NO.
8461

ITEM NO.
15

SHEET NO.
1 OF 1

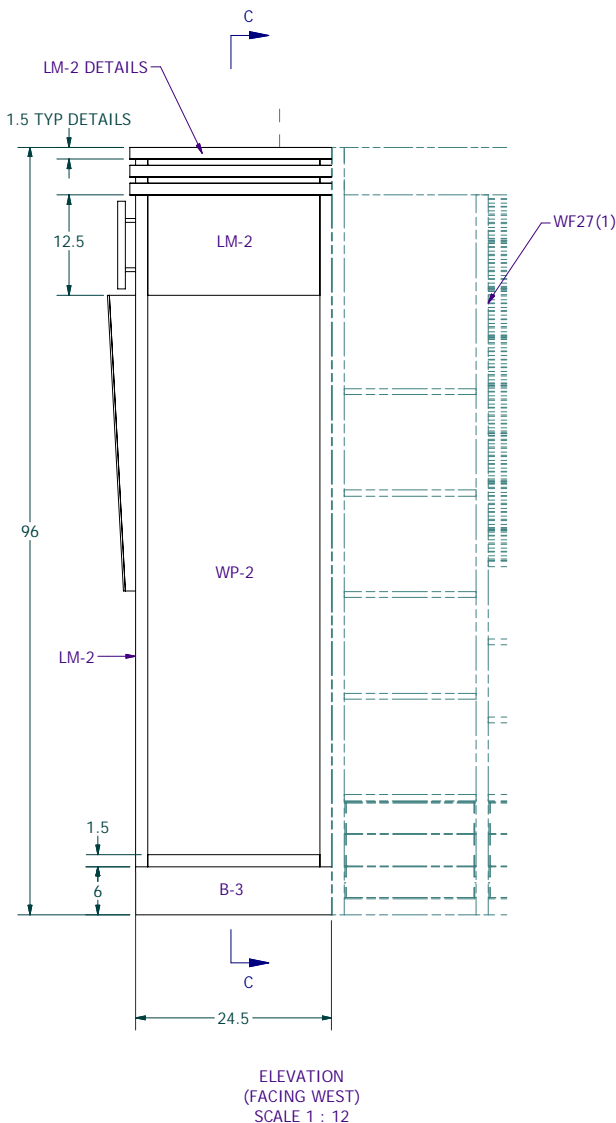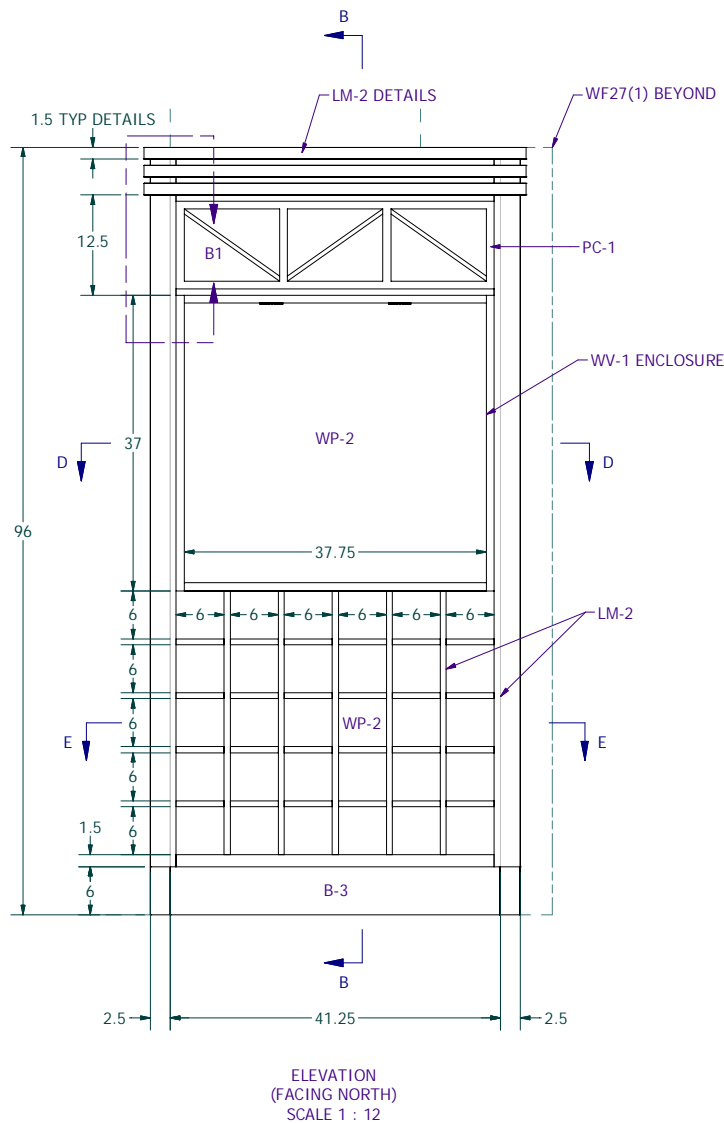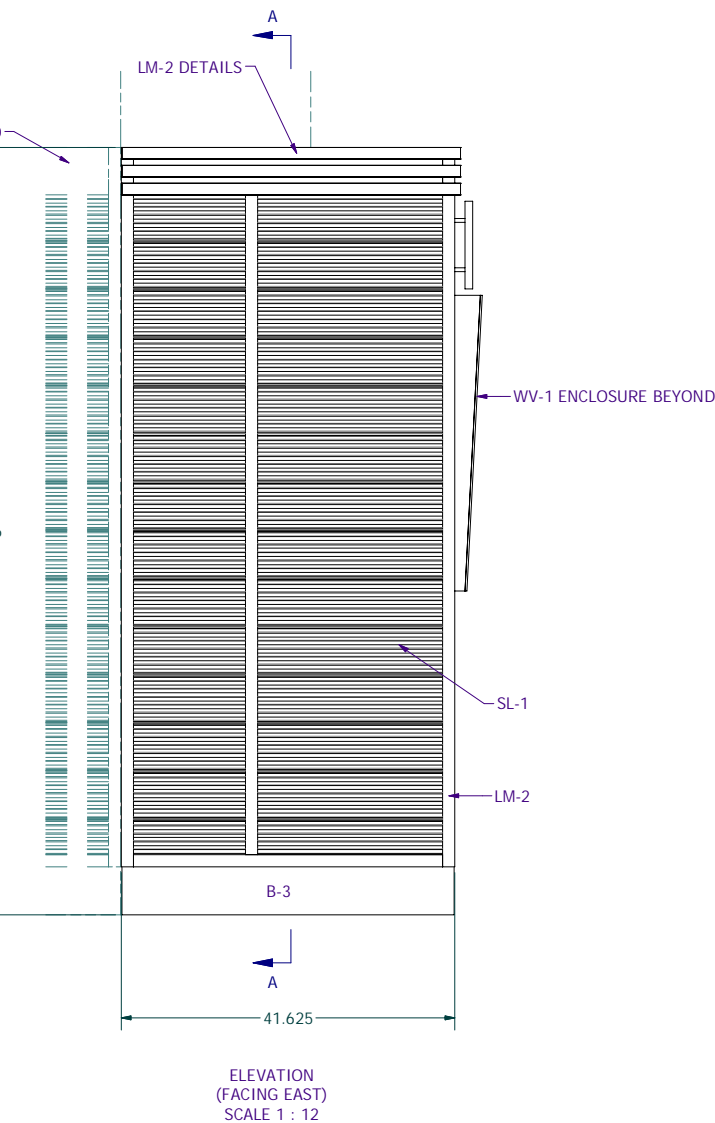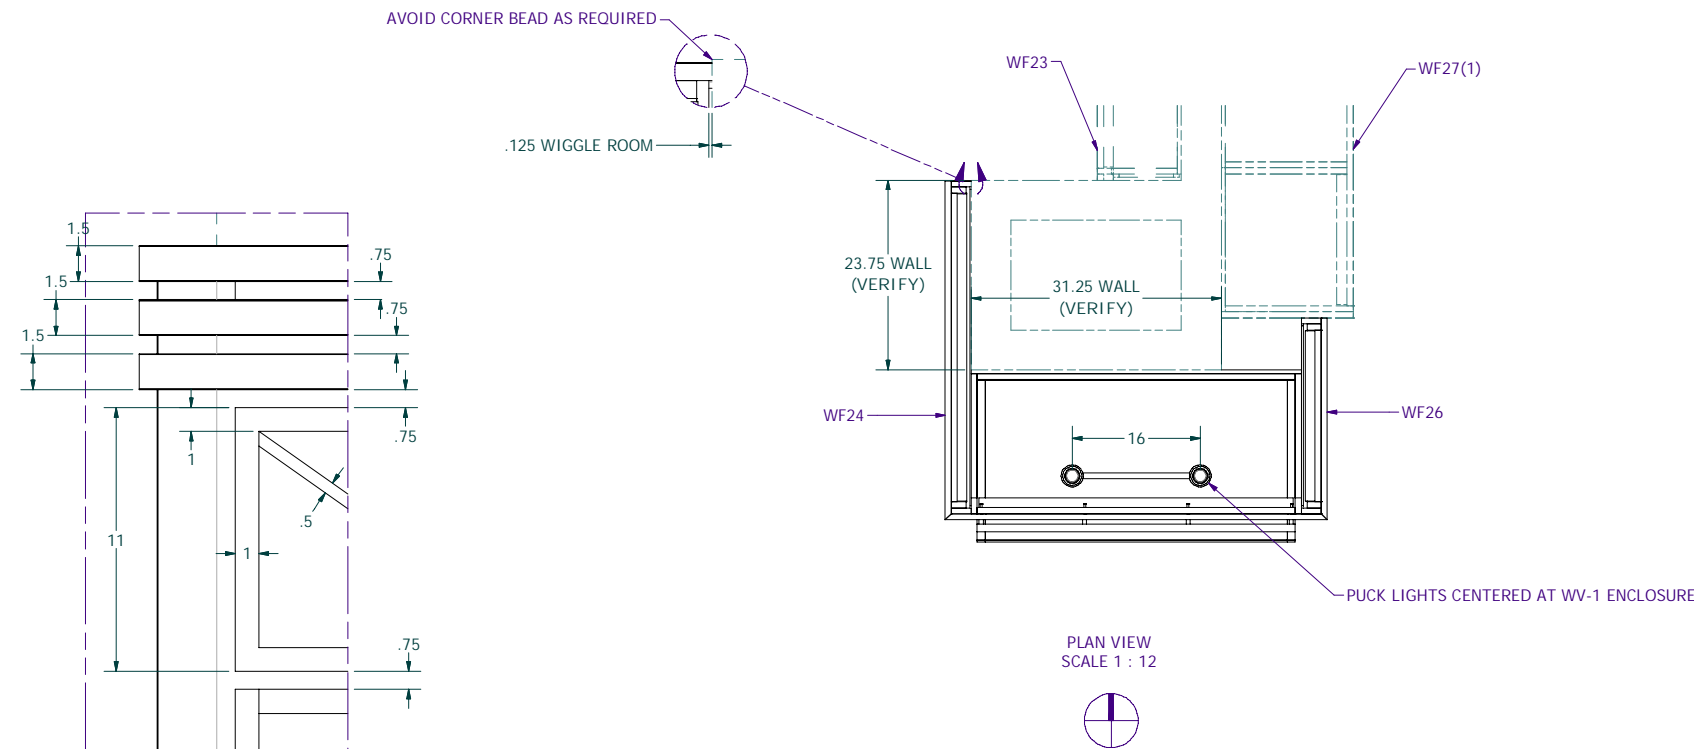



FINISH SCHEDULE	
FINISH	DESCRIPTION
B-3	22 GA METAL BASE, TIGER DRYLAC RAL 9005
PC-1	POWDERCOAT, TIGER DRYLAC RAL 9005 BLACK
LM-2	FORMICA 927-58 CC FOLKSTONE
SL-1	MEGAWALL SLAT WALL, ANODIZED ALUMINUM, 1" O.C.
WP-2	FORMICA 928-58 MOUSE
WV-1	RUSTIC WHITE OAK VENEER, STAINED TO MATCH WD-1

PROVIDE QTY (1 EA) AS SHOWN

ALL MILLWORK TO BE FIRE RETARDANT TREATED
FIRE COATING TO BE CLASS 'A' FOR FIRE PROTECTION

PURCHASED COMPONENTS		
DESCRIPTION	QTY	PART NUMBER
Steel Fascia Detail	1	8461 MMI Buyout N
Pockit Puck Light, Black, Tresco, 4W, Recessed, Linkable	2	L-MPOC-4W-120L-WBL-1
1" Aluminum Anodized Megawall Slatwall, 6"H x 96"L	43.312 ft	A10-1S-96
22 ga x 6" x 120" Field applied base covering (B-3)	6.120 ft	8461-17 applied base

INTERIOR DESIGNER TO
VERIFY DECORATIVE METAL FINISH

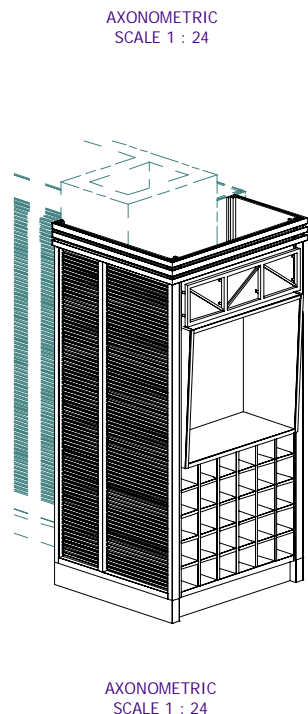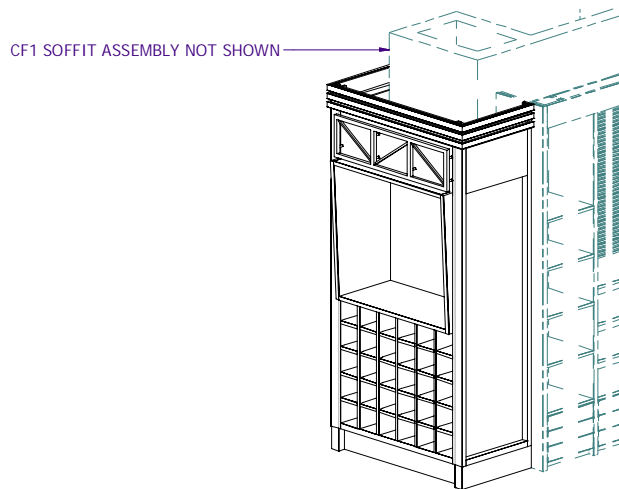

PRELIMINARY
NOT FOR CONSTRUCTION

MASTER MILLWORK, INC
11603 CANYON ROAD EAST
PUYALLUP, WA 98373
PHONE: (253) 770-2023 FAX: (253) 770-6679

WorkInProgress

INITIALS

STATUS:

RELEASED DATE:

DESIGNED BY:

ben

7/3/2023

This document contains confidential and proprietary information that cannot be reproduced or divulged, in whole or in part, without written authorization from Master Millwork, Inc.


ALL DIMENSIONS IN INCHES UNLESS OTHERWISE NOTED

WF-25 POSTER DISPLAY w/ WF24 & WF26 RETURNS


JOB NO.
8461

ITEM NO.
17


SHEET NO.
1 OF 2

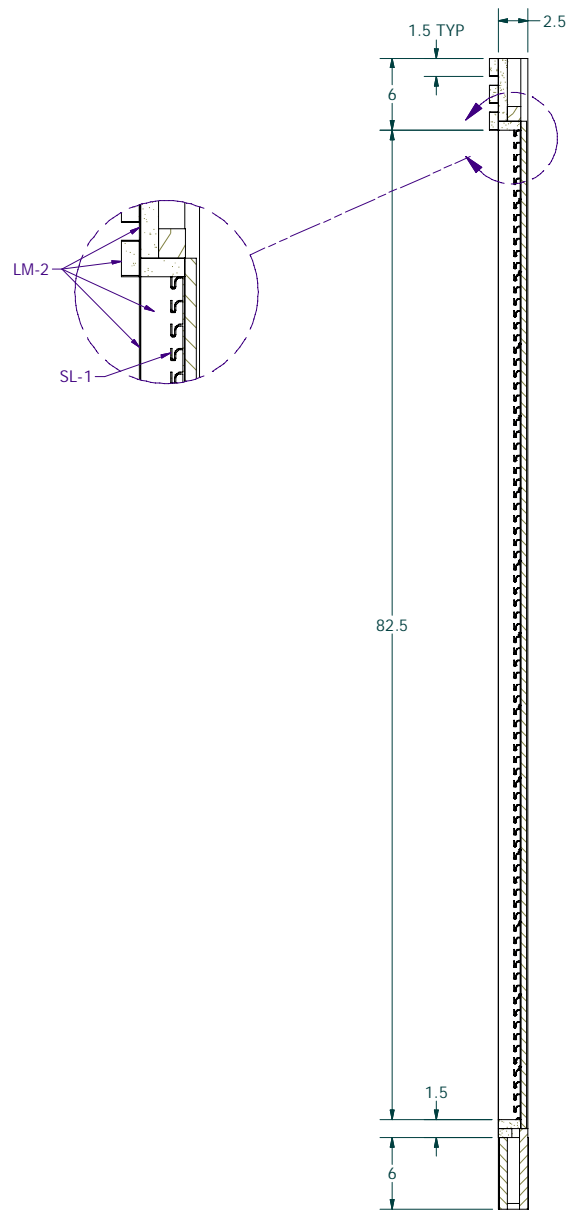


SECTION A-A
SCALE 1 : 8

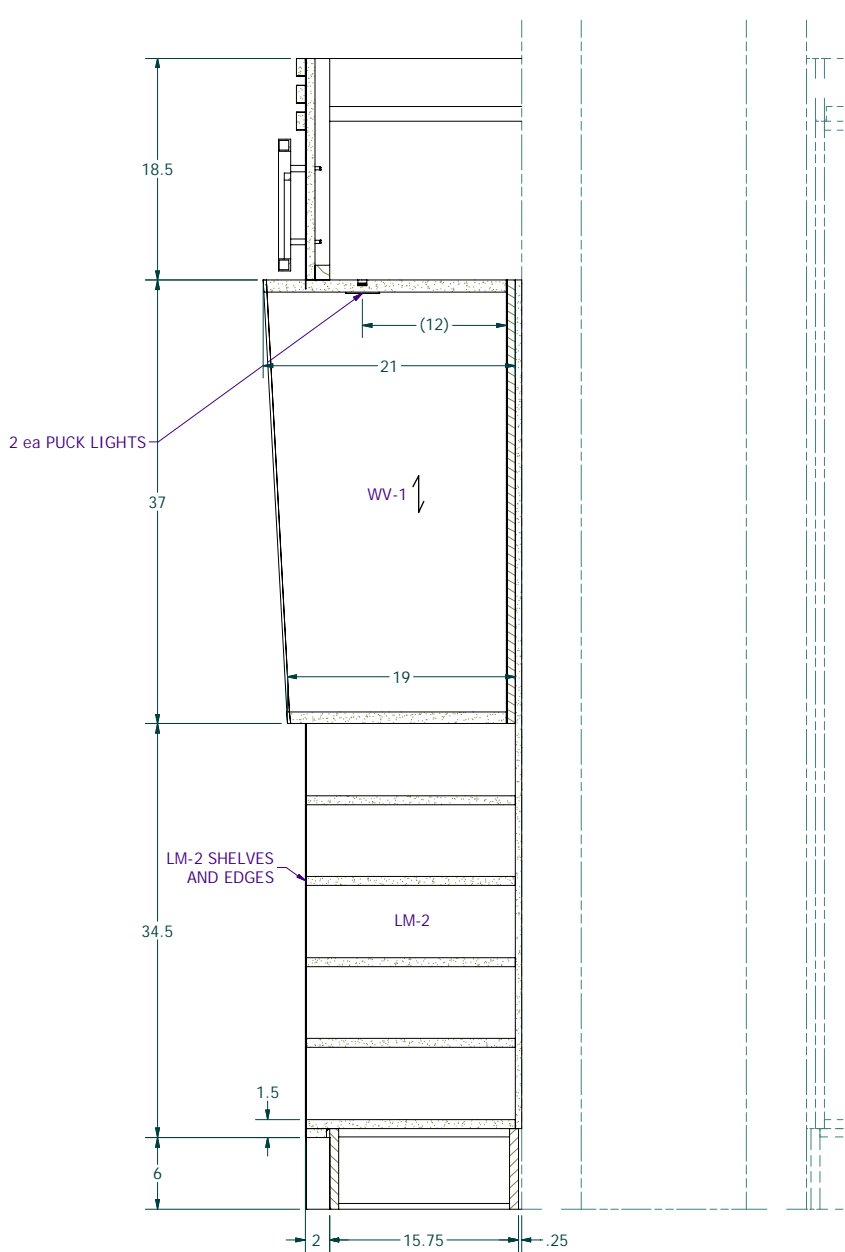


SECTION B-B
SCALE 1 : 8

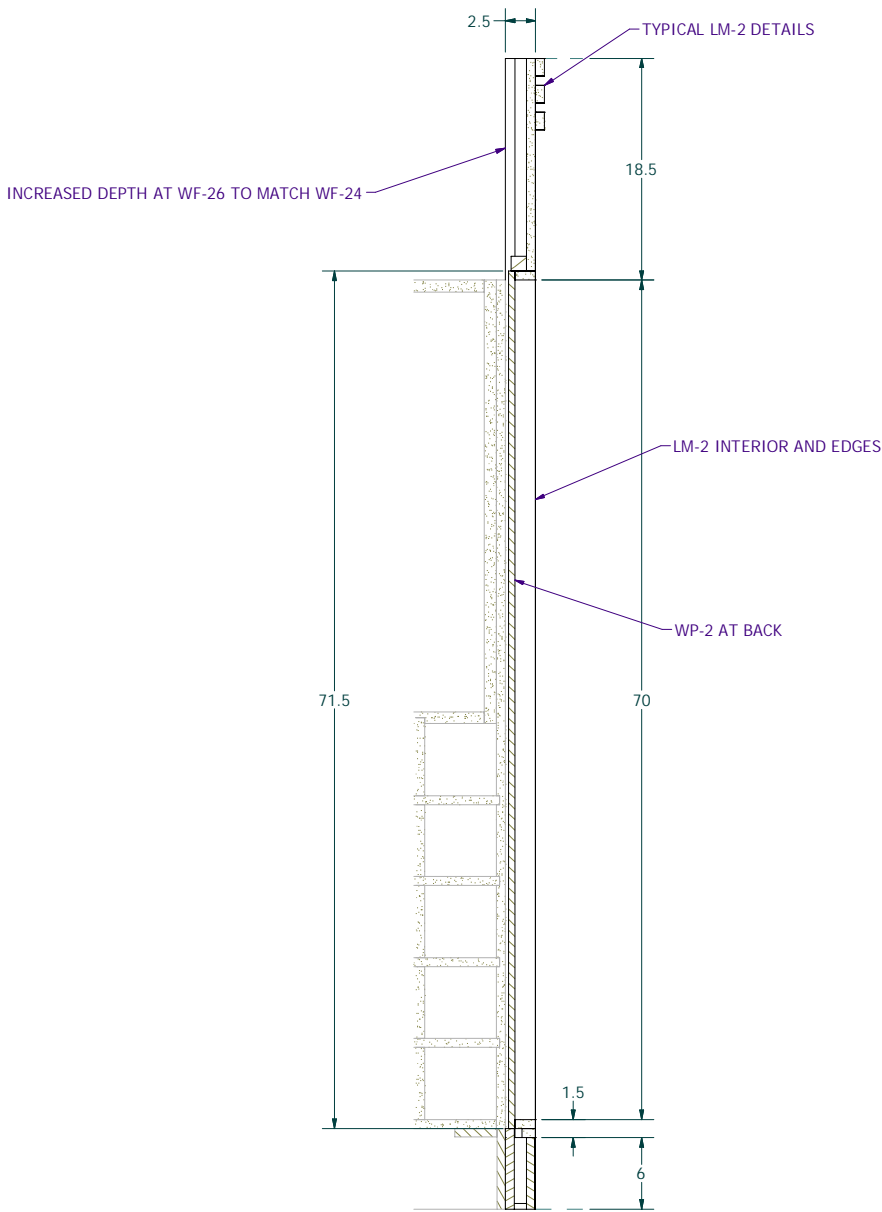

SECTION C-C
SCALE 1 : 8

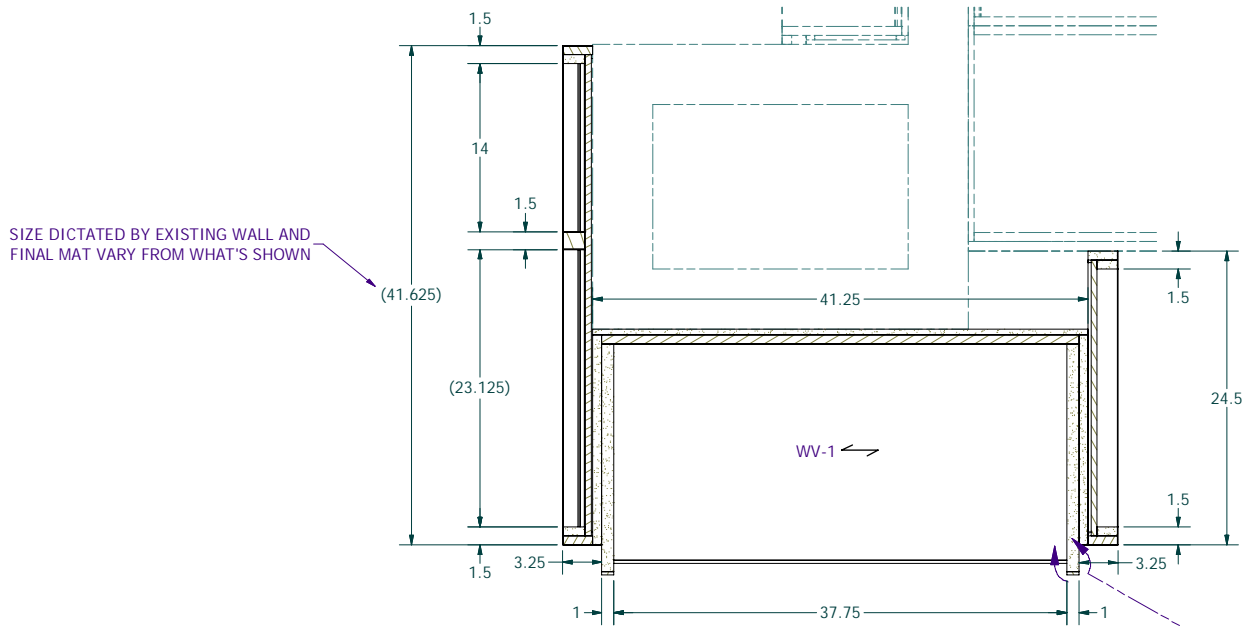

SECTION D-D
SCALE 1 : 8

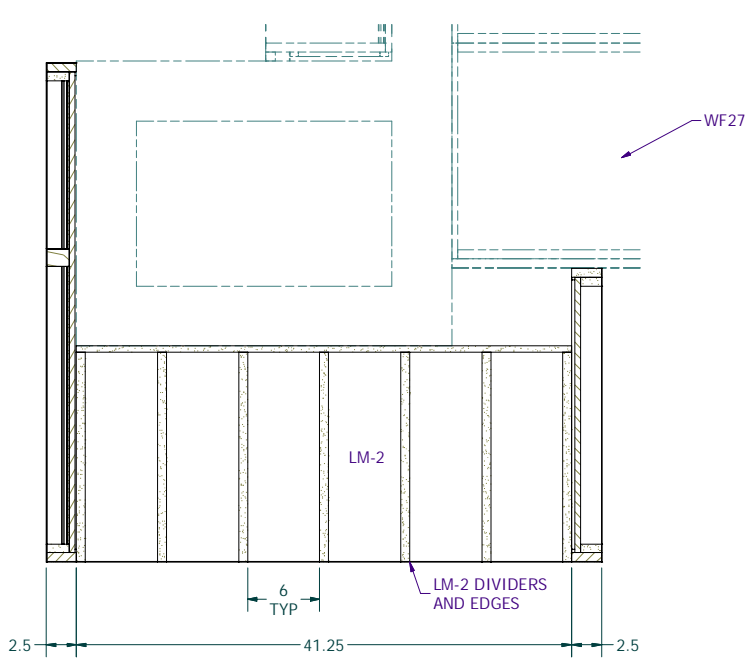

SECTION E-E
SCALE 1 : 8

WF-25 POSTER DISPLAY w/ WF24 & WF26 RETURNS

PLANEWEAR - SEA TAC
SEATTLE, WA

MASTER MILLWORK, INC
11603 CANYON ROAD EAST
PUYALLUP, WA 98373
PHONE: (253) 770-2023 FAX: (253) 770-6679

DESIGNED BY:	ben	7/3/2023	STATUS:	WorkInProgress
RELEASED DATE:			INITIALS	
RELEASED BY:				

This document contains confidential and proprietary information that cannot be reproduced or divulged, in whole or in part, without written authorization from Master Millwork, Inc.
ALL DIMENSIONS IN INCHES UNLESS OTHERWISE NOTED

JOB NO.	8461
ITEM NO.	17
SHEET NO.	2 OF 2



FINISH SCHEDULE	
FINISH	DESCRIPTION
B-3	22 GA METAL BASE, TIGER DRYLAC RAL 9005
CP-1	MOZ CORRUGATED ALUMINUM PANEL, POWDER STEEL GRAY, 5/8" PROFILE
GL-1	CLEAR TEMPERED GLASS
LM-2	FORMICA 927-58 CC FOLKSTONE
PC-1	POWDERCOAT, TIGER DRYLAC RAL 9005 BLACK
PT-1B	METAL - SHERWIN WILLIAMS INKWELL SW6992
SL-1	MEGAWALL SLAT WALL, ANODIZED ALUMINUM, 1" O.C.
WP-2	FORMICA 928-58 MOUSE
WV-1	RUSTIC WHITE OAK VENEER, STAINED TO MATCH WD-1

PROVIDE QTY (1 EA) AS SHOWN

ALL MILLWORK TO BE FIRE RETARDANT TREATED
FIRE COATING TO BE CLASS 'A' FOR FIRE PROTECTION

PURCHASED COMPONENTS		
DESCRIPTION	QTY	PART NUMBER
1" Aluminum Anodized Megawall Slatwall, 6" H x 96" L	38.979 ft	A10-1S-96
22 GA x 4" x 120" Metal Base (B-3)	1.896 ft	22 GA x 4" x 120" Metal Base (B-3)
Glass Shelf Support Insert, Hafele	20	282.137.11
Heavy Duty Drawer Slide (pair), Accuride or EQ	3	4034-16
Pivot Hinge, Prima Series, Brushed Nickel, CR Laurence	2	PPH301BN
Pocket Puck Light, Black, Tresco, 4W, Recessed, Linkable	1	L-MPOC-4W-120L-WBL-1
WF-27B Decorative Metal	1	8461 MMI Buyout V
WF-28 Glass Door	1	8461 MMI Buyout S
WF-28 Glass Shelf (5)	5	8461 MMI Buyout R




MASTER MILLWORK, INC
11603 CANYON ROAD EAST
PUYALLUP, WA 98373
PHONE: (253) 770-2023 FAX: (253) 770-6679

STATUS:	WorkInProgress
RELEASED DATE:	
RELEASED BY:	INITIALS

DESIGNED BY:	ben	6/29/2023
--------------	-----	-----------

This document contains confidential and proprietary information that cannot be reproduced or divulged, in whole or in part, without written authorization from Master Millwork, Inc.

ALL DIMENSIONS IN INCHES UNLESS OTHERWISE NOTED

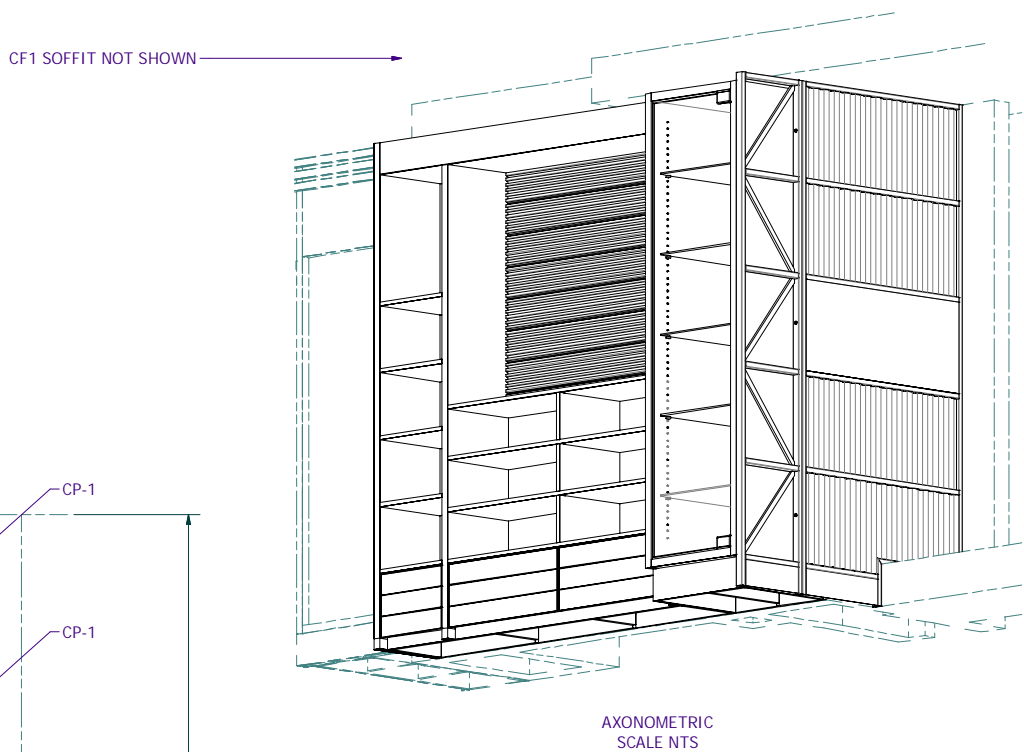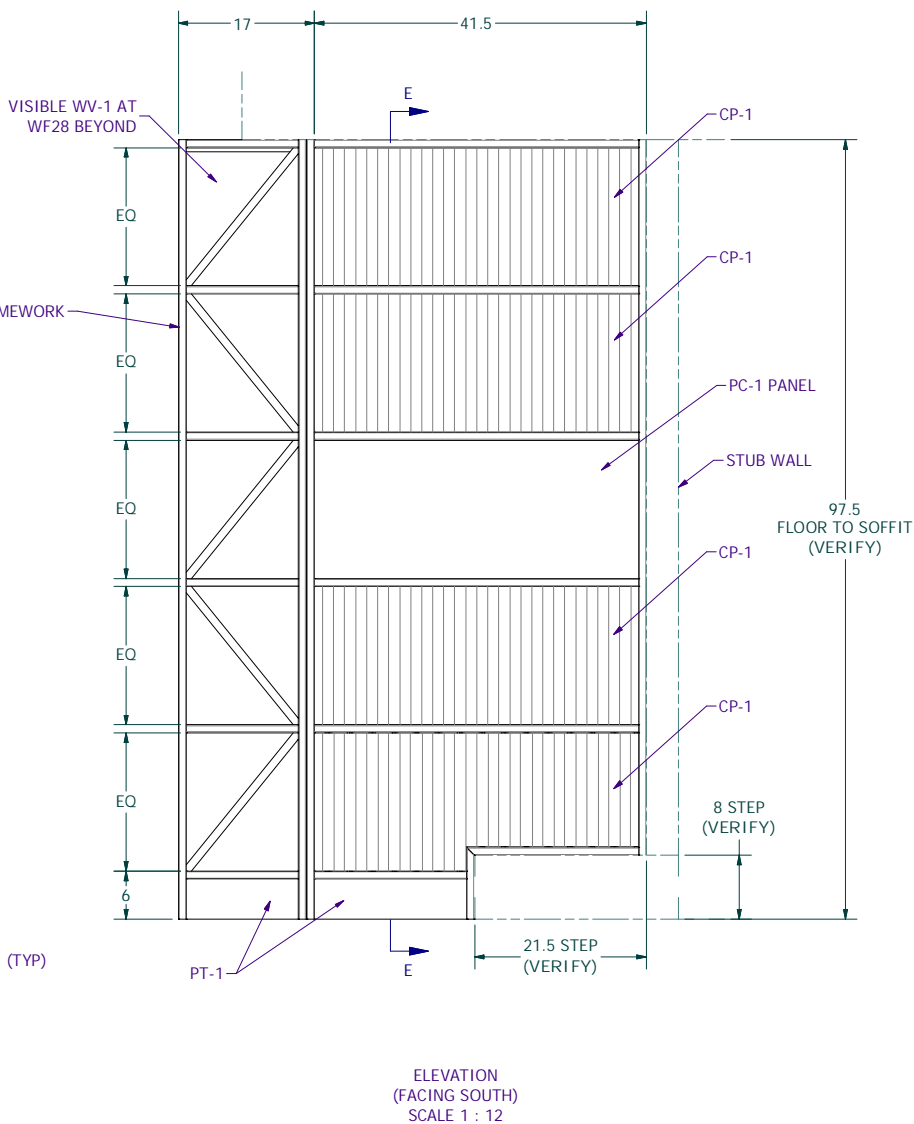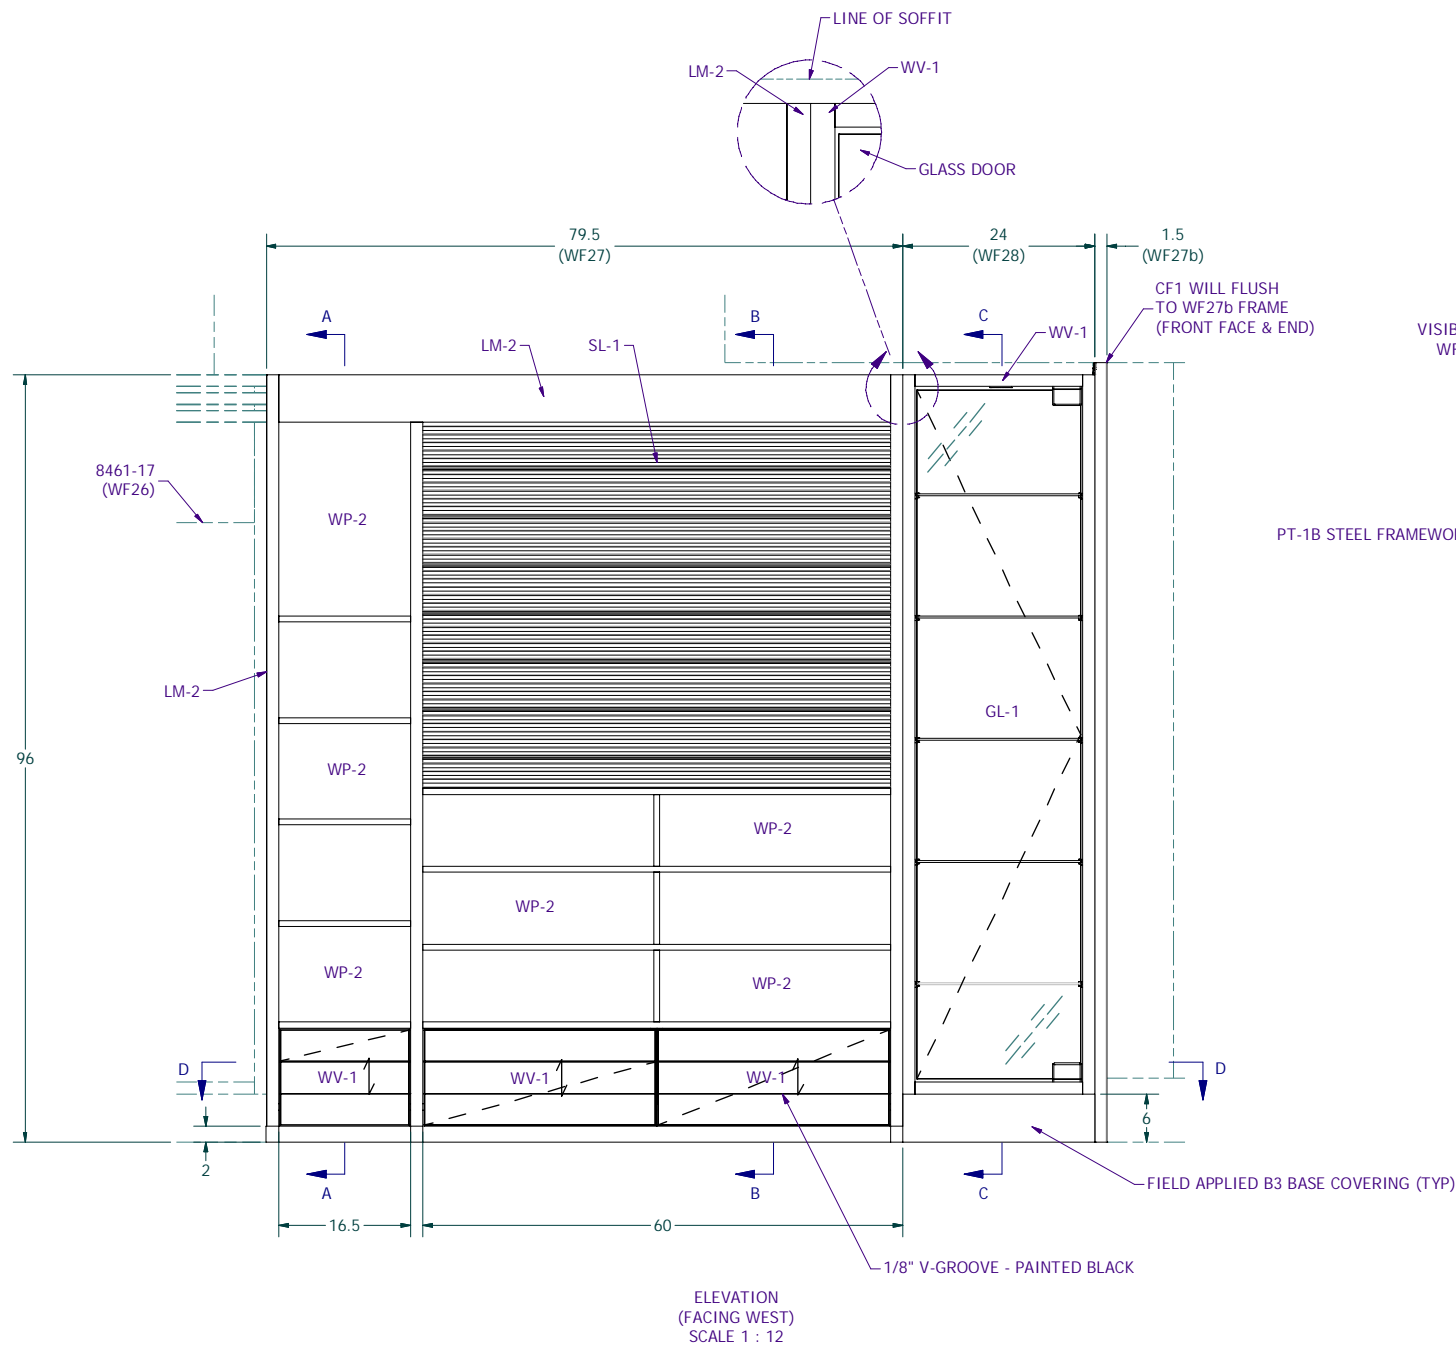

PRELIMINARY
NOT FOR CONSTRUCTION

SALES FLOOR WEST WF-27, WF-28, WF-27B





PLANEWEAR - SEA TAC
SEATTLE, WA

JOB NO.

8461

18

1 OF 3

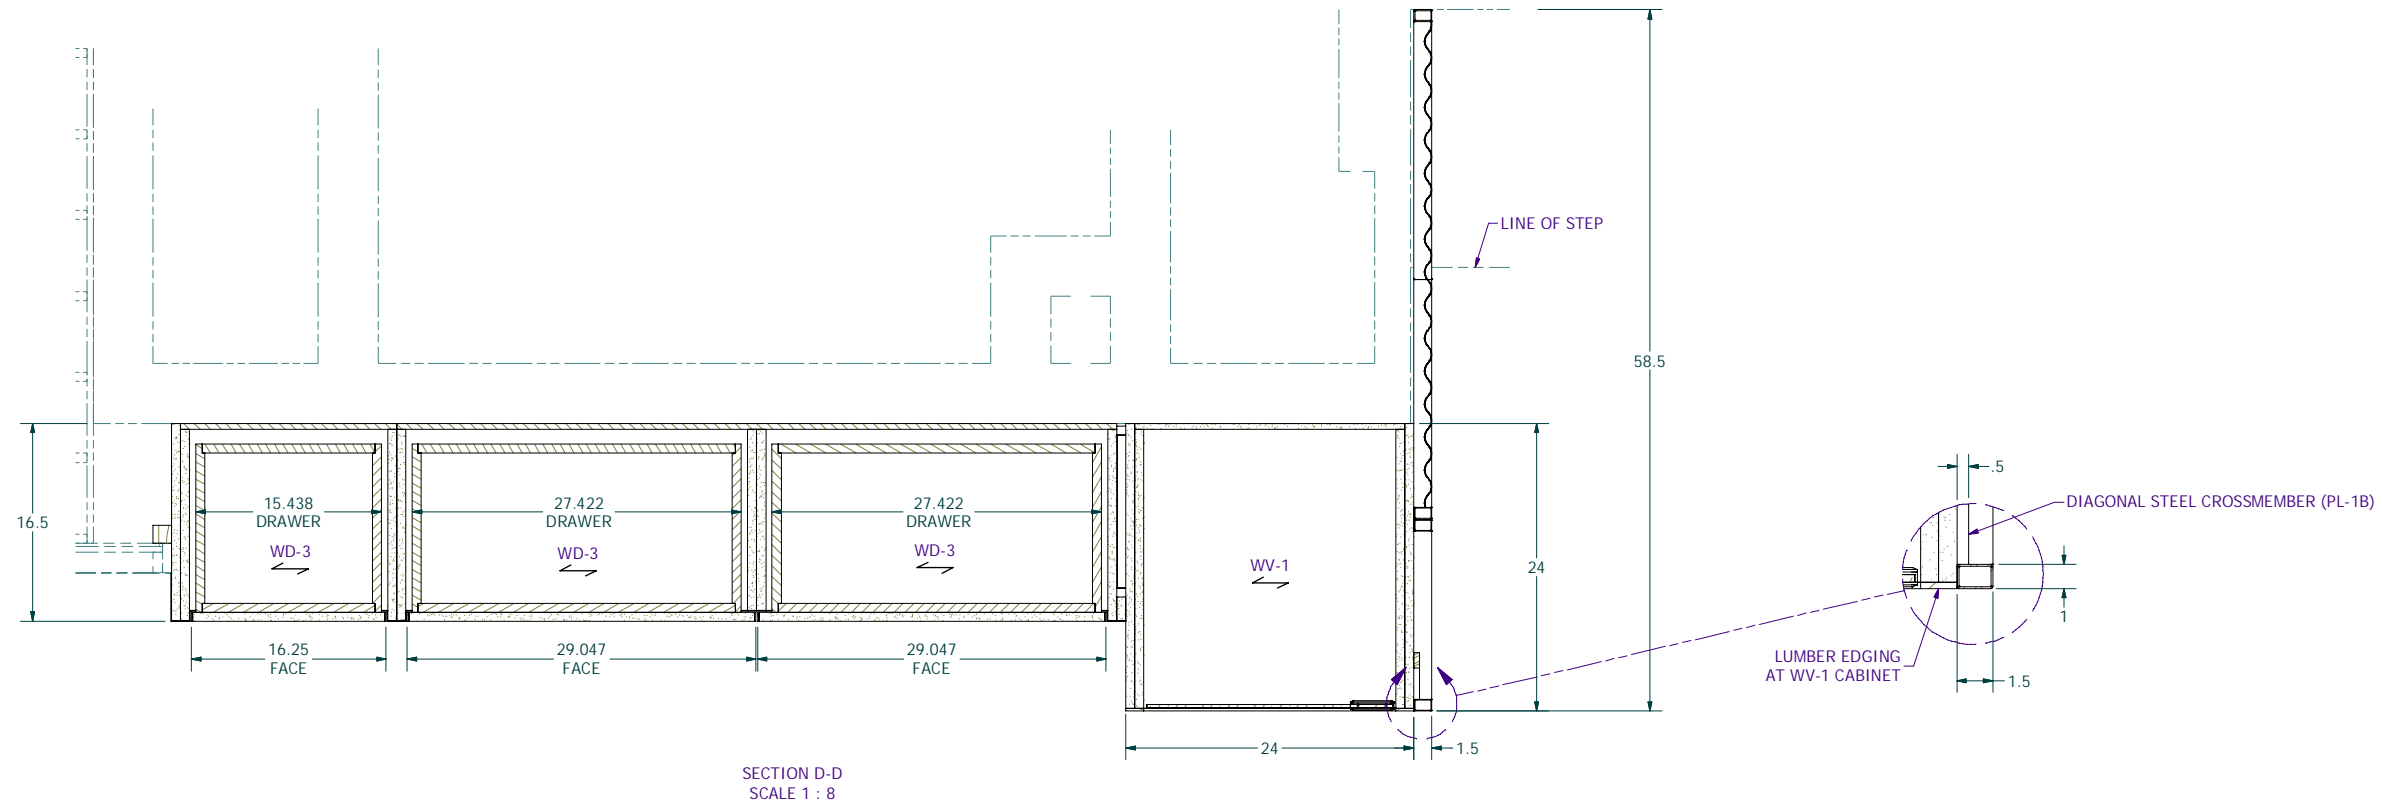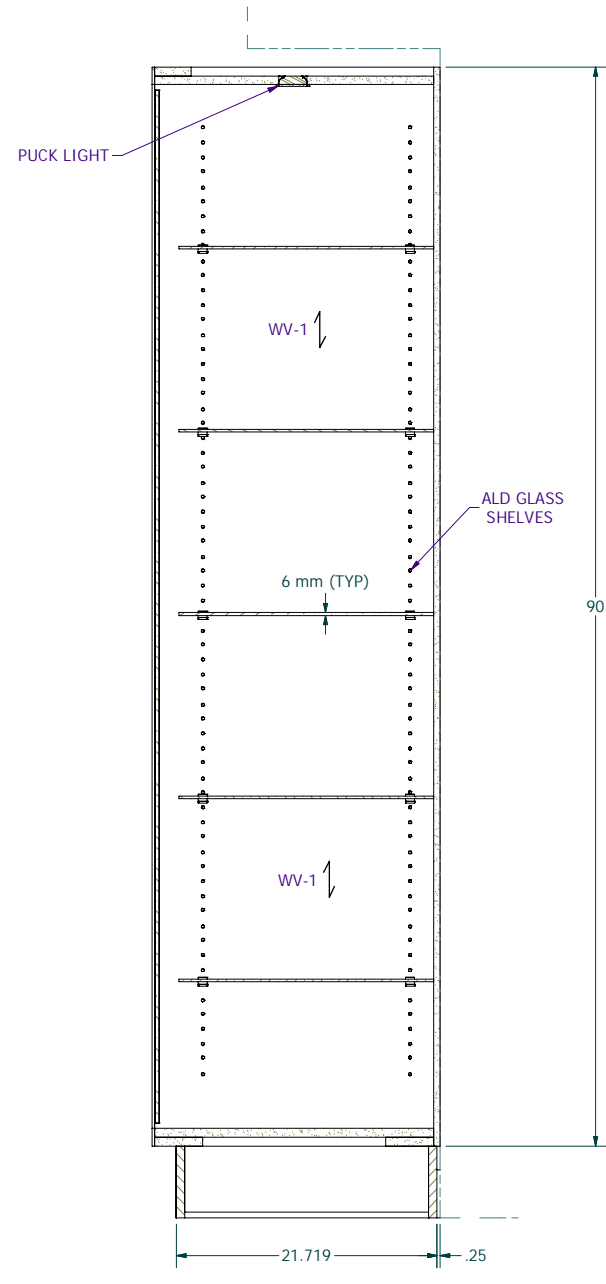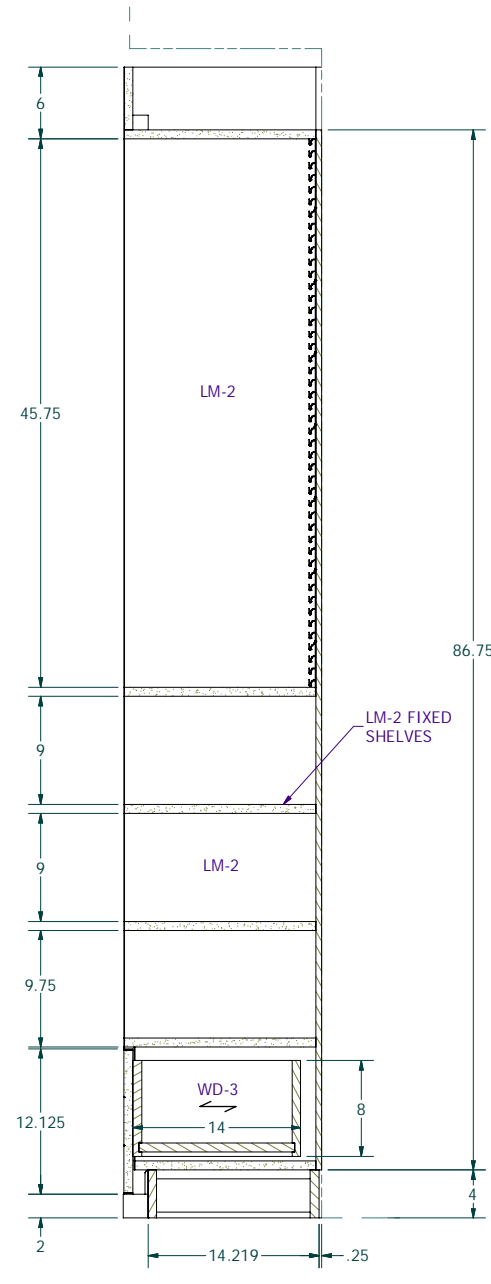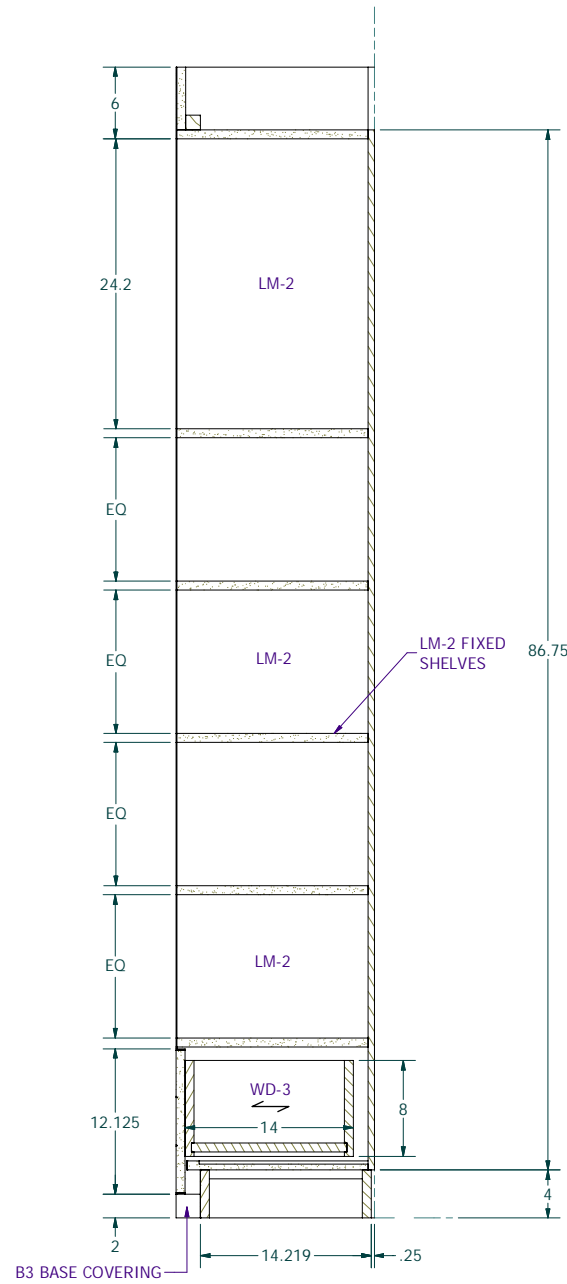

SALES FLOOR WEST WF-27, WF-28, WF-27B

PLANEWEAR - SEA TAC
SEATTLE, WA

JOB NO.

8461

ITEM NO.

18

SHEET NO.

2 OF 3

MASTER MILLWORK, INC

11603 CANYON ROAD EAST
PUYALLUP, WA 98373

PHONE: (253) 770-2023 FAX: (253) 770-6679

WorkInProgress

STATUS:

6/29/2023


ben

DESIGNED BY:

This document contains confidential and proprietary information that cannot be reproduced or divulged, in whole or in part, without written authorization from Master Millwork, Inc.
ALL DIMENSIONS IN INCHES UNLESS OTHERWISE NOTED

RELEASED DATE:

INITIALS

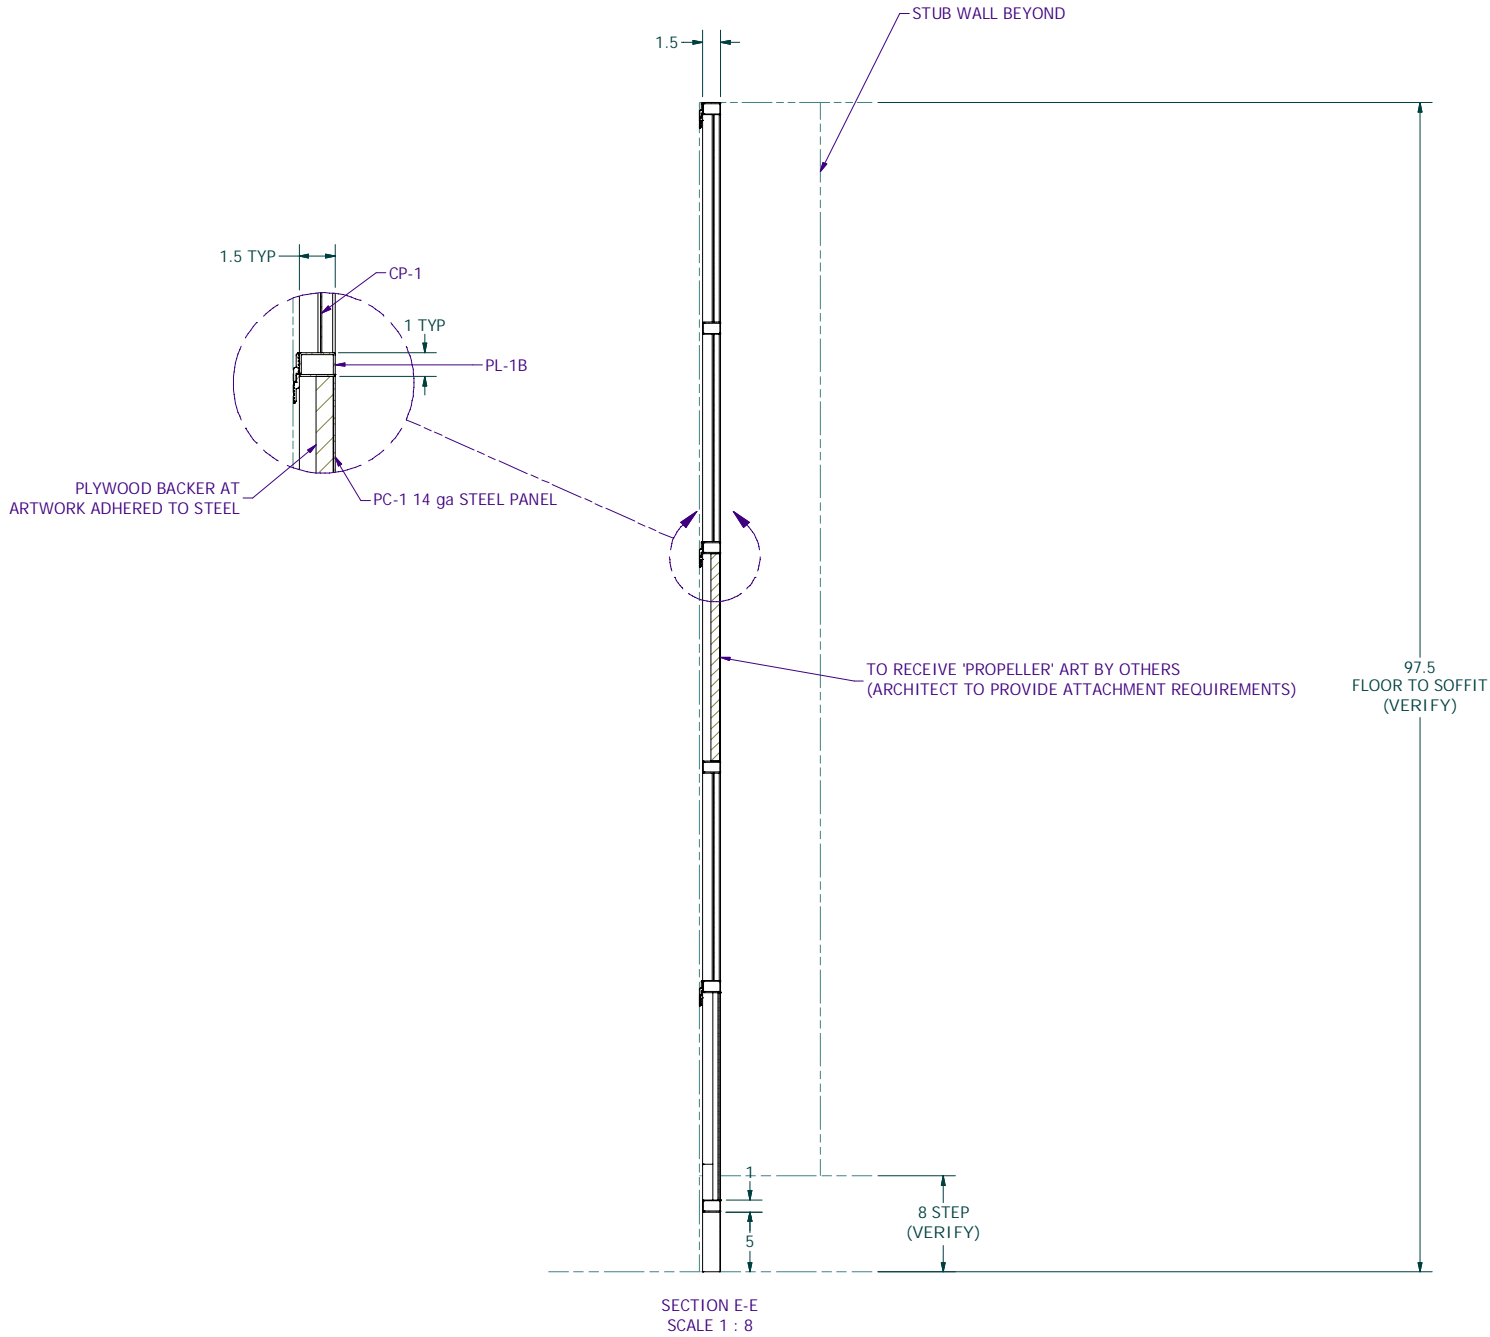

SALES FLOOR WEST WF-27, WF-28, WF-27B

PLANEWEAR - SEA TAC
SEATTLE, WA

JOB NO.

8461

ITEM NO.

18

SHEET NO.

3 OF 3

DESIGNED BY:

ben

6/29/2023

STATUS:

RELEASED DATE:

INITIALS


WorkInProgress

This document contains confidential and proprietary information that cannot be reproduced or divulged, in whole or in part, without written authorization from Master Millwork, Inc.
ALL DIMENSIONS IN INCHES UNLESS OTHERWISE NOTED

MASTER MILLWORK, INC

11603 CANYON ROAD EAST
PUYALLUP, WA 98373

PHONE: (253) 770-2023 FAX: (253) 770-6679

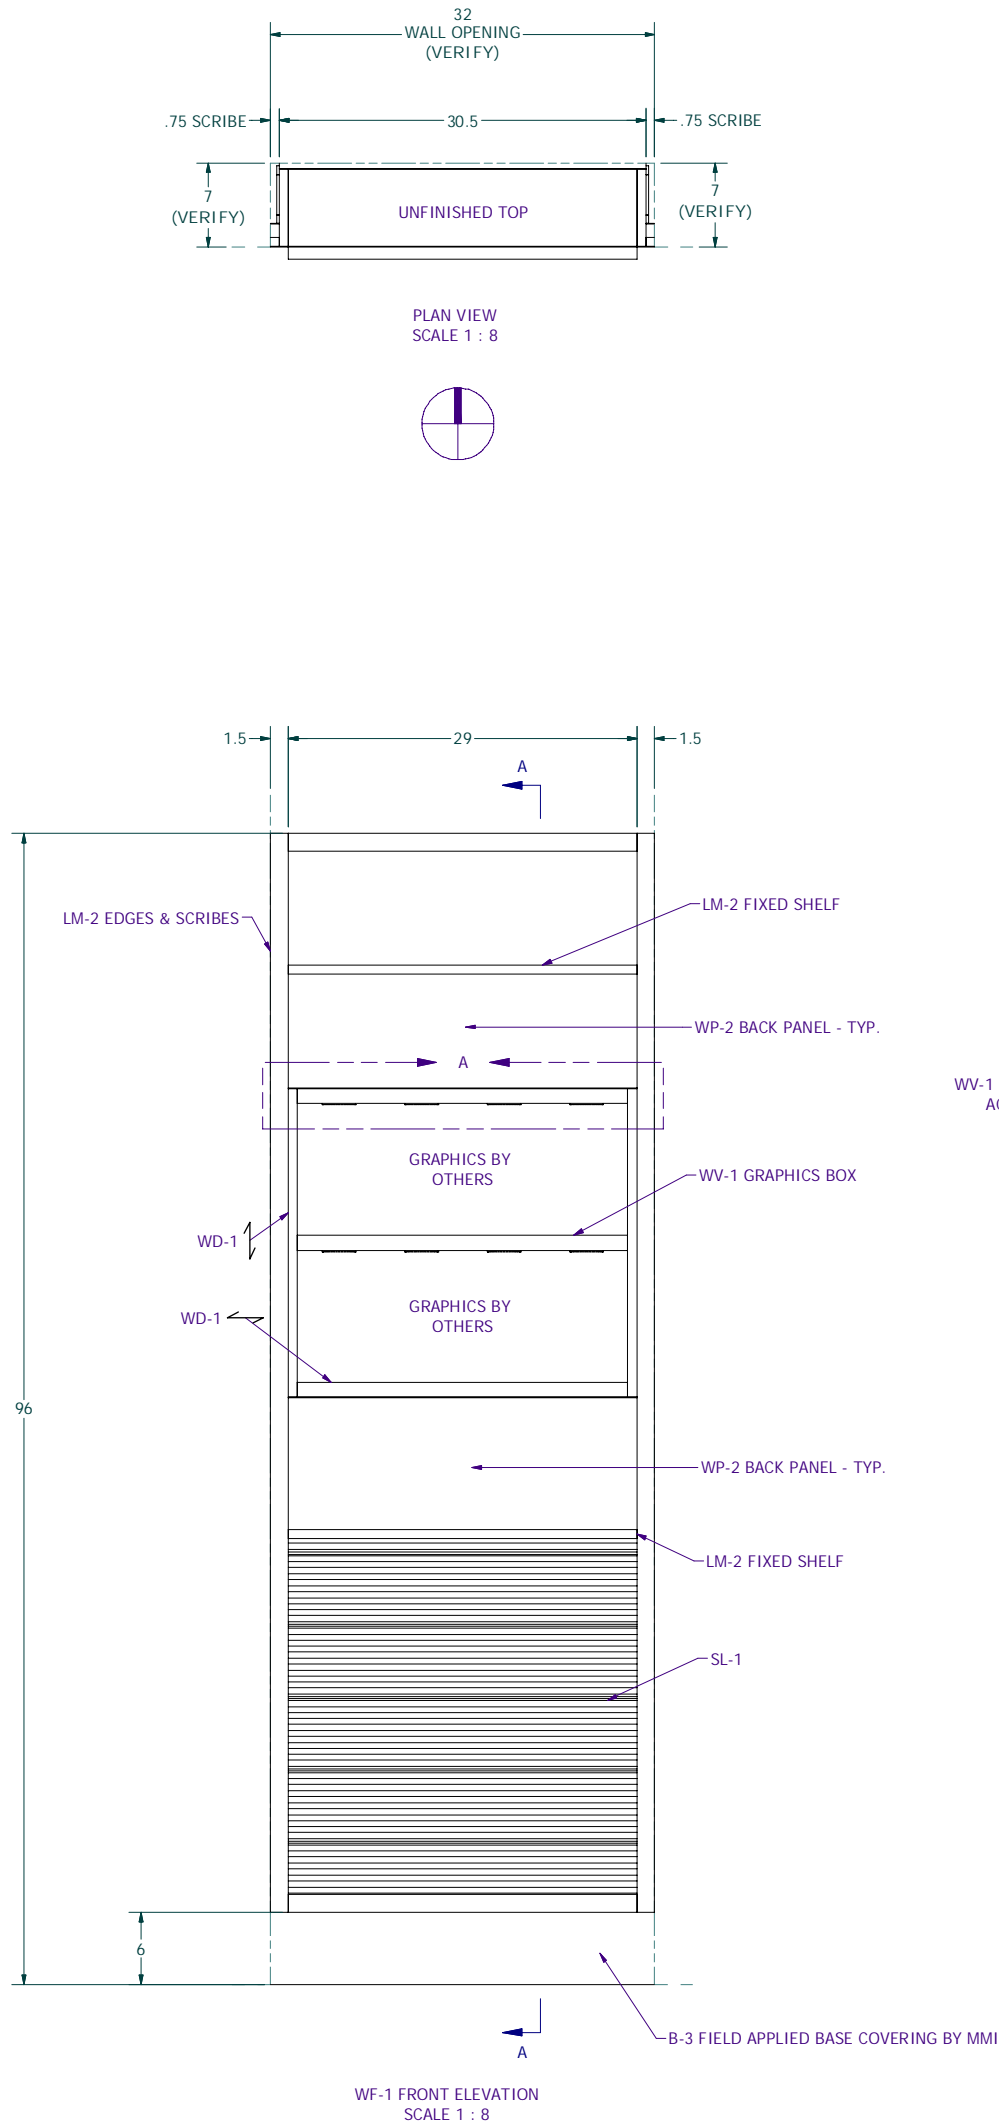

FINISH SCHEDULE	
FINISH	DESCRIPTION
LM-2	FORMICA 927-58 CC FOLKSTONE
WD-1	RUSTIC WHITE OAK LUMBER, STAINED TO MATCH APPROVED SAMPLE, NO KNOTS
WV-1	RUSTIC WHITE OAK VENEER, STAINED TO MATCH WD-1
B-3	22 GA METAL BASE, TIGER DRYLAC RAL 9005
SL-1	MEGAWALL SLAT WALL, ANODIZED ALUMINUM, 1" O.C.

PROVIDE QTY (1 EA) AS SHOWN

ALL MILLWORK TO BE FIRE RETARDANT TREATED.
FIRE COATING TO BE CLASS 'A' FOR FIRE PROTECTION.

PURCHASED COMPONENTS		
DESCRIPTION	QTY	PART NUMBER
1" Aluminum Anodized Megawall Slatwall, 6"H x 96"L	14.500 ft	A10-1S-96
22 GA x 6" x 120" Steel Base (B-3)	2.667 ft	22 GA x 6" x 120" Steel Base (B-3)
Pockit Puck Light, Black, Tresco, 4W, Recessed, Linkable	8	L-MPOC-4W-120L-WBL-1

MASTER MILLWORK, INC
11603 CANYON ROAD EAST
PUYALLUP, WA 98373
PHONE: (253) 770-2023 FAX: (253) 770-6679

DESIGNED BY: KD

6/21/2023

STATUS: RELEASED DATE: RELEASED BY: INITIALS

WorkInProgress

SALES FLOOR NORTH WF-1


PLANEWEAR - SEA TAC
SEATTLE, WA

JOB NO. 8461


ITEM NO. 19

SHEET NO. 1 OF 1

PRELIMINARY
NOT FOR CONSTRUCTION

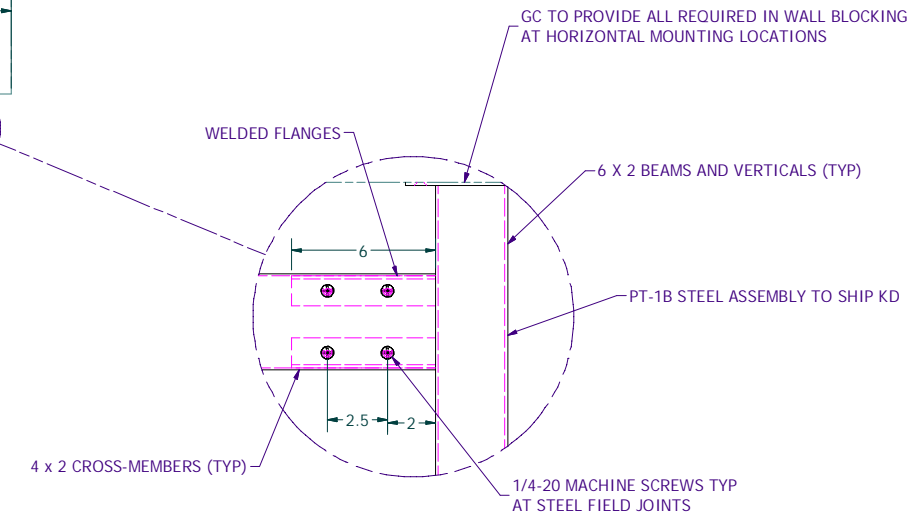


PLAN VIEW
SCALE 1 : 16

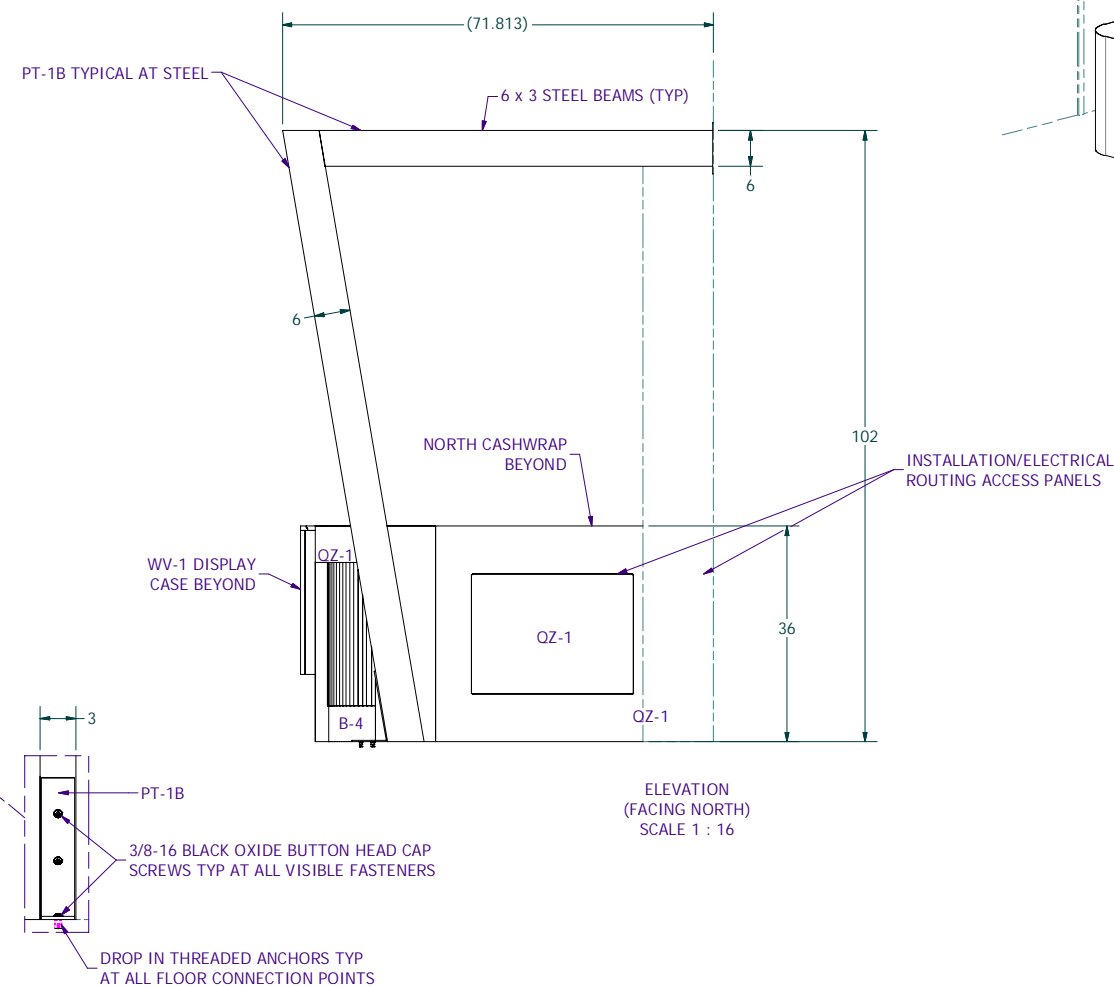

PURCHASED COMPONENTS		
DESCRIPTION	QTY	PART NUMBER
Circular Recessed Pull, Satin Stainless Steel, Mockett DP153-SSS	2	DP153-SSS
Display Case Glass (face)	1	8461 MMI Buyout H(1)
Display Case Glass (top)	1	8461 MMI Buyout H(2)
Display Case Glass adj shelf (large)	1	8461 MMI Buyout H(3)
Display Case Glass adj shelf (small)	1	8461 MMI Buyout H(4)
Door Gilde, Epco	4	1801
Door Track, Bottom, Aluminum, Epco	1	821-M
Door Track, Upper, Aluminum, Epco	1	3334-M
Glass Shelf Support Insert, Hafele	8	282.137.11
Shelf support, Nickel, 5 mm - Spoon Type	8	stock
Steel Façade	1	8461 MMI Buyout A
Steel I Beam	1	8461 MMI Buyout B




JOB NO.	8461
ITEM NO.	20
SHEET NO.	1 OF 4

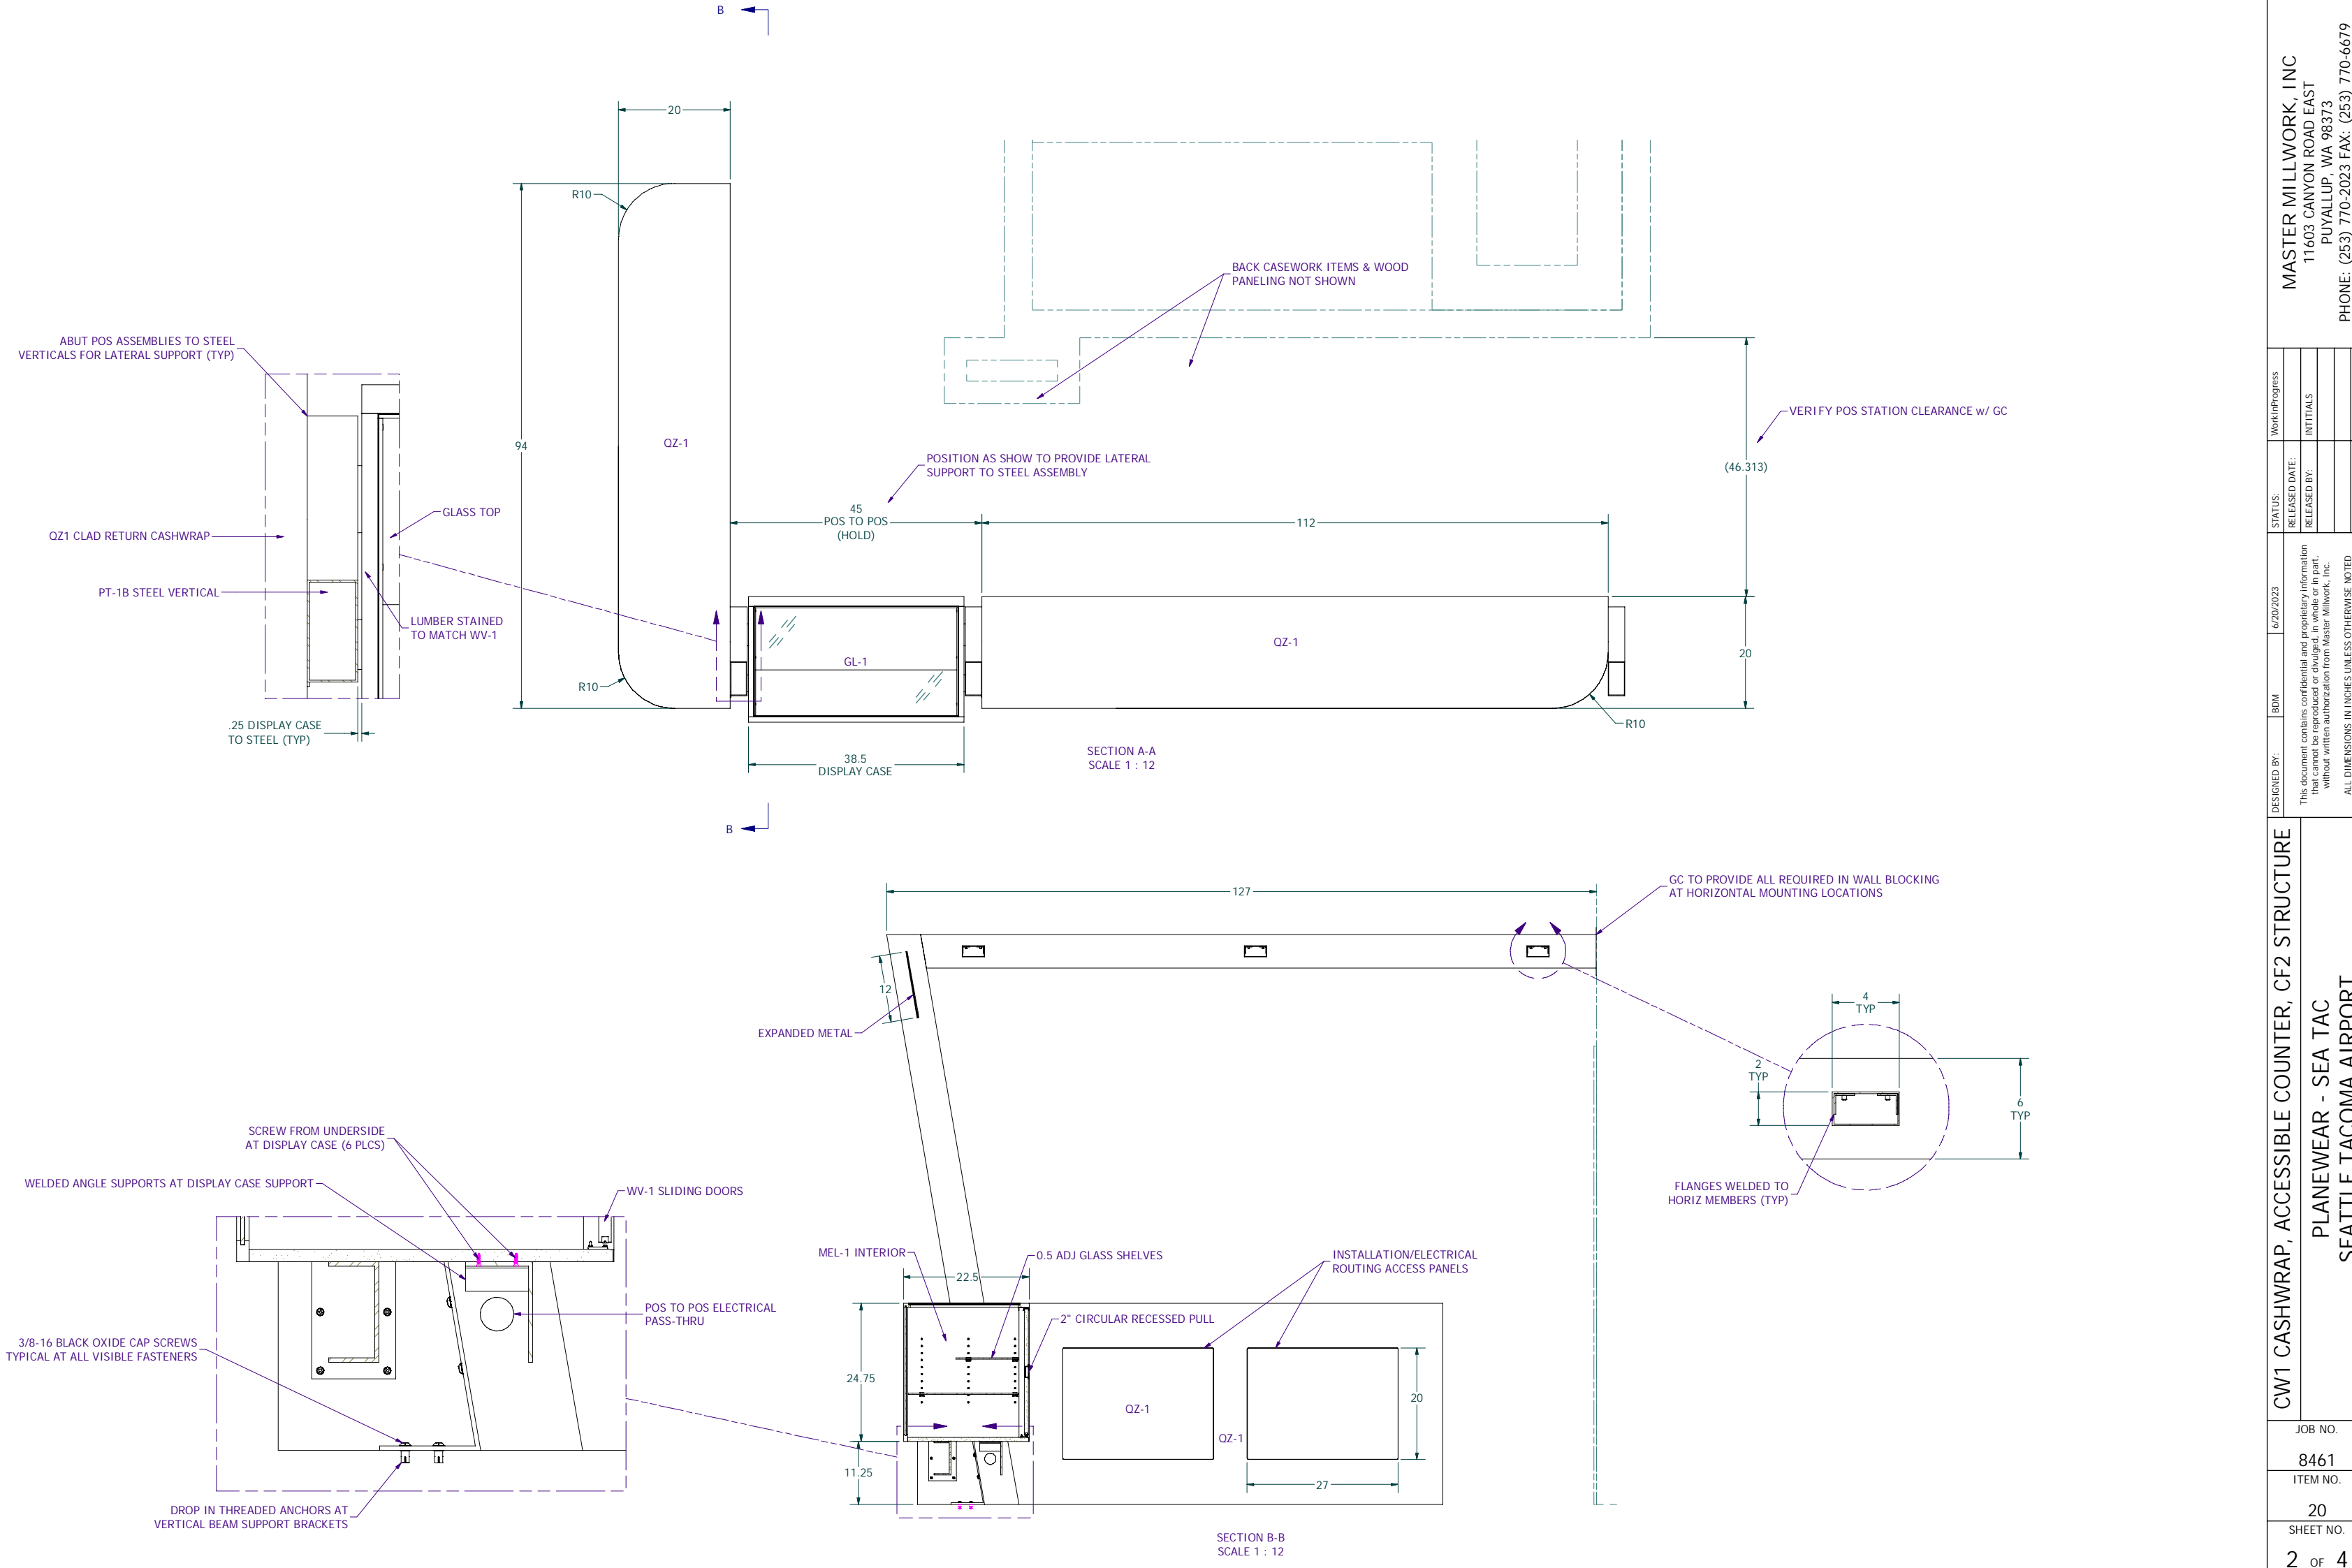

STATUS:	WorkInProgress
RELEASED DATE:	INITIALS
RELEASED BY:	

DESIGNED BY: 6/20/2023 BDM
This document contains confidential and proprietary information that cannot be reproduced or divulged, in whole or in part, without written authorization from Master Millwork, Inc.
ALL DIMENSIONS IN INCHES UNLESS OTHERWISE NOTED

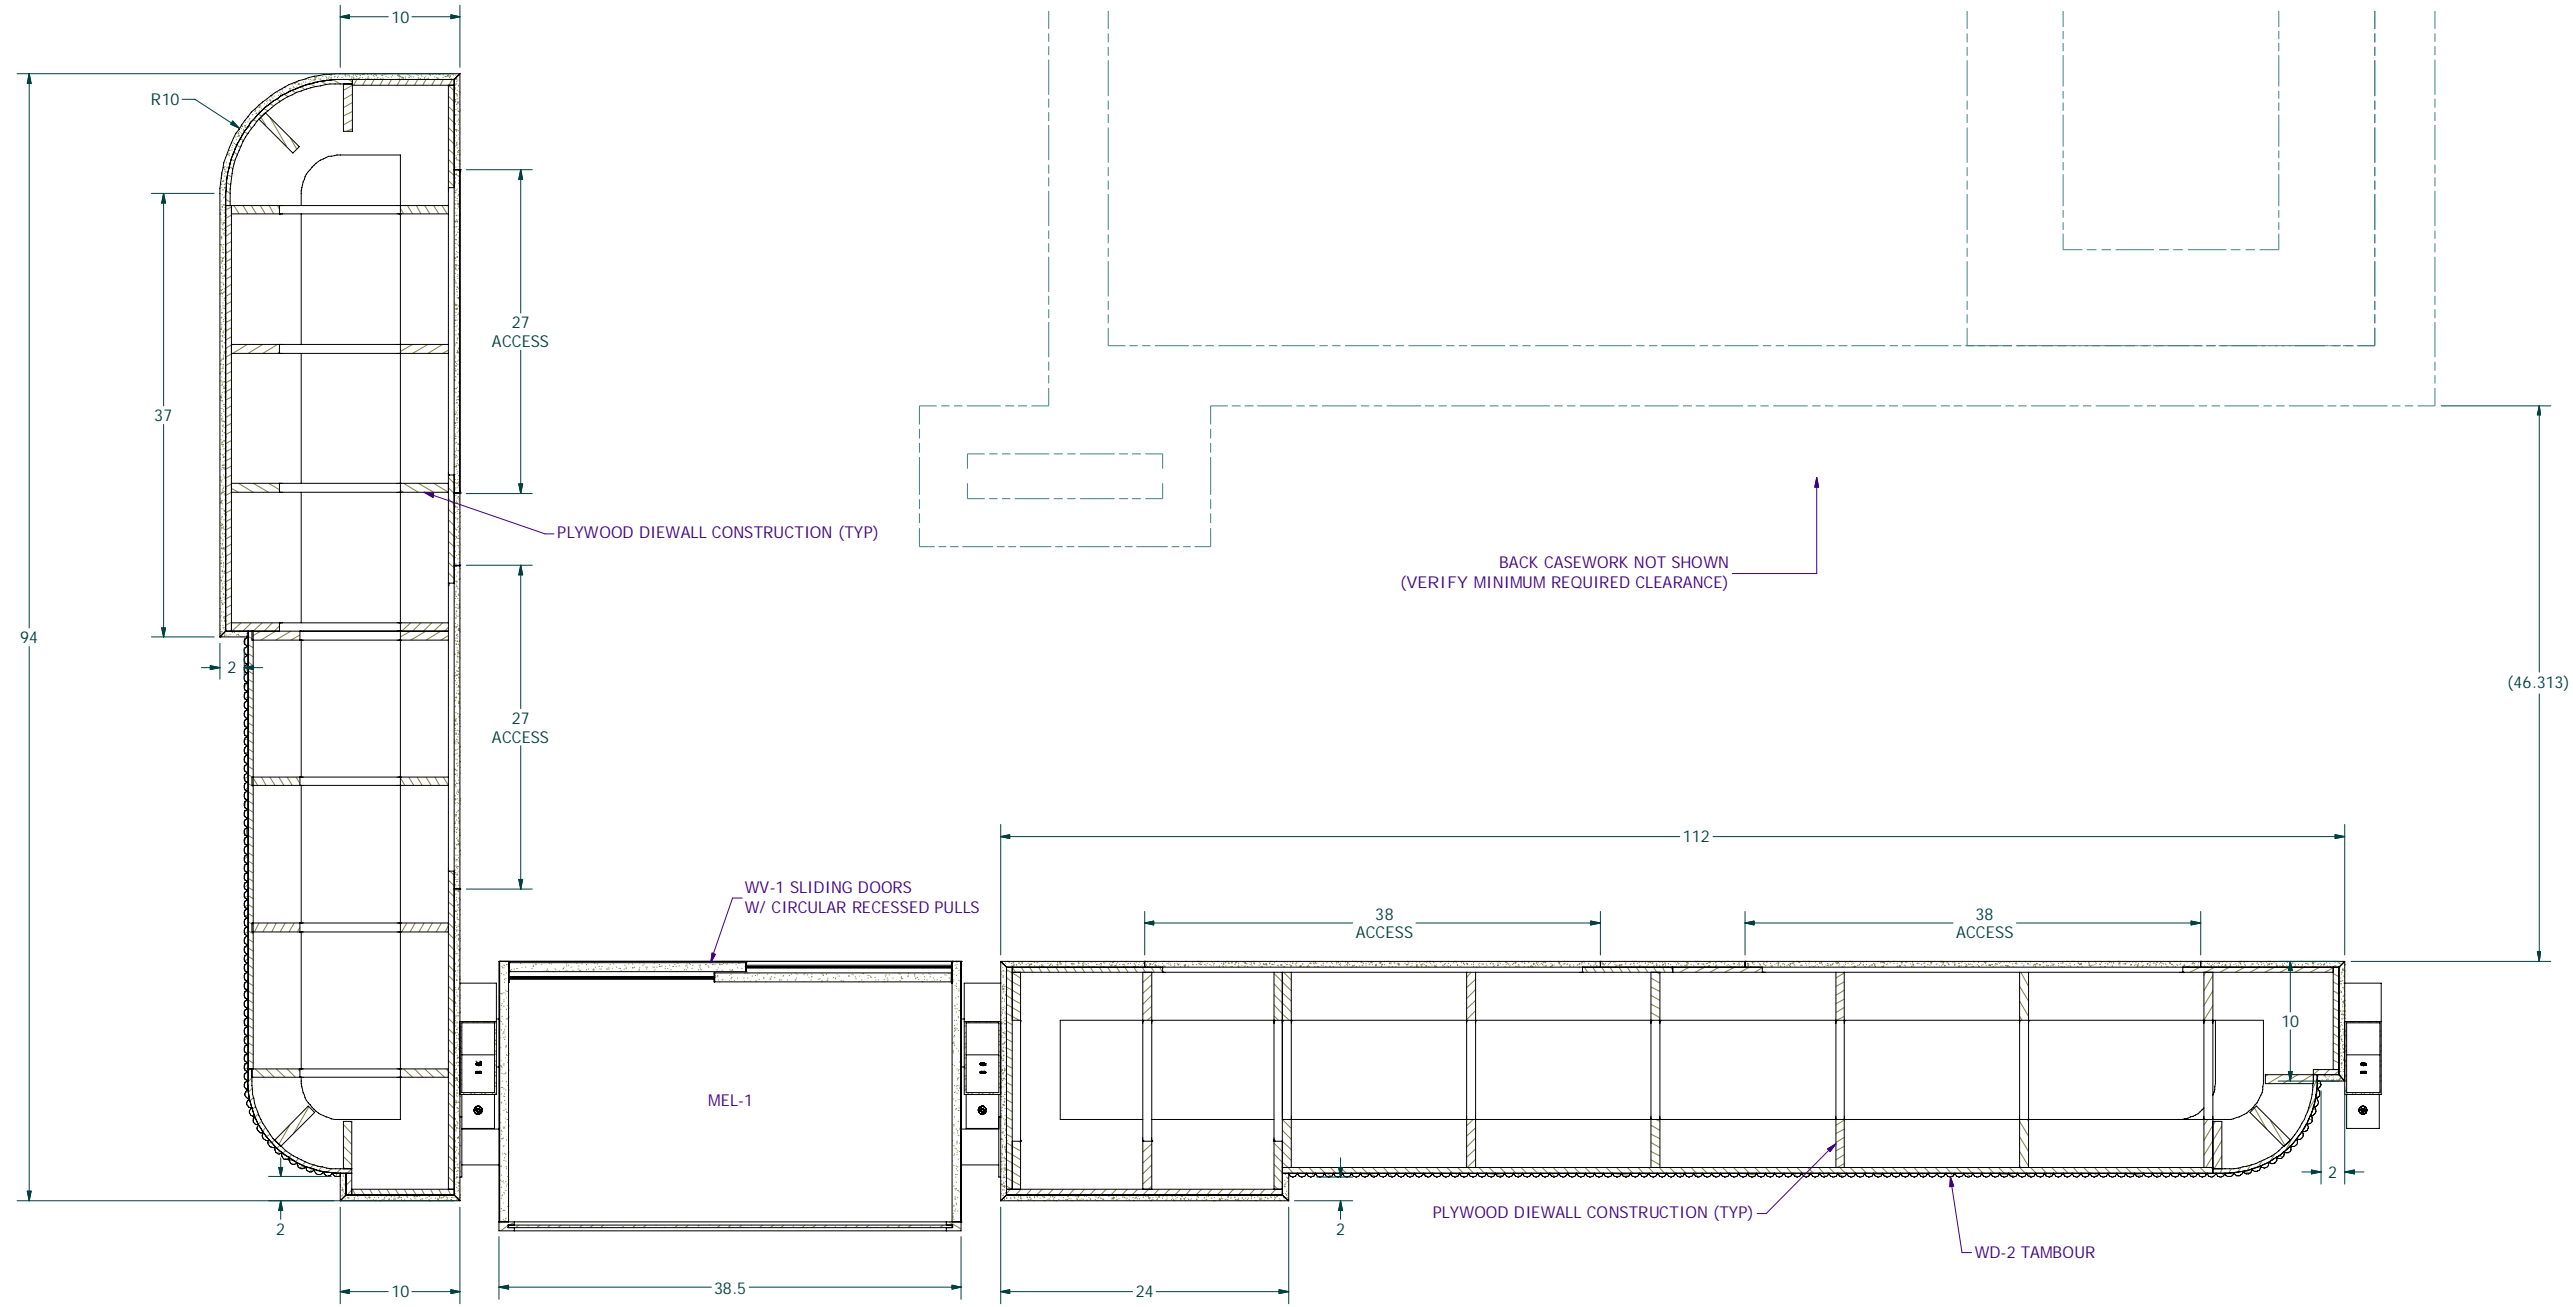

SECTION C-C
SCALE 1 : 8

CW1 CASHWRAP, ACCESSIBLE COUNTER, CF2 STRUCTURE
PLANEWEAR - SEA TAC
SEATTLE TACOMA AIRPORT


JOB NO.
8461
ITEM NO.
20
SHEET NO.
3 OF 4

DESIGNED BY: BDM 6/20/2023
This document contains confidential and proprietary information that cannot be reproduced or divulged, in whole or in part, without written authorization from Master Millwork, Inc.
ALL DIMENSIONS IN INCHES UNLESS OTHERWISE NOTED

STATUS:
RELEASED DATE:
RELEASED BY:

WorkInProgress
INITIALS

MASTER MILLWORK, INC
11603 CANYON ROAD EAST
PUYALLUP, WA 98373
PHONE: (253) 770-2023 FAX: (253) 770-6679

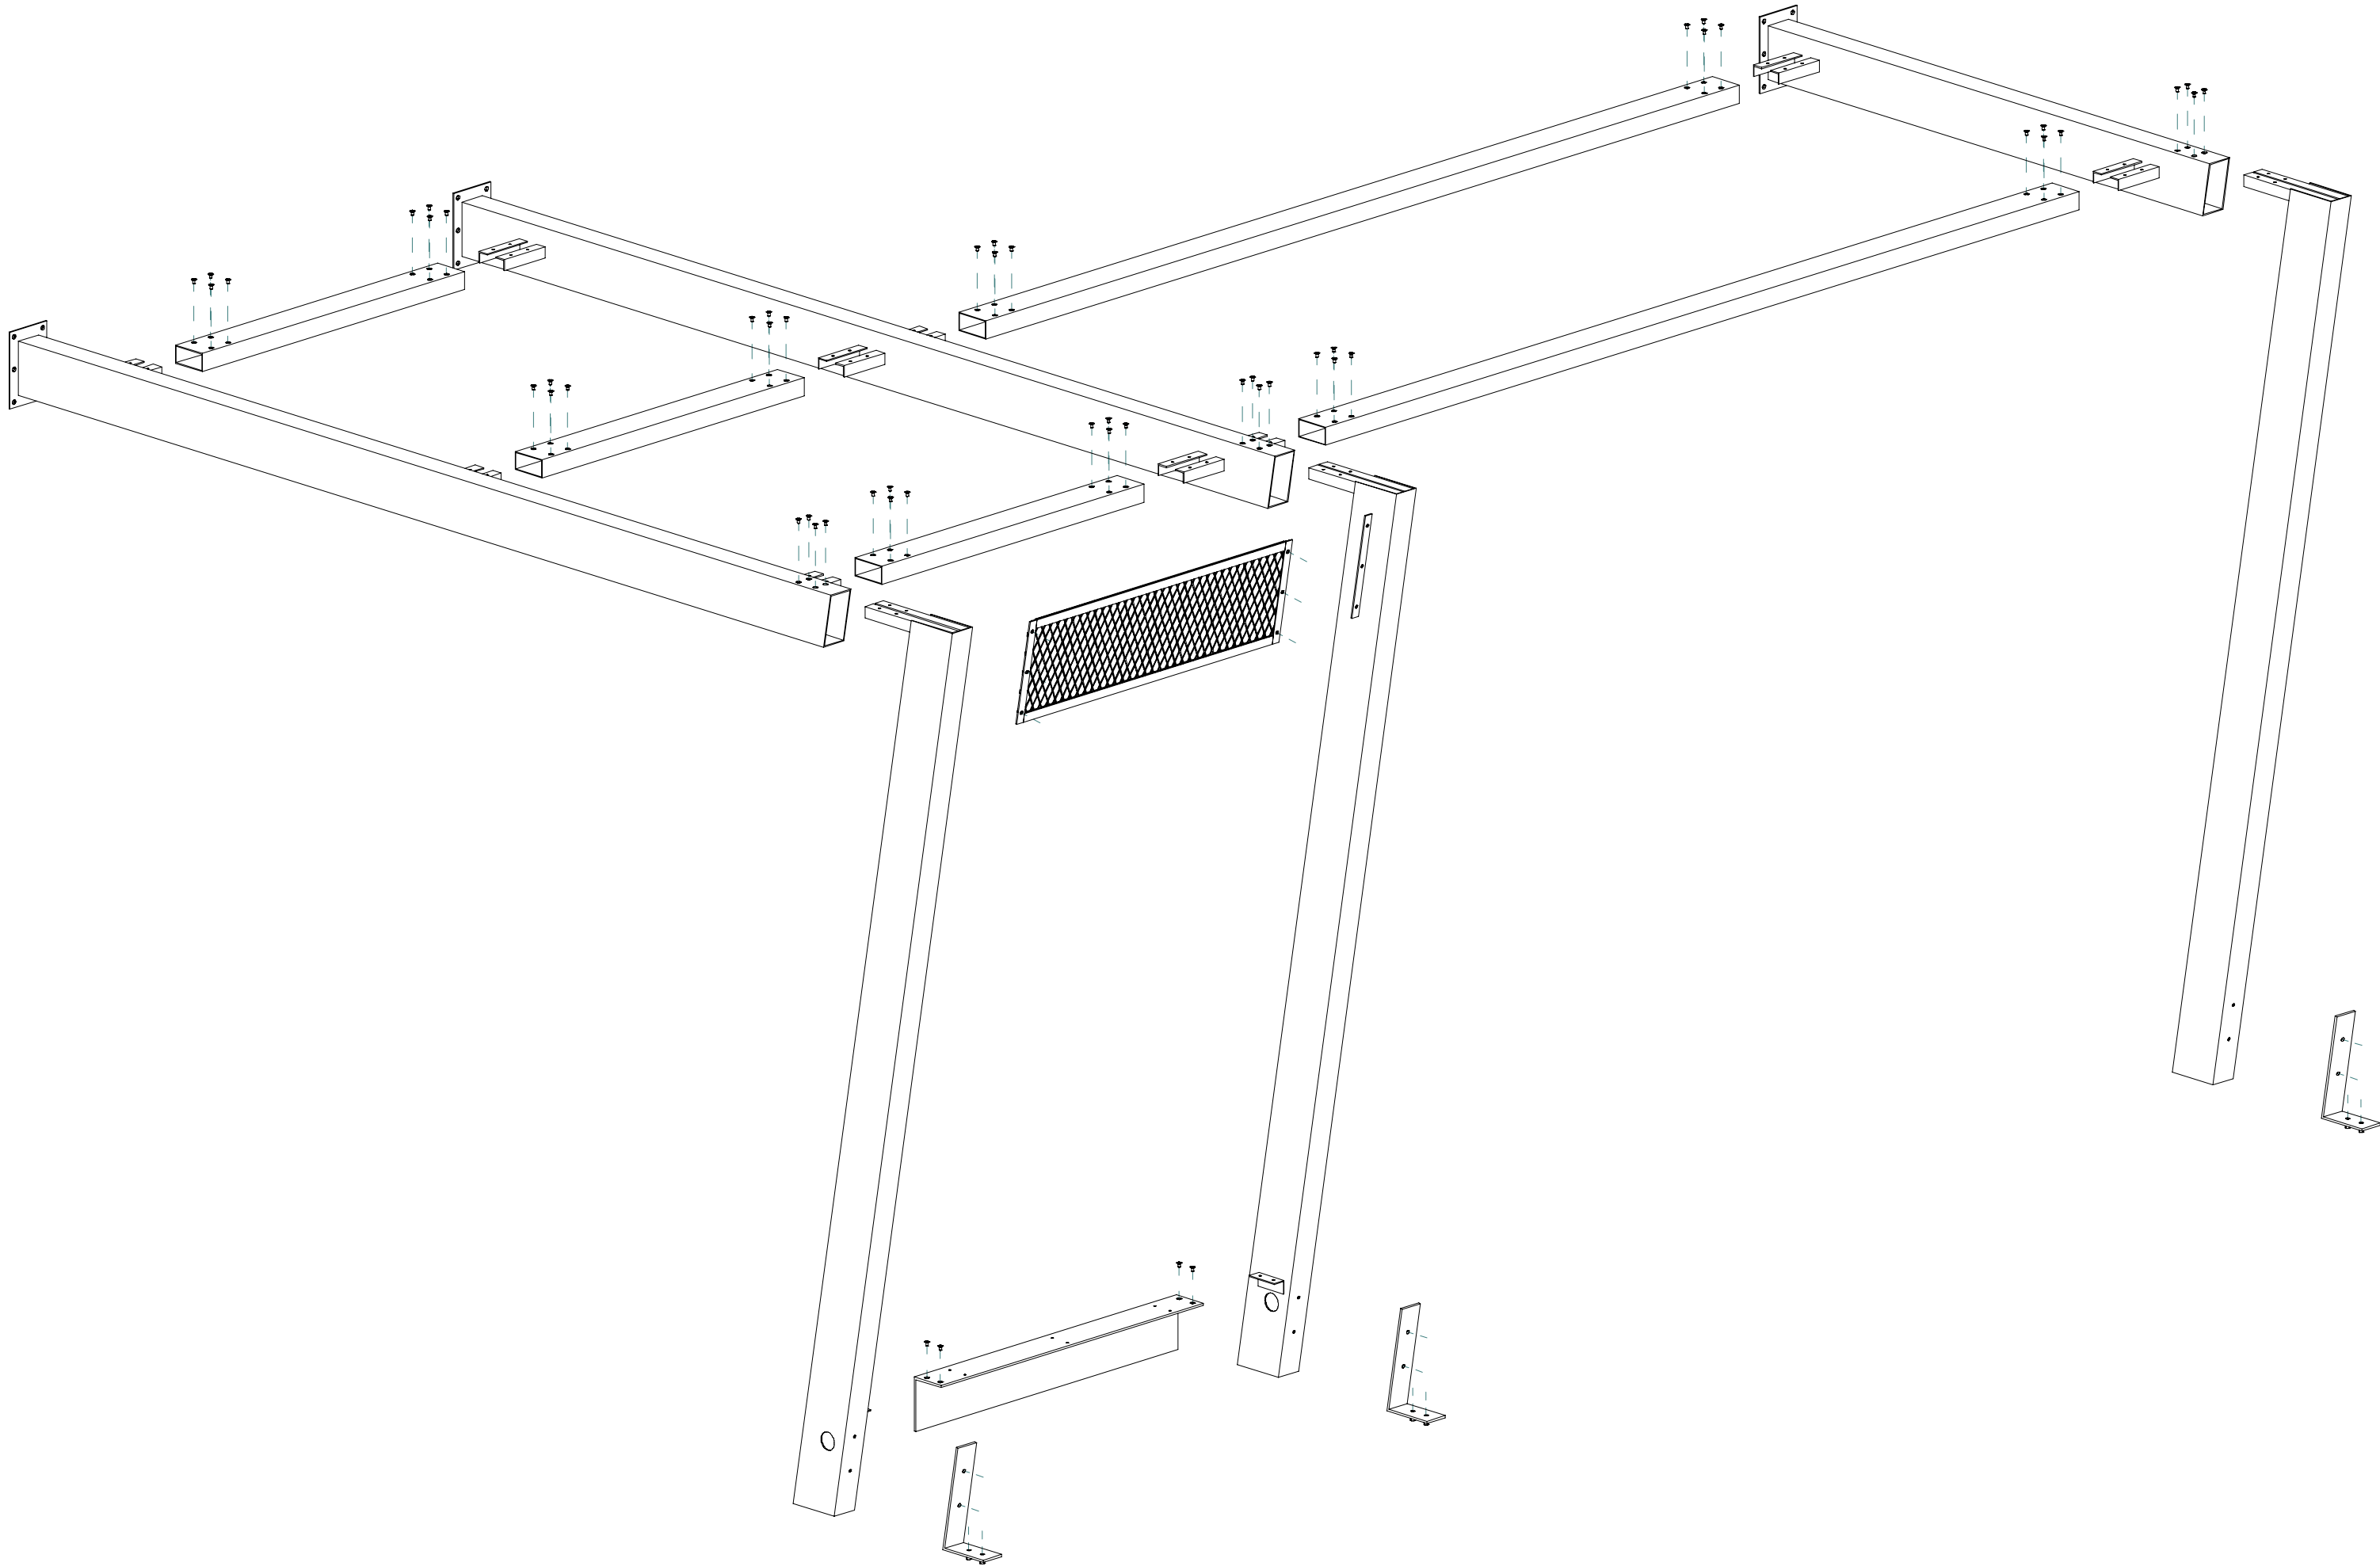

STEEL SHIPPING ORDER
SCALE 1 : 8

CW1 CASHWRAP, ACCESSIBLE COUNTER, CF2 STRUCTURE




PLANEWEAR - SEA TAC
SEATTLE TACOMA AIRPORT

DESIGNED BY: BDM 6/20/2023
This document contains confidential and proprietary information that cannot be reproduced or divulged, in whole or in part, without written authorization from Master Millwork, Inc.
ALL DIMENSIONS IN INCHES UNLESS OTHERWISE NOTED

STATUS:
RELEASED DATE:
RELEASED BY:

WorkInProgress
INITIALS

MASTER MILLWORK, INC
11603 CANYON ROAD EAST
PUYALLUP, WA 98373
PHONE: (253) 770-2023 FAX: (253) 770-6679

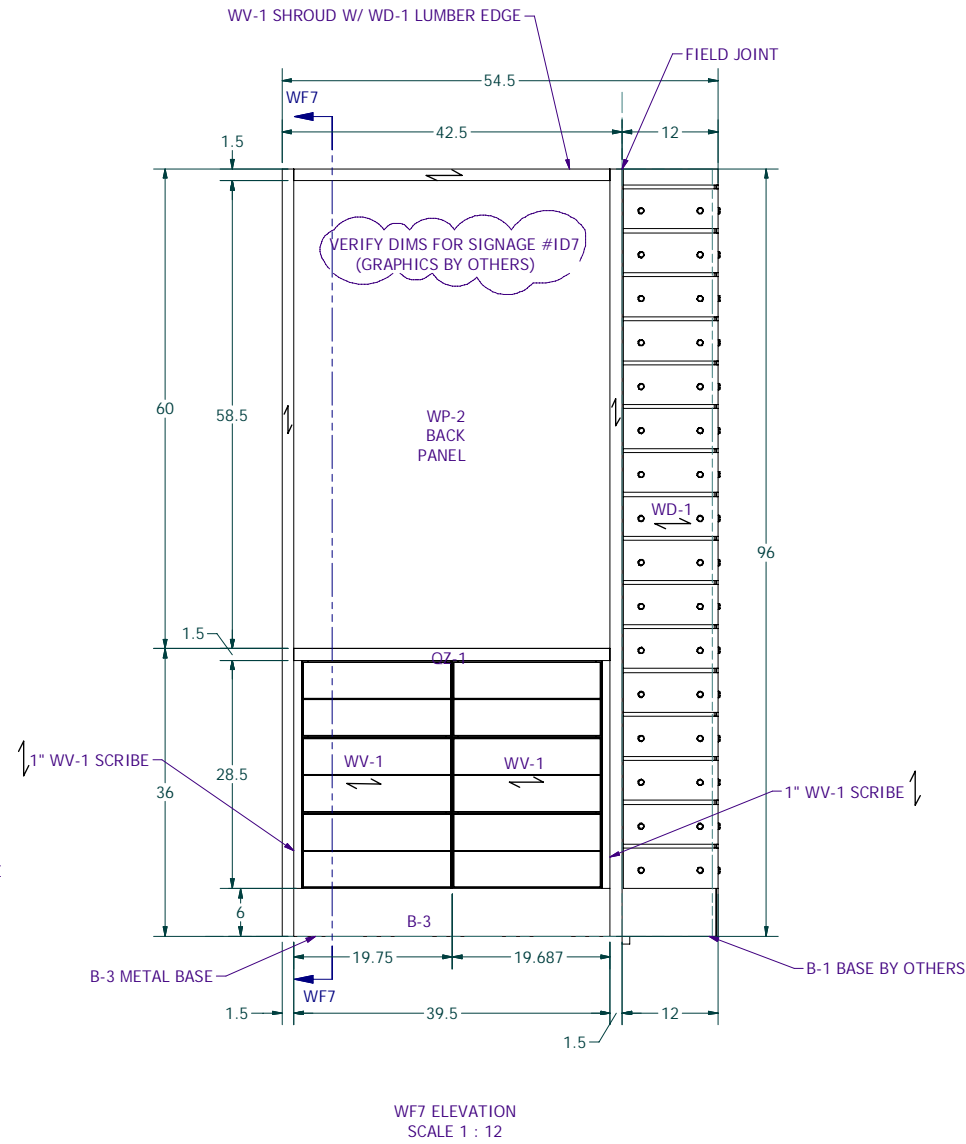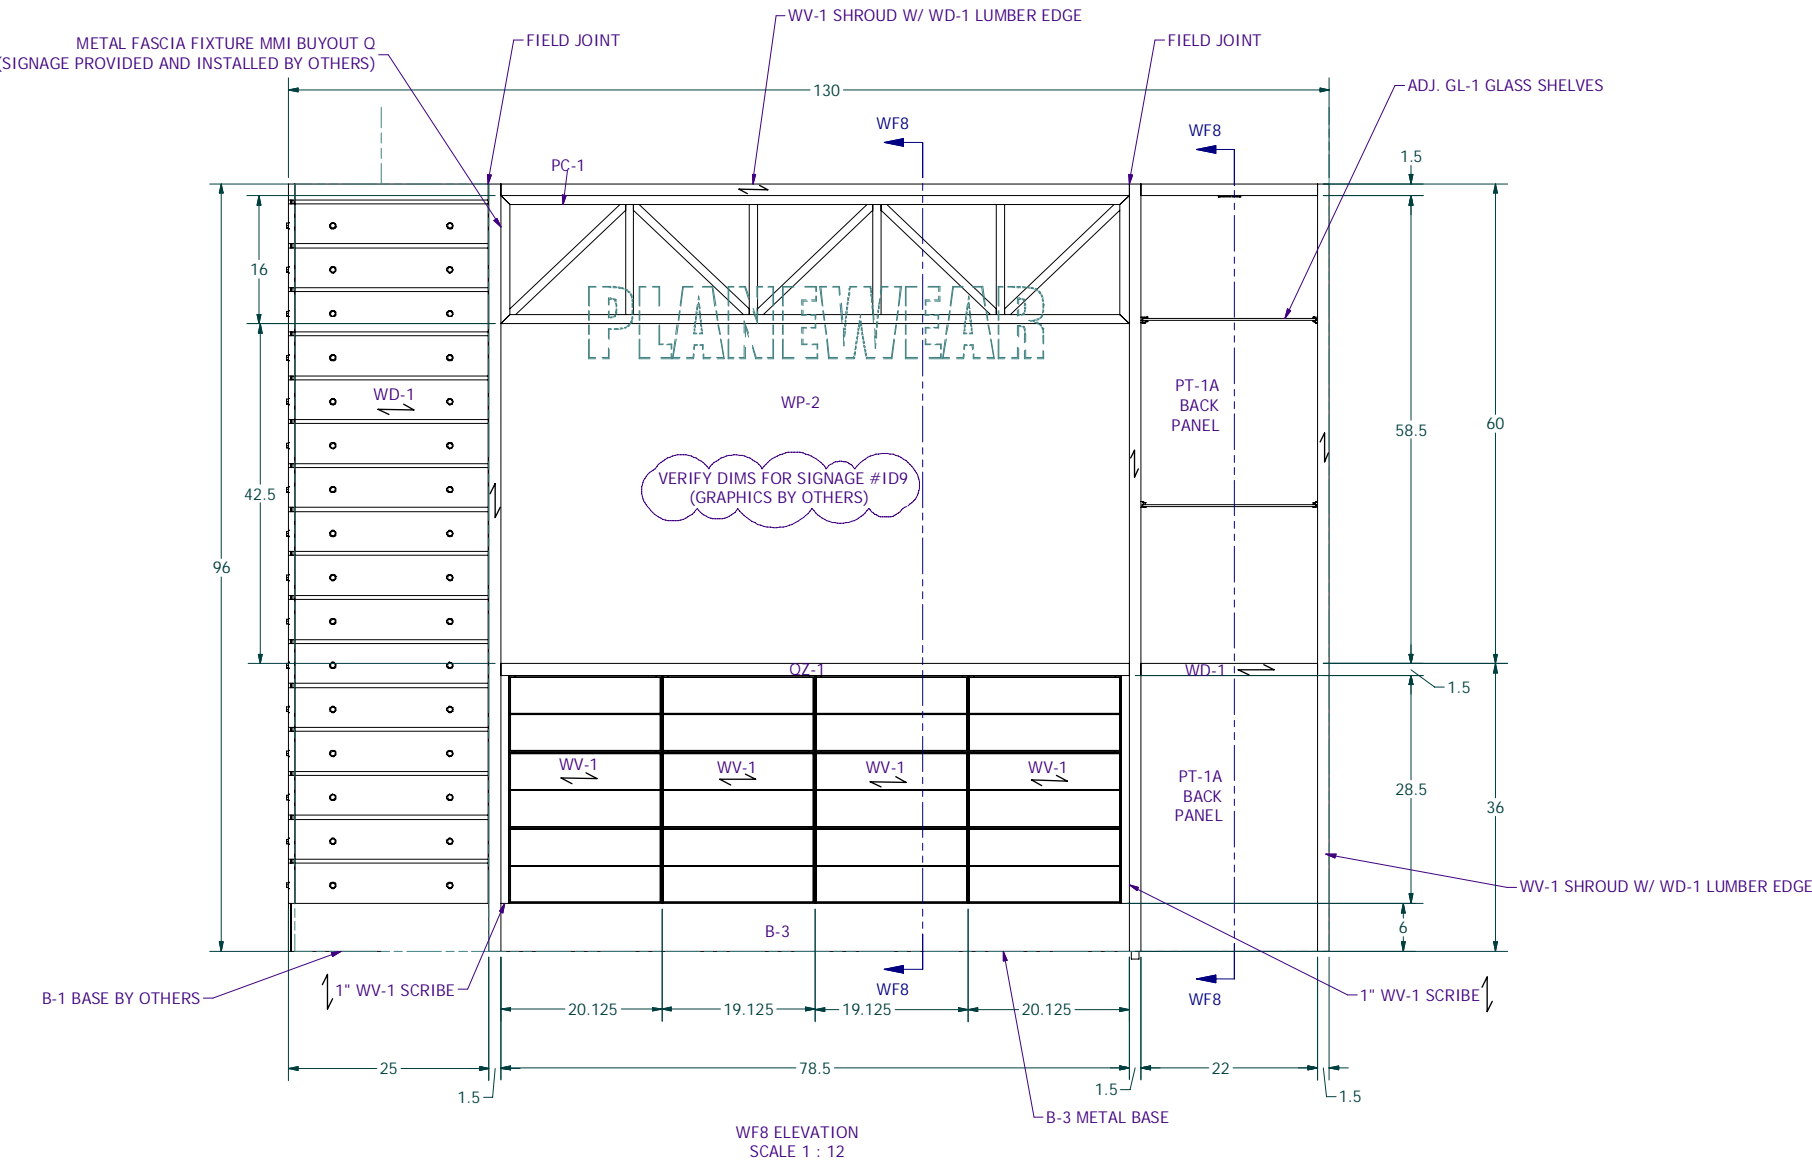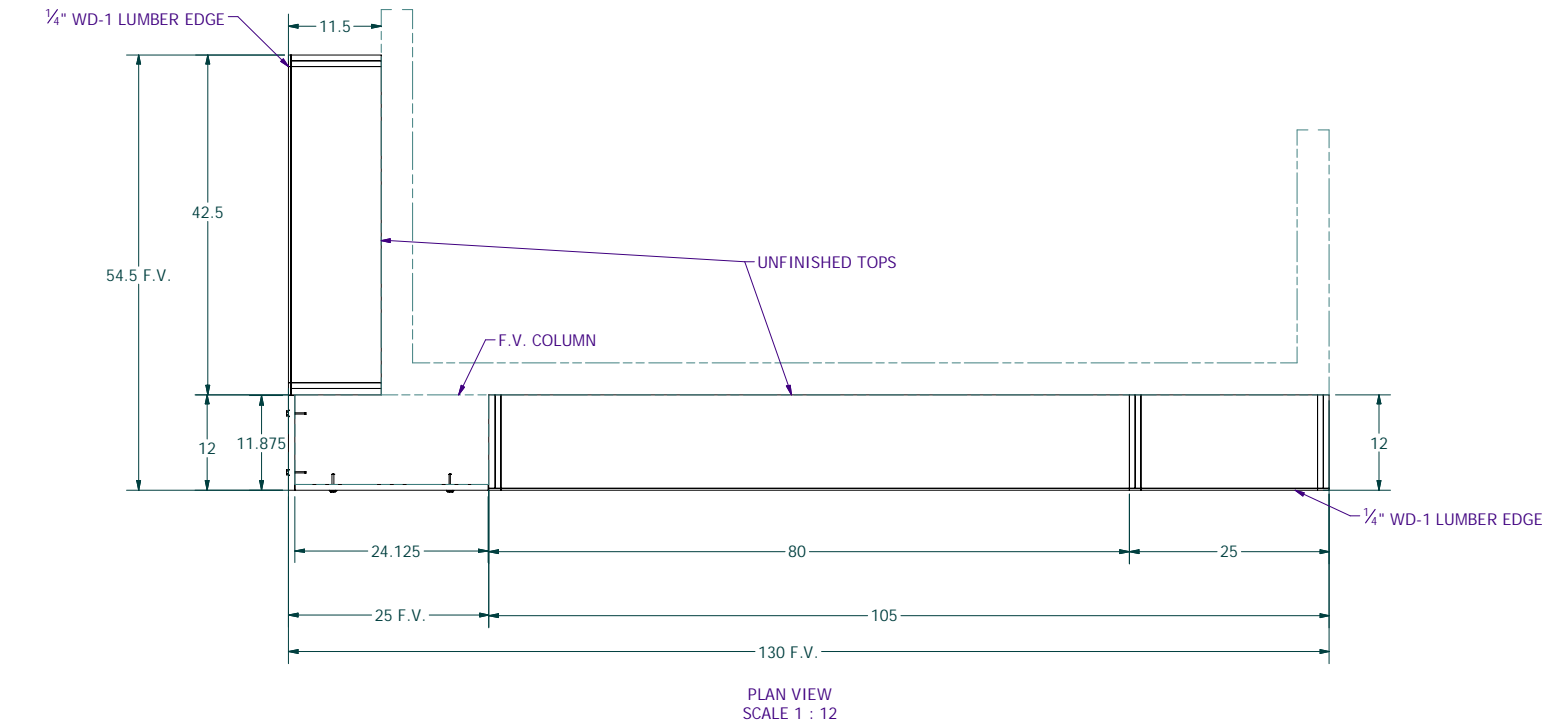

FINISH SCHEDULE	
FINISH	DESCRIPTION
WV-1	RUSTIC WHITE OAK VENEER, STAINED TO MATCH WD-1
WP-2	FORMICA 928-58 MOUSE
WD-1	RUSTIC WHITE LUMBER, STAINED TO MATCH APPROVED SAMPLE
WD-3	GARNICA EFFICIENCY POPLAR PLY, PREFINISHED MAPLE
B-3	22 GA METAL BASE, TIGER DRYLAC RAL 9005
PT-1A	SHERWIN WILLIAMS INKWELL SW6992
PC-1	POWDERCOAT, TIGER DRYLAC RAL 9005 BLACK
GL-1	CLEAR TEMPERED GLASS
OZ-1	SOLID SURFACE, CORIAN, ARTISTA GRAY
MEL-1	WHITE MELAMINE

PROVIDE QTY (1 EA) AS SHOWN

PRELIMINARY
NOT FOR CONSTRUCTION

PARTS LIST		
DESCRIPTION	QTY	PART NUMBER
6mm THK Clear Tempered Glass	2	8461 MMI BUYOUT P
Glass Shelf Support Insert, Hafele	8	282.137.11
22 GA x 6" x 120", B-3 Metal Base	9.833 ft	22 GA Metal Base
Medium Heavy Duty Drawer Guide, Accuride	18	3932-10
5/16-12x2, Hex Washer Full Thread Lag Screw, Black	64	VF3132KWB
Pockit Puck Light, Black, Tresco, 4W, Recessed, Linkable	1	L-MPOC-4W-120L-WBL-1
Steel PowderCoated Fascia Fixture	1	8461 MMI BUYOUT Q

ALL CASEWORK/MILLWORK TO BE
FIRE RETARDENT TREATED. FIRE
COATING TO BE CLASS 'A' FOR FIRE
PROTECTION.

MASTER MILLWORK, INC
11603 CANYON ROAD EAST
PUYALLUP, WA 98373
PHONE: (253) 770-2023 FAX: (253) 770-6679

WorkInProgress

INITIALS

STATUS:

RELEASED DATE:

6/28/2023

hailey

This document contains confidential and proprietary information that cannot be reproduced or divulged, in whole or in part, without written authorization from Master Millwork, Inc.

ALL DIMENSIONS IN INCHES UNLESS OTHERWISE NOTED

WF-7, WF-8 CASHWRAP BACK WALL

PLANEWEAR
SEATTLE, WA

JOB NO.

8461

ITEM NO.

21

SHEET NO.

1 OF 3



STATUS:	Work In Progress
RELEASED DATE:	
RELEASED BY:	INITIALS

DESIGNED BY:	halley	6/28/2023
--------------	--------	-----------


This document contains confidential and proprietary information that cannot be reproduced or divulged, in whole or in part, without written authorization from Master Millwork, Inc.

ALL DIMENSIONS IN INCHES UNLESS OTHERWISE NOTED

WF-7, WF-8 CASHWRAP BACK WALL

PLANEWEAR
SEATTLE, WA

JOB NO.	8461
ITEM NO.	21
SHEET NO.	2 OF 3

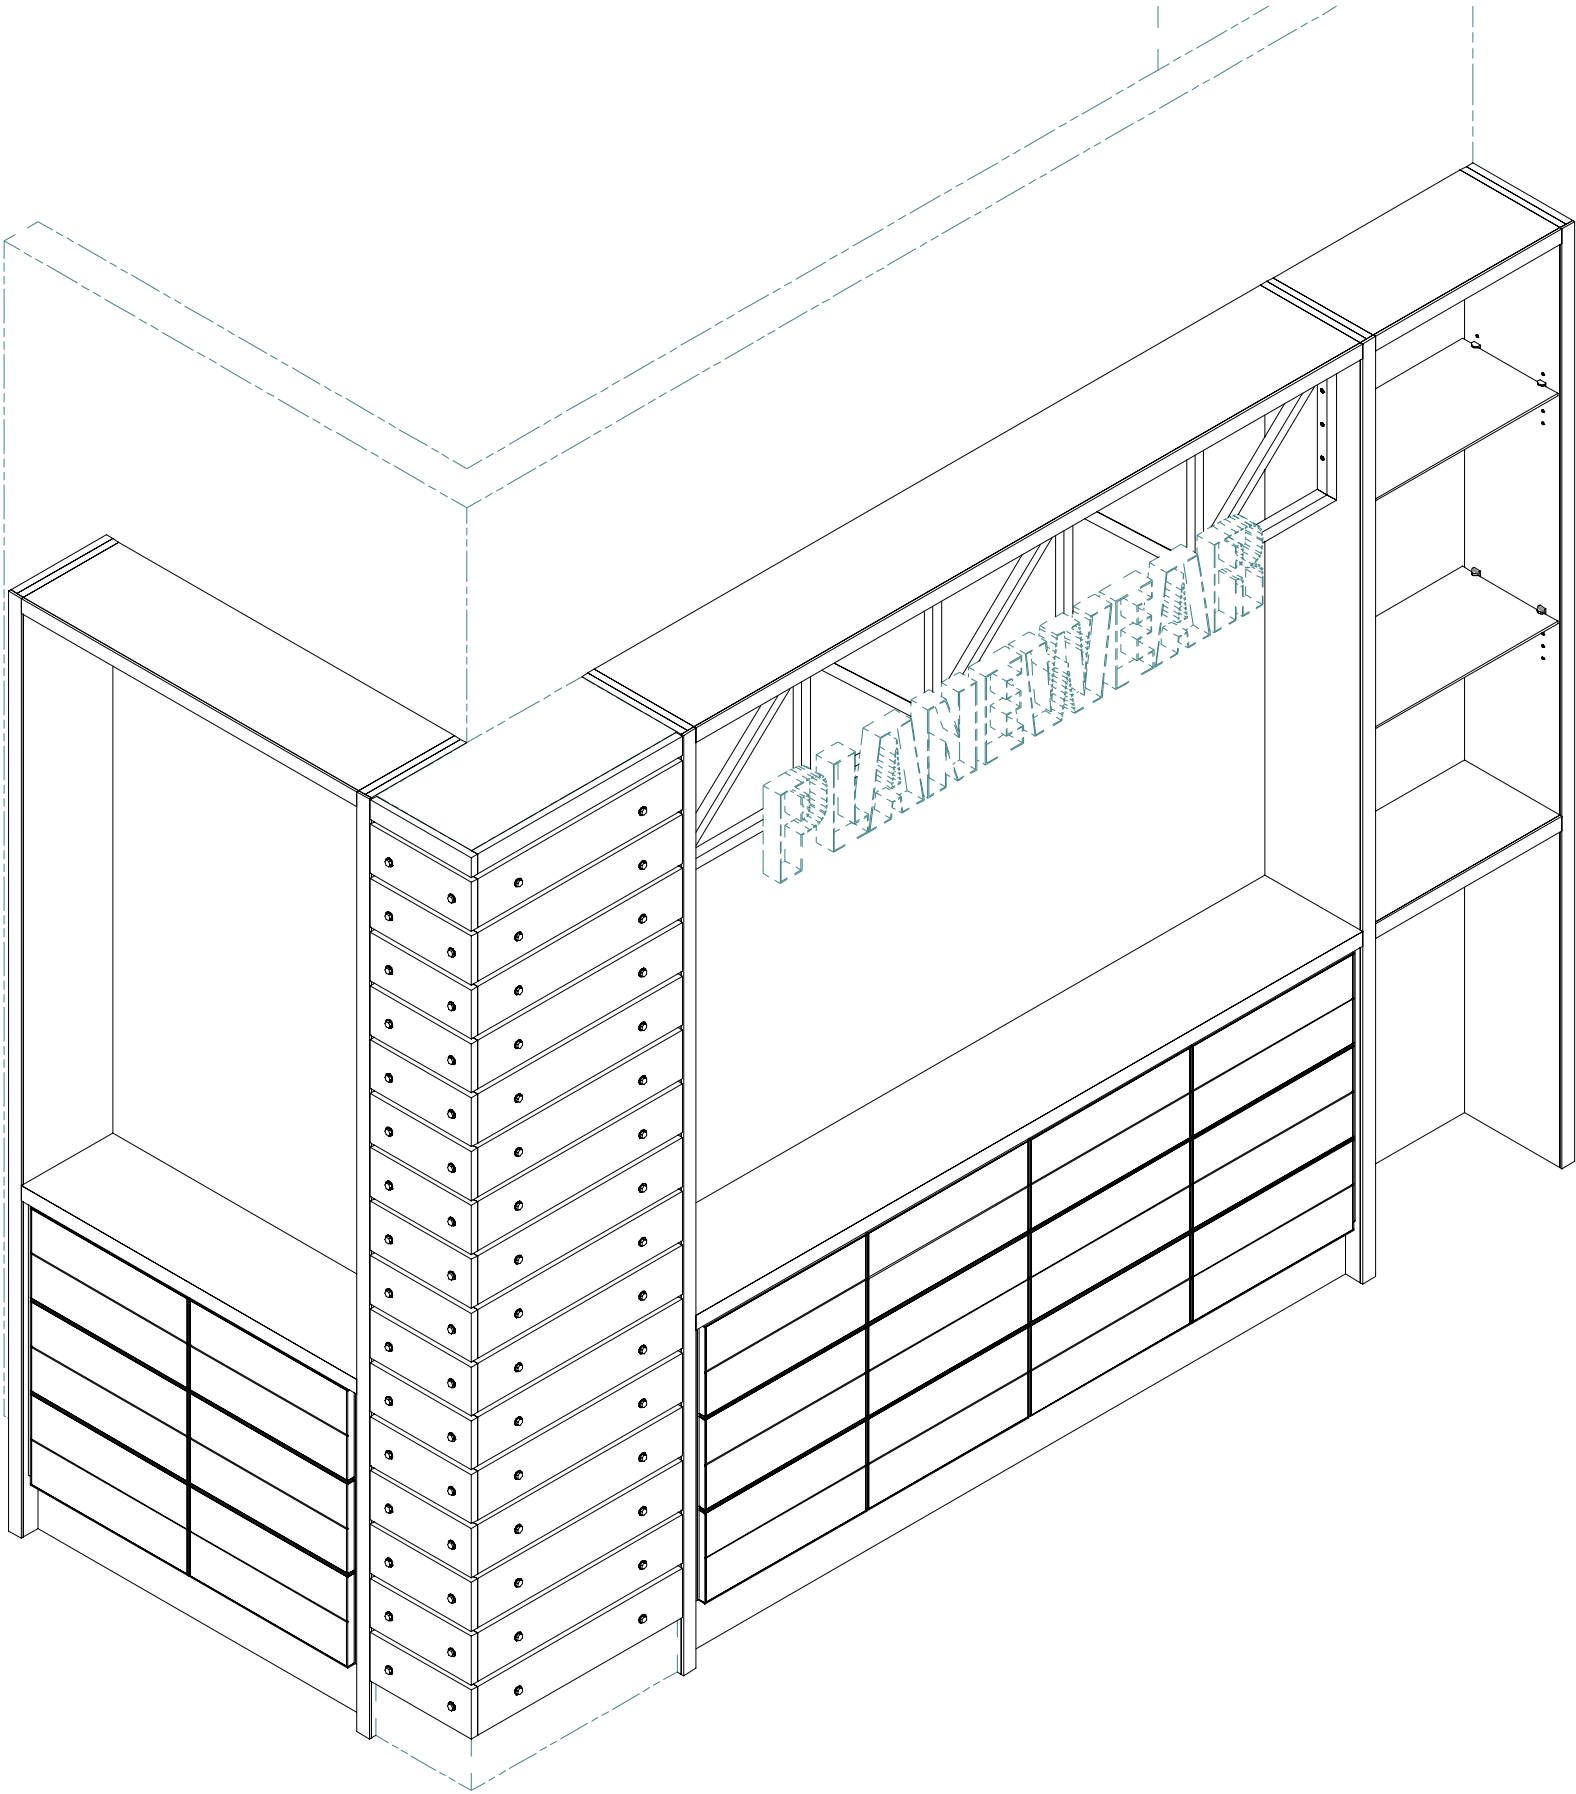

ISOMETRIC
SCALE 1 : 8

WF-7, WF-8 CASHWRAP BACK WALL

PLANEWEAR
SEATTLE, WA

JOB NO.

8461

ITEM NO.

21

SHEET NO.

3 OF 3

DESIGNED BY:

halley

6/28/2023

This document contains confidential and proprietary information that cannot be reproduced or divulged, in whole or in part, without written authorization from Master Millwork, Inc.
ALL DIMENSIONS IN INCHES UNLESS OTHERWISE NOTED

STATUS:

RELEASED DATE:

RELEASED BY:



WorkInProgress

INITIALS

MASTER MILLWORK, INC

11603 CANYON ROAD EAST
PUYALLUP, WA 98373

PHONE: (253) 770-2023 FAX: (253) 770-6679

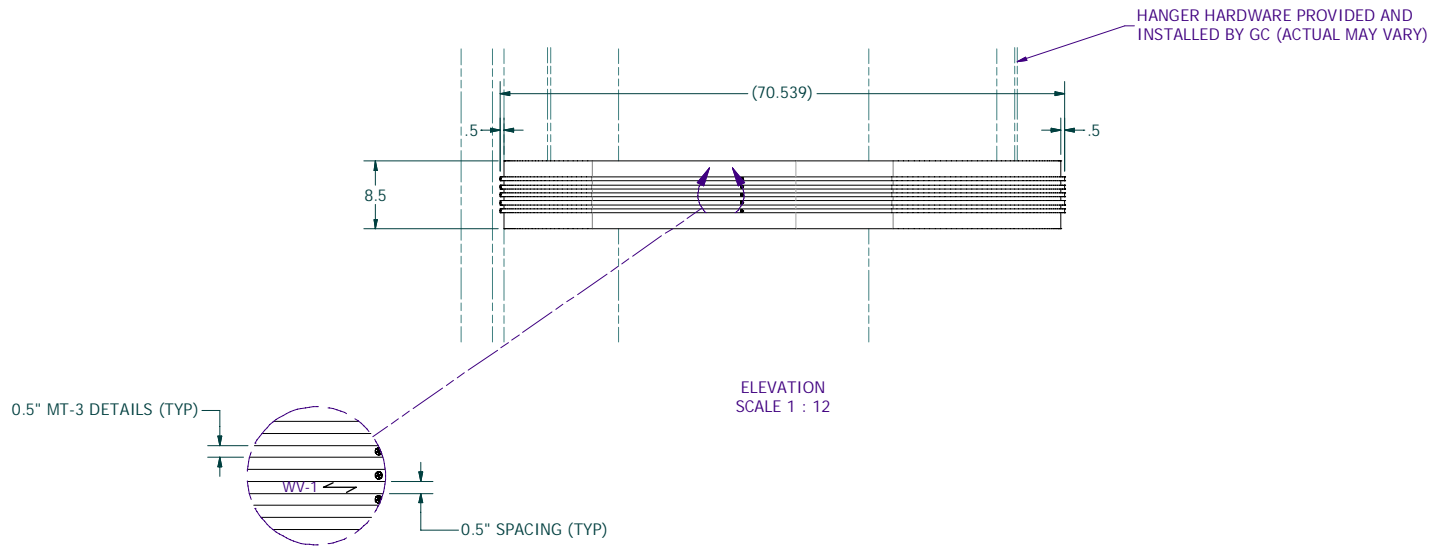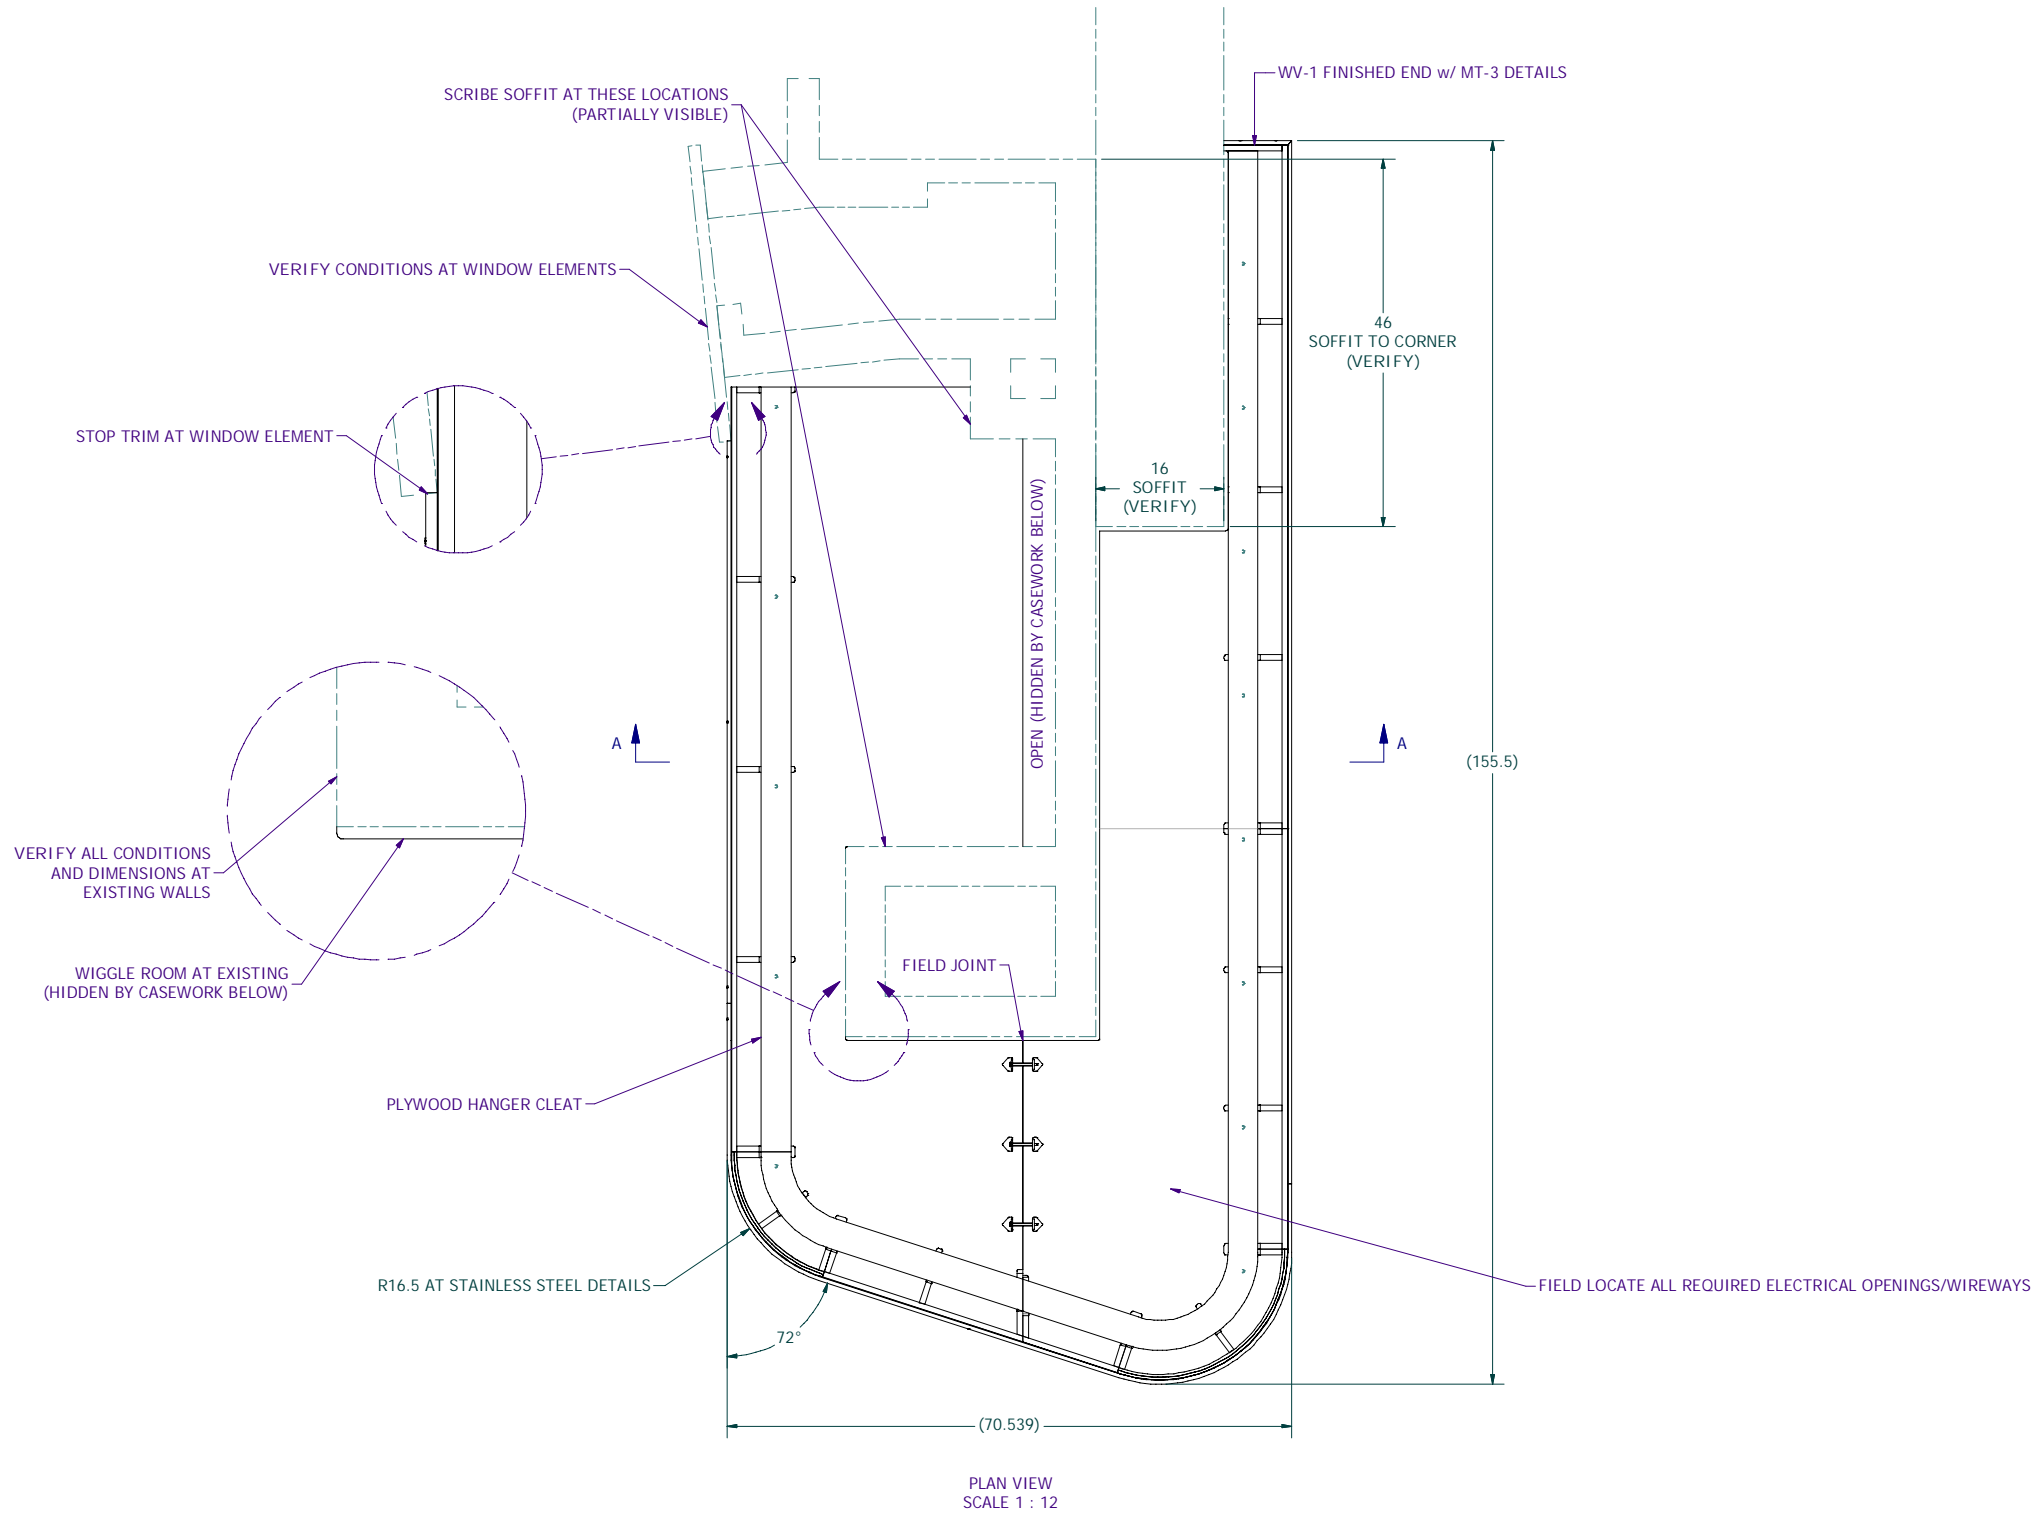


FINISH SCHEDULE	
FINISH	DESCRIPTION
MT-3	BRUSHED STAINLESS STEEL
WV-1	RUSTIC WHITE OAK VENEER, STAINED TO MATCH WD-1

PROVIDE QTY (1 EA) AS SHOWN

ALL MILLWORK TO BE FIRE RETARDANT TREATED
FIRE COATING TO BE CLASS 'A' FOR FIRE PROTECTION

PURCHASED COMPONENTS		
DESCRIPTION	QTY	PART NUMBER
Stainless Steel Trim (Set of 5)	1	8461 MMI Buyout I
TiteJoint or EQ	3	MMC #91560A120

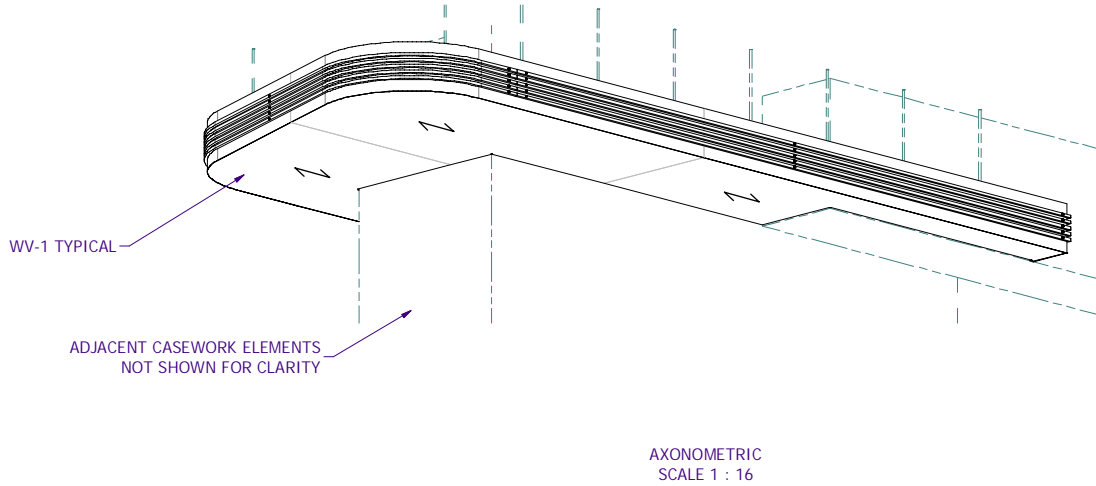

PRELIMINARY
NOT FOR CONSTRUCTION

MASTER MILLWORK, INC
11603 CANYON ROAD EAST
PUYALLUP, WA 98373
PHONE: (253) 770-2023 FAX: (253) 770-6679

DESIGNED BY: BDM

6/22/2023

STATUS: WORK IN PROGRESS

RELEASED DATE: RELEASED BY: INITIALS

CF1 CANOPY SOFFIT

PLANEWEAR - SEA TAC
SEATTLE, WA

JOB NO.

8461


ITEM NO.

22


SHEET NO.

1 OF 2

HANGER HARDWARE PROVIDED AND
INSTALLED BY GC (ACTUAL MAY VARY)

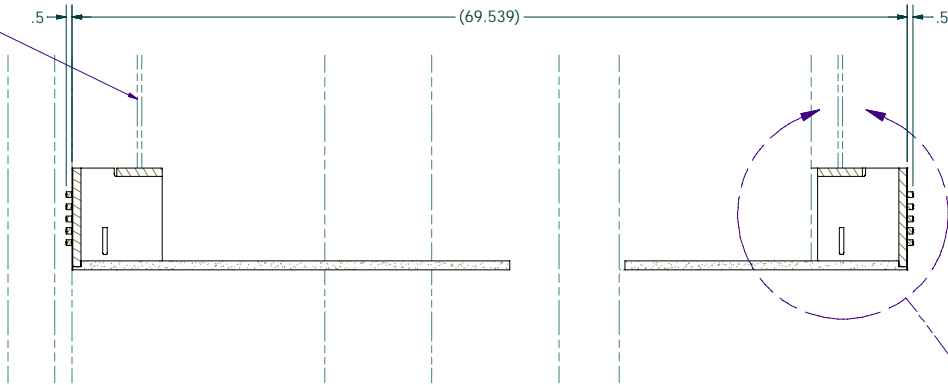

SECTION A-A
SCALE 1 : 8

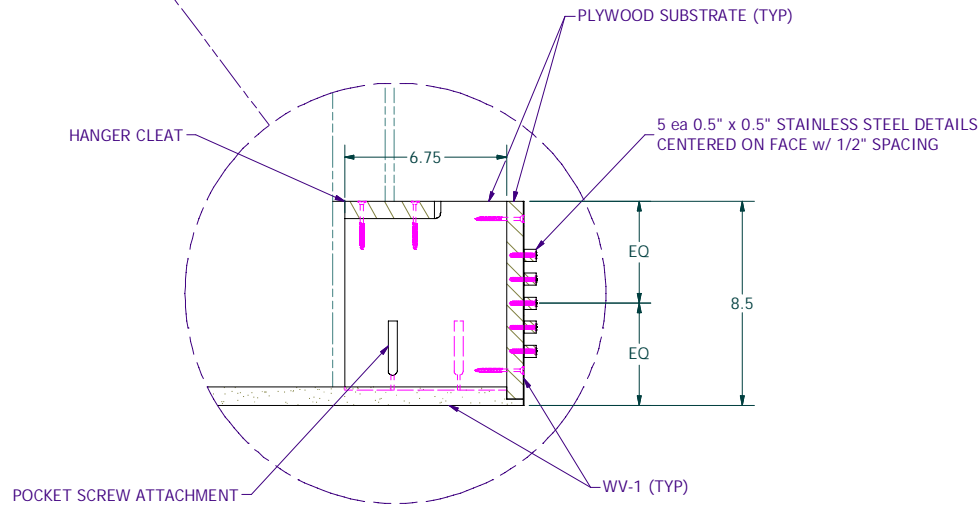

CF1 CANOPY SOFFIT
PLANEWEAR - SEA TAC
SEATTLE, WA

JOB NO.

8461

ITEM NO.

22

SHEET NO.

2 OF 2

DESIGNED BY:

BDM

6/22/2023

STATUS:

RELEASED DATE:

RELEASED BY:

WorkInProgress

INITIALS

MASTER MILLWORK, INC



11603 CANYON ROAD EAST

PUYALLUP, WA 98373

PHONE: (253) 770-2023 FAX: (253) 770-6679

This document contains confidential and proprietary information that cannot be reproduced or divulged, in whole or in part, without written authorization from Master Millwork, Inc.

ALL DIMENSIONS IN INCHES UNLESS OTHERWISE NOTED

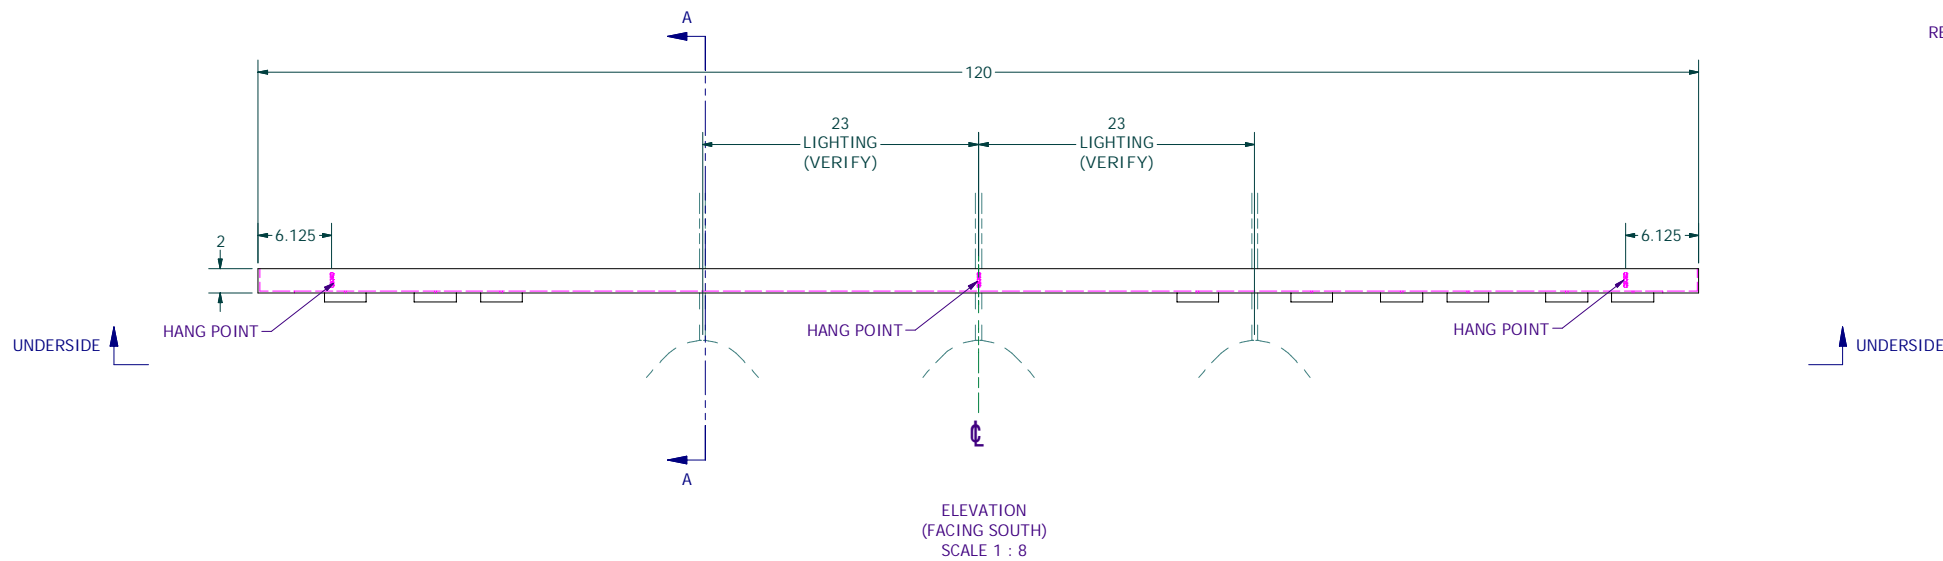
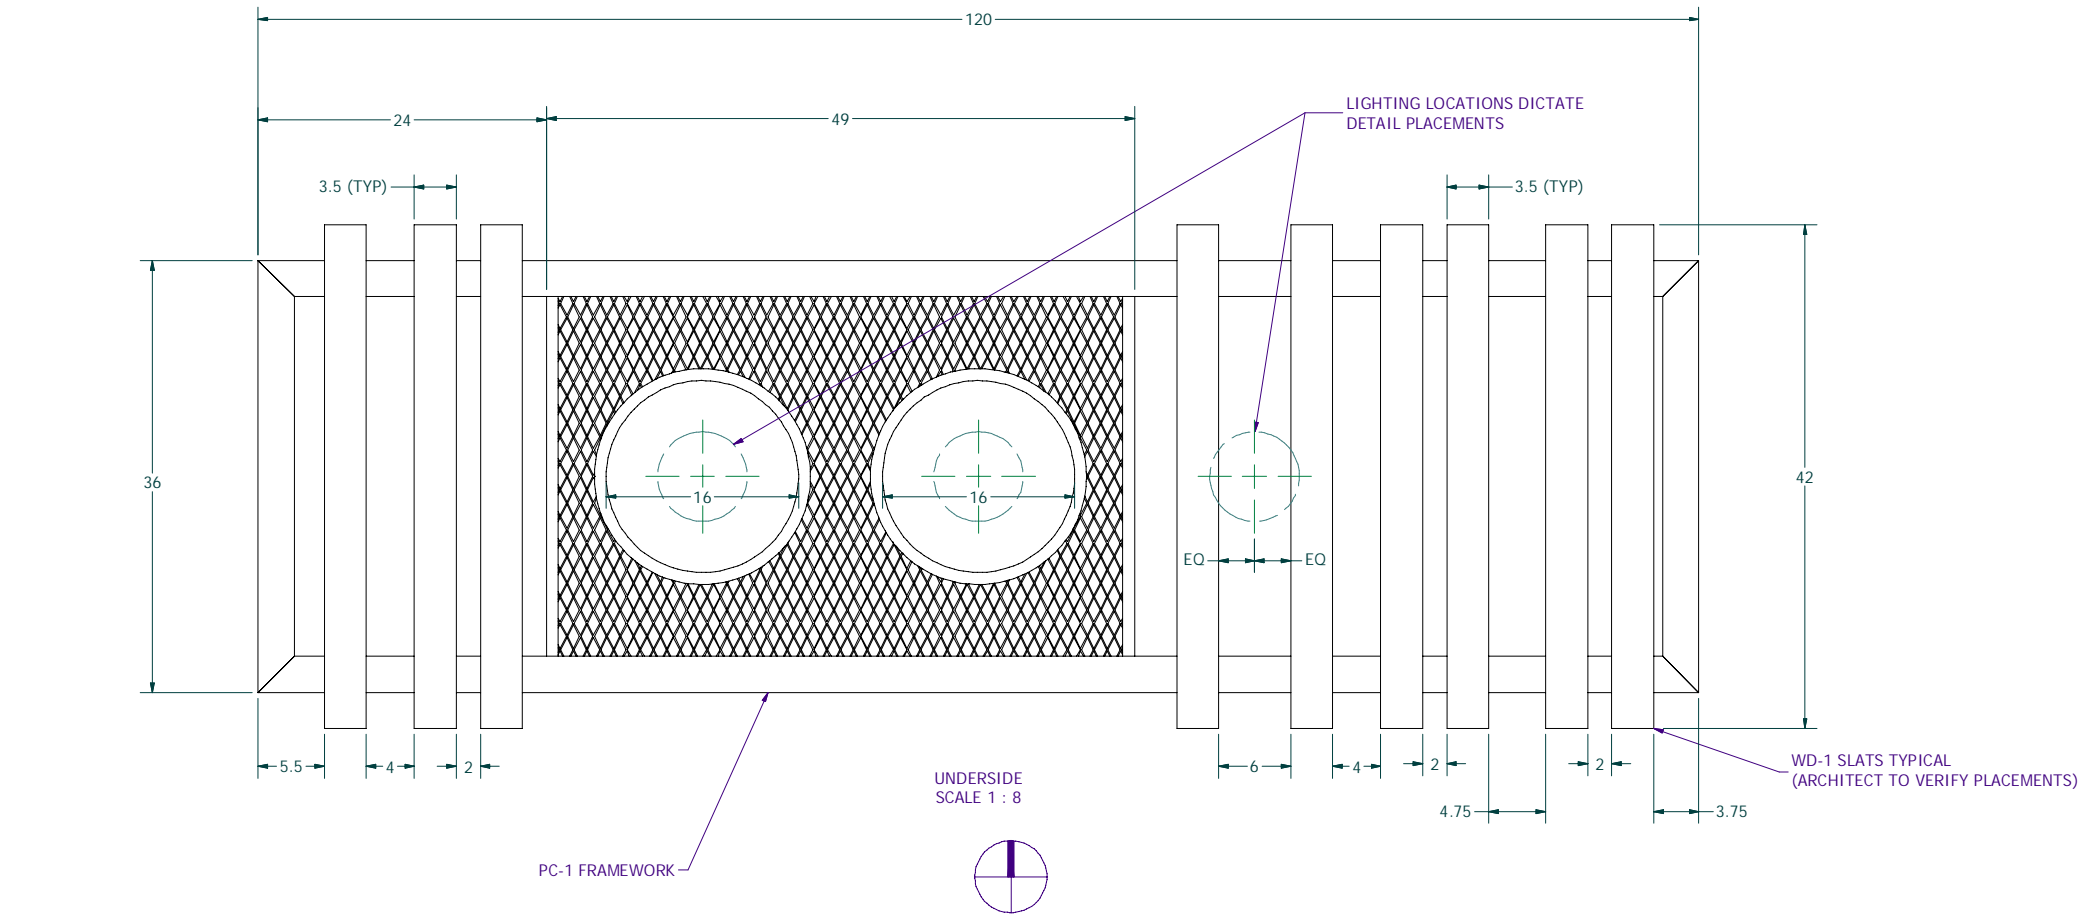


FINISH SCHEDULE	
FINISH	DESCRIPTION
PC-1	POWDERCOAT, TIGER DRYLAC RAL 9005 BLACK
WD-1	RUSTIC WHITE OAK LUMBER, STAINED TO MATCH APPROVED SAMPLE, NO KNOTS

PROVIDE QTY (1 EA) AS SHOWN

ALL MILLWORK TO BE FIRE RETARDANT TREATED
FIRE COATING TO BE CLASS 'A' FOR FIRE PROTECTION

PURCHASED COMPONENTS		
DESCRIPTION	QTY	PART NUMBER
CF4 Soffit Frame	1	8461 MMI Buyout J

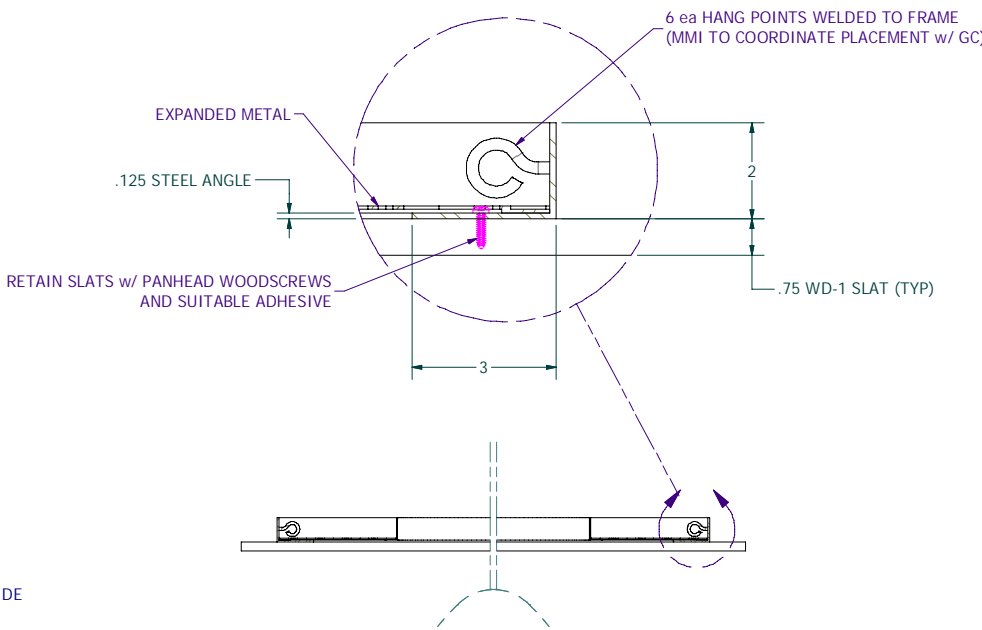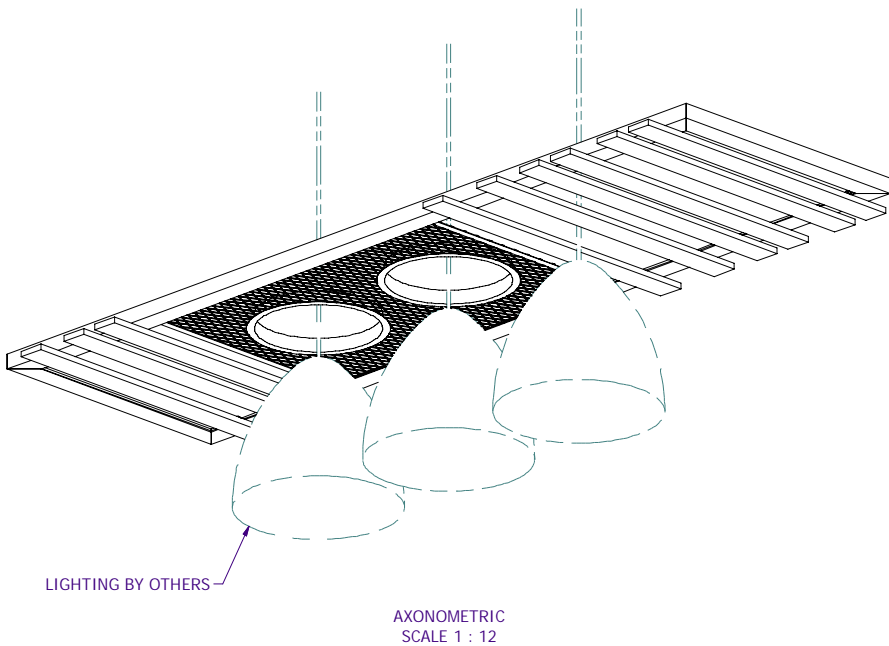

PRELIMINARY
NOT FOR CONSTRUCTION

MASTER MILLWORK, INC
11603 CANYON ROAD EAST
PUYALLUP, WA 98373
PHONE: (253) 770-2023 FAX: (253) 770-6679

WorkInProgress	INITIALS	
STATUS:	RELEASED BY:	
7/18/2023	ben	

DESIGNED BY: ben

This document contains confidential and proprietary information that cannot be reproduced or divulged, in whole or in part, without written authorization from Master Millwork, Inc.
ALL DIMENSIONS IN INCHES UNLESS OTHERWISE NOTED

CF4 METAL SOFFIT
PLANEWEAR - SEA TAC
SEATTLE, WA

JOB NO.	8461
ITEM NO.	23
SHEET NO.	1 OF 1




FINISH SCHEDULE	
FINISH	DESCRIPTION
PC-1	POWDERCOAT, TIGER DRYLAC RAL 9005 BLACK
WD-1	RUSTIC WHITE OAK LUMBER, STAINED TO MATCH APPROVED SAMPLE, NO KNOTS

PROVIDE QTY (1 EA) AS SHOWN

ALL MILLWORK TO BE FIRE RETARDANT TREATED
FIRE COATING TO BE CLASS 'A' FOR FIRE PROTECTION


PURCHASED COMPONENTS		
DESCRIPTION	QTY	PART NUMBER
CF3 Soffit Frame & Lattices	1	8461 MMI Buyout K


MASTER MILLWORK, INC
11603 CANYON ROAD EAST
PUYALLUP, WA 98373
PHONE: (253) 770-2023 FAX: (253) 770-6679

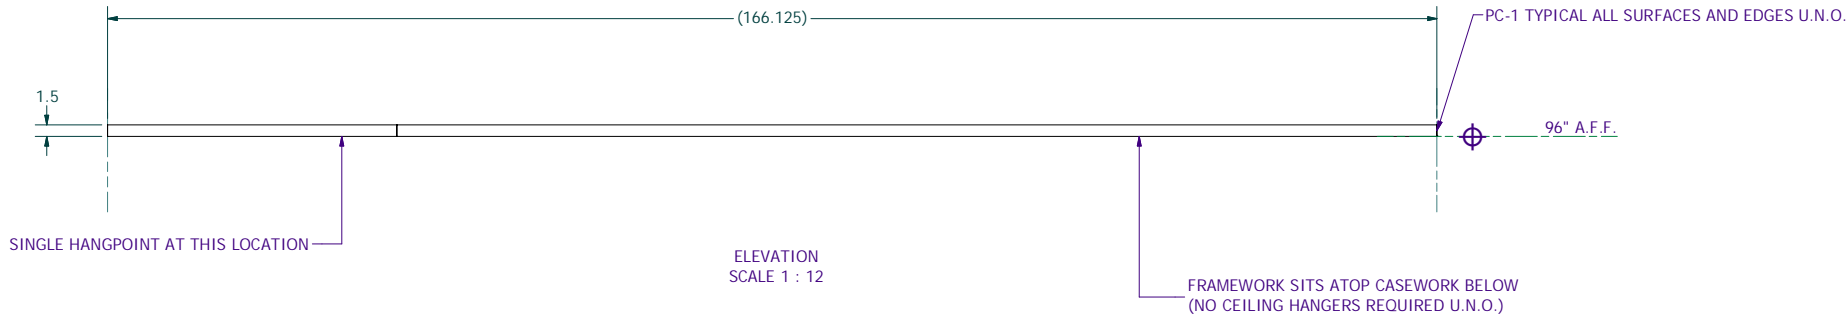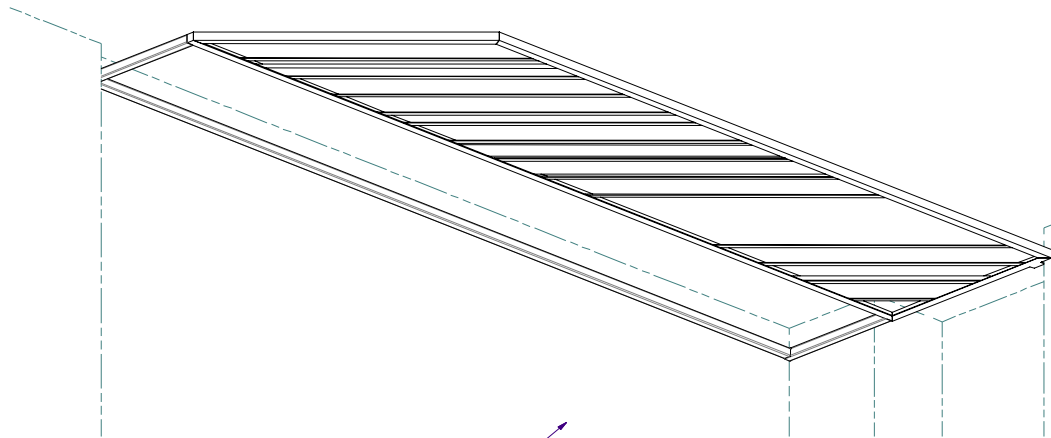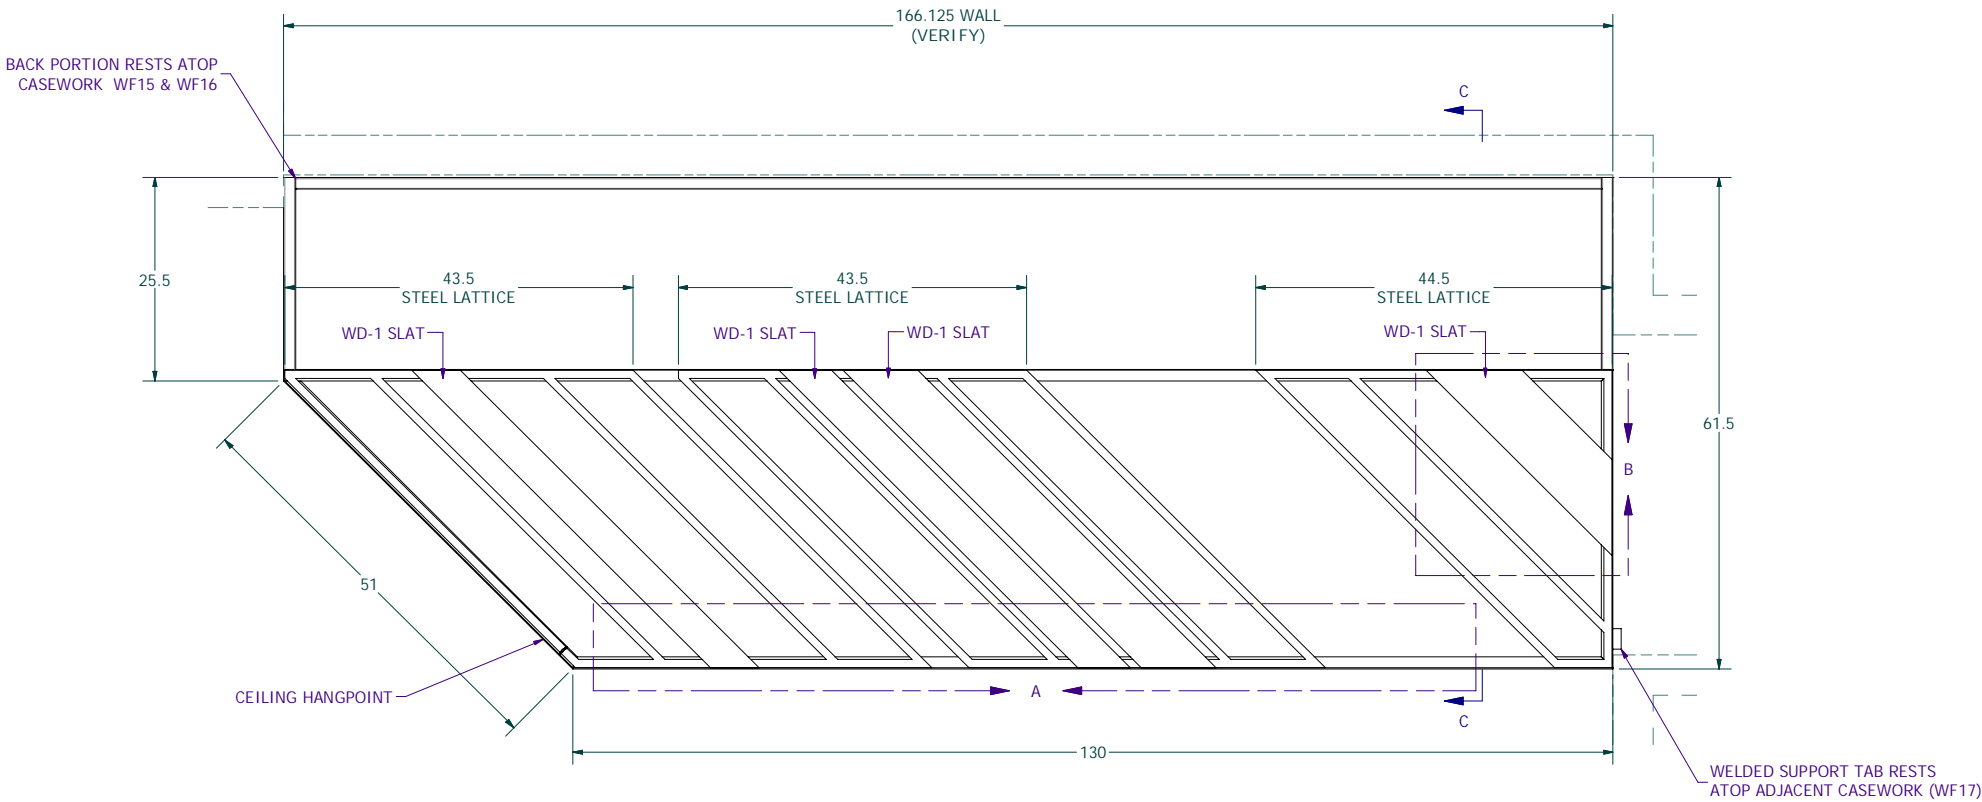

PRELIMINARY
NOT FOR CONSTRUCTION

DESIGNED BY:	ben	7/19/2023	STATUS:	WorkInProgress
RELEASED DATE:			RELEASED BY:	
This document contains confidential and proprietary information that cannot be reproduced or divulged, in whole or in part, without written authorization from Master Millwork, Inc.				
ALL DIMENSIONS IN INCHES UNLESS OTHERWISE NOTED				
CF3 METAL SOFFIT				
PLANEWEAR - SEA TAC				
SEATTLE, WA				
JOB NO.				
8461				
ITEM NO.				
24				
SHEET NO.				
1 OF 2				

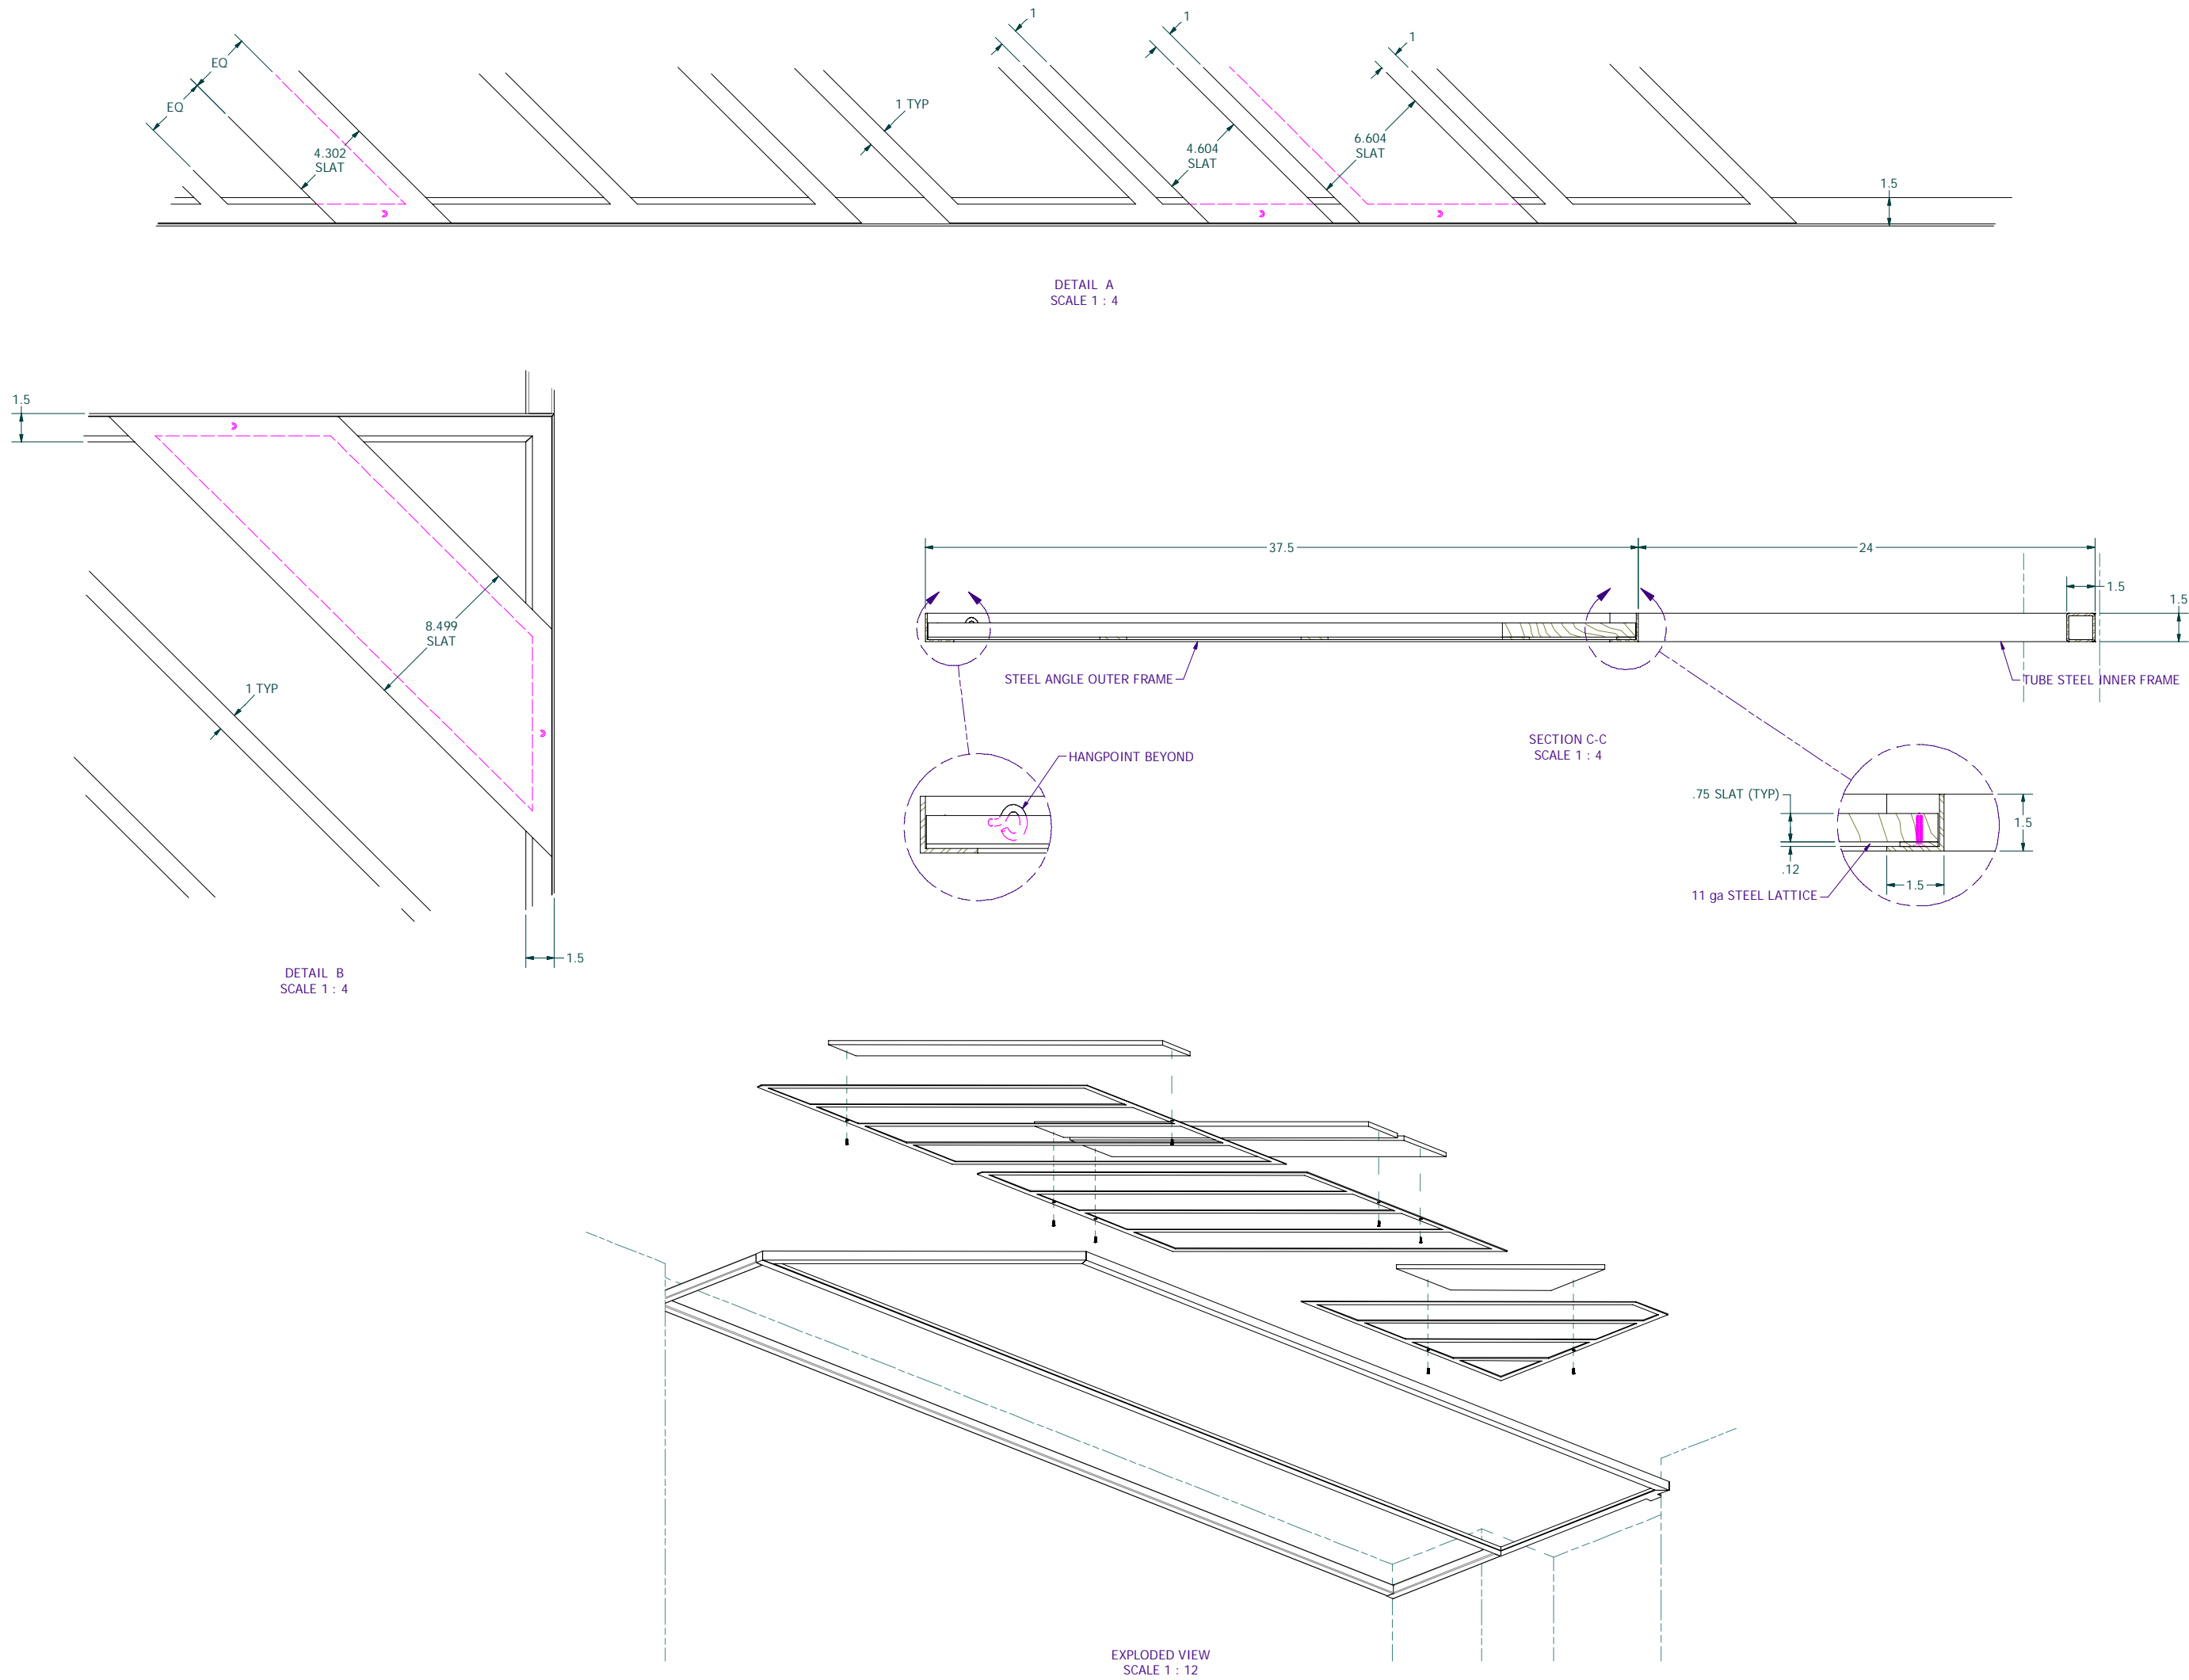

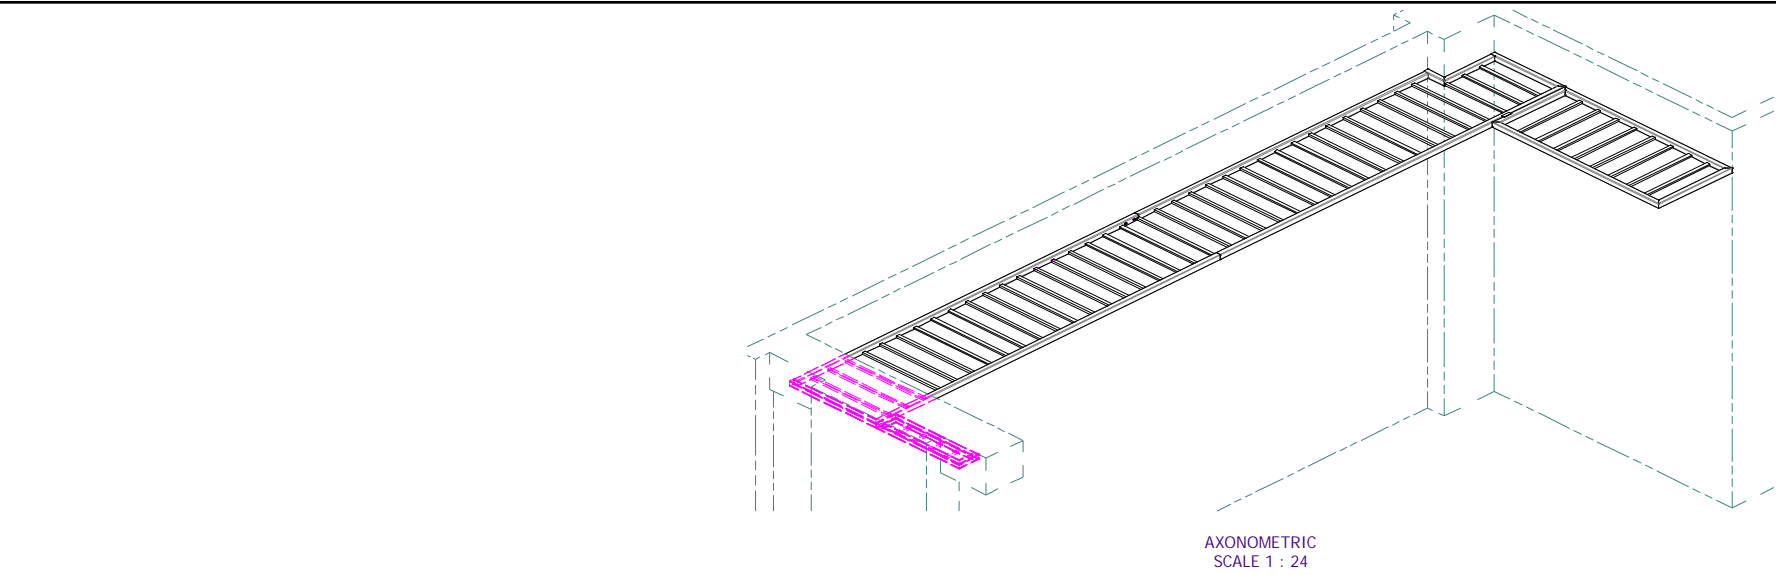


AXONOMETRIC
SCALE 1 : 24

FINISH SCHEDULE	
FINISH	DESCRIPTION
PC-1	POWDERCOAT, TIGER DRYLAC RAL 9005 BLACK

PROVIDE QTY (1 EA) AS SHOWN


PURCHASED COMPONENTS		
DESCRIPTION	QTY	PART NUMBER
CF1 Soffit Frame	1	8461 MMI Buyout L

MASTER MILLWORK, INC
11603 CANYON ROAD EAST
PUYALLUP, WA 98373
PHONE: (253) 770-2023 FAX: (253) 770-6679

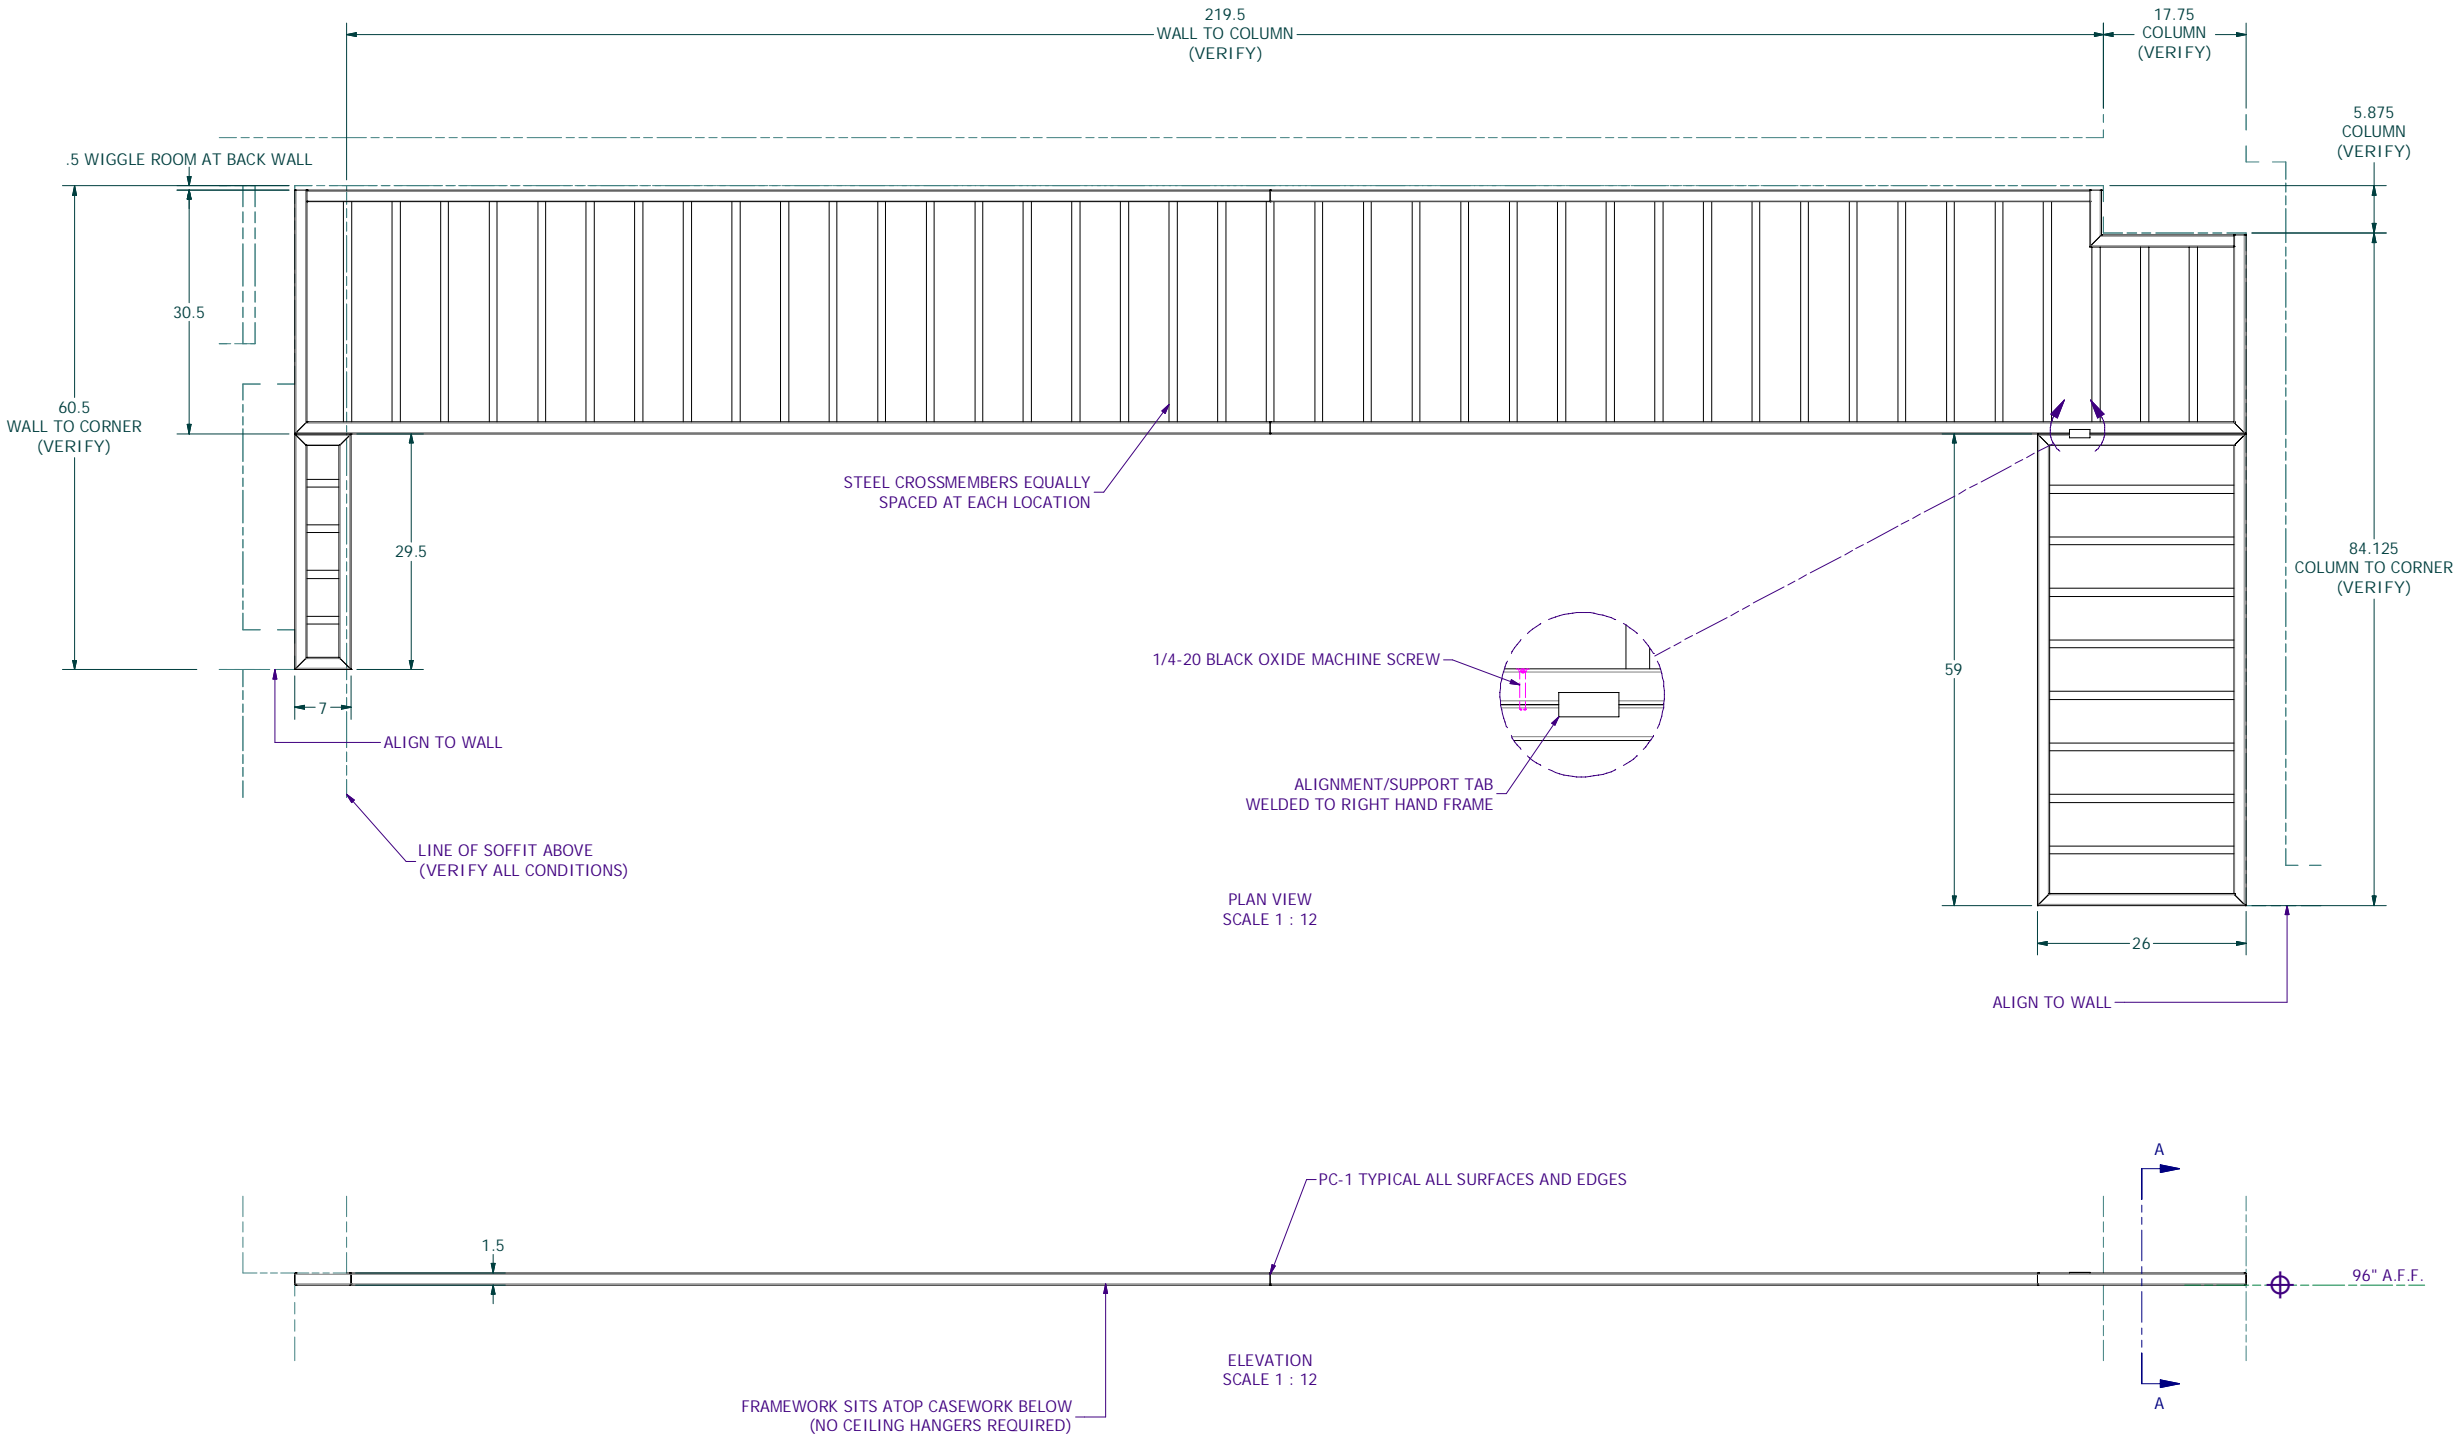


PRELIMINARY
NOT FOR CONSTRUCTION

				DESIGNED BY:		7/20/2023		STATUS:		WorkInProgress	
								RELEASED DATE:			
								RELEASED BY:		INITIALS	

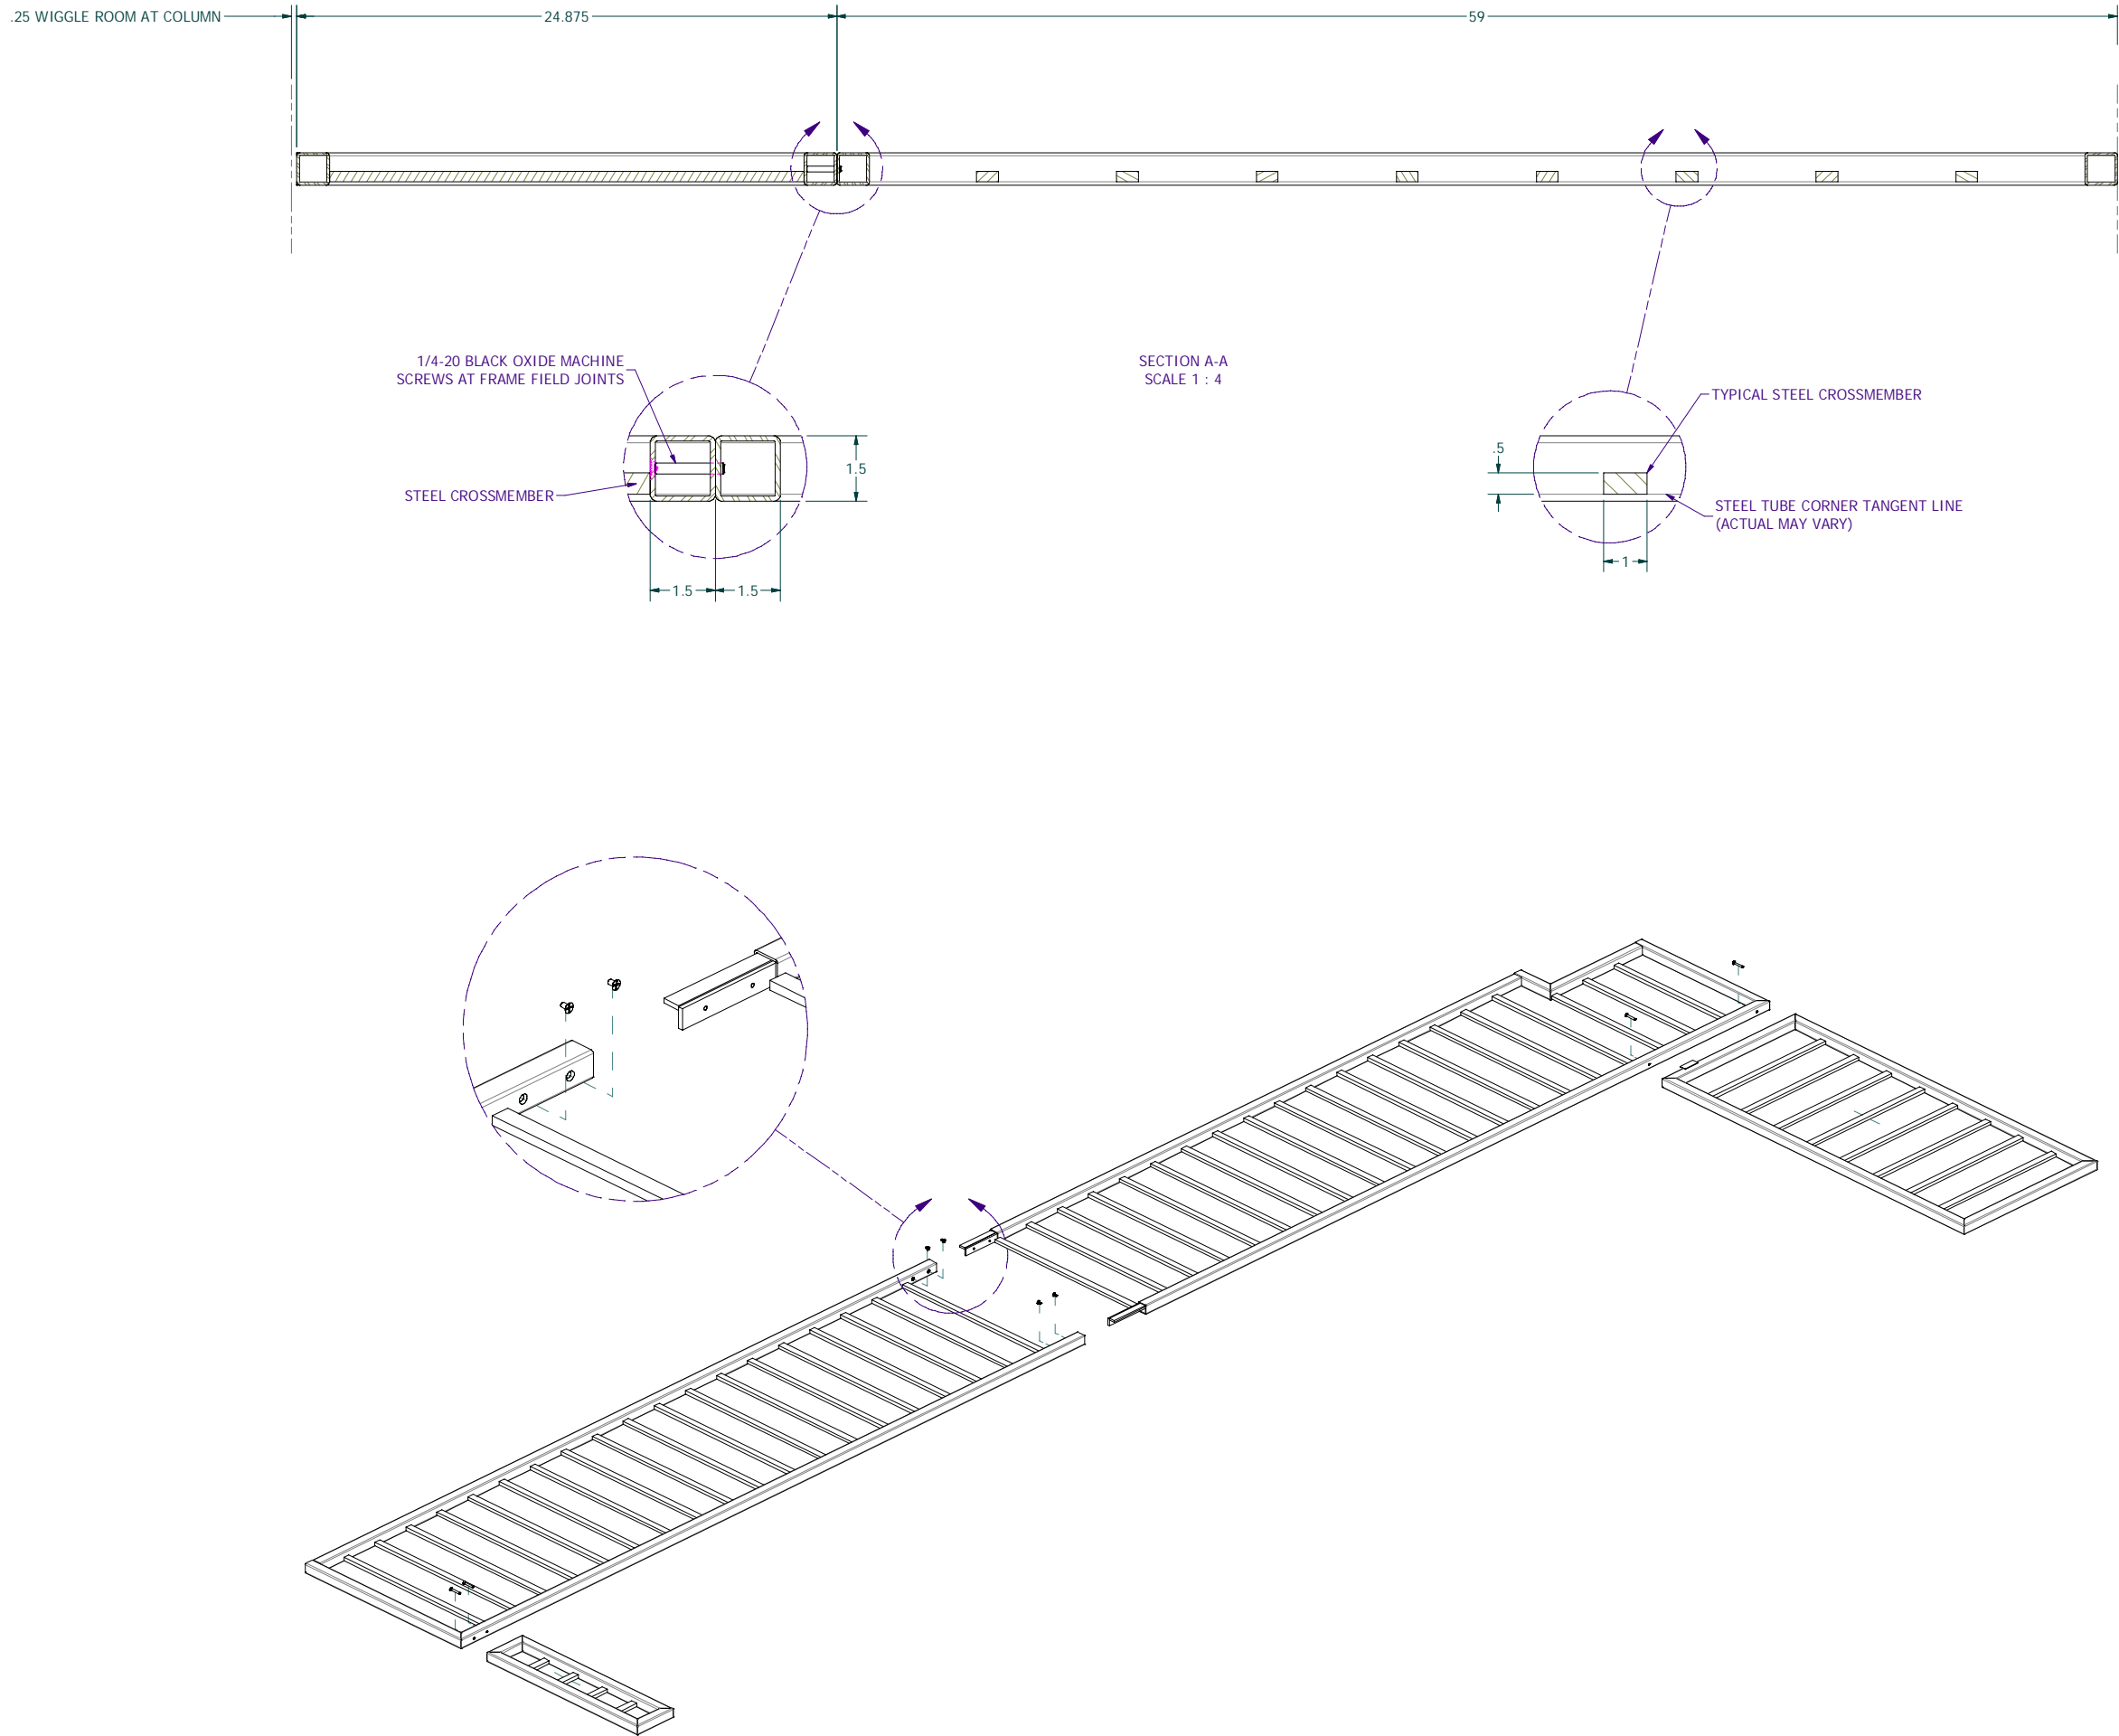

CF1 METAL SOFFIT		DESIGNED BY:		ben	7/20/2023	STATUS:		WorkInProgress	
PLANEWEAR - SEA TAC SEATTLE, WA		This document contains confidential and proprietary information that cannot be reproduced or divulged, in whole or in part, without written authorization from Master Millwork, Inc. ALL DIMENSIONS IN INCHES UNLESS OTHERWISE NOTED				RELEASED DATE:			
						RELEASED BY:		INITIALS	
JOB NO.		MASTER MILLWORK, INC							
ITEM NO.		11603 CANYON ROAD EAST							
SHEET NO.		PUYALLUP, WA 98373							
2 OF 2		PHONE: (253) 770-2023 FAX: (253) 770-6679							

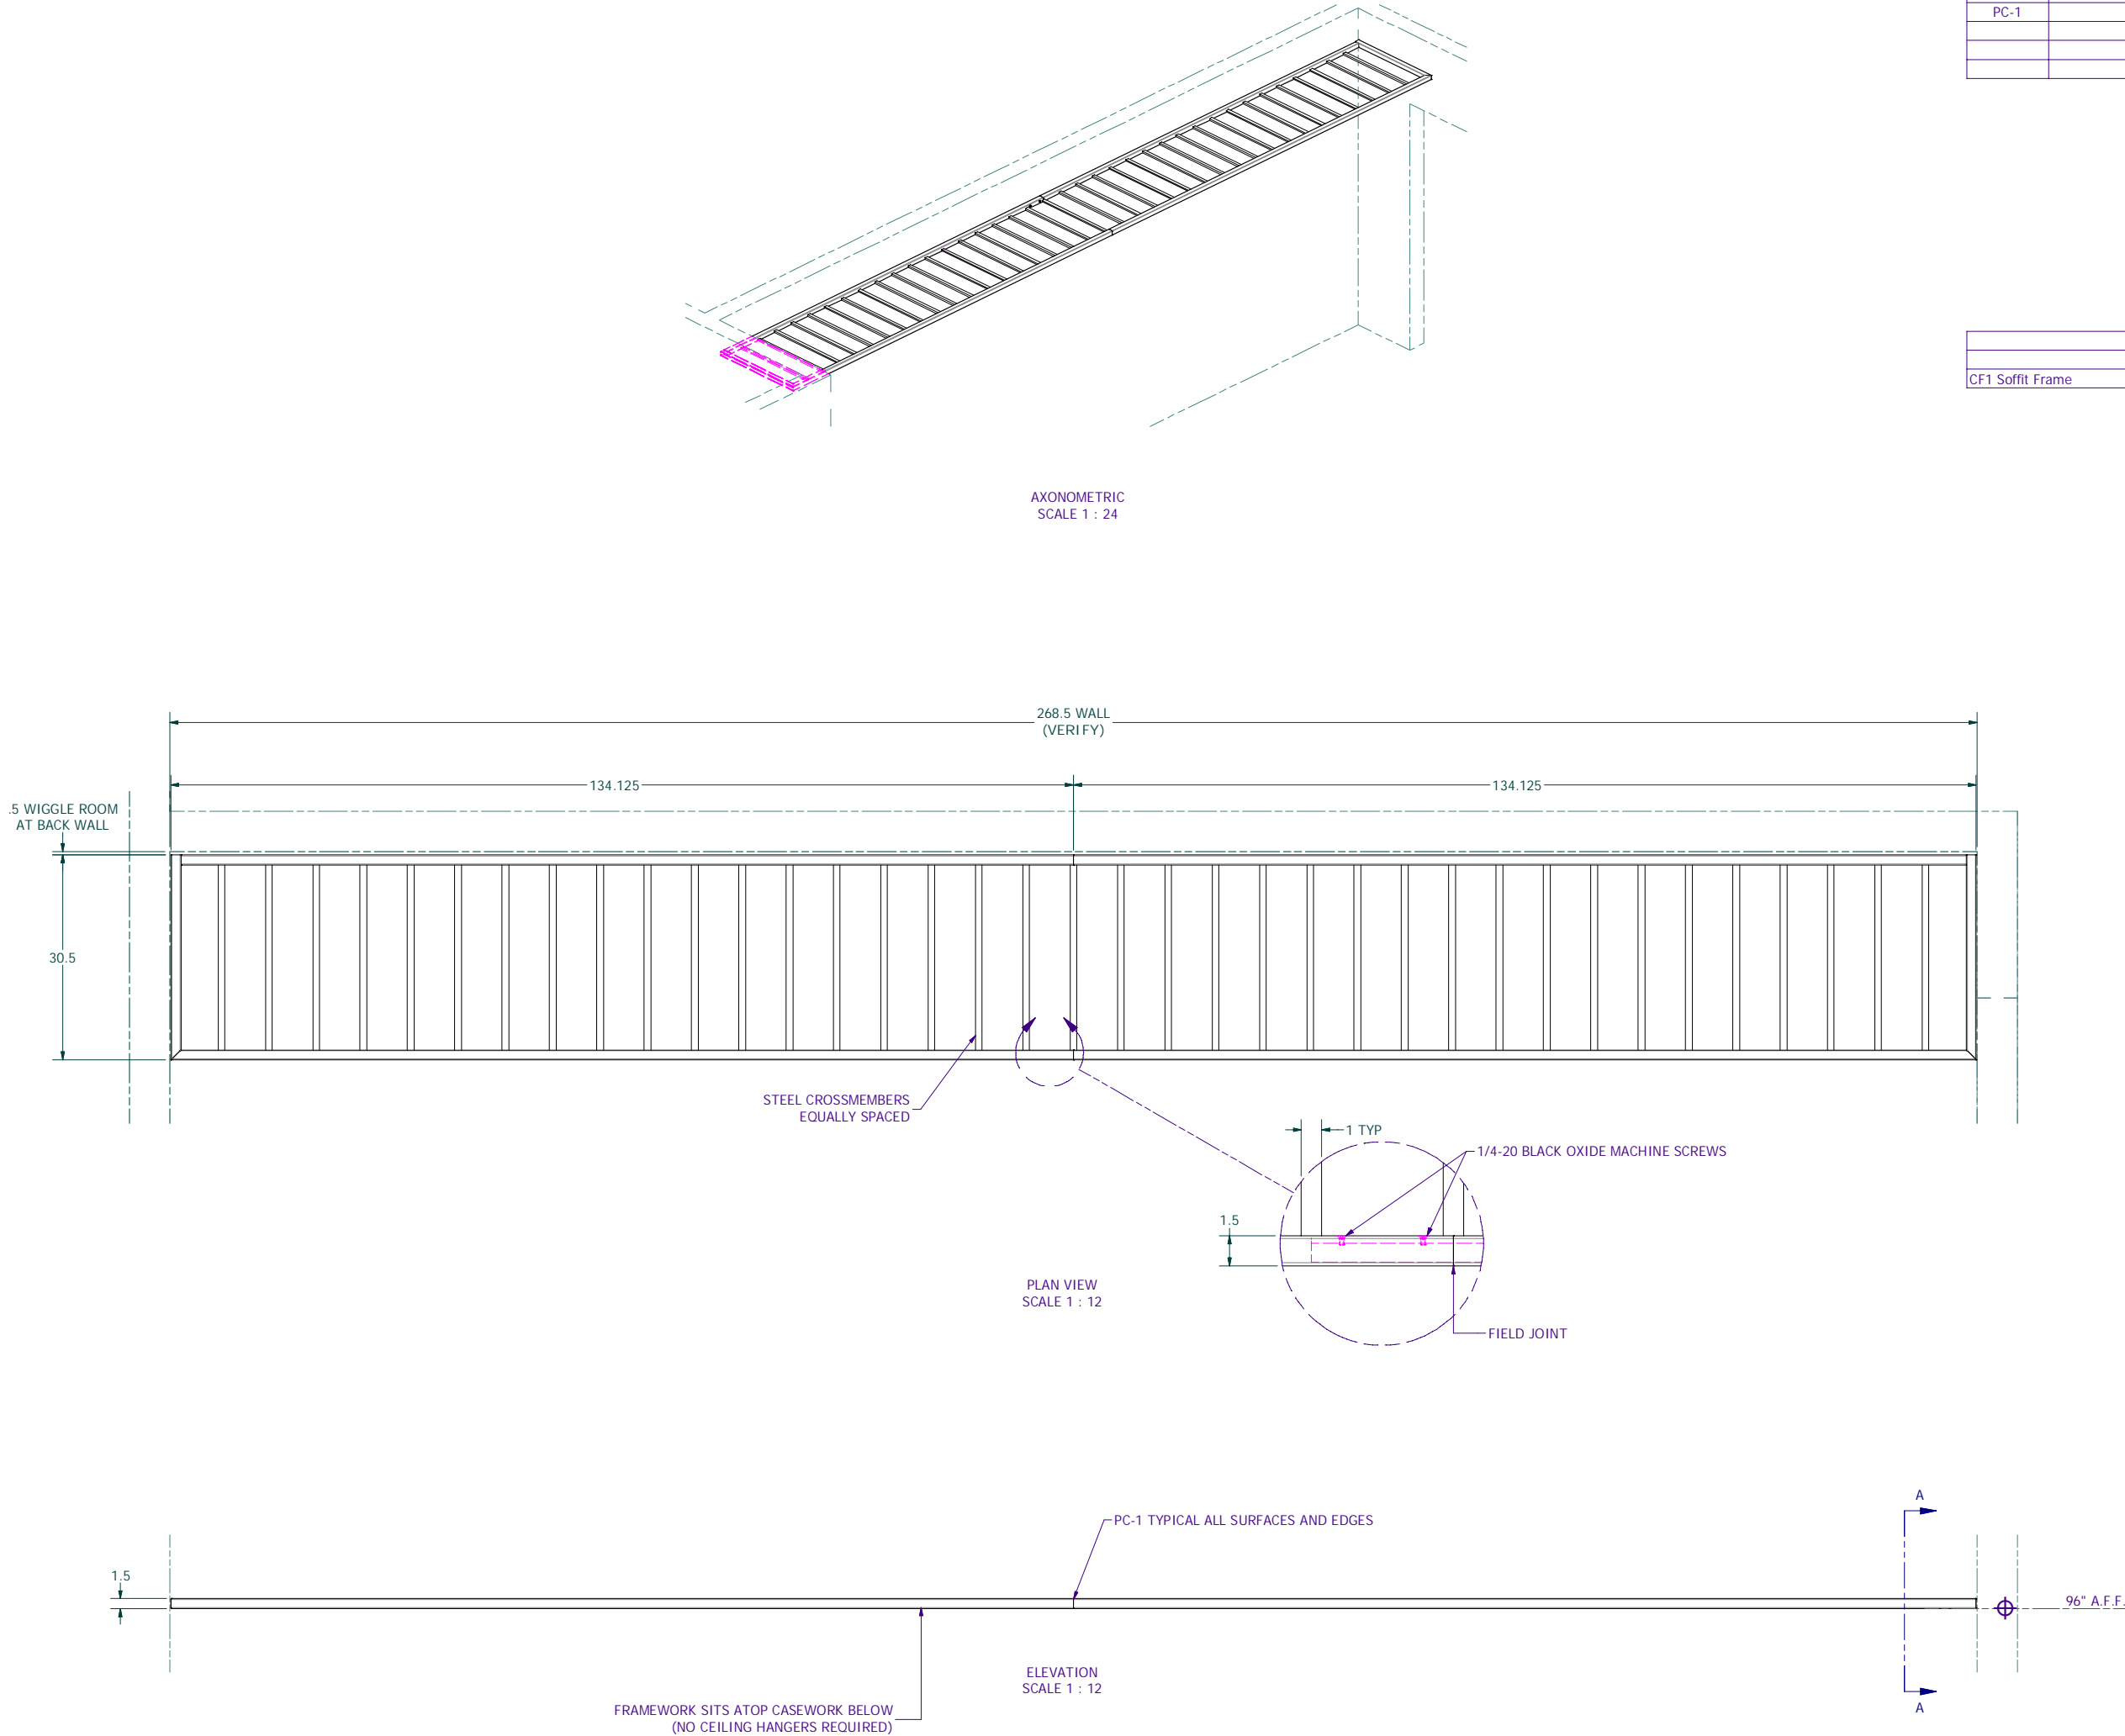

FINISH SCHEDULE	
FINISH	DESCRIPTION
PC-1	POWDERCOAT, TIGER DRYLAC RAL 9005 BLACK

PROVIDE QTY (1 EA) AS SHOWN

PURCHASED COMPONENTS		
DESCRIPTION	QTY	PART NUMBER
CF1 Soffit Frame	1	8461 MMI Buyout M


MASTER MILLWORK, INC
11603 CANYON ROAD EAST
PUYALLUP, WA 98373
PHONE: (253) 770-2023 FAX: (253) 770-6679

WorkInProgress	7/20/2023	ben	DESIGNED BY:	This document contains confidential and proprietary information that cannot be reproduced or divulged, in whole or in part, without written authorization from Master Millwork, Inc. ALL DIMENSIONS IN INCHES UNLESS OTHERWISE NOTED
STATUS:	RELEASED DATE:	RELEASED BY:	INITIALS	

CF2 METAL SOFFIT
PLANEWEAR - SEA TAC
SEATTLE, WA

JOB NO.	8461
ITEM NO.	26
SHEET NO.	1 OF 2

PRELIMINARY
NOT FOR CONSTRUCTION

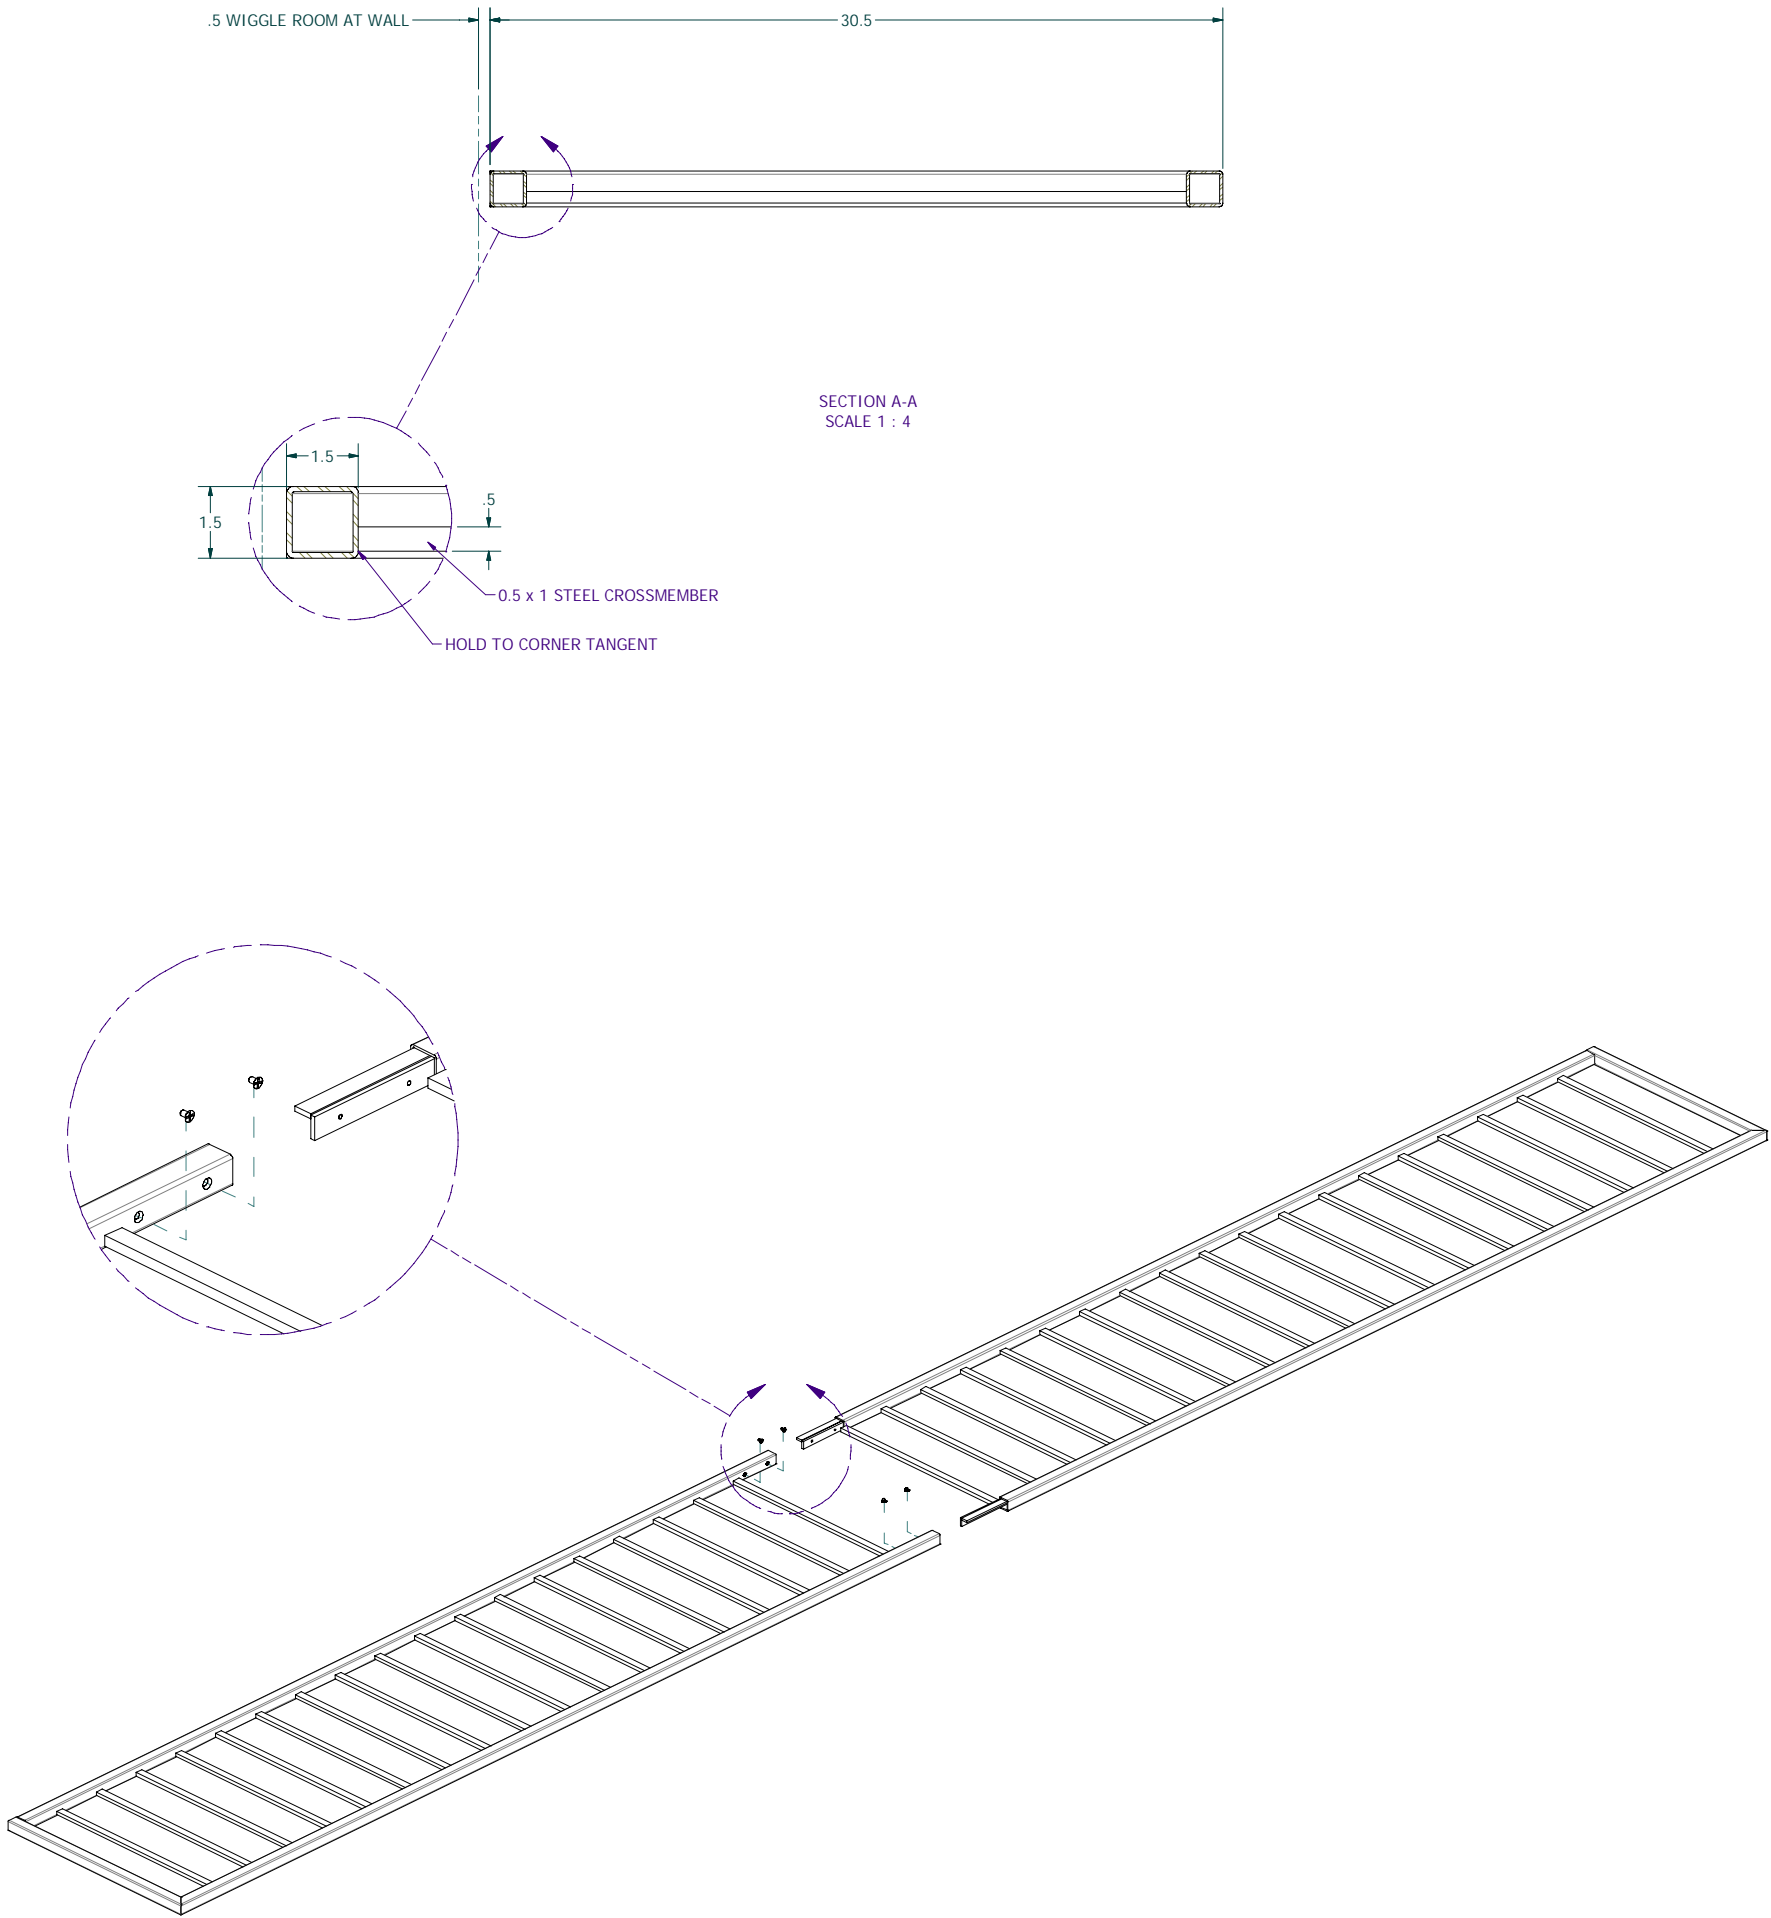

CF2 METAL SOFFIT
PLANEWEAR - SEA TAC
SEATTLE, WA

JOB NO.
8461
ITEM NO.
26
SHEET NO.
2 OF 2

DESIGNED BY: ben 7/20/2023
This document contains confidential and proprietary information that cannot be reproduced or divulged, in whole or in part, without written authorization from Master Millwork, Inc.
ALL DIMENSIONS IN INCHES UNLESS OTHERWISE NOTED

STATUS:
RELEASED DATE:
RELEASED BY:
INITIALS

MASTER MILLWORK, INC
11603 CANYON ROAD EAST
PUYALLUP, WA 98373
PHONE: (253) 770-2023 FAX: (253) 770-6679

FINISH SCHEDULE	
FINISH	DESCRIPTION
WV-1	RUSTIC WHITE OAK VENEER, STAINED TO MATCH WD-1
PC-1	POWDERCOAT, TIGER DRYLAC RAL 9005 BLACK

PROVIDE QTY (2 EA) AS SHOWN

PURCHASED COMPONENTS		
DESCRIPTION	QTY	PART NUMBER
Shepherd Casters Regent Series-1 Inch Caster	4	PRE30120BO-TPRB
Top Gun Rack Hanger Bar	1	8461 MMI Buyout T
Top Gun Rack Hanger Base Plate	1	8461 MMI Buyout W

MASTER MILLWORK, INC

11603 CANYON ROAD EAST
PUYALLUP, WA 98373

PHONE: (253) 770-2023 FAX: (253) 770-6679

WorkInProgress			
STATUS:			
RELEASED DATE:	TN		
RELEASED BY:			

7/13/2023

tyler


This document contains confidential and proprietary information that cannot be reproduced or divulged, in whole or in part, without written authorization from Master Millwork, Inc.

ALL DIMENSIONS IN INCHES UNLESS OTHERWISE NOTED


TOP GUN JACKET RACKS

PLANEWEAR- SEA TAC
SEATTLE, WA


JOB NO.	8461
ITEM NO.	27
SHEET NO.	1 OF 1

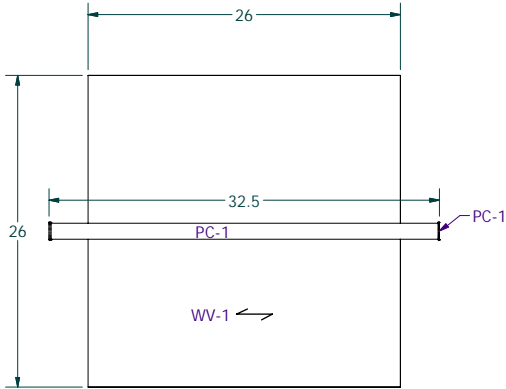


TOP PLAN
SCALE 1 : 8

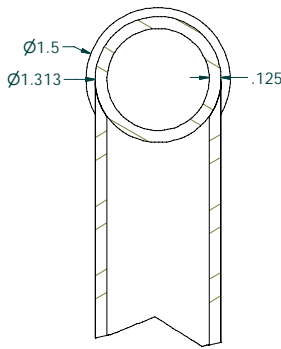


DETAIL G
SCALE 1 : 1

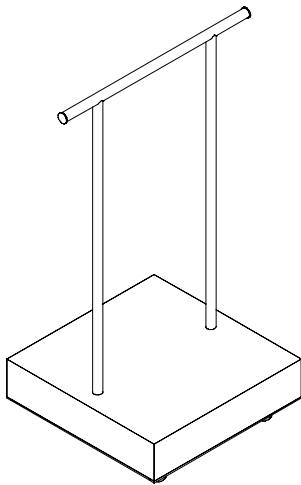


ISOMETRIC
SCALE 1 : 12

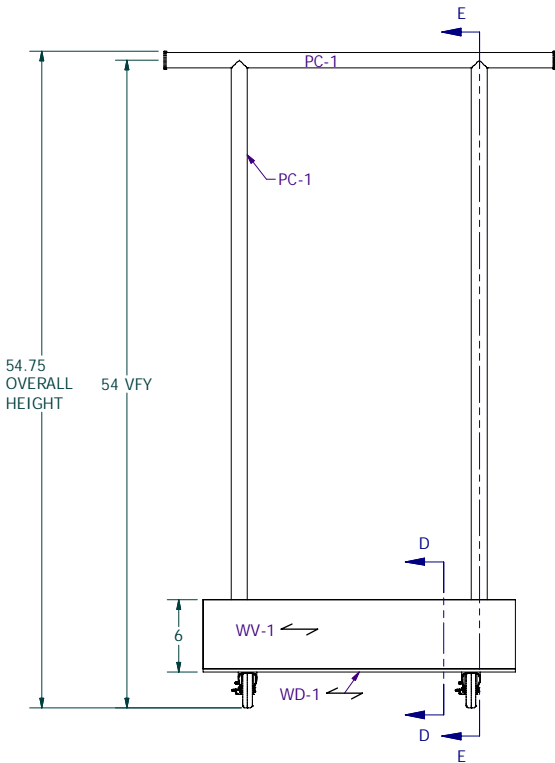


ELEVATION
SCALE 1 : 8

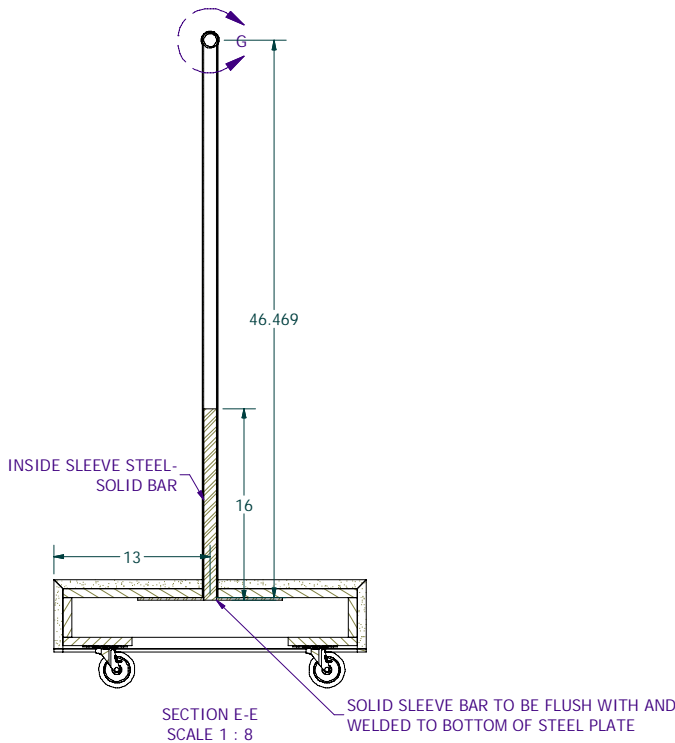


SECTION E-E
SCALE 1 : 8

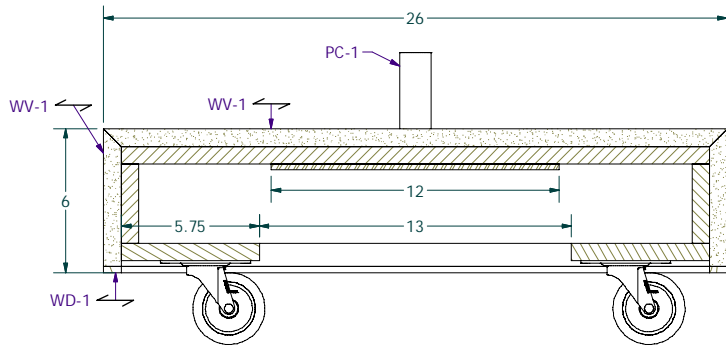

SECTION D-D
SCALE 1 : 4

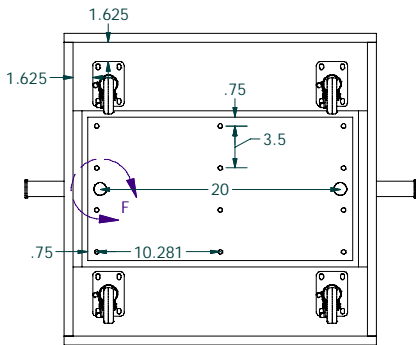

BOTTOM PLAN
SCALE 1 : 8

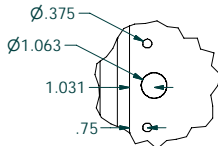


DETAIL F
SCALE 1 / 4

PRELIMINARY
NOT FOR CONSTRUCTION


FINISH SCHEDULE	
FINISH	DESCRIPTION
SL-1	MEGAWALL SLAT WALL, ANODIZED ALUMINUM, 1" O.C.

PROVIDE QTY (1 EA) AS SHOWN


PURCHASED COMPONENTS		
DESCRIPTION	QTY	PART NUMBER
1" Aluminum Anodized Megawall Slatwall, 6"H x 96"L	26.000 ft	A10-1S-96
1/8" THK x 1 1/4" x 1 1/4" Aluminum Angle, Eagle	16.750 ft	A-1164 MF
Mouldings		
Bottom Door Mirror	1	8461 MMI BUYOUT C1
Top Door Mirror	1	8461 MMI BUYOUT D1
CRL Brushed Nickel 5/8" Wide Mirror Clip	8	MC01BN

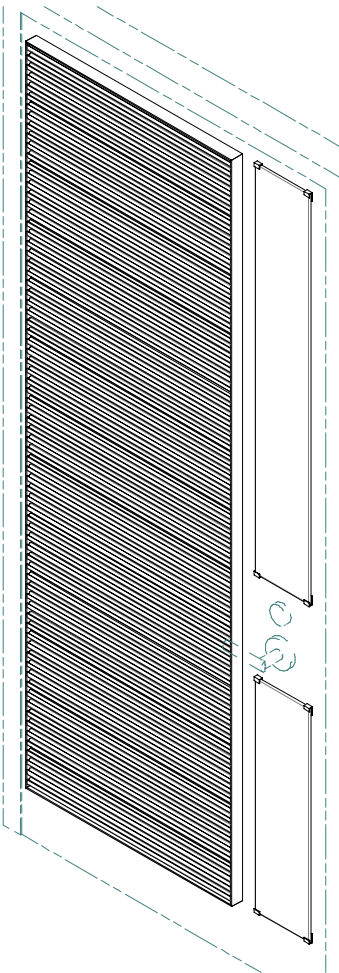


ISOMETRIC
SCALE 1 : 8

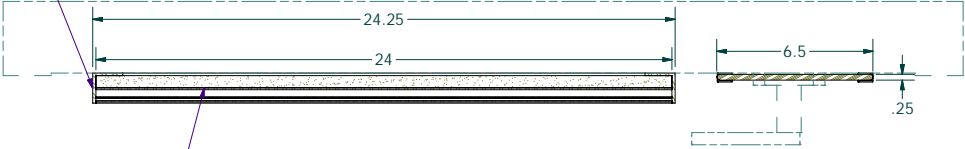


SECTION A-A
SCALE 1 : 4

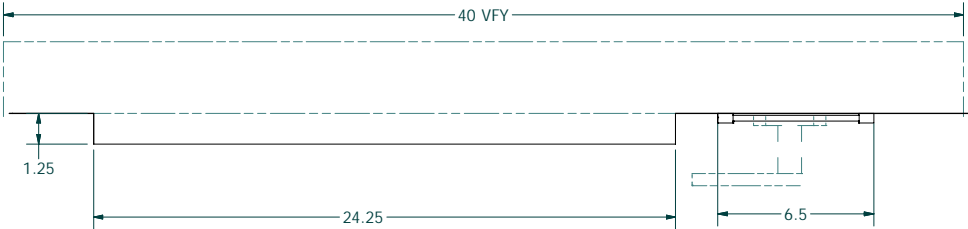

PLAN VIEW
SCALE 1 : 4

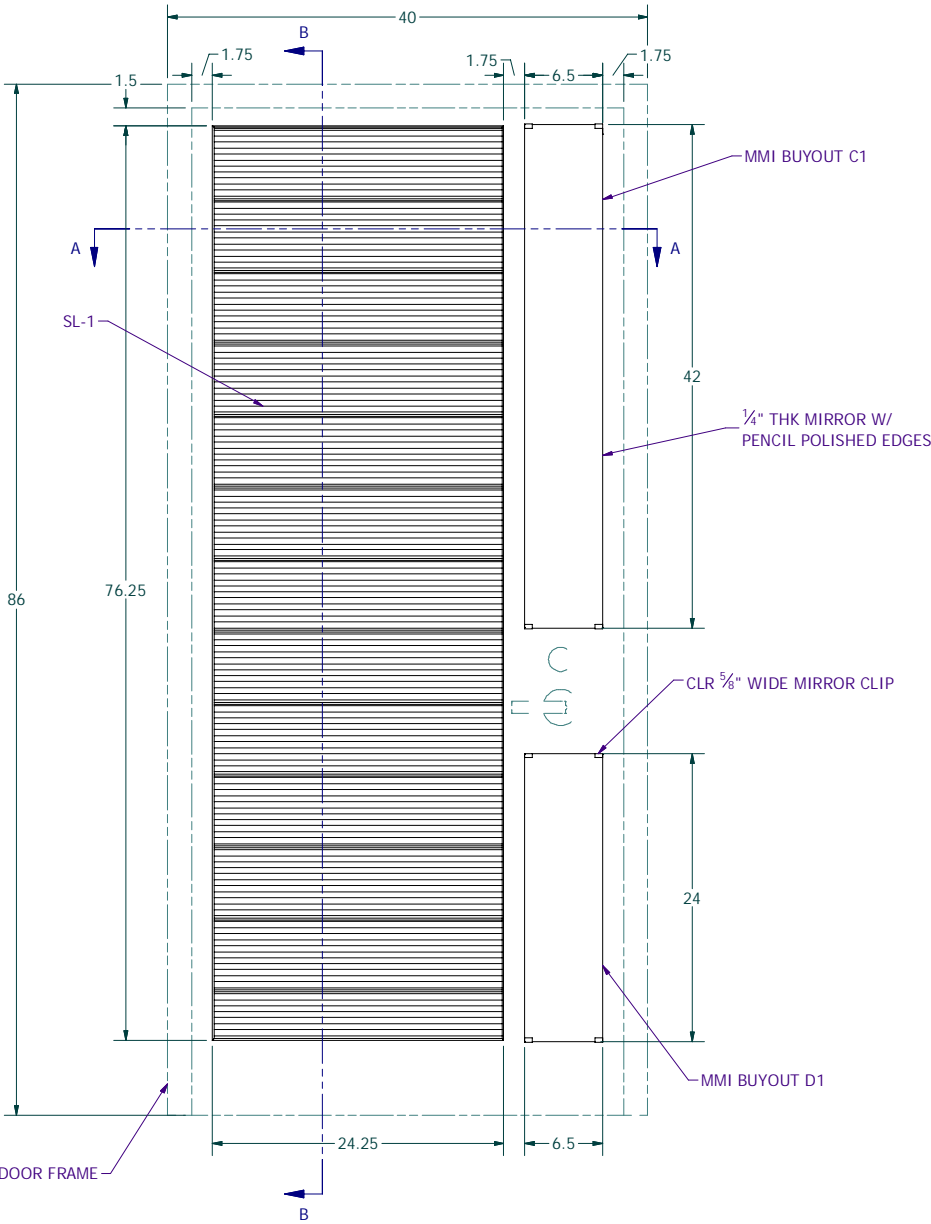

ELEVATION
SCALE 1 : 8

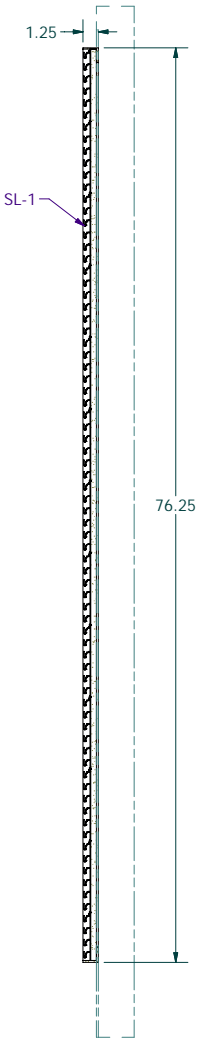

SECTION B-B
SCALE 1 : 8

STORAGE DOOR APPLIED GLASS & STEEL DETAILS

PLANEWEAR-SEATAC
SEATTLE, WA

DESIGNED BY: hailey
8/10/2023
STATUS: RELEASED DATE:
RELEASED BY:
INITIALS
This document contains confidential and proprietary information that cannot be reproduced or divulged, in whole or in part, without written authorization from Master Millwork, Inc.
ALL DIMENSIONS IN INCHES UNLESS OTHERWISE NOTED

WorkInProgress

RELEASED BY:

INITIALS

hailey

8/10/2023

WorkInProgress

RELEASED BY:

INITIALS

hailey

8/10/2023

