

FIVE GUYS

2600 SW BARTON STREET, SUITE C1 SEATTLE, WA 98126

DRAWING INDEX	
ITEM #	DESCRIPTION
8422-01	CASHIER COUNTERS
8422-02	WASTE RECEPTACLE NORTH
8422-03	WASTE RECEPTACLE SOUTH
8422-04	DINING PERCH TABLE
8422-05	PICK UP WINDOW STONE SILL
8422-06	MANAGERS STATION

FINISH SCHEDULE	
FINISH	DESCRIPTION
PL-2	FORMICA 459-58 BRIGHT WHITE MATTE
SLS-1	SILESTONE ROSSO MONZA 3CM (1.25)

COVER SHEET

FIVE GUYS
SEATTLE, WA

JOB NO.

8422

ITEM NO.

00

SHEET NO.

1 OF 1

DESIGNED BY:

TN

4/13/2023

This document contains confidential and proprietary information of Master Millwork, Inc. and is not to be reproduced, stored in a retrieval system, or used in any manner without written authorization from Master Millwork, Inc.
ALL DIMENSIONS IN INCHES UNLESS OTHERWISE NOTED

STATUS:

RELEASED DATE:

RELEASED BY:

WorkInProgress

TN

MASTER MILLWORK, INC

11603 CANYON ROAD EAST
PUYALLUP, WA 98373

PHONE: (253) 770-2023 FAX: (253) 770-6679

FINISH SCHEDULE	
FINISH	DESCRIPTION
SLS-1	SILESTONE ROSSO MONZA 3CM (1.25) & 2cm (0.75)

PROVIDE QTY (1 EA) AS SHOWN

PURCHASED COMPONENTS		
DESCRIPTION	QTY	PART NUMBER
Undercounter Stainless Angle - Left	9.333 ft	8422 MMI Buyout A
Undercounter Stainless Angle - Right	11.250 ft	8422 MMI Buyout B
Southern Stainless Adjustable Leg	4	FG-084

MASTER MILLWORK, INC
11603 CANYON ROAD EAST
PUYALLUP, WA 98373
PHONE: (253) 770-2023 FAX: (253) 770-6679


DESIGNED BY:	TN	4/13/2023	STATUS:	WorkInProgress
RELEASED DATE:			RELEASED BY:	TN

This document contains confidential and proprietary information that cannot be reproduced or divulged, in whole or in part, without written authorization from Master Millwork, Inc.
ALL DIMENSIONS IN INCHES UNLESS OTHERWISE NOTED



CASHIER COUNTERS
FIVE GUYS
SEATTLE, WA

JOB NO.	8422
ITEM NO.	01
SHEET NO.	1 OF 1


PRELIMINARY
NOT FOR CONSTRUCTION

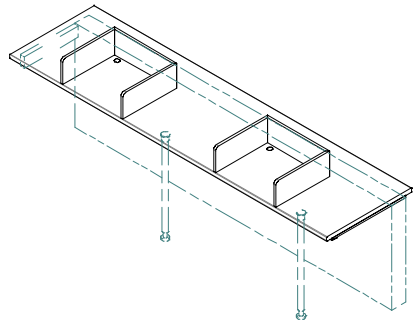


ISOMETRIC
SCALE 1 : 24

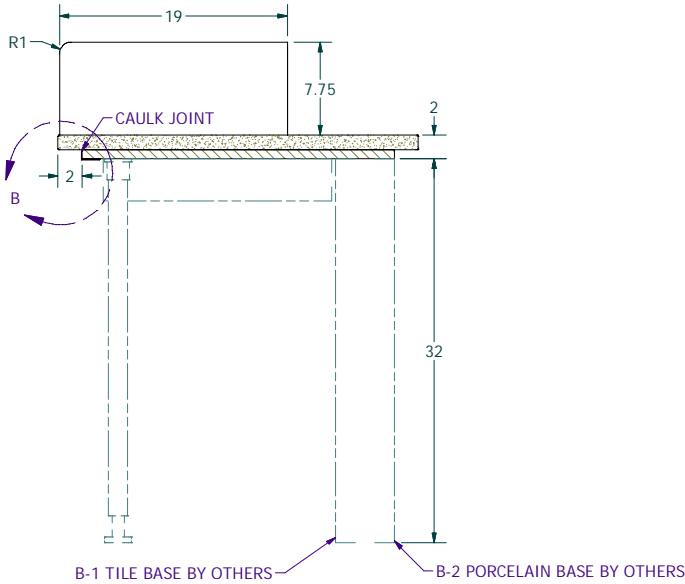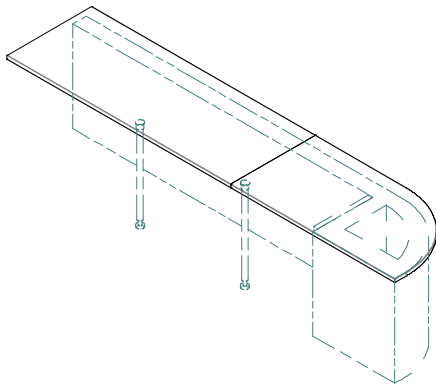


SECTION A-A
SCALE 1 : 8

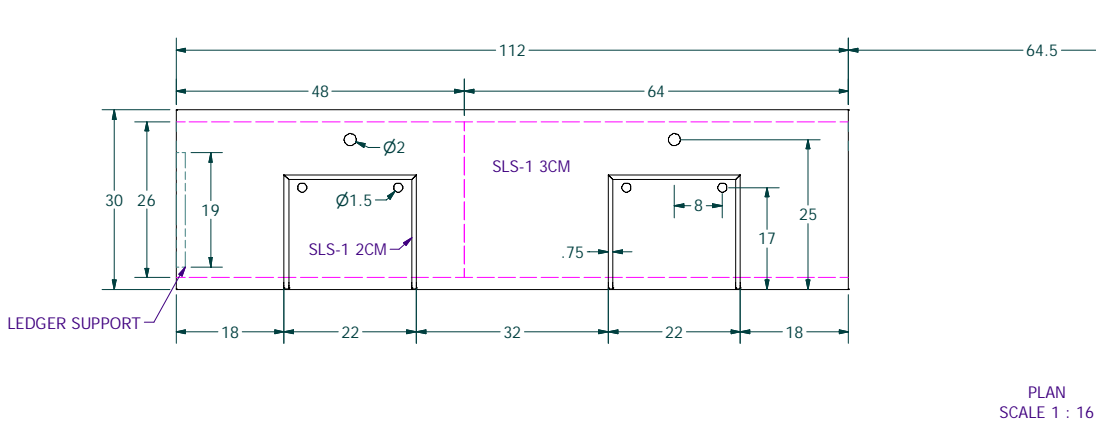



PLAN
SCALE 1 : 16

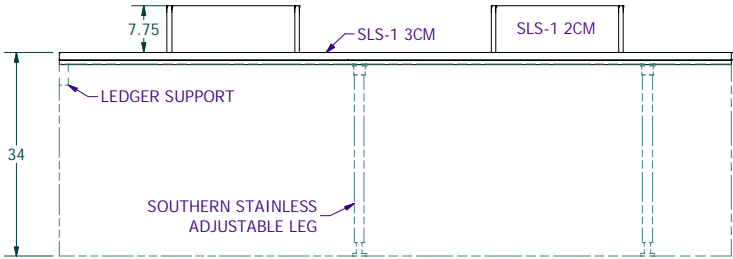

ELEVATION
SCALE 1 : 16

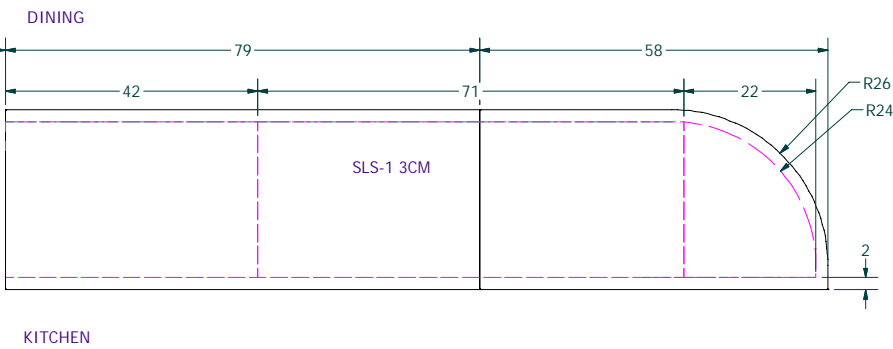

KITCHEN



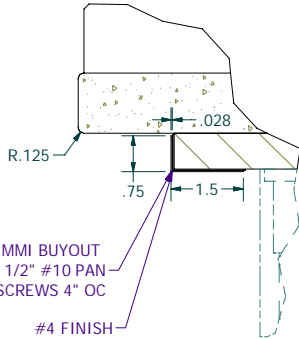
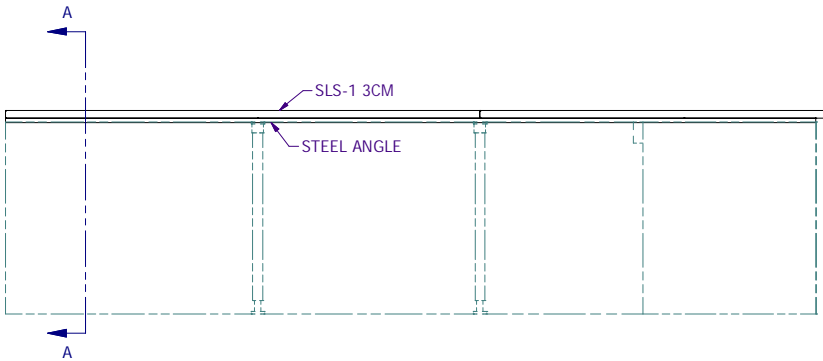


DETAIL B
SCALE 1 : 2

FINISH SCHEDULE	
FINISH	DESCRIPTION
SLS-1	SILESTONE ROSSO MONZA 3CM (1.25)
FRP-1	CRANE WHITE 85 GLASSBOARD EMBOSSED CLASS A

PROVIDE QTY (1 EA) AS SHOWN

PARTS LIST						
ITEM	QTY	DESCRIPTION	MATERIAL	thk	wid	len
1	1	Countertop Subtop	Plywood	0.750 in	28.000 in	74.000 in

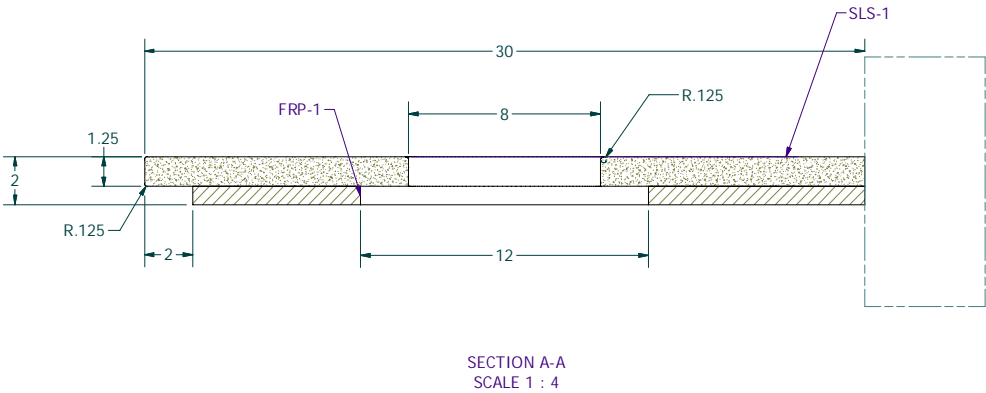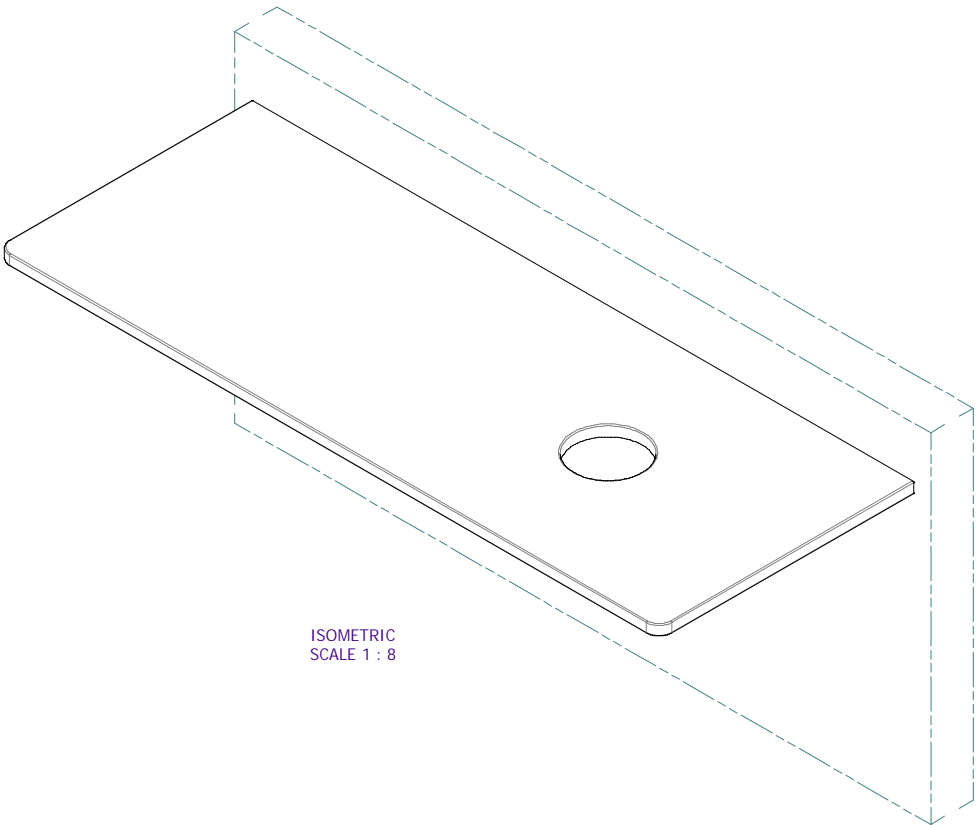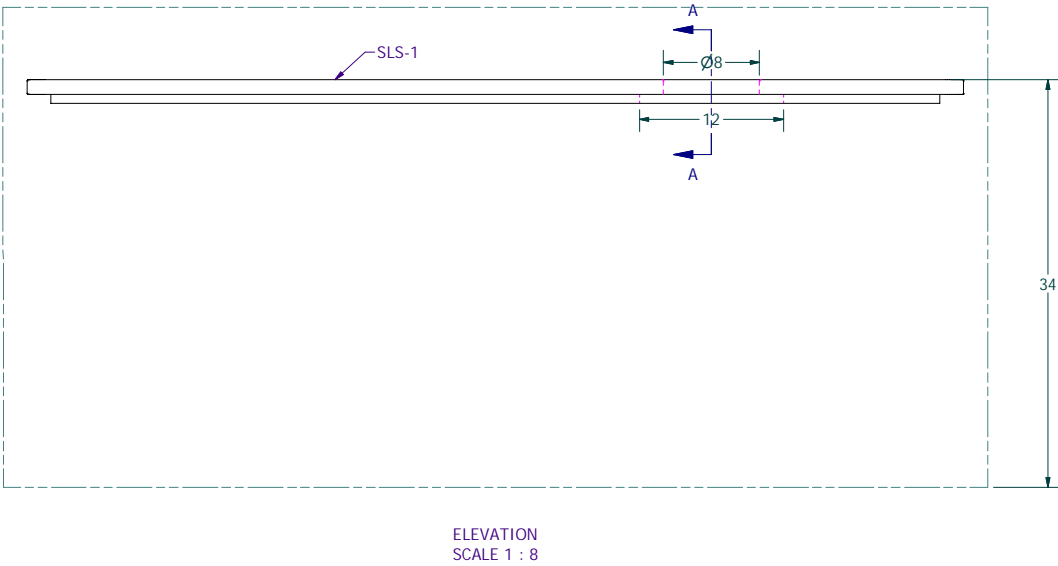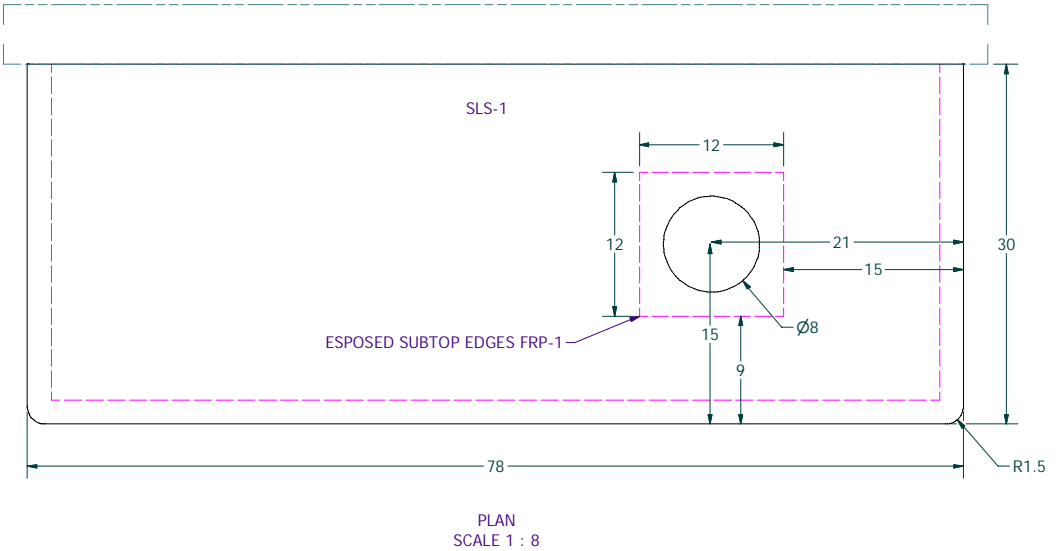


PRELIMINARY
NOT FOR CONSTRUCTION

MASTER MILLWORK, INC
11603 CANYON ROAD EAST
PUYALLUP, WA 98373
PHONE: (253) 770-2023 FAX: (253) 770-6679

DESIGNED BY: TN
4/12/2023
STATUS: WORK IN PROGRESS
RELEASED DATE: TN
RELEASED BY: TN

WASTE RECEPTACLE SOUTH
FIVE GUYS
SEATTLE, WA

JOB NO. 8422
ITEM NO. 03
SHEET NO. 1 OF 1

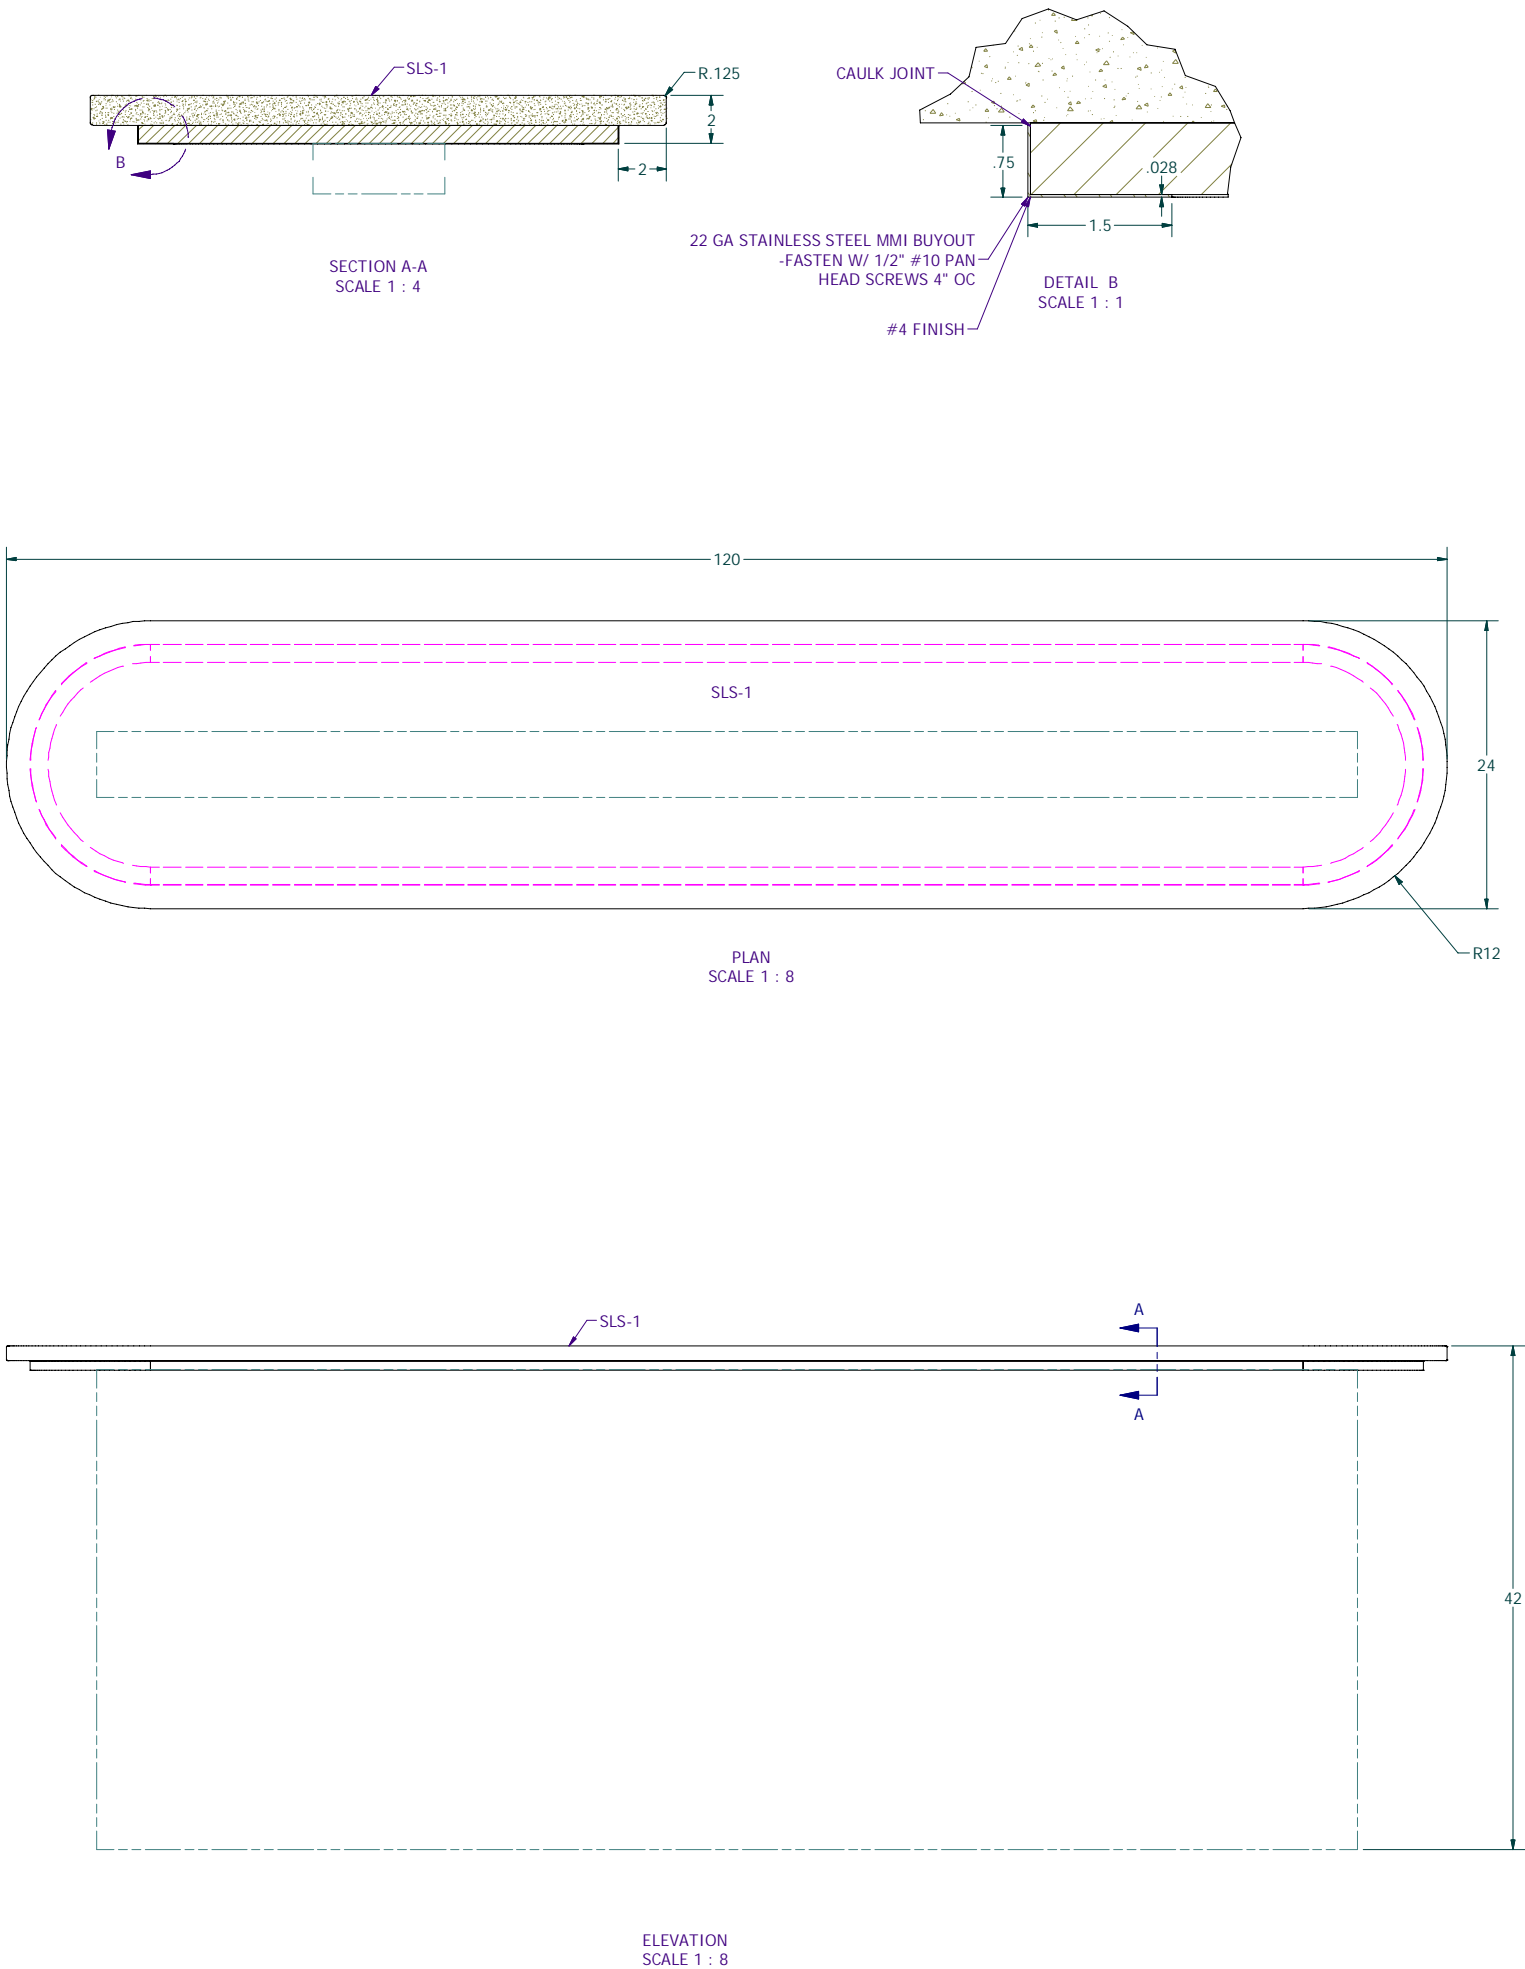

FINISH SCHEDULE	
FINISH	DESCRIPTION
SLS-1	SILESTONE ROSSO MONZA 3CM (1.25)

PROVIDE QTY (1 EA) AS SHOWN

PURCHASED COMPONENTS		
DESCRIPTION	QTY	PART NUMBER
Undercounter Stainless Angle - Straight	16.000 ft	8422 MMI Buyout C
Undercounter Stainless Angle - Ends	5.251 ft	8422 MMI Buyout D

DINING PERCH TABLE

FIVE GUYS
SEATTLE, WA

JOB NO.
8422

ITEM NO.
04

SHEET NO.
1 OF 1

MASTER MILLWORK, INC

11603 CANYON ROAD EAST
PUYALLUP, WA 98373

PHONE: (253) 770-2023 FAX: (253) 770-6679

DESIGNED BY:

TN

4/12/2023

STATUS:

RELEASED DATE:

RELEASED BY:

TN


WorkInProgress

TN


This document contains confidential and proprietary information that cannot be reproduced or divulged, in whole or in part, without written authorization from Master Millwork, Inc.

ALL DIMENSIONS IN INCHES UNLESS OTHERWISE NOTED


PRELIMINARY
NOT FOR CONSTRUCTION

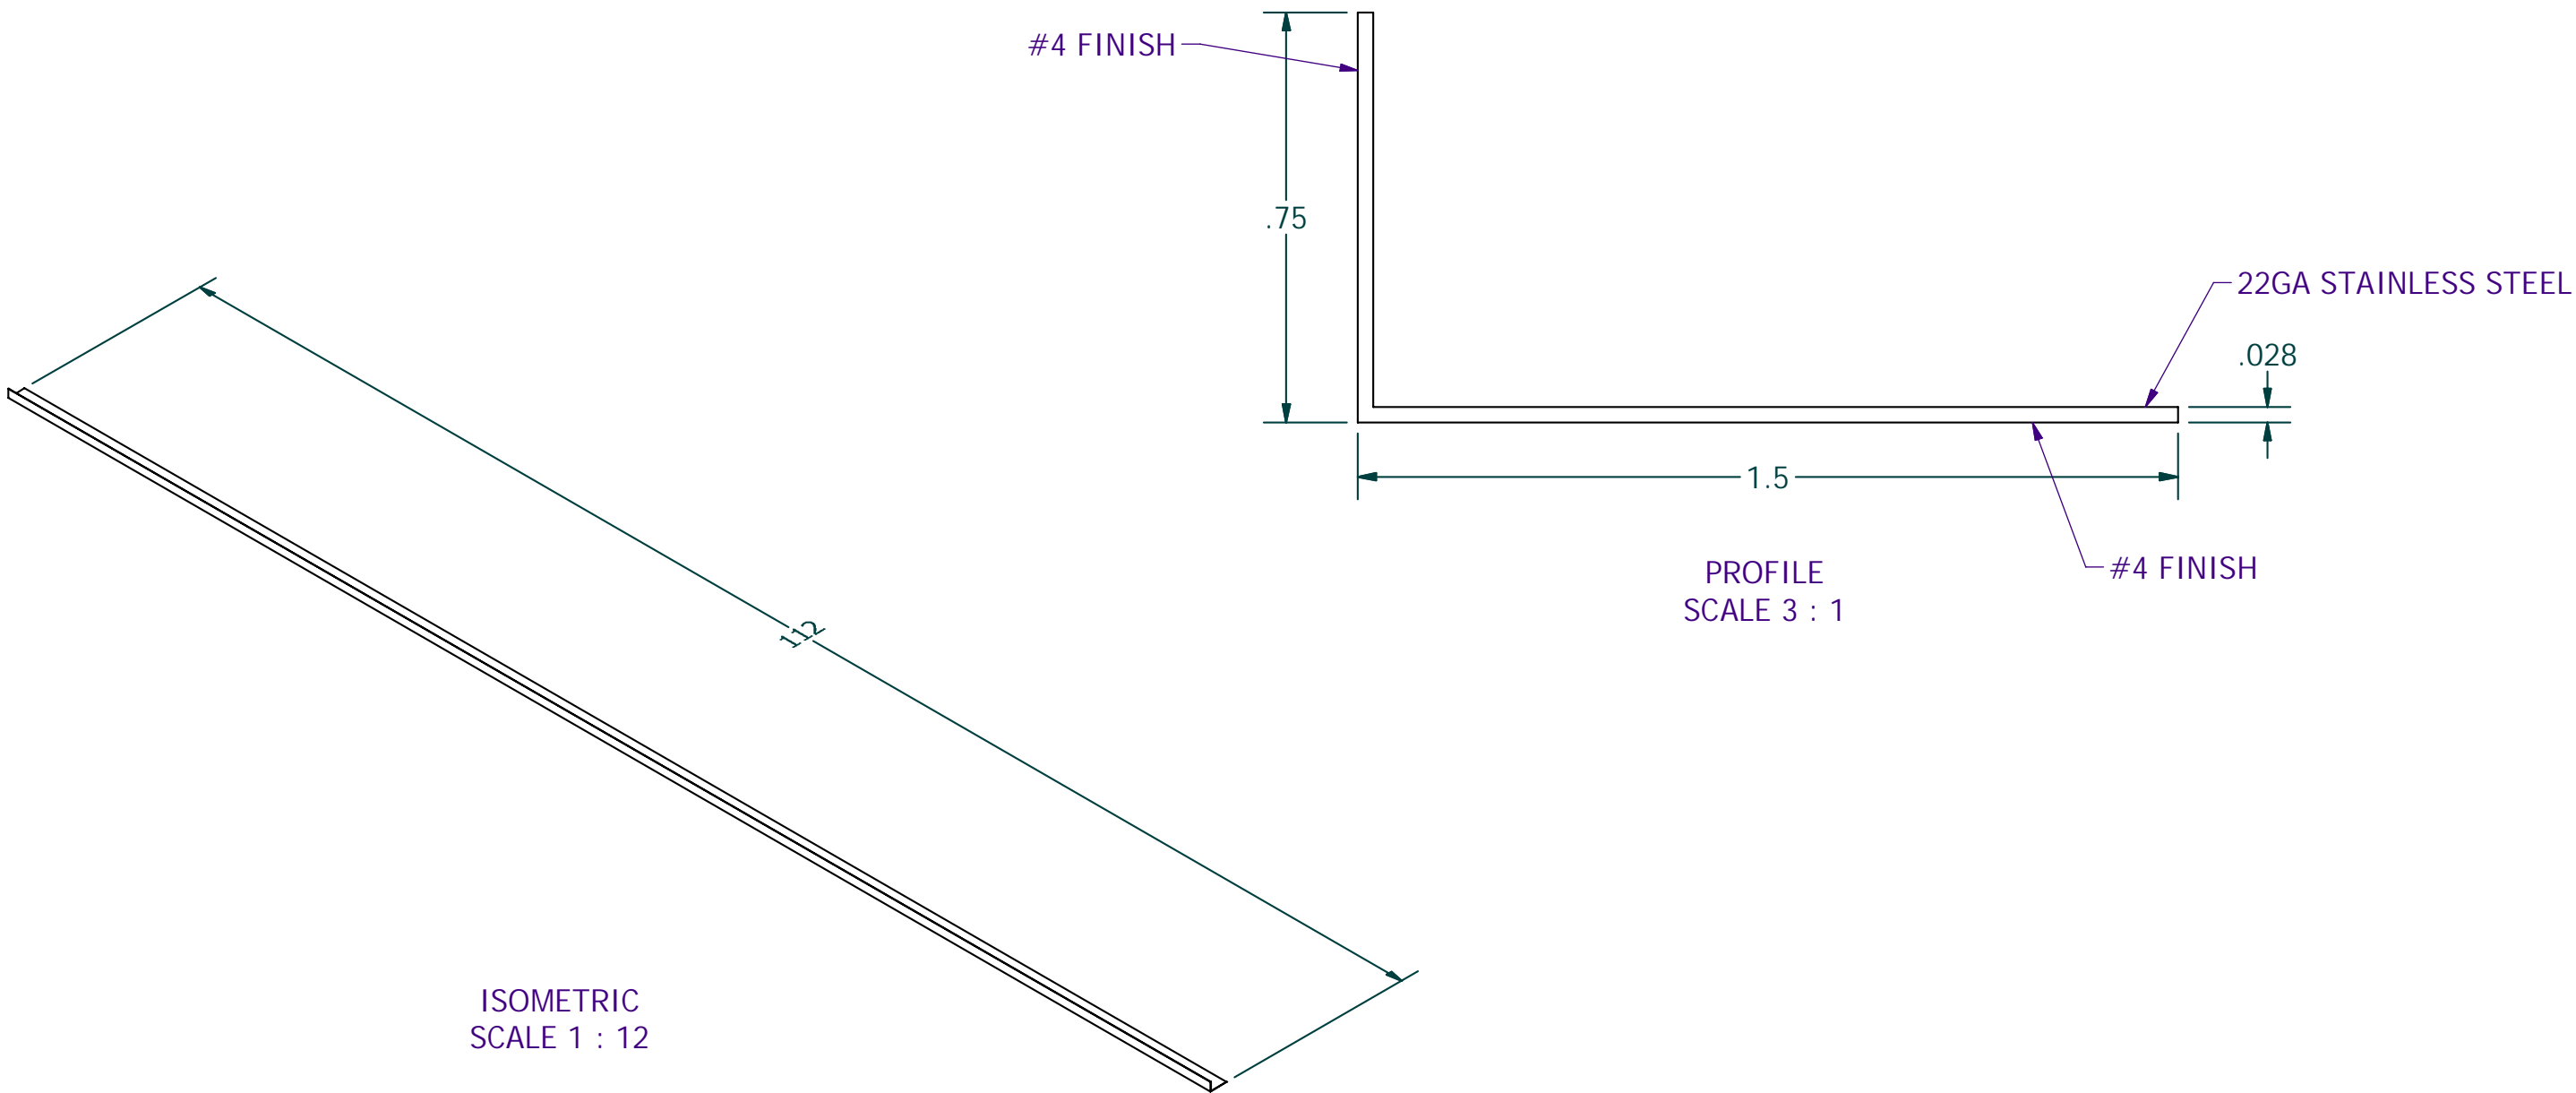

ITEM NO.	01	FINISH:	#4 Finish	8422 MMI Buyout A	SHEET NO. 1 OF 1
QTY:	1	NOTES:			
DESCRIPTION:	Undercounter Stainless Angle - Left				
MATERIAL:	Stainless Steel				

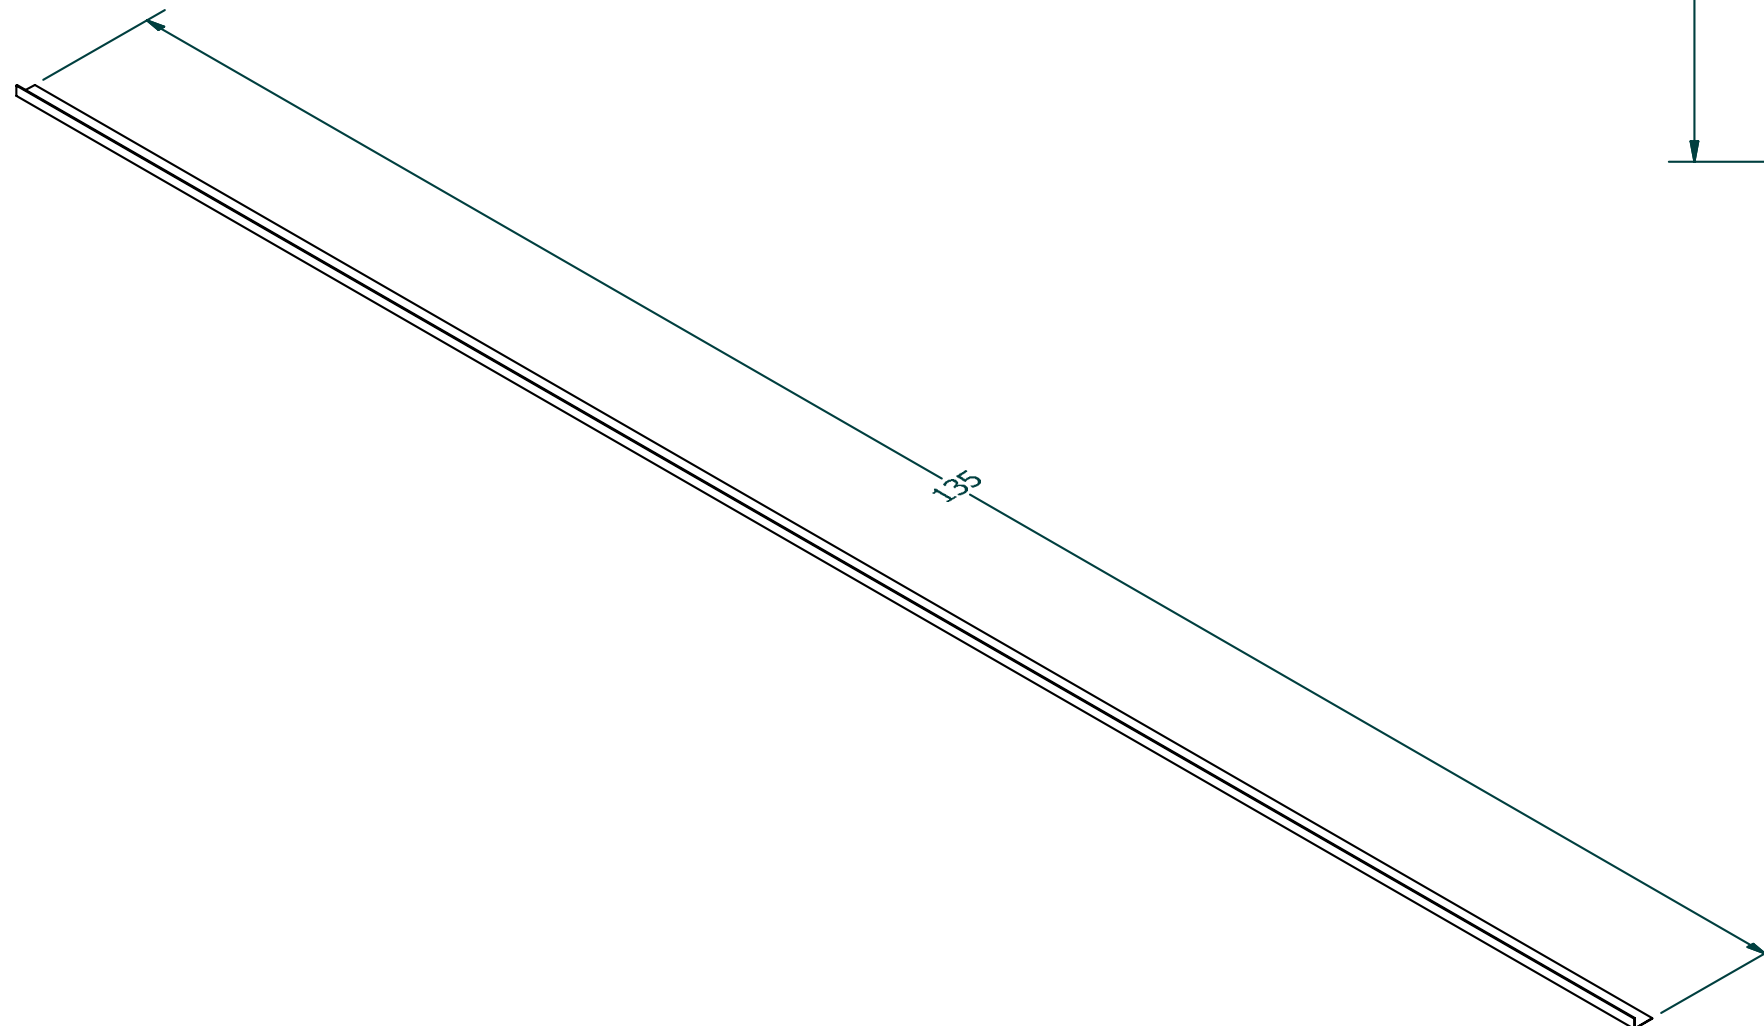


ISOMETRIC
SCALE 1 : 12

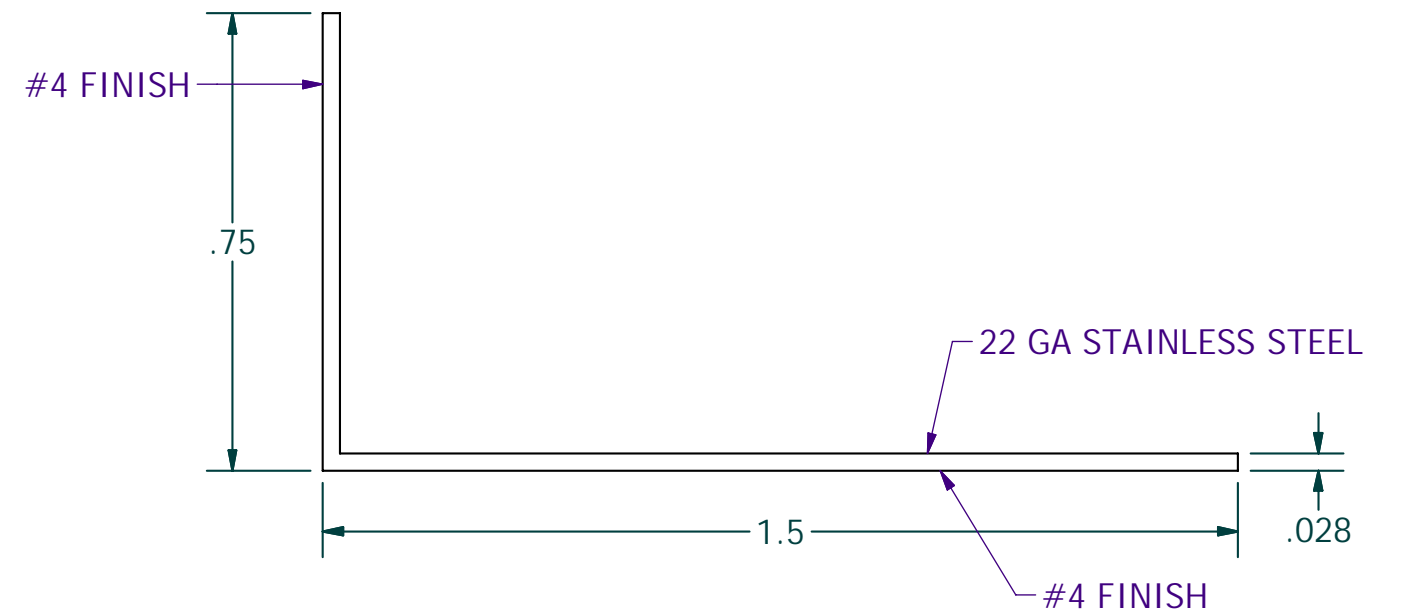


PROFILE
SCALE 3 : 1


ITEM NO.	01	FINISH:	#4 FINISH	8422 MMI Buyout B	SHEET NO. 1 OF 1
QTY:	1	NOTES:			
DESCRIPTION:	Undercounter Stainless Angle - Right				
MATERIAL:	Stainless Steel				

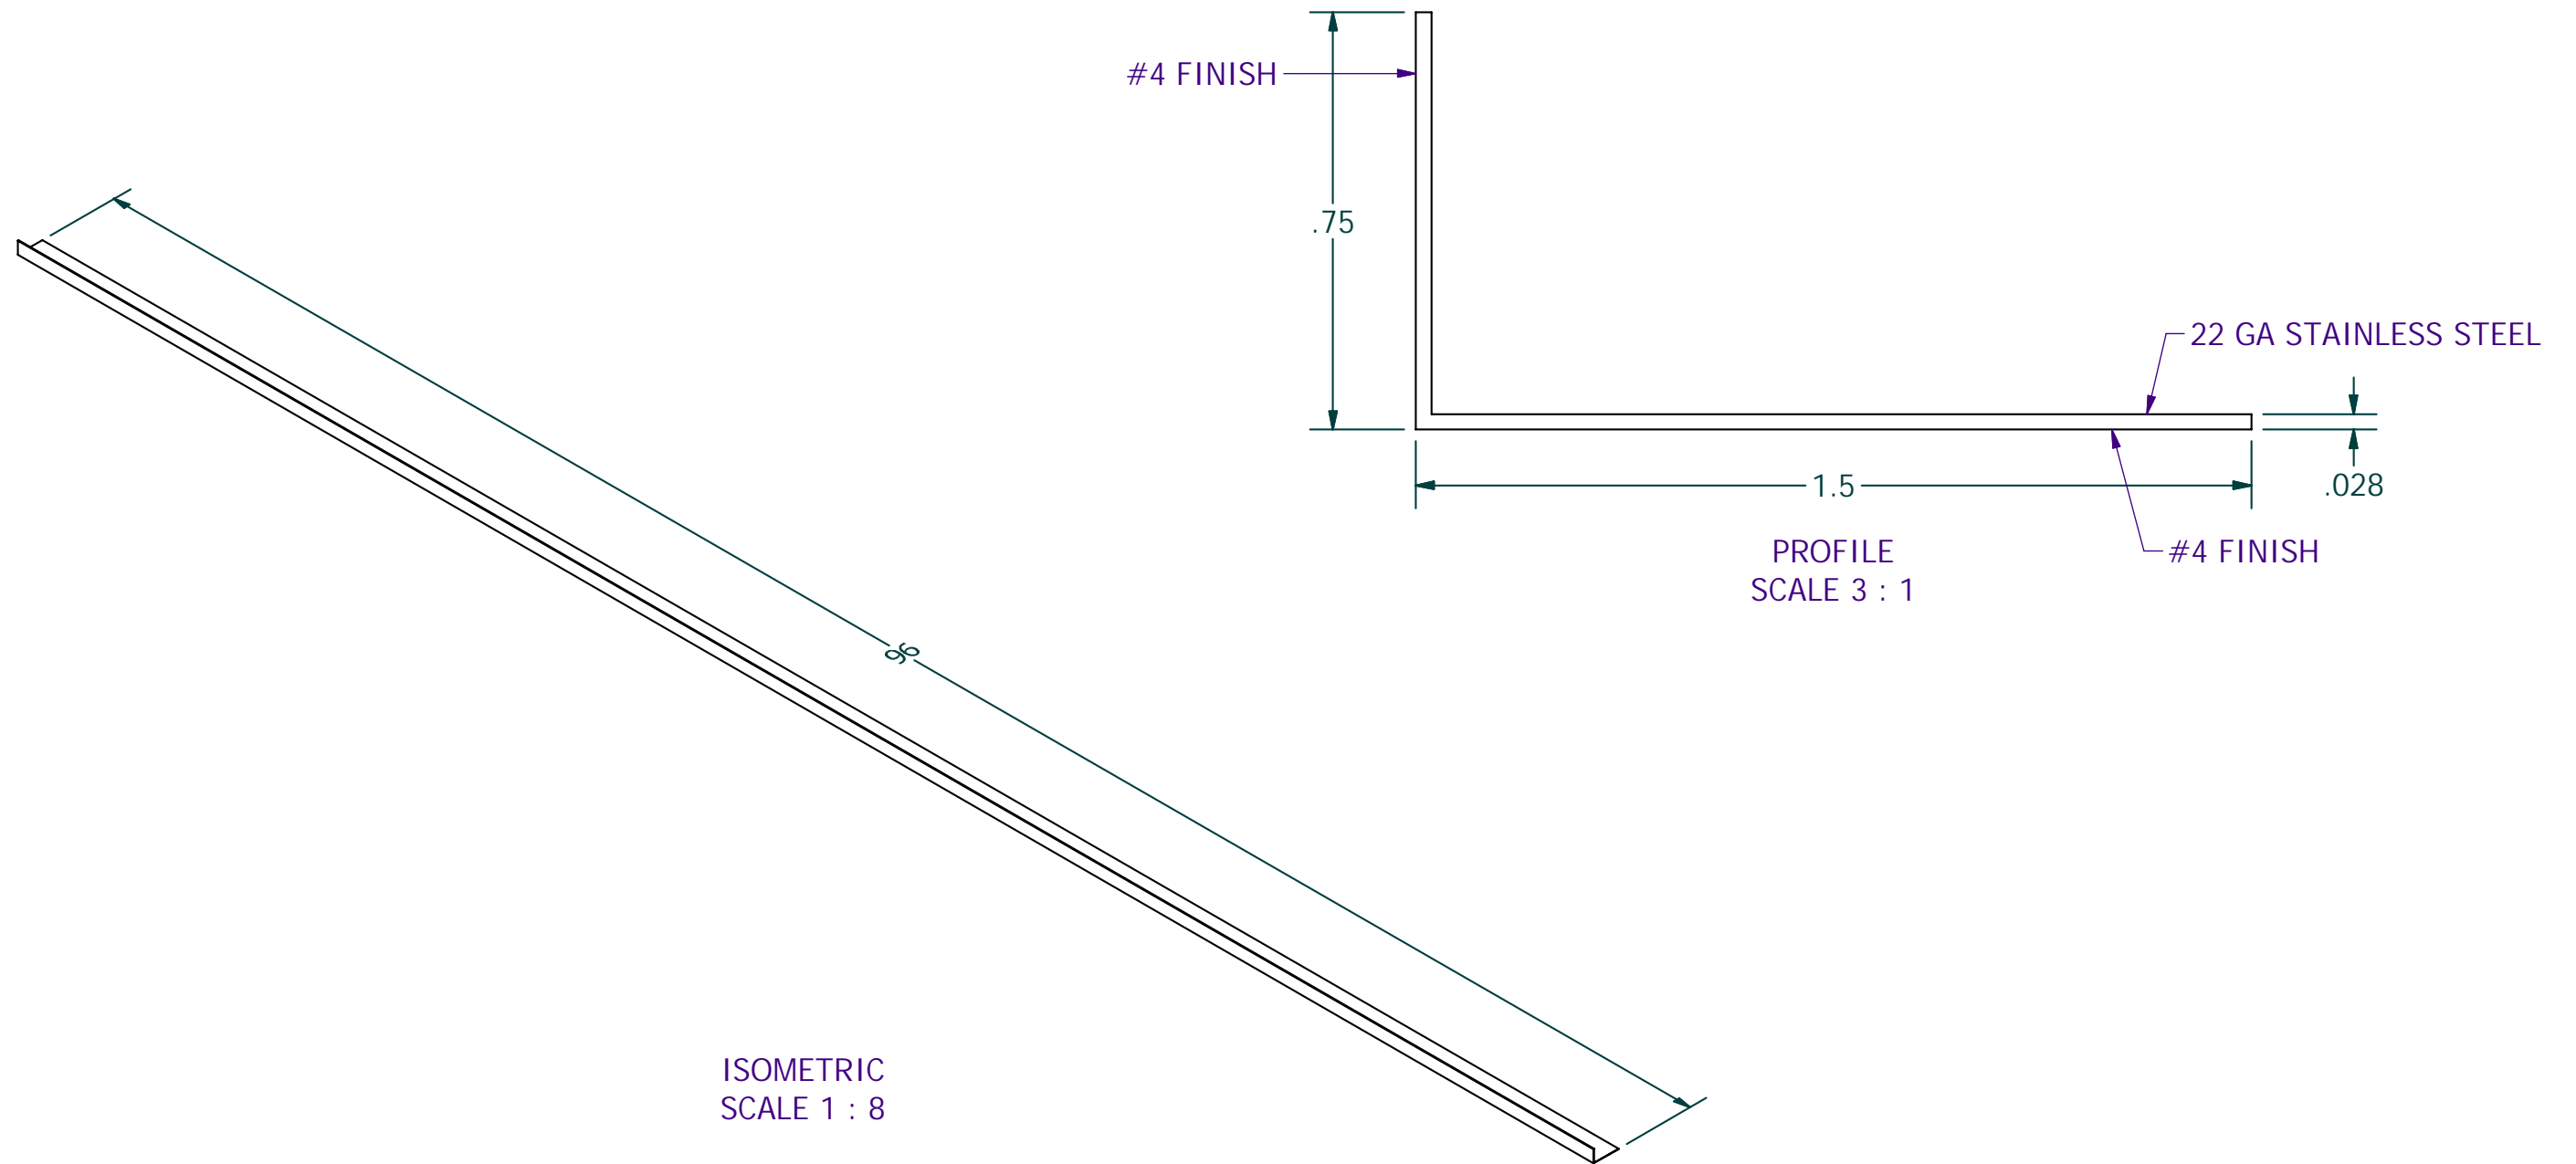


ITEM NO.	04	FINISH:	#4 FINISH	8422 MMI Buyout C	SHEET NO. 1 OF 1
QTY:	2	NOTES:			
DESCRIPTION:	Undercounter Stainless Angle - Straight				
MATERIAL:	Stainless Steel				

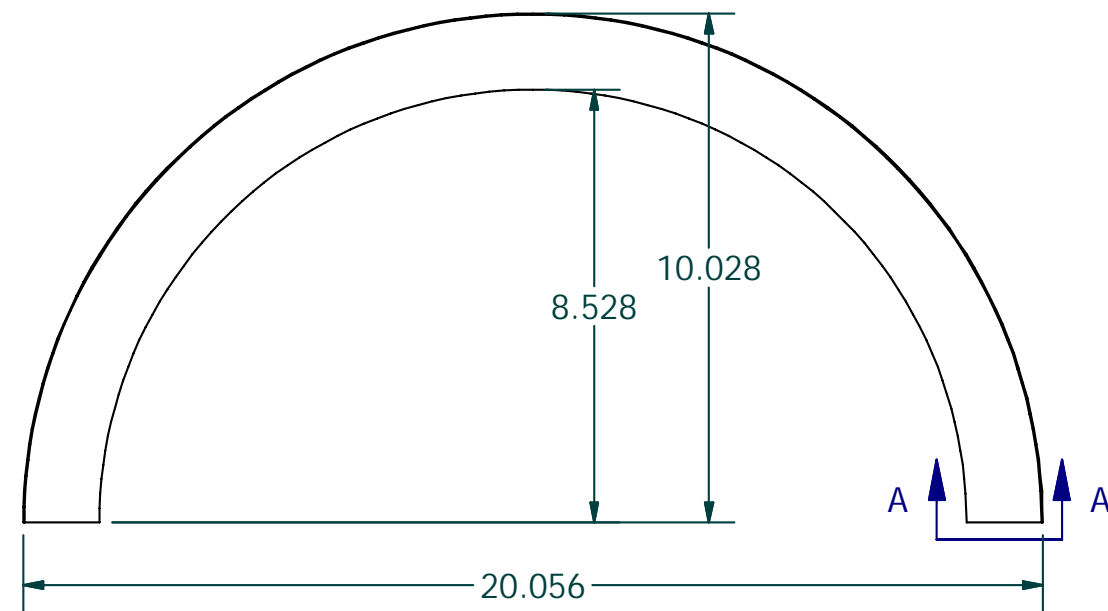

PLAN
SCALE 1 : 4

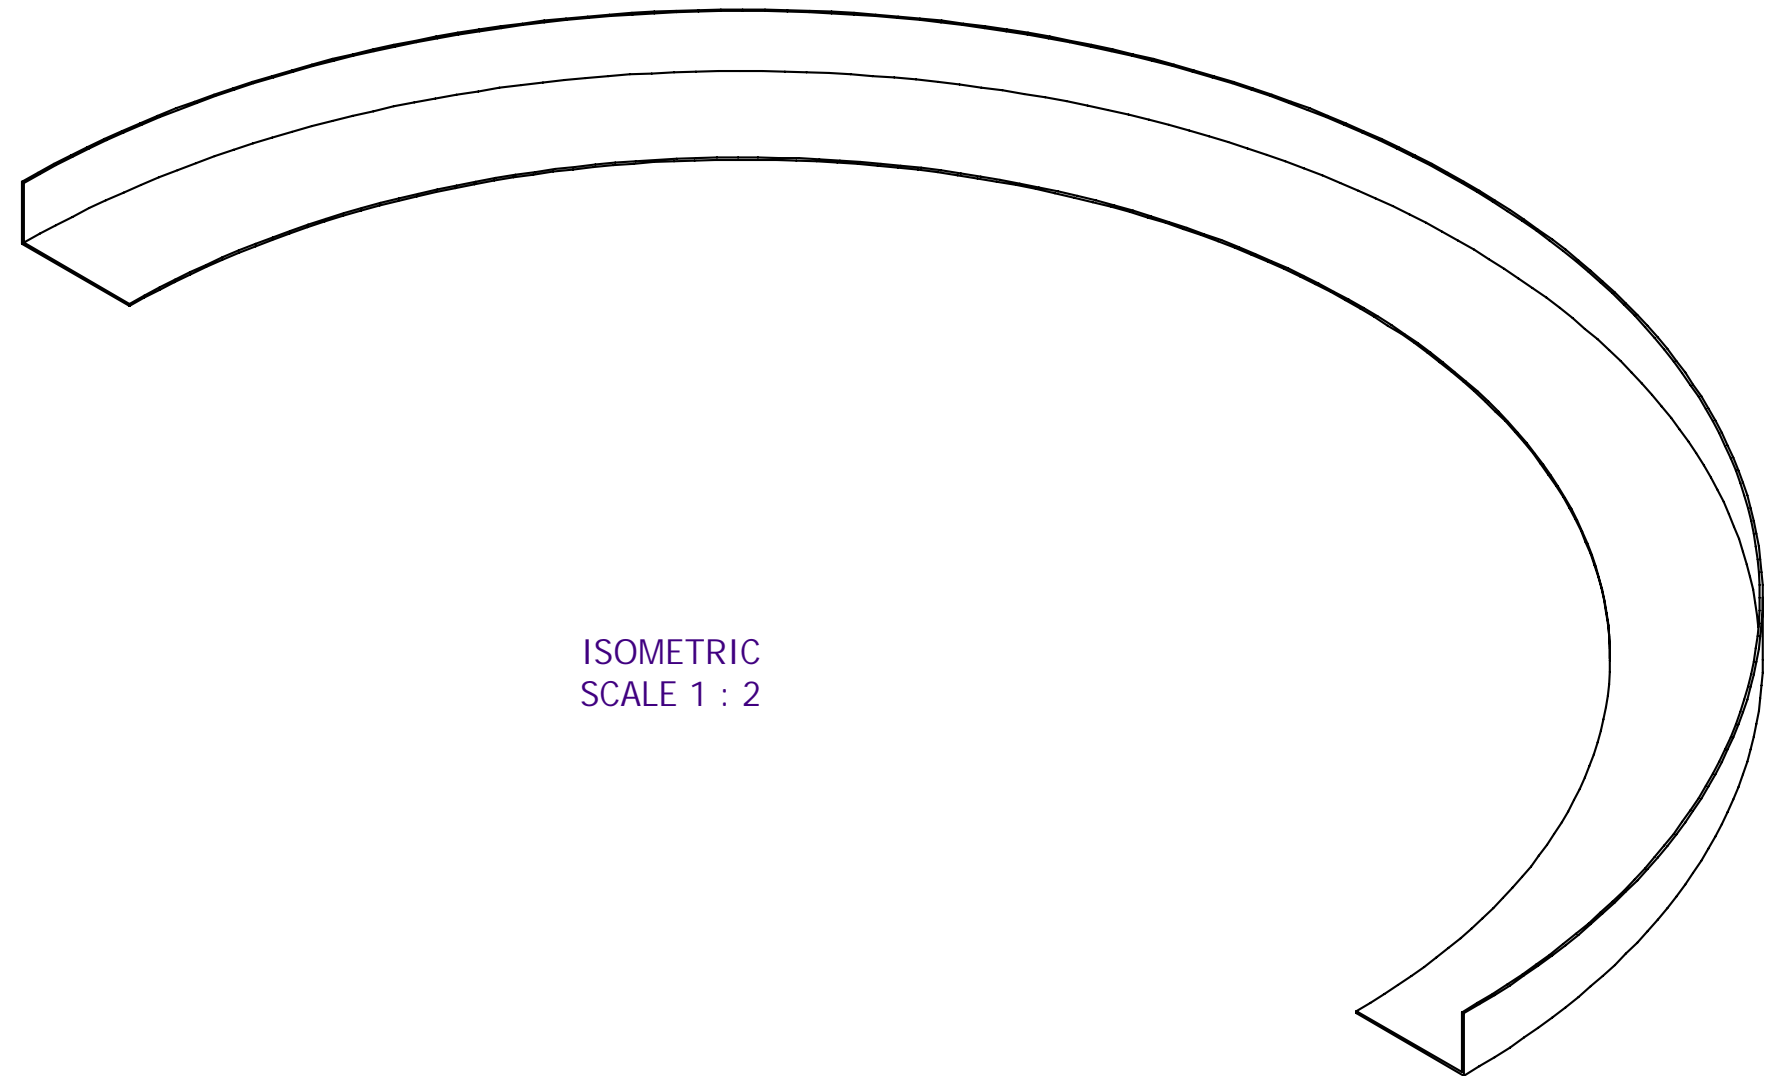

ISOMETRIC
SCALE 1 : 2

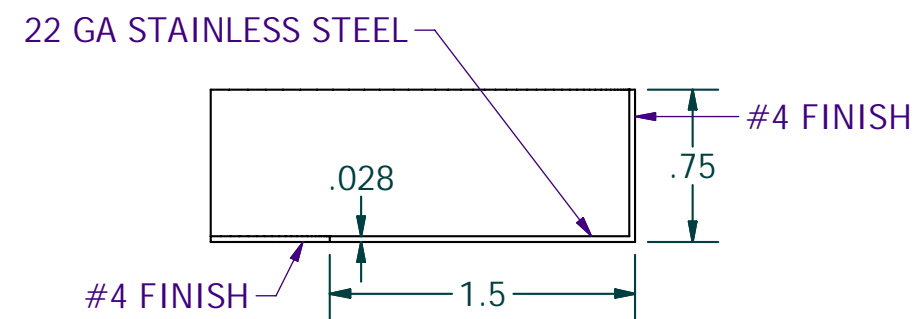

VIEW A-A
SCALE 1:1

ITEM NO.	04	FINISH:	#4 FINISH	8422 MMI Buyout D	SHEET NO. 1 OF 1
QTY:	2	NOTES:			
DESCRIPTION:	Undercounter Stainless Angle - Ends				
MATERIAL:	Stainless Steel				